




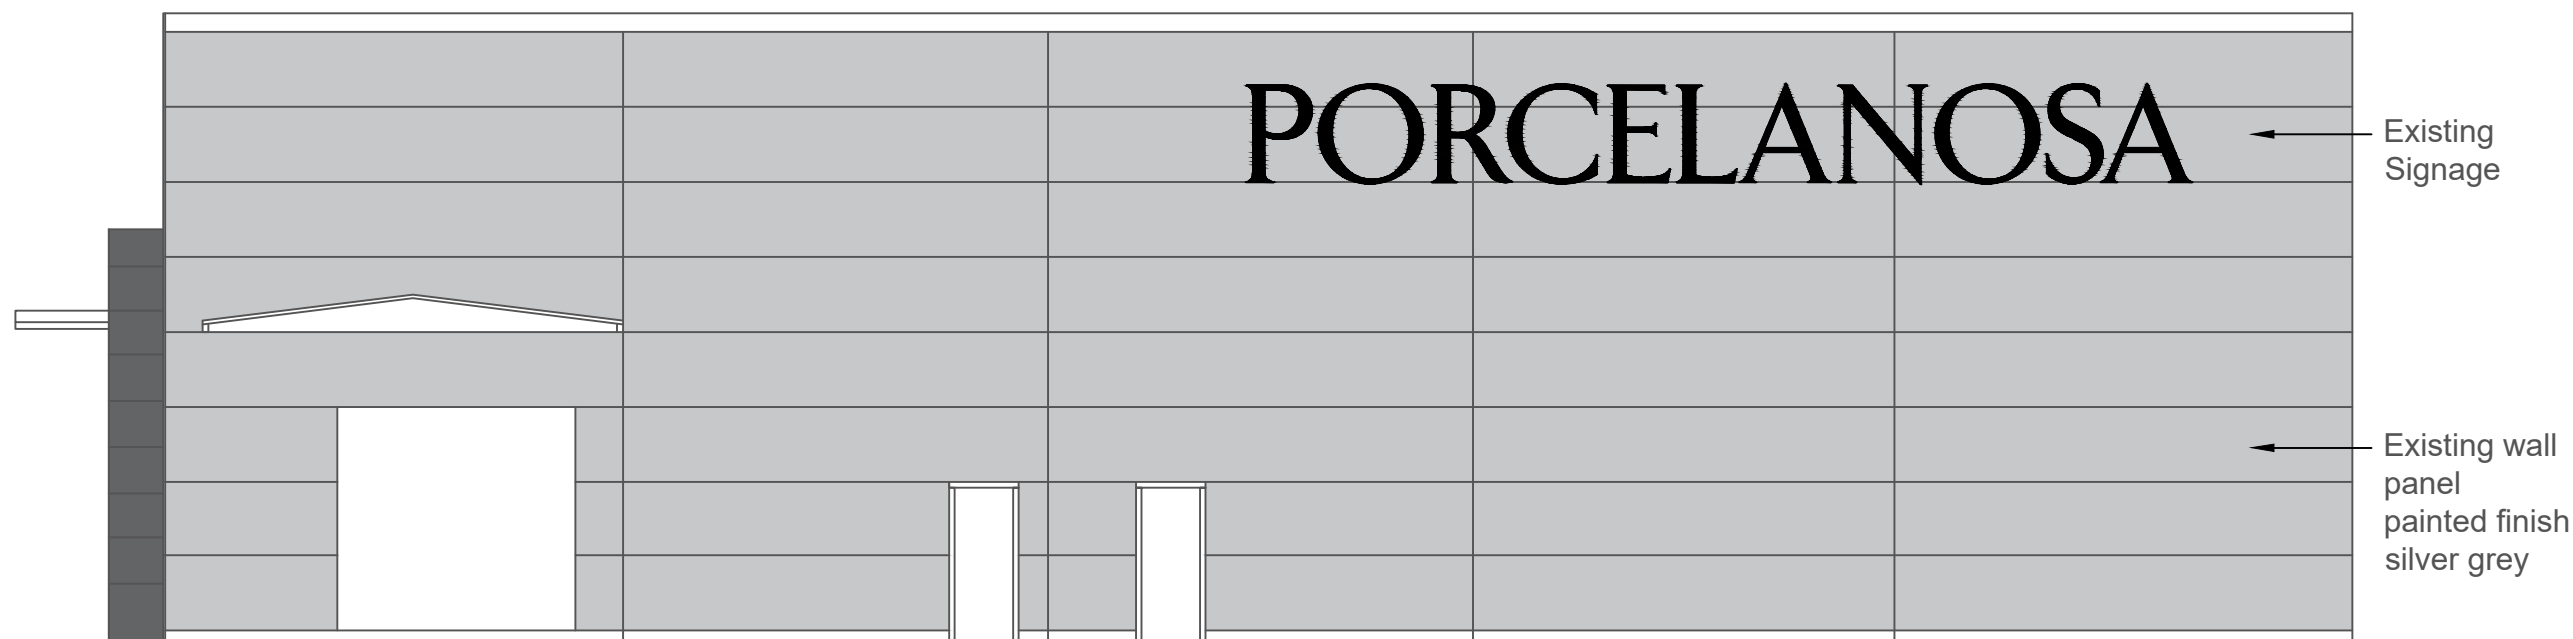

South East Elevation Existing

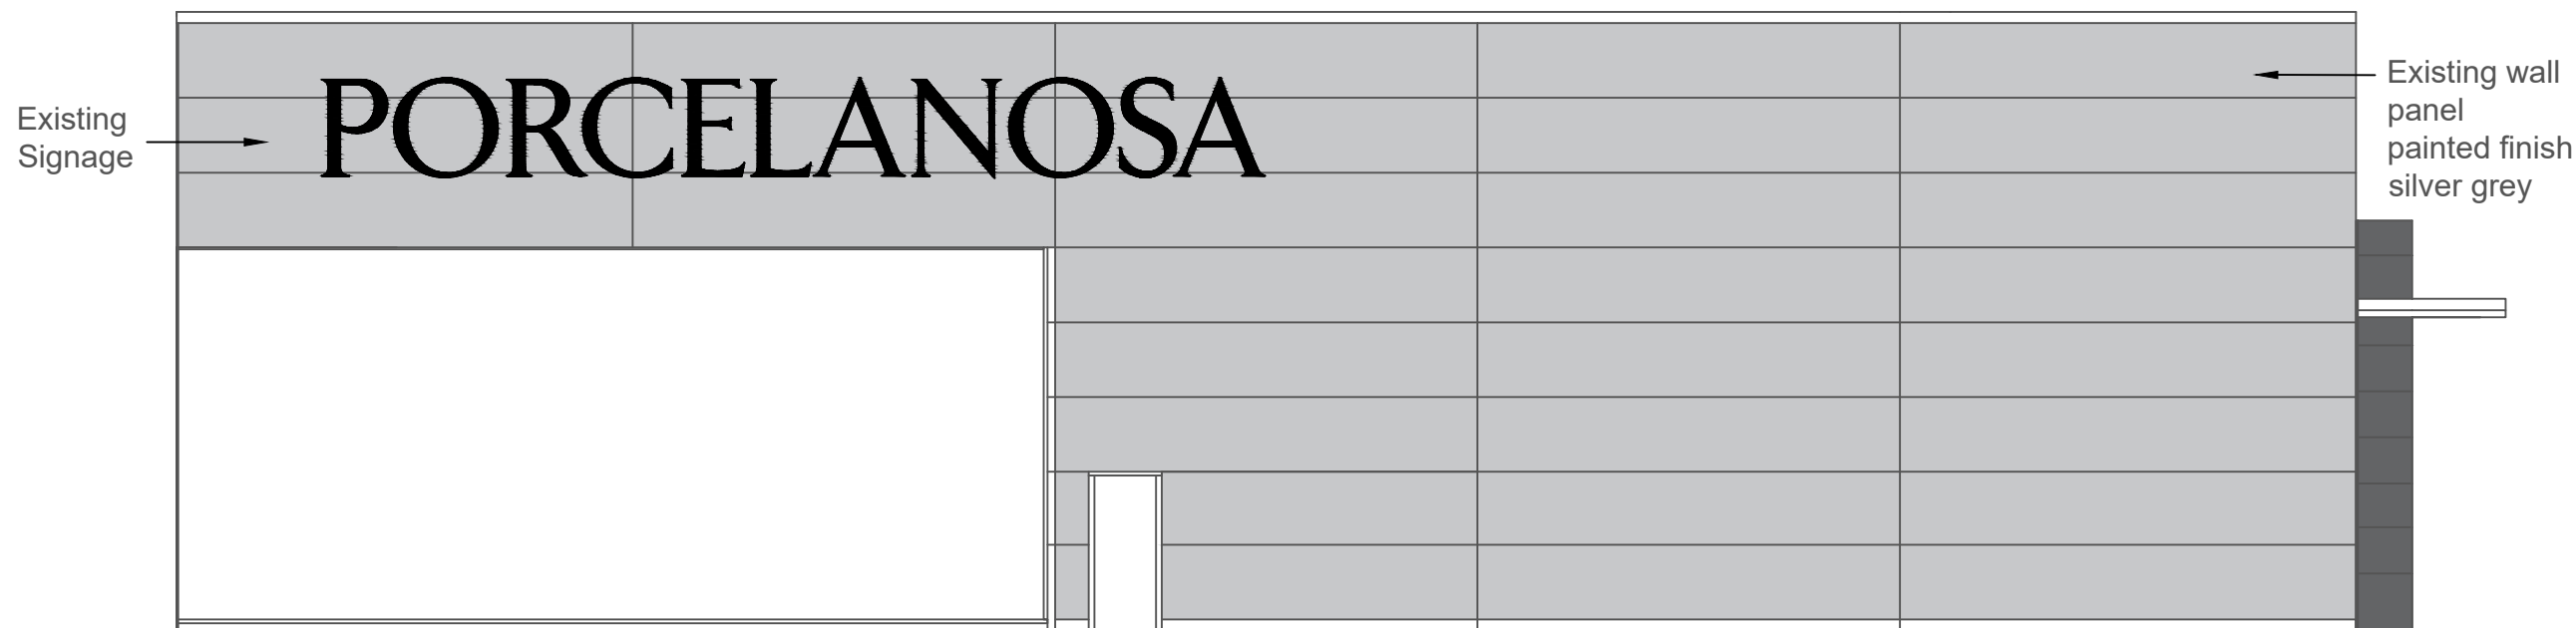

North West Elevation Existing

 

PROJECT	DRAWING NAME	STATUS	REVISIONS	PLACE 54 ARCHITECTS	
Porcelanosa Signage Manchester	Existing SE and NW Elevations	Approval	10/01/22		
CLIENT	DRAWING NUMBER	SCALE	54 Boston Place London NW1 6ER T: 0207 724 9395 E: info@place54architects.com www.place54architects.com		
Porcelanosa	21029 (P) 003	1:100 @ A3			