
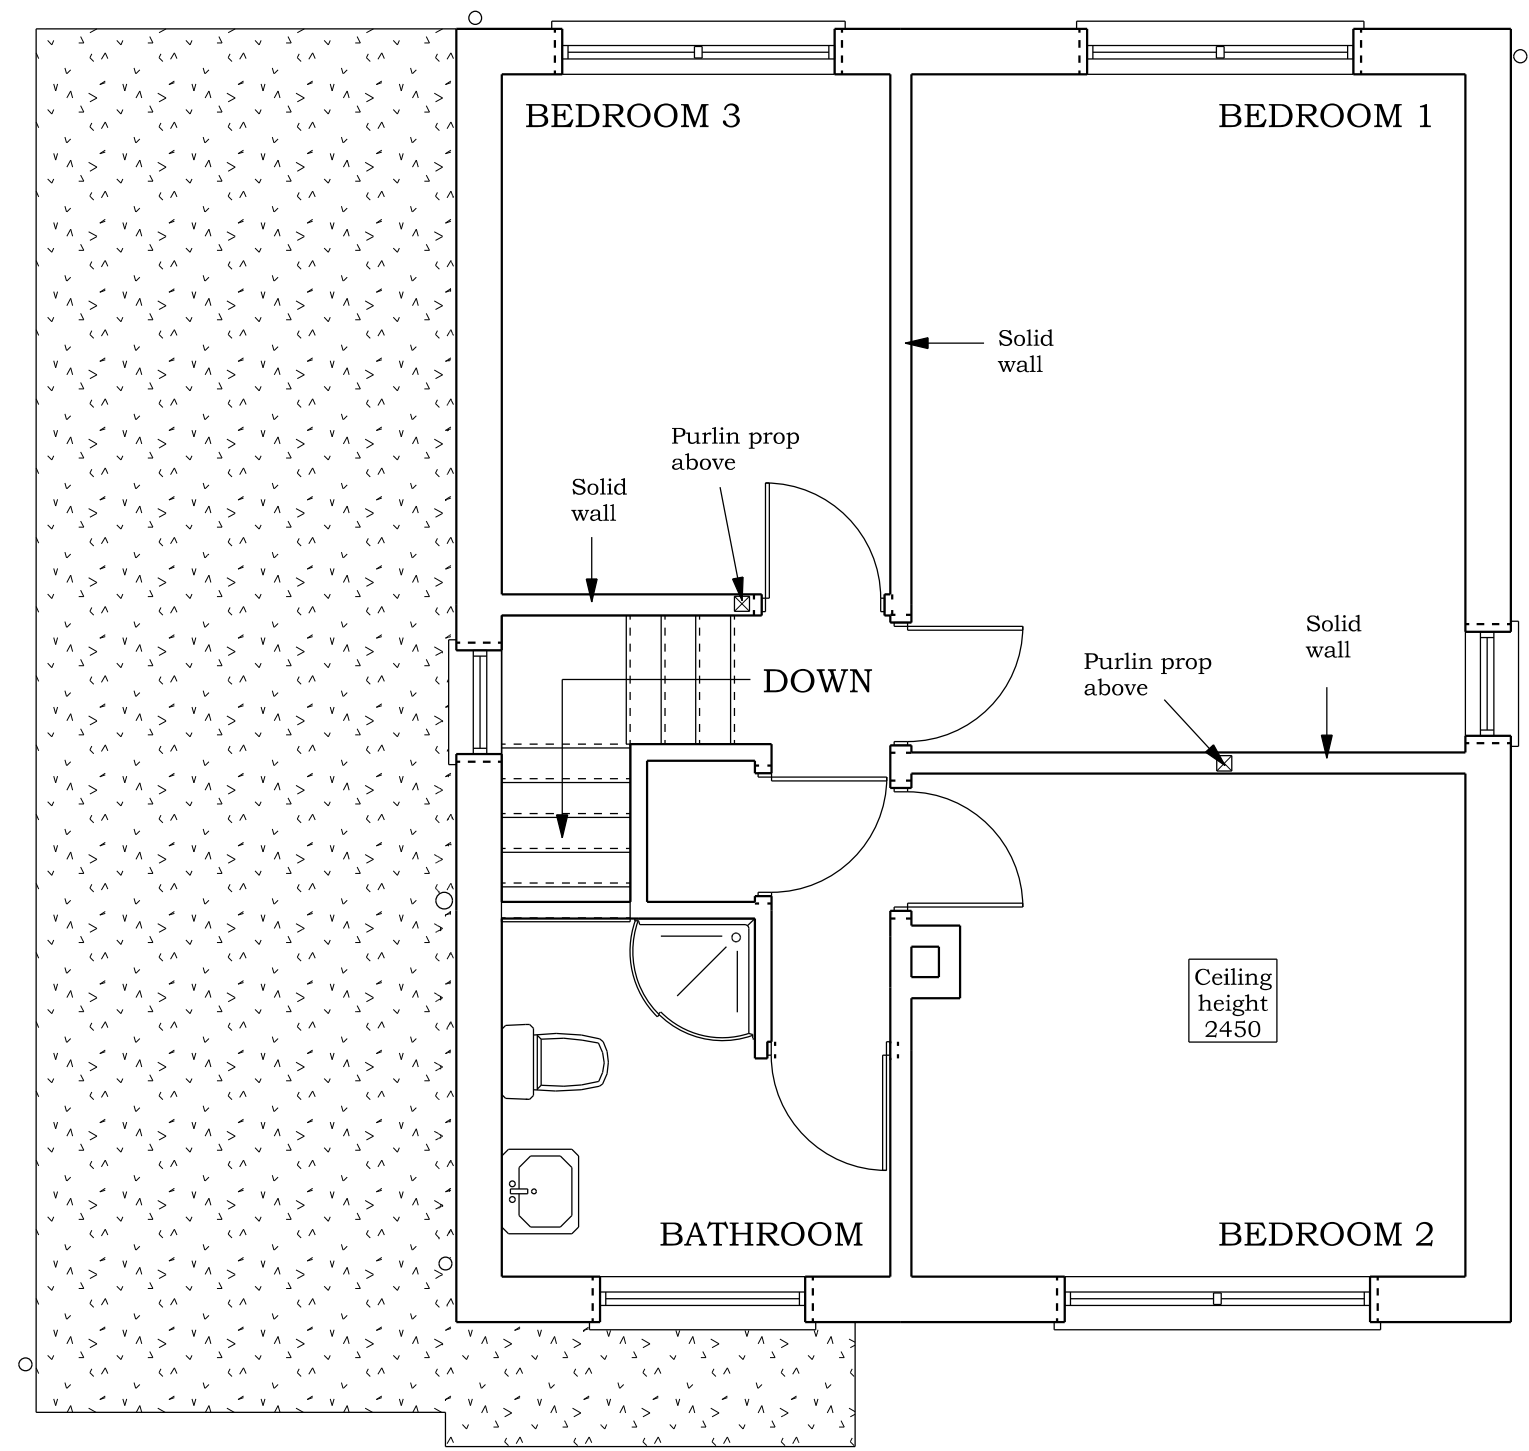


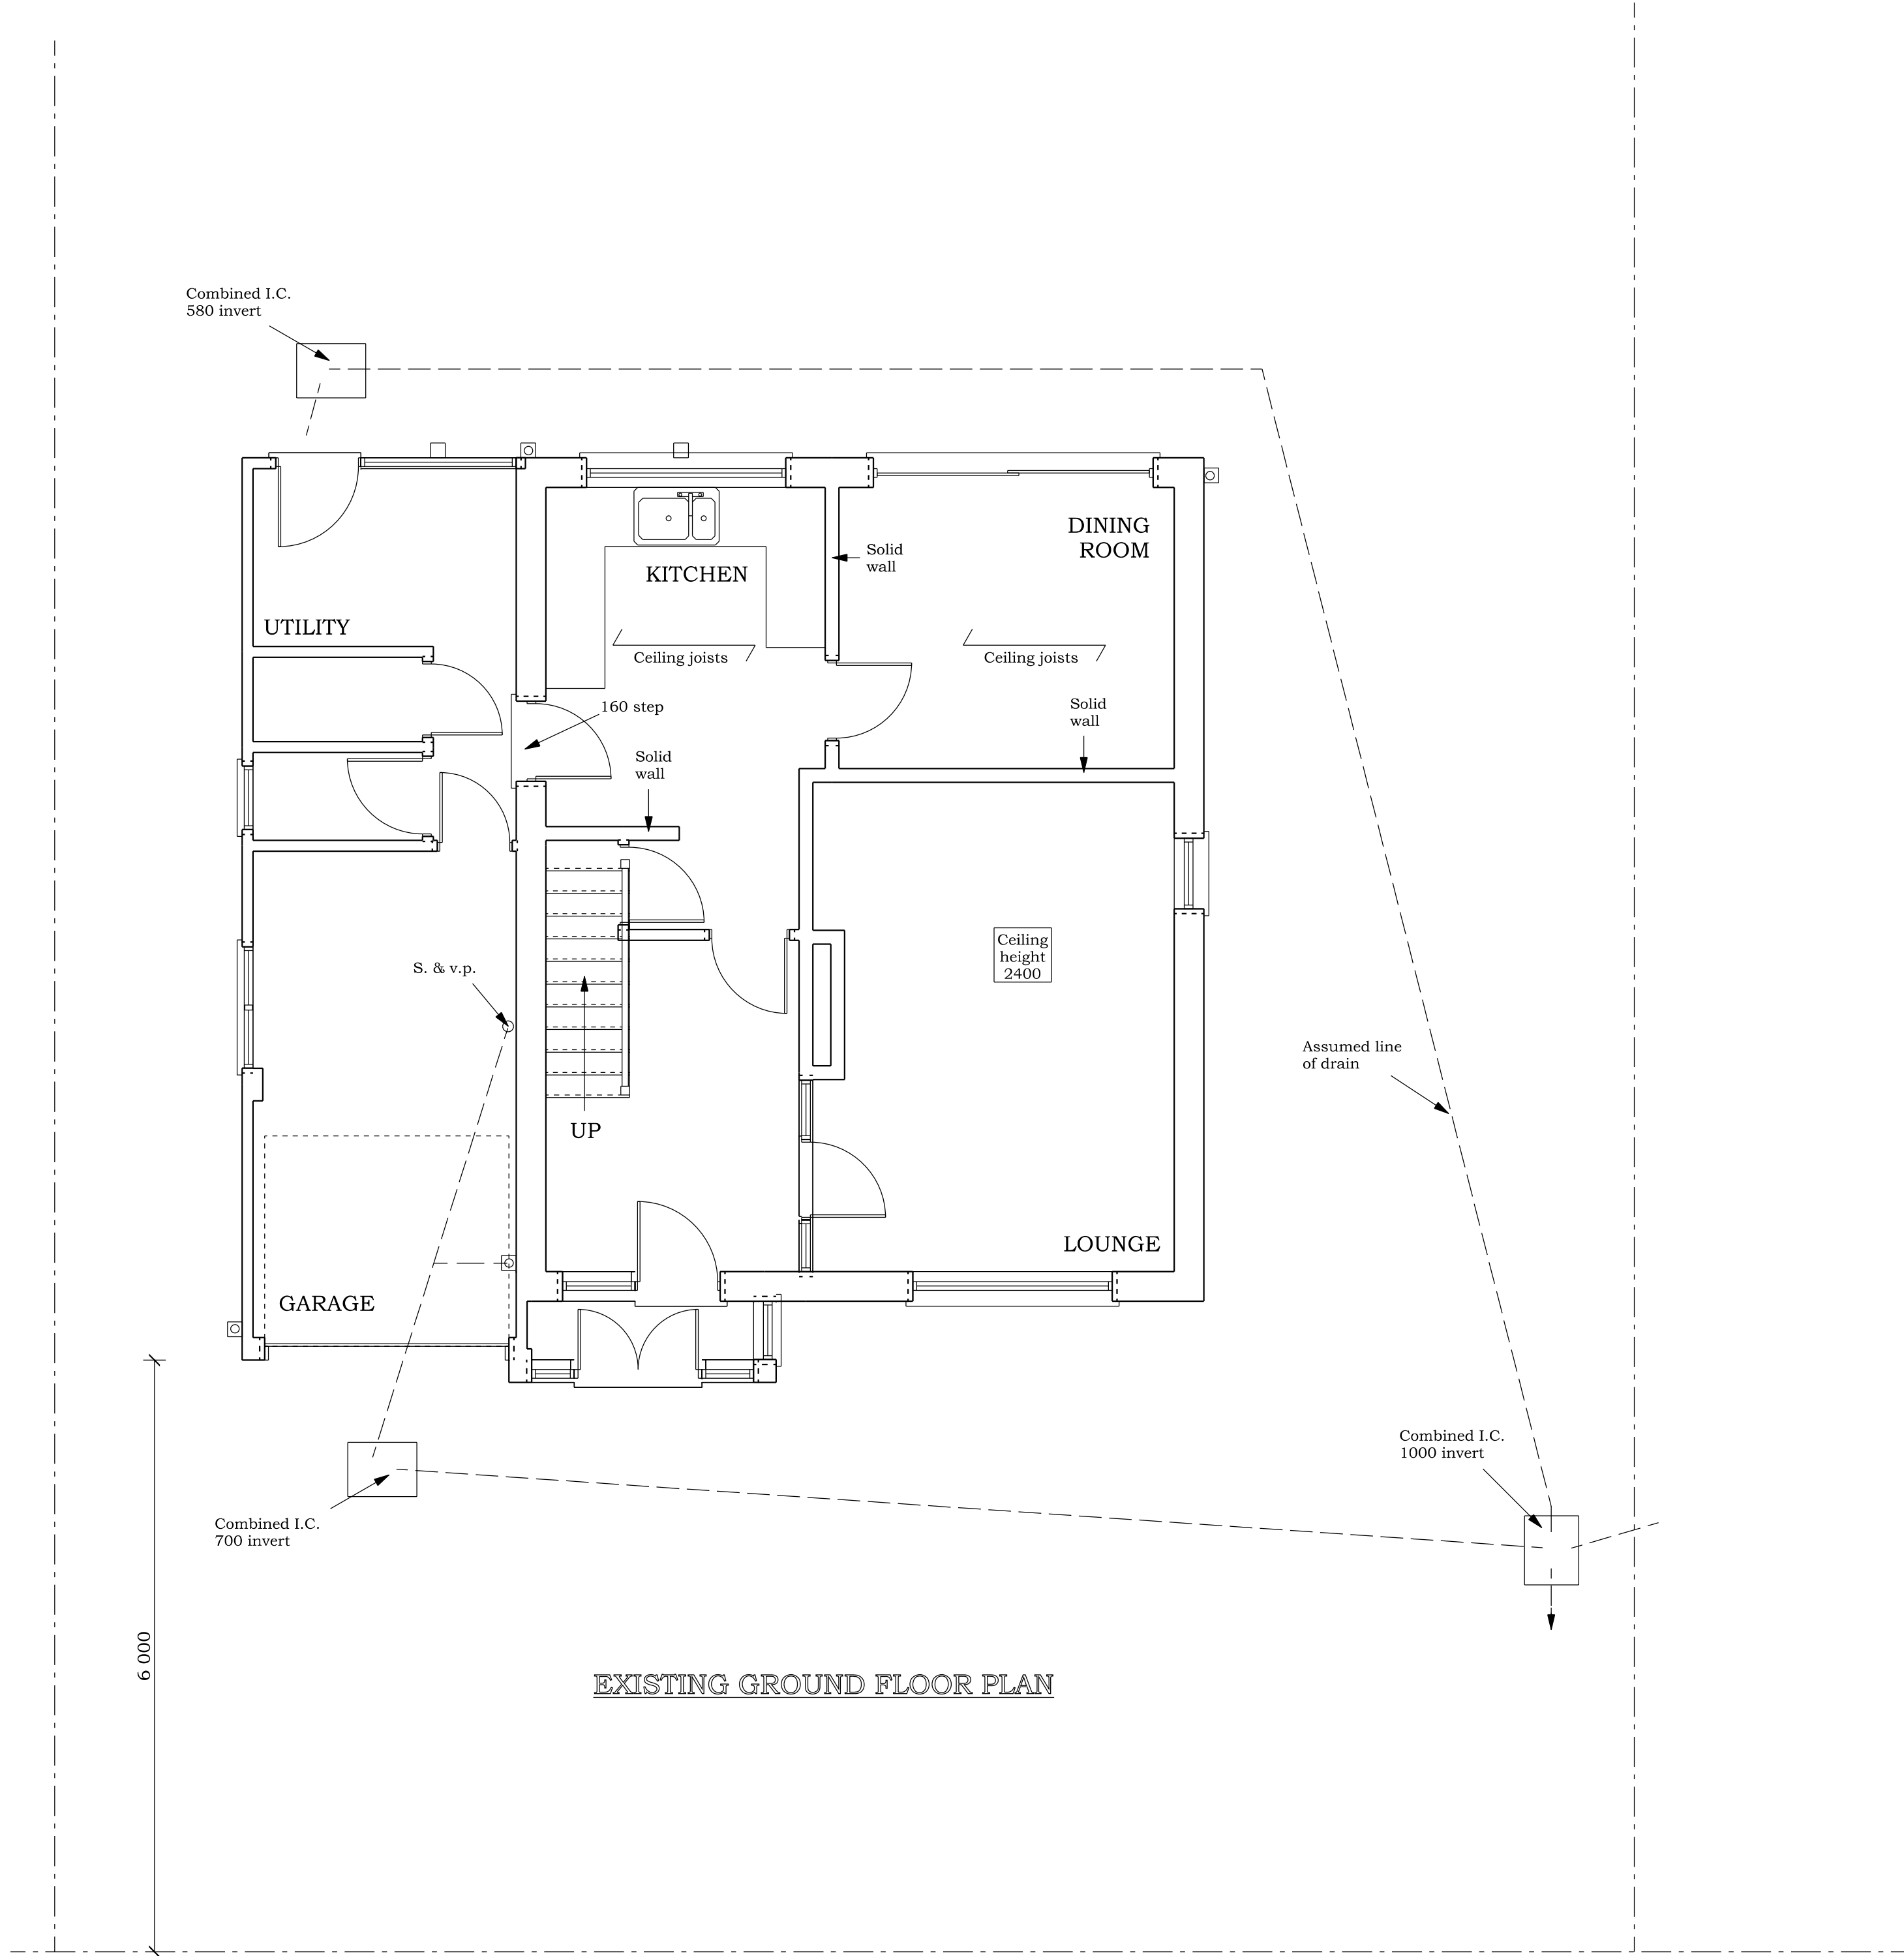

EXISTING FIRST FLOOR PLAN

EXISTING FLOOR PLANS
DOUBLE SIDE & SINGLE STOREY REAR EXTENSIONS

for
Mr. and Mrs. I. KHAN,
at
41, PASTURE FIELD ROAD,

PEEL HALL,
M22 5JX.

Scale 1:50 @ A1

Date FEBRUARY 2022

Drawing Number 2050/2