





EXISTING GA FRONT ELEVATION
@1:100

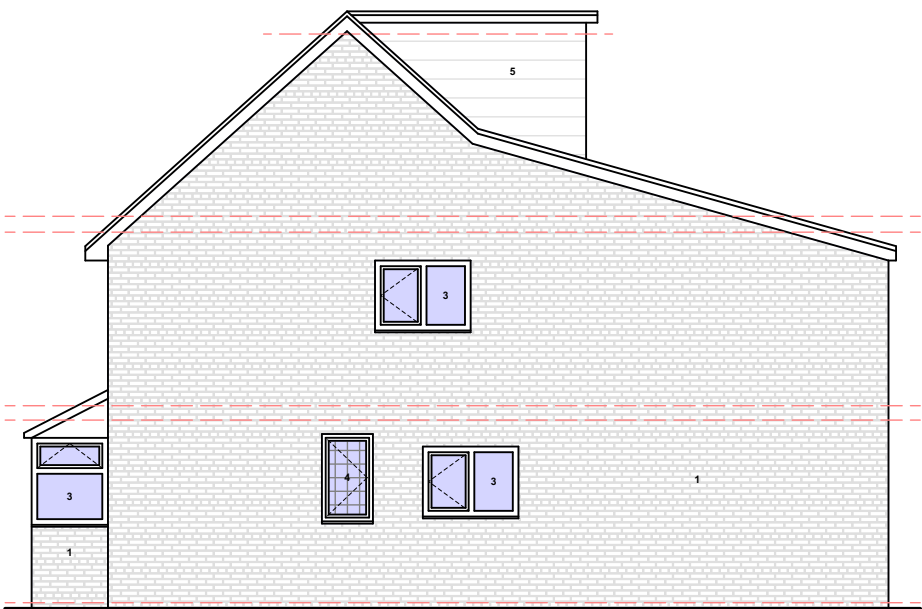

EXISTING GA SIDE ELEVATION 1
@1:100



EXISTING GA REAR ELEVATION
@1:100

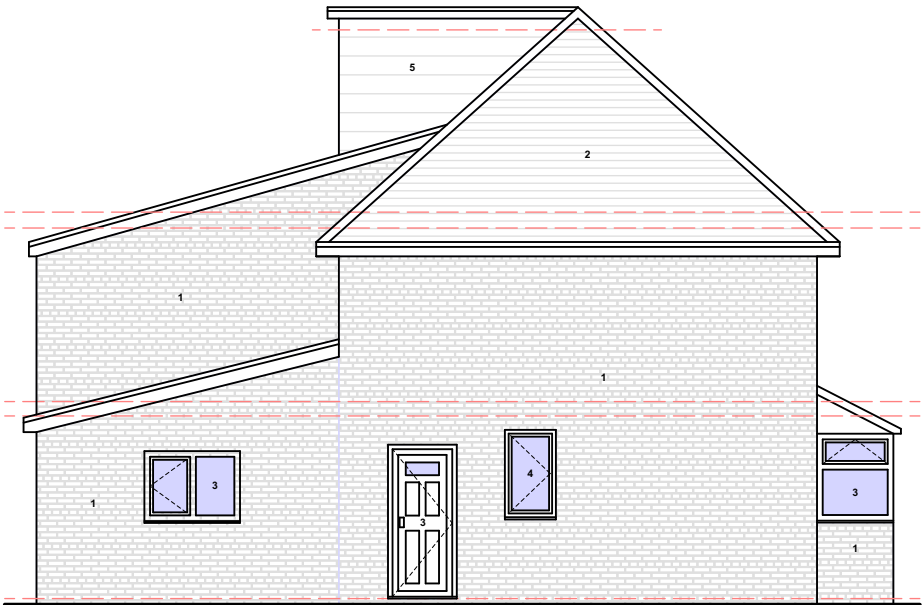

EXISTING GA SIDE ELEVATION 2
@1:100

notes

This drawing is subject to a detailed building and site survey, therefore no guarantee of its accuracy can be given. This drawing has been draughted in accordance with the clients design requirements. All areas are approximate and are subject to a detailed building and site survey and further design development. All dimensions should be checked prior to commencement of construction on site. Measurements should not be taken off the drawing.

All dimensions shown are in millimetres (mm).

Text Key

- Existing facing brickwork
- Existing pantile roof tiles
- Existing uPVC door/window
- Existing timber door/window
- Existing hung tiles
- Existing skylight
- Proposed facing brickwork
- Proposed pantile roof tiles
- Proposed uPVC window/door
- Proposed skylights



PL0 Planning Issue

19.04.22



NADA Architects Ltd
169 Kingsway
Burnage
Manchester
M19 2ND
Mob: 07974 735527
E: ahmed@nadaarchitects.com
W: www.nadaarchitects.com

D - design PL - planning PT - pre-tender
T - tender P - preliminary
C - construction R - record

MR ABDUL SATTAR KAIFI.

HOUSE EXTENSION.
52-54 BEXHILL DRIVE,
MANCHESTER, M13 0RD

EXISTING GA ELEVATIONS

scale 1:100 @ A3 date 19.04.22 drawn checked AC

job no (category) dwg no revision

21-969 (01)001 PL0

Drawing measurements shall not be obtained by scaling. Verify all dims prior to construction. Immediately report any discrepancies on this drawing to Architect. This drawing shall be read in conjunction with associated specifications and related consultant's documents.

PLANNING