

GENERAL NOTES

1. The contractor must check the site and the approved drawings before commencing the works and must take any working measurements as necessary and any discrepancy must be reported to the client.
2. Work shall comply with any current relevant BS/codes of practices and confirm to the Building Regulations including the latest amendment. The contractor is responsible for setting out the works.

PROJECT ADDRESS

2 Quantock Street
Manchester
M16 7AE


PROJECT

L shape single storey side and rear extension
Metal railing on boundary wall


REVISION	DATE
emergency gate reinstated	26/04/2022

KEY


RWP Rain water pipe
Boundary

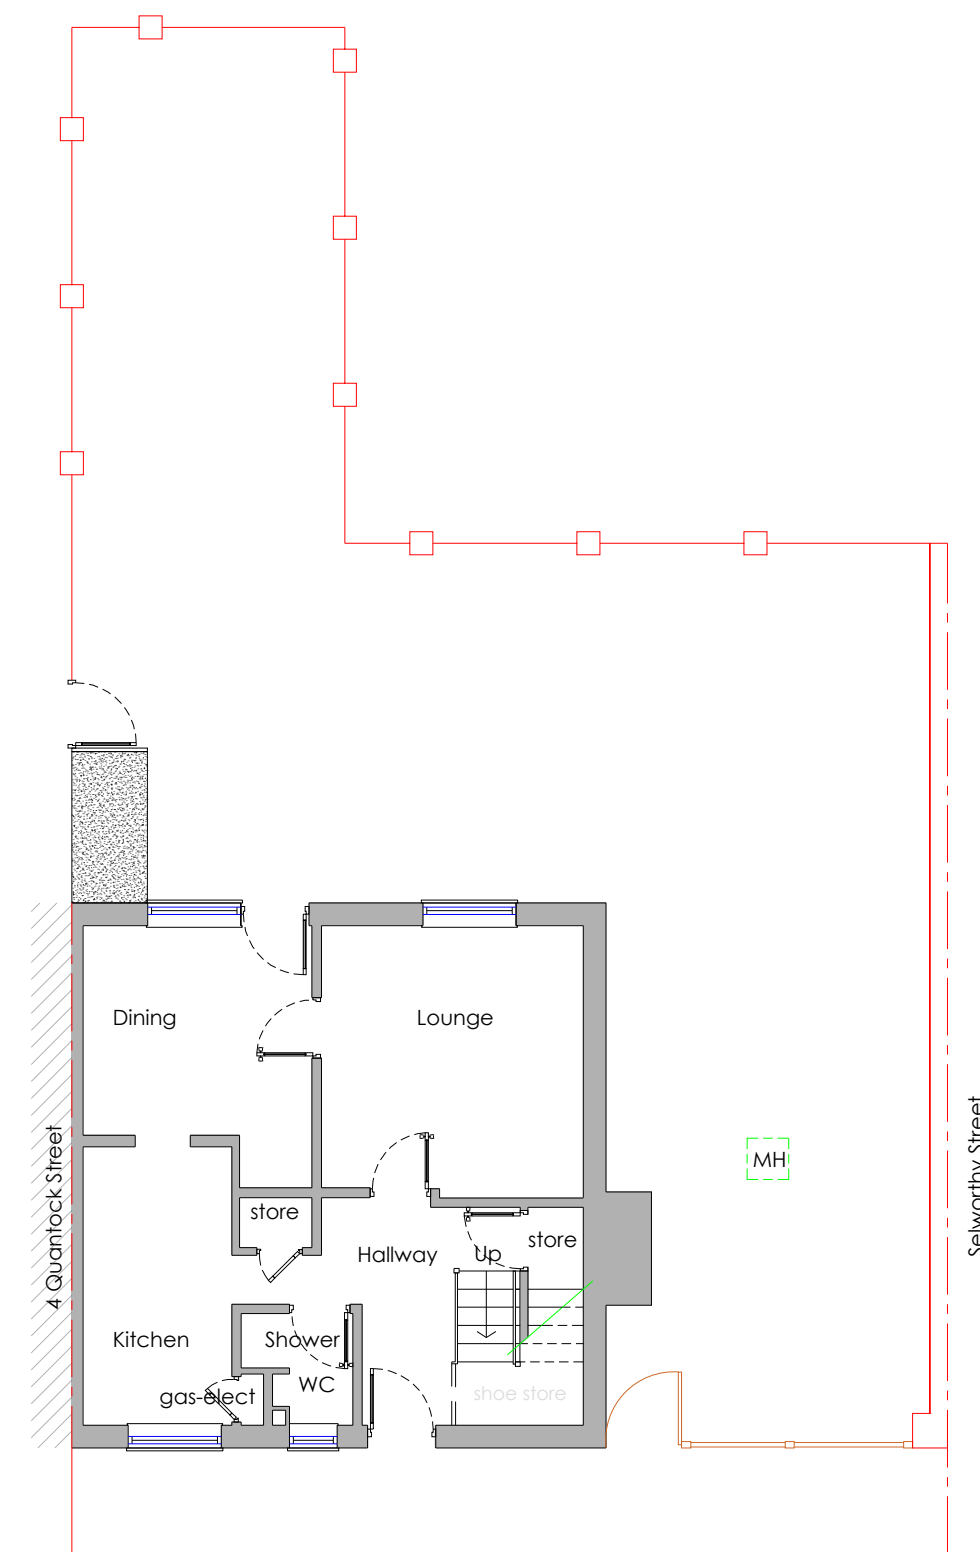

Existing Ground Floor Plan
Scale 1:100

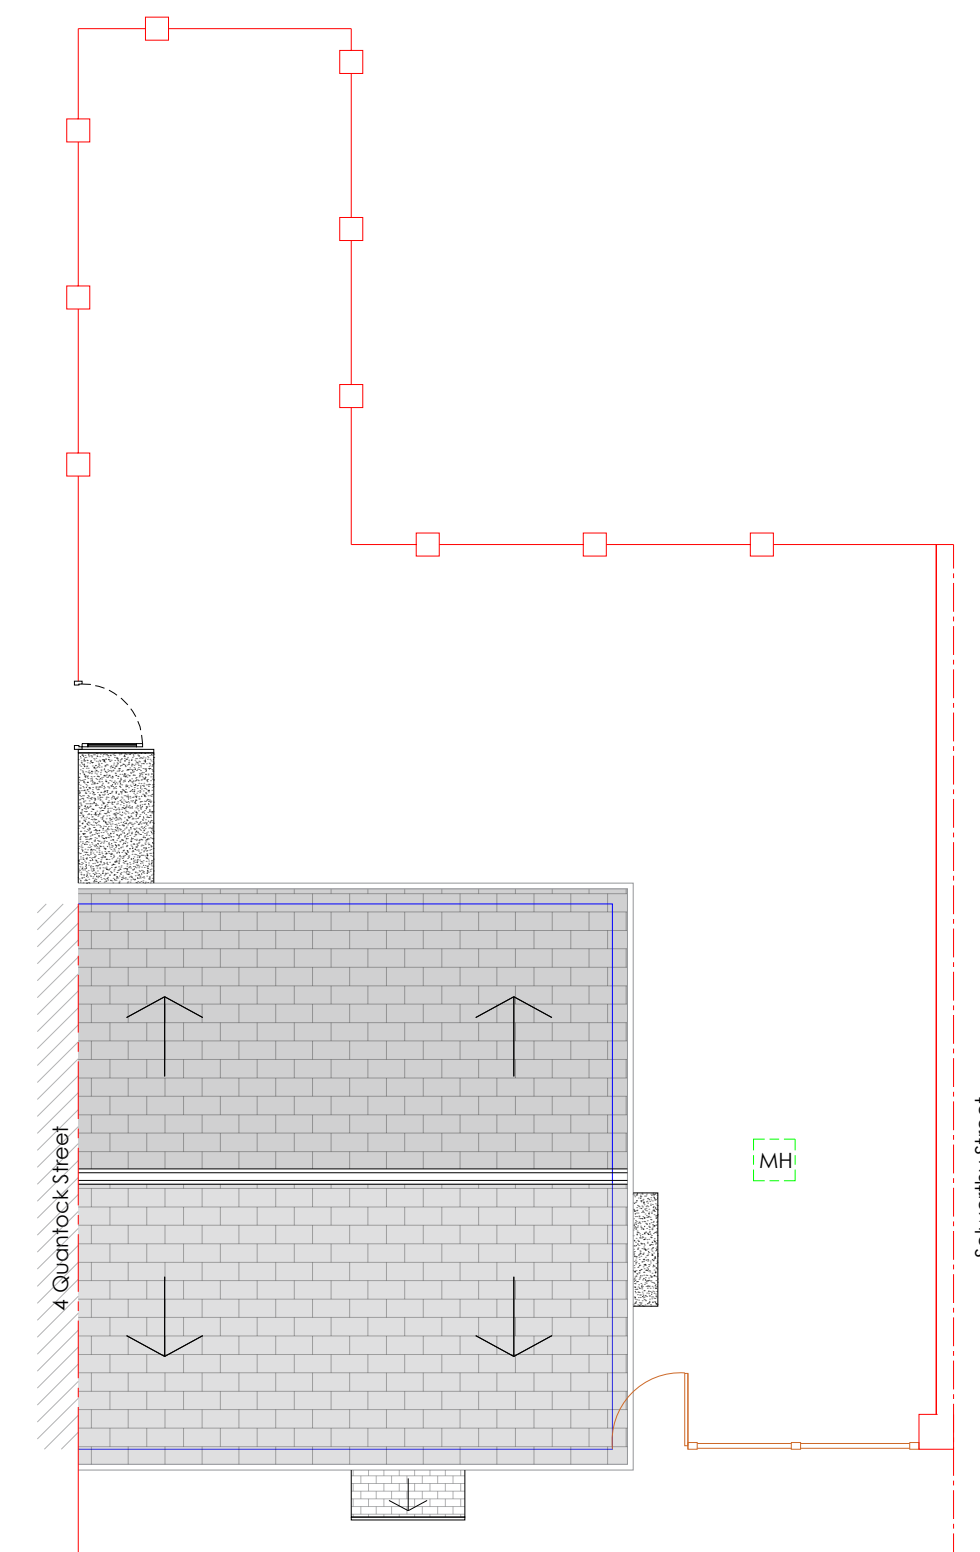


Existing Roof Plan
Scale 1:100

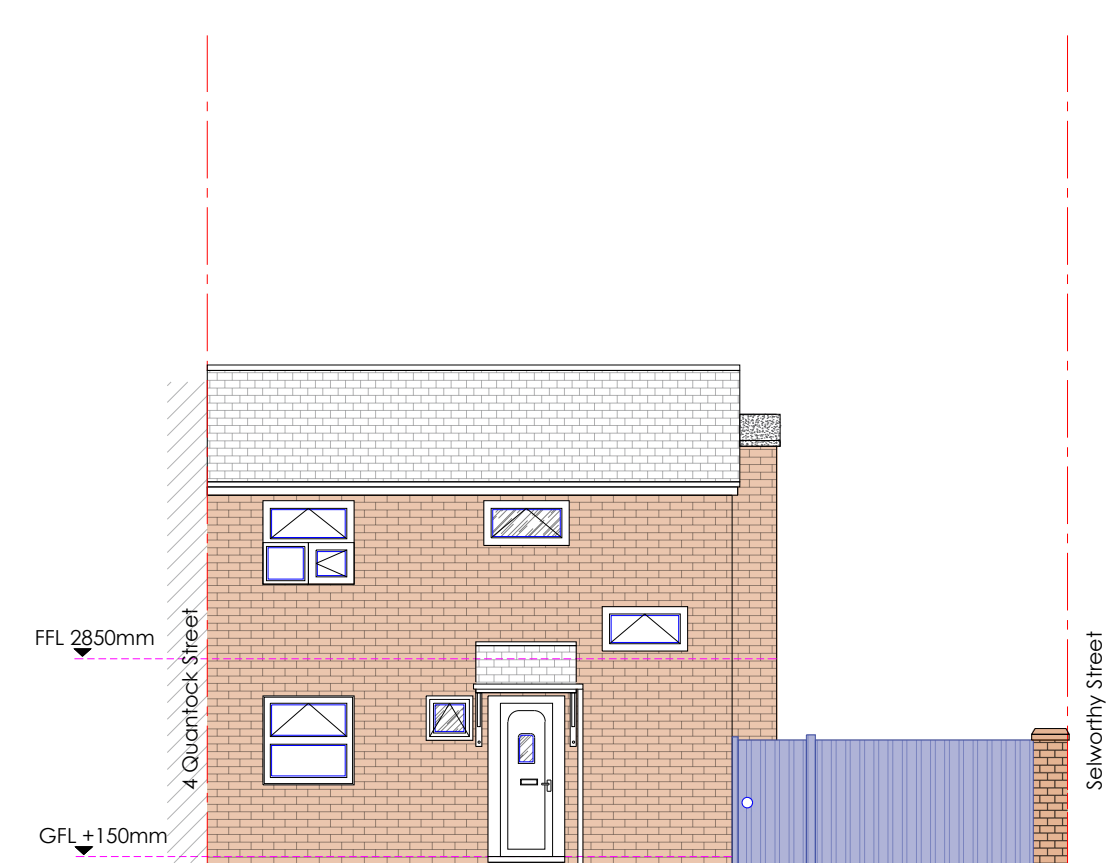


Existing Front Elevations
Scale 1:100




Existing Rear Elevations
Scale 1:100

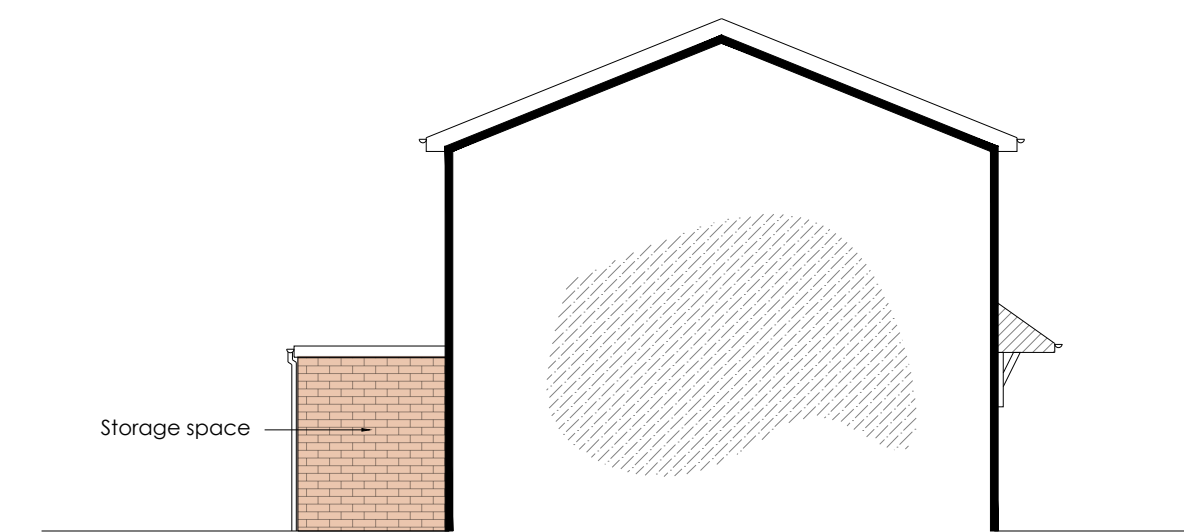

Existing Partywall Elevation
Scale 1:100

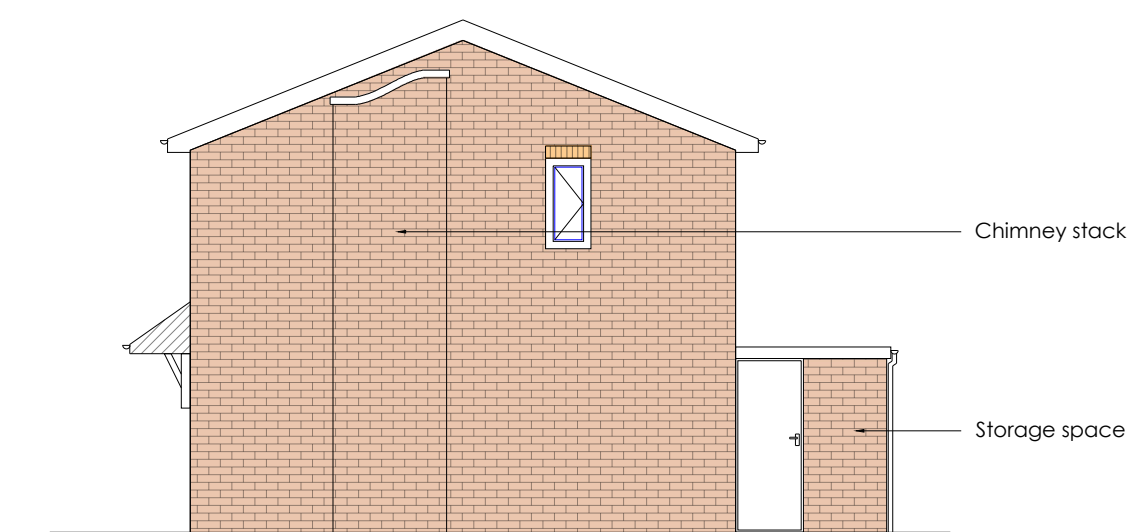

Existing Side Elevation
Scale 1:100

 

SCALE BAR 1:100

Drawing No.
PP128(2)22

Scale
1:100 @ A1

Date
12.02.2022

Drawn by _____
at _____

ata_design@hotmail.com