




Note:  
Do Not Scale from this drawing.  
Dimensions are to be checked on site.  
If in doubt please ask.


Notes:

- Existing manifestations to be carefully removed and glazing cleaned prior to installation of new manifestations.
- New manifestations to be installed in accordance with **Approved Doc K5.2 - Manifestation of Glazing**. The manifestations/rails should be between 850mm-1000mm and 1400mm-1600mm in accordance with Approved Doc K5.2 Diagram 7.1b & Diagram 7.2

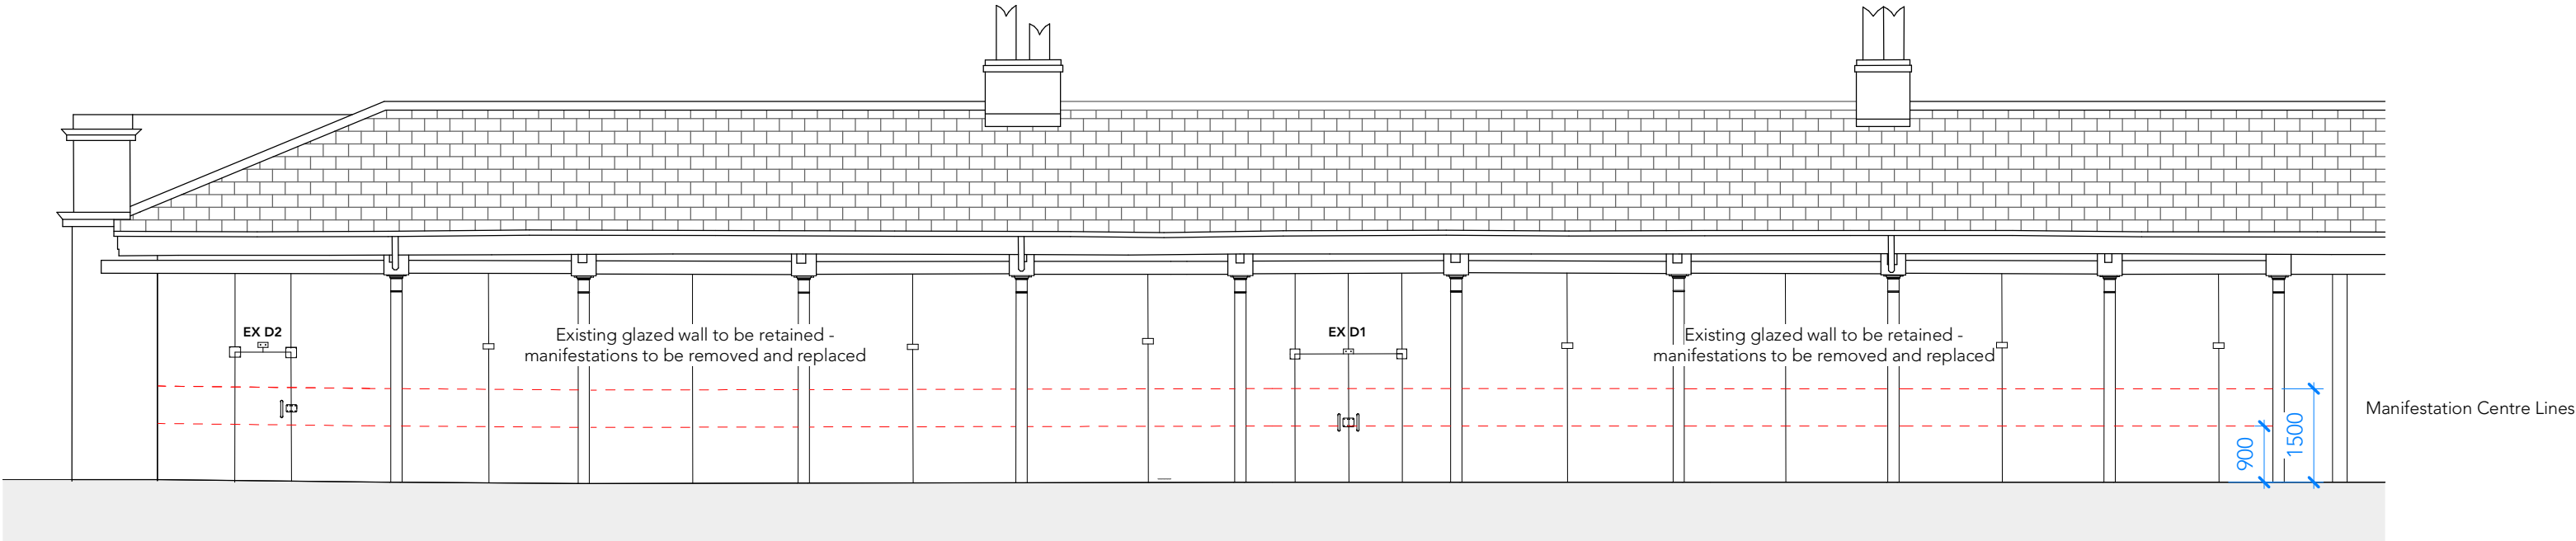

Proposed North Elevation (Track Side)

1 : 100

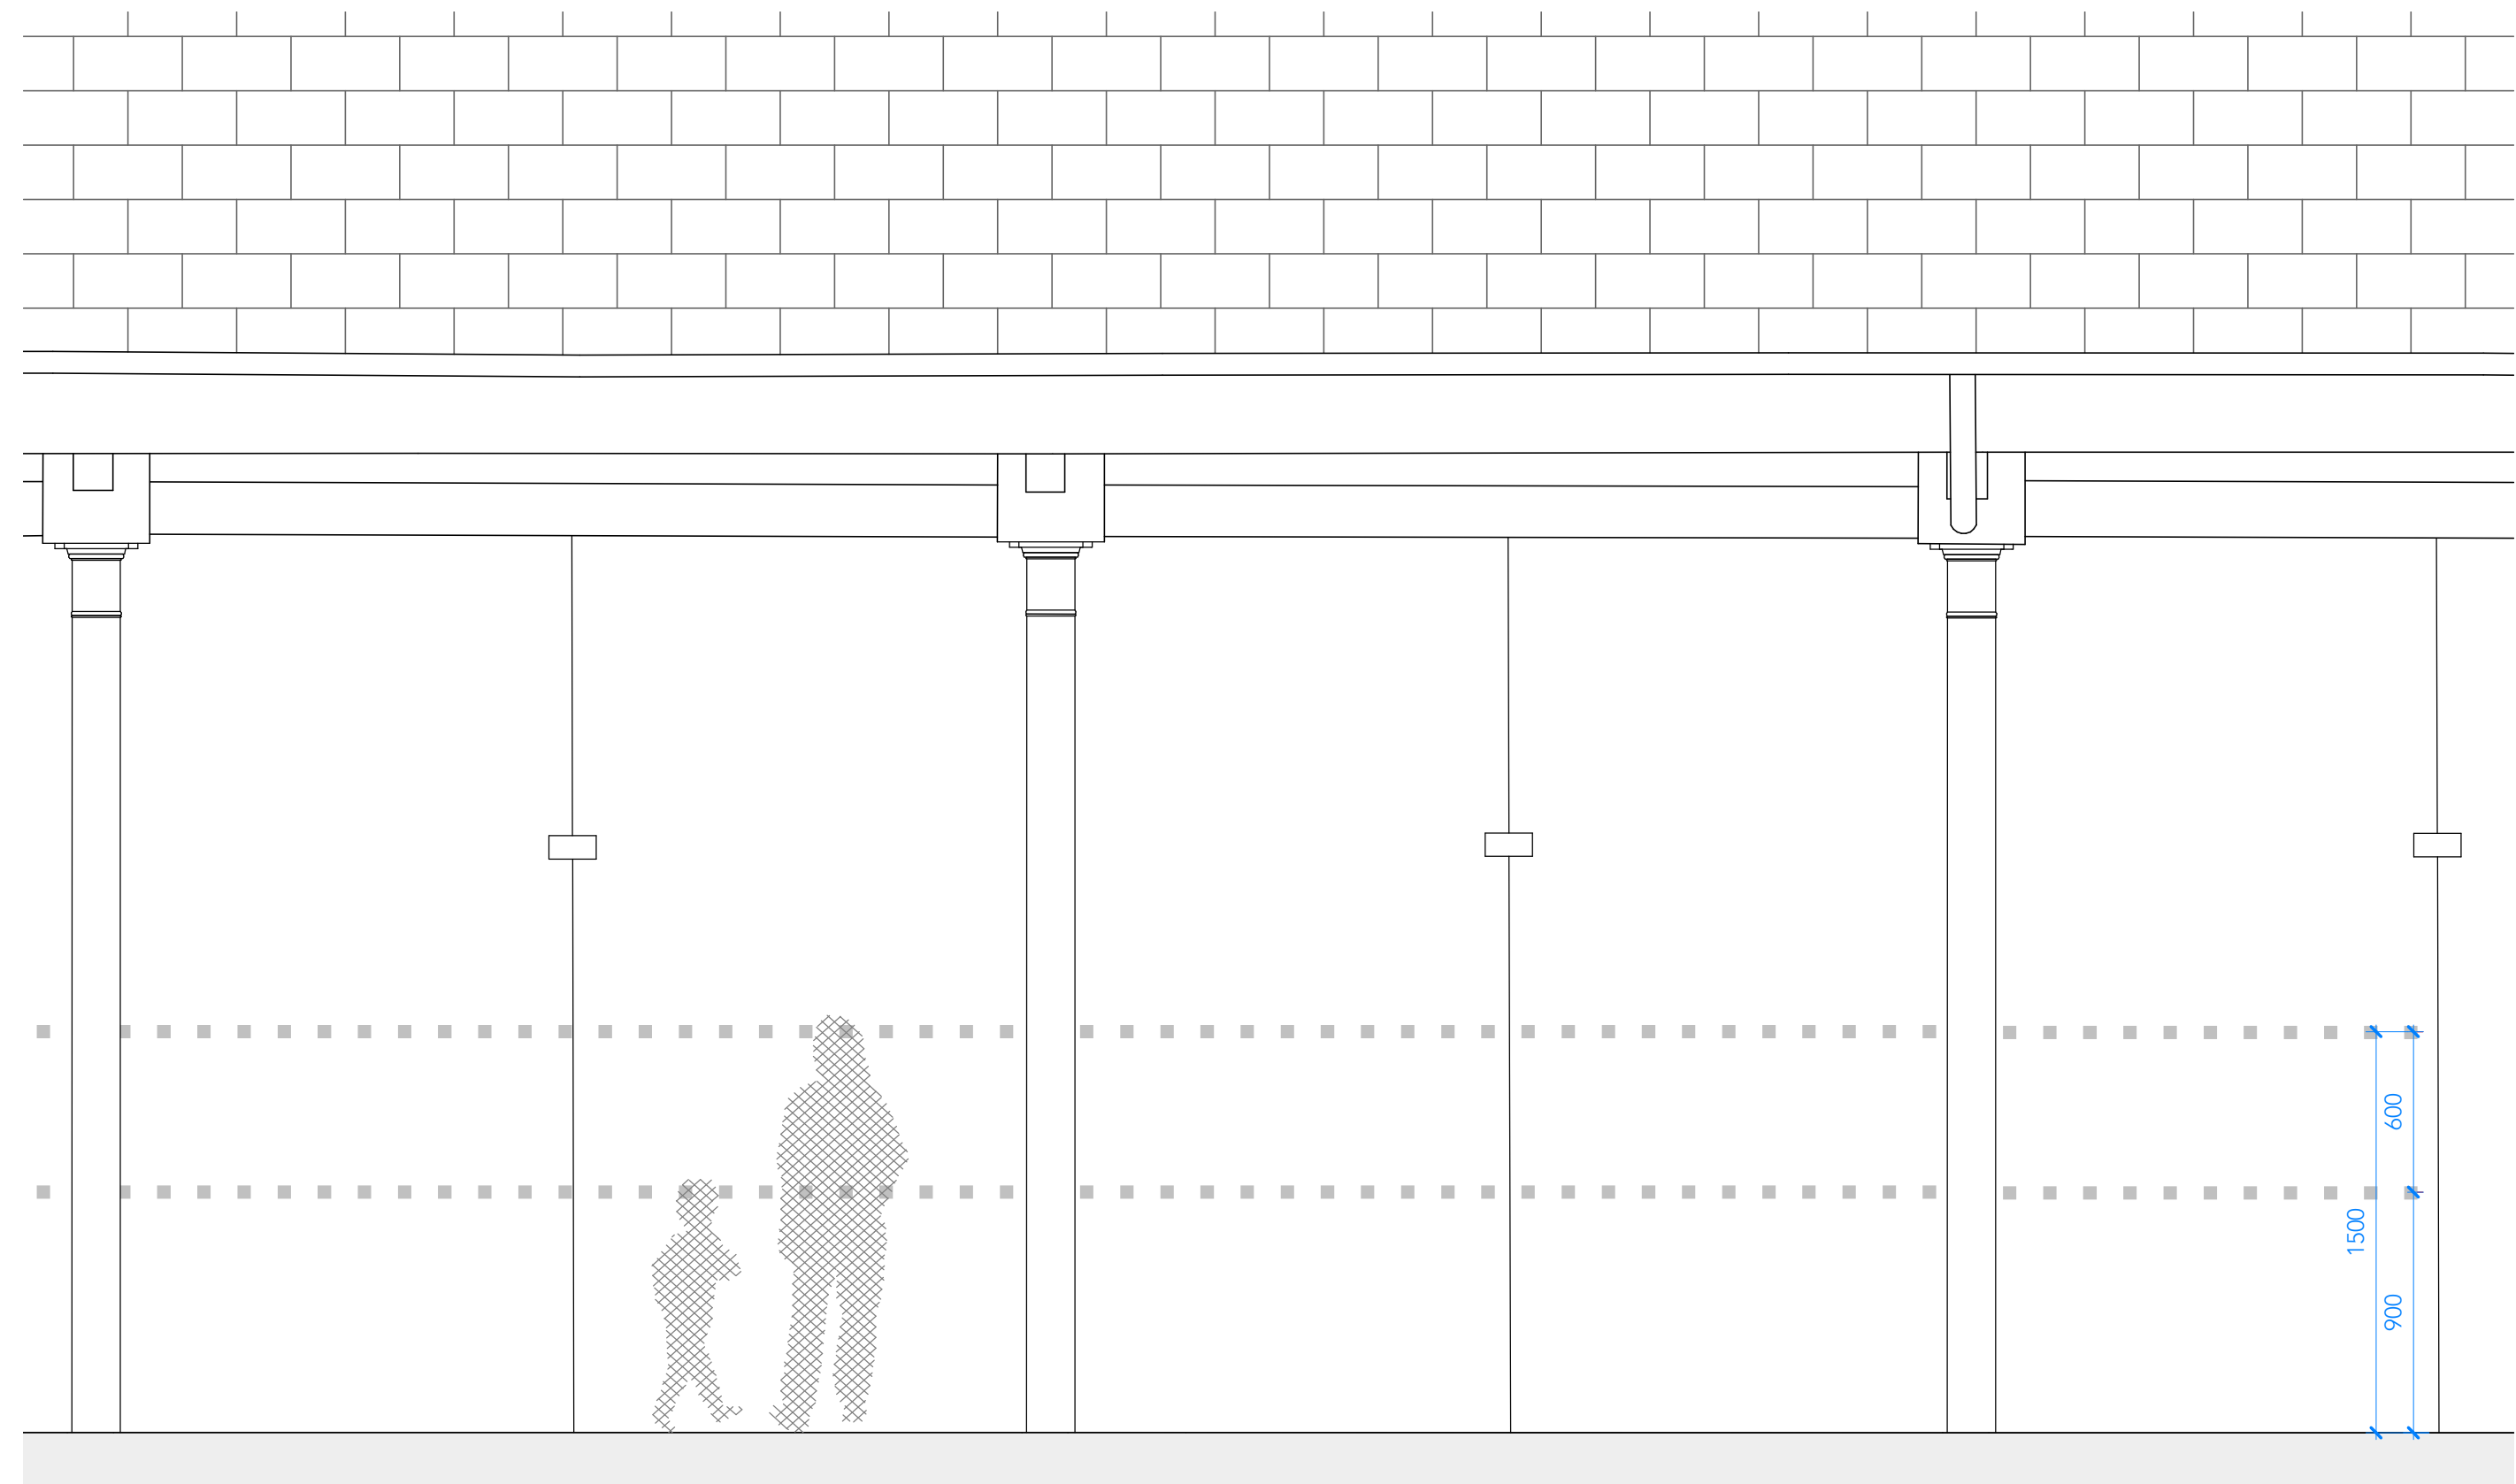

Proposed Glazing Manifestations

1 : 25

A 16/03/22 Glazing Manifestations

Rev Date Intls Details

© The moral rights of the author are hereby asserted.  
This drawing and design is the sole property of Buttress Ltd and must not be reproduced without permission.  
Buttress Ltd is Registered in England and Wales: 5363573

Buttress

41 Bengal Street  
Manchester  
M4 6AF

T 0161 236 3303  
E contact@buttress.net  
W www.buttress.net

Project Title SIM LEARNING PLATFORM  
Client SCIENCE & INDUSTRY MUSUEM  
Location MANCHESTER

Drawing ref Proposed Glazing Manifestations

Date 16/03/2022 09:41:31 Scale As indicated  
Checker SA Orig Paper Size A2

Job No: 8778 Status CONSTRUCTION

Project: Origin: Zone: Level: Type: Disc: Number: Rev:

8778-BA-EX-01-DR-A- (05) 005- A