




EXISTING NORTH EAST ELEVATION



PROPOSED NORTH EAST ELEVATION




EXISTING NORTH WEST ELEVATION

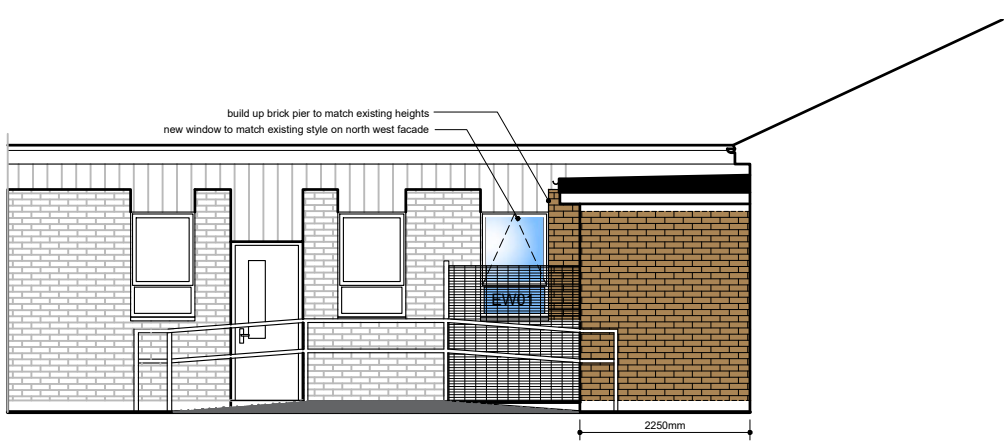

PROPOSED NORTH WEST ELEVATION

Existing & Proposed Elevations

Scale: 1:100 @A3

 

©

This drawing is Copyright and the property of Lancaster Maloney Limited and must not be reproduced in whole or in part without their written permission. Copyright is reserved. © This drawing must not be scaled. The Contractor is to report all dimensional discrepancies & errors to the Contract Administrator prior to commencing construction. It is essential that this drawing is read in conjunction with the specification and all works identified included for.

NOTES

Rev	Date	Comments	By
STATUS PLANNING			
Client St Clare's RC Primary School, Higher Blackley			
Project Title Development Strategy works involving new corridor extension			
Drawing Title Existing & Proposed Elevations			
Scale 1:100@A3	Drawn by JS	Date October 2021	
Job no. 2104-03	Drawing no. 05	Revision no. N/A	
 Lancaster Maloney Limited Registered Office: Equitas House Unit 6 Station View Rhino Court Stockport SK7 5ER Tel: 0161 477 3500 Fax: 0161 477 3600 E-mail: enquiries@lancastermaloney.co.uk www.lancastermaloney.co.uk Registered in England No 4846621			