

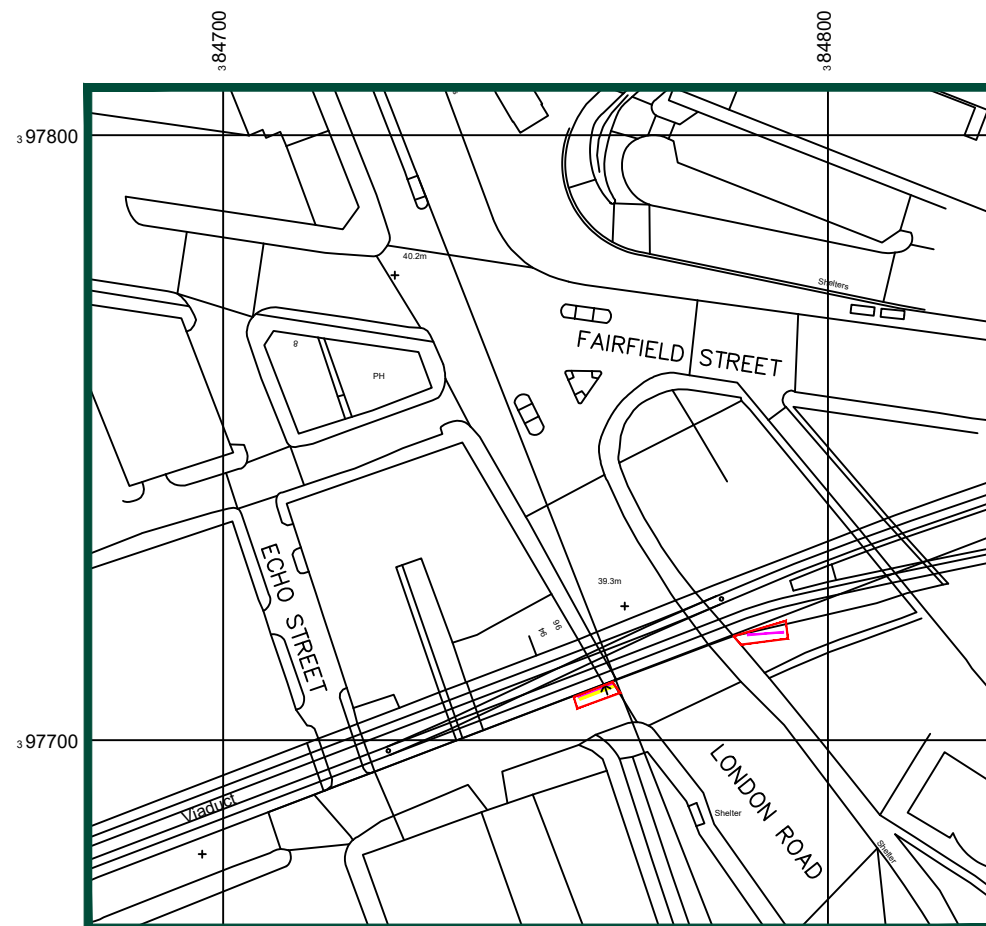


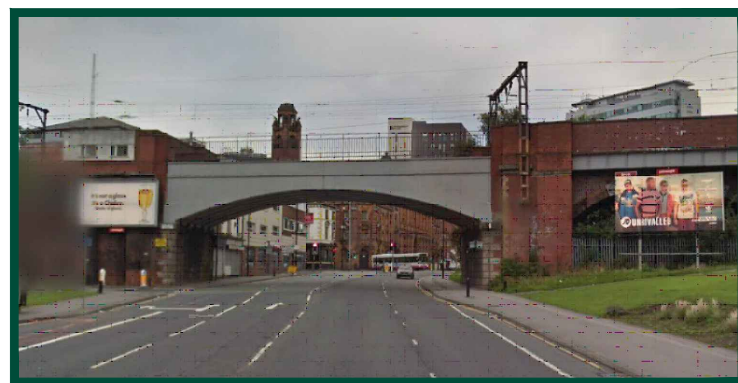


LOCATION PLAN

 


SITE PHOTOGRAPH

STREETVIEW LINK – <https://goo.gl/maps/vSSseJVA6ZJTbph87>

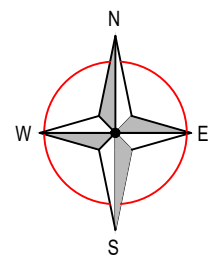


EXISTING 48 SIGN TO BE REMOVED AS PART OF APPLICATION

EXISTING/PROPOSED SIGN LOCATION

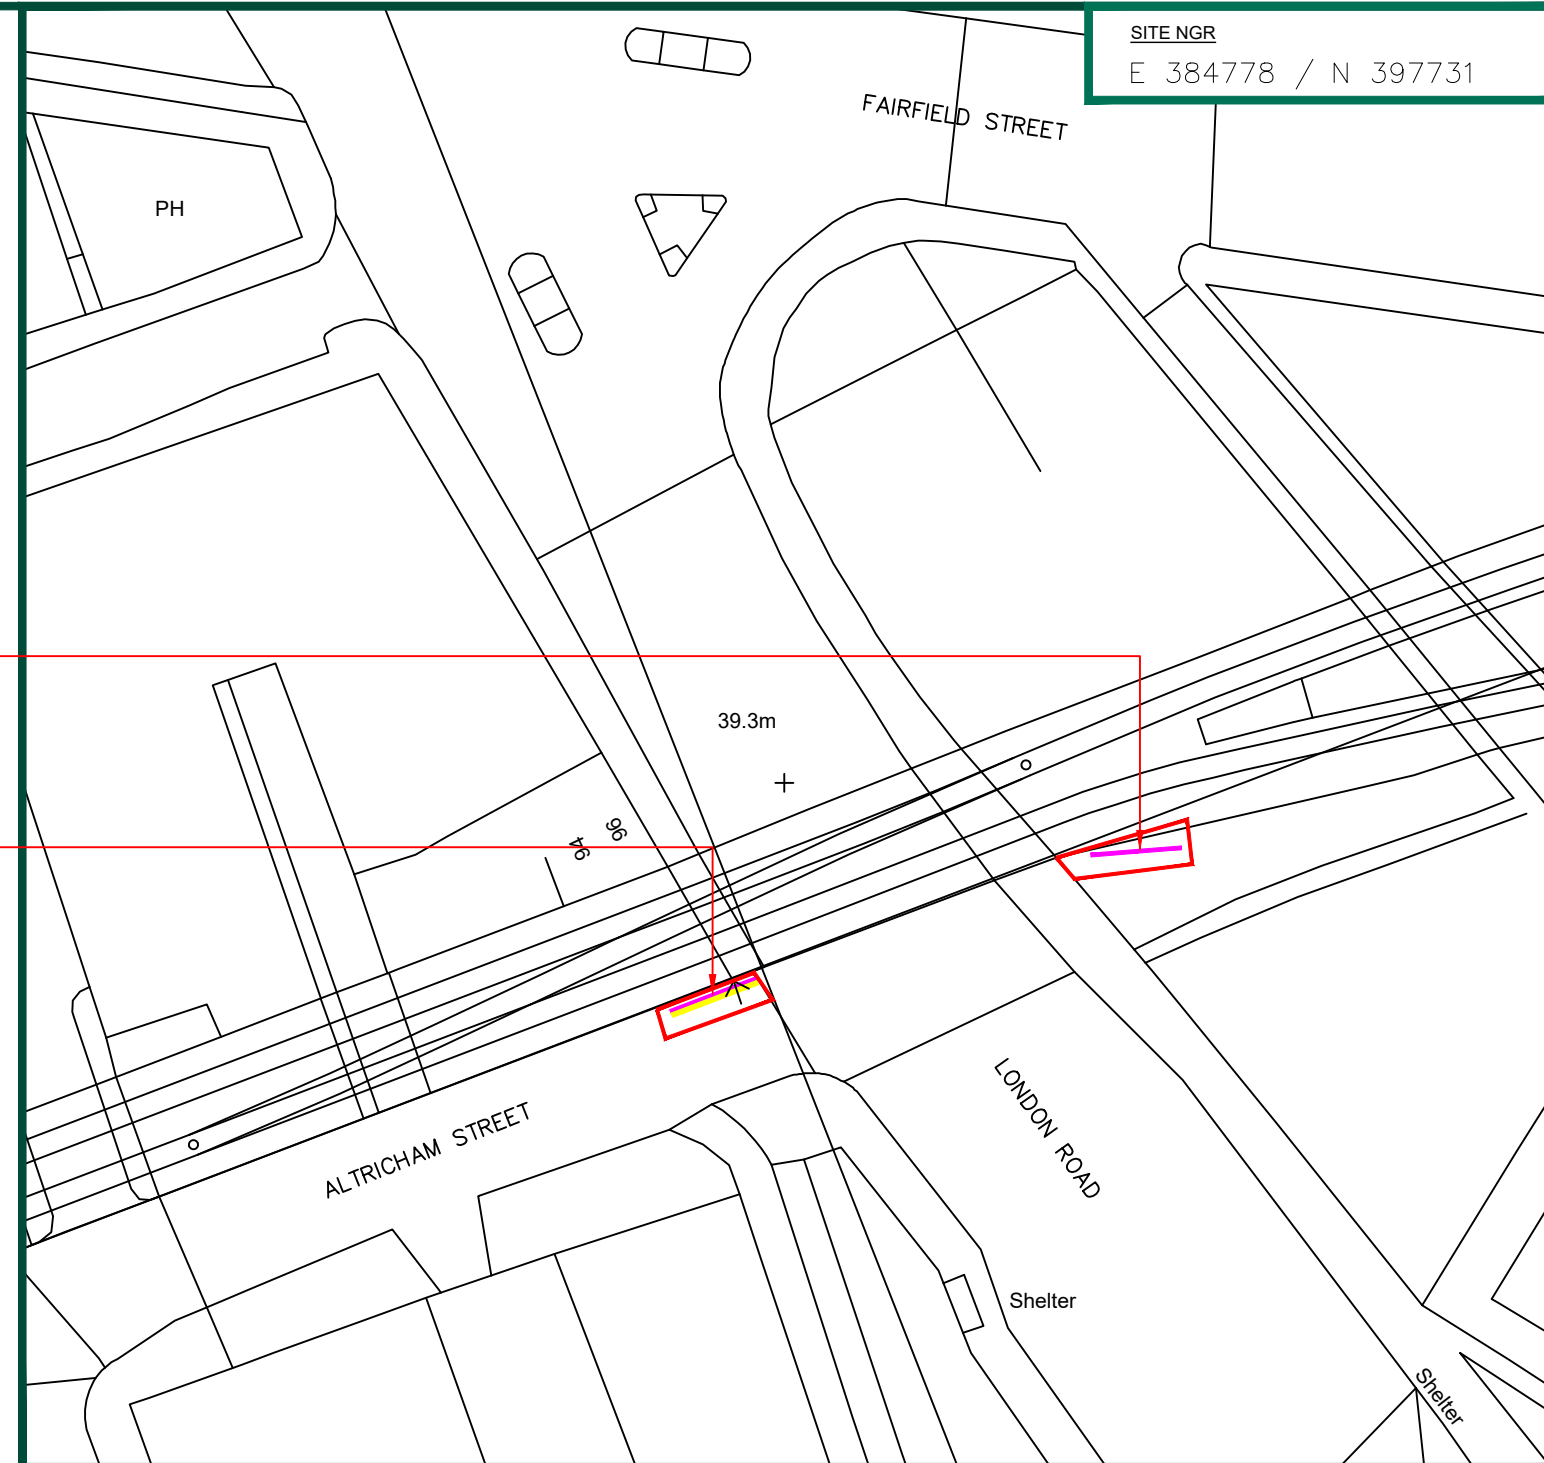

SITE PLAN

 

- SITE DEMISE LINE
- EXISTING 48-SHEET ADVERTISING HOARDING
- UPGRADE OF 1No. 48-SHEET ADVERTISING HOARDING TO DIGITAL LED DISPLAY



CLIENT




ADDRESS
SIGNAGE REPLACEMENT AT ICON – LONDON
ROAD ADJACENT TO MCDONALDS HOTEL,
MANCHESTER, M1 2PW

TITLE
SITE LOCATION PLAN


DRAWING NUMBER
YZ020301005601_001_A

A	FIRST ISSUE	CAR	31.01.22	CHK
REV	DESCRIPTION	BY	DATE	CHKD
SCALE	DRAWN	CHECKED	APPROVED	
AS SHOWN	CAR	CHK	PC	
	DATE 31.01.22	DATE DCC	DATE 31.01.22	

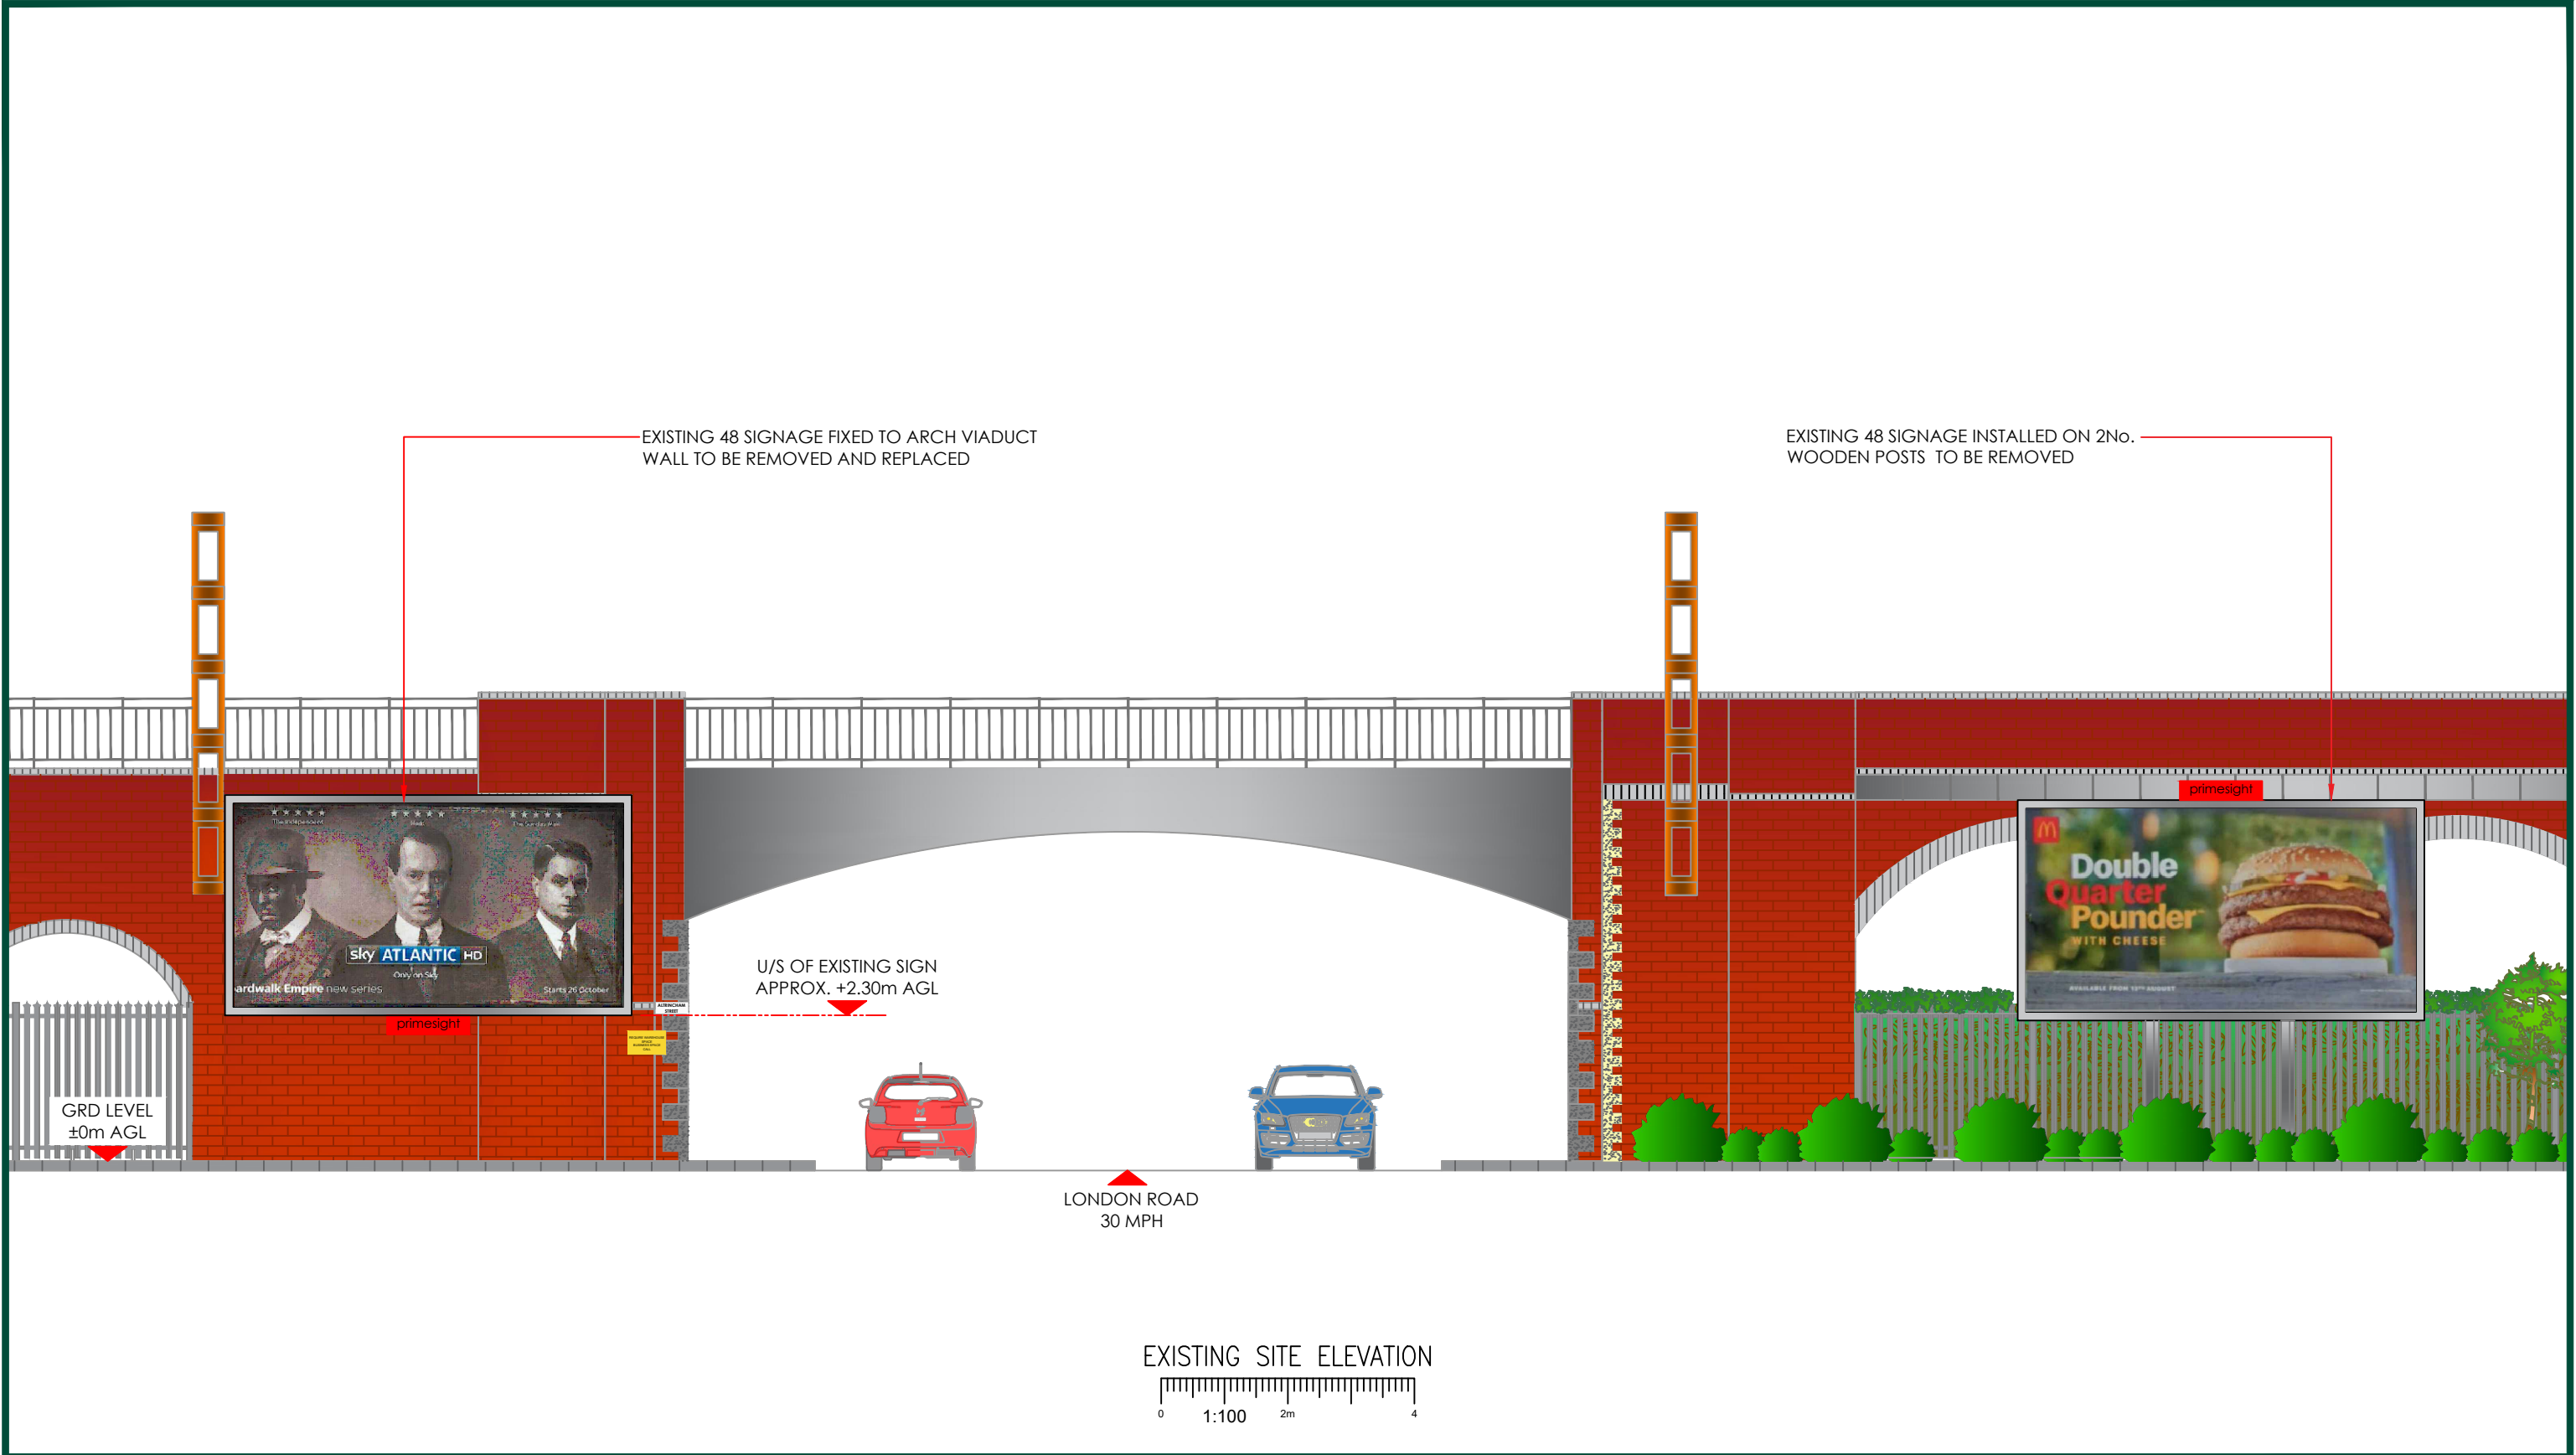


		CLIENT								ADDRESS SIGNAGE REPLACEMENT AT ICON – LONDON ROAD ADJACENT TO MCDONALDS HOTEL, MANCHESTER, M1 2PW			
						A		FIRST ISSUE		CAR	31.01.22	CHK	TITLE EXISTING SITE ELEVATION
						REV		DESCRIPTION		BY	DATE	CHKD	
				SCALE 1:100		DRAWN CAR		CHECKED CHK		APPROVED PC		DRAWING NUMBER YZ020301005601_002_A	
						DATE 31.01.22		DATE DCC		DATE 31.01.22			

DESKTOP SURVEY CAVEAT
SITE INFORMATION HAS BEEN DERIVED FROM 3rd PARTY SOURCES
AS NECESSARY, ALTHOUGH BEST EFFORTS HAVE BEEN MADE TO
ENSURE THE DRAWING REPRESENT THE SITE FROM INFORMATION
AVAILABLE IT MUST BE UNDERSTOOD THAT THE FINAL SETTING OUT
ON SITE MAY VARY

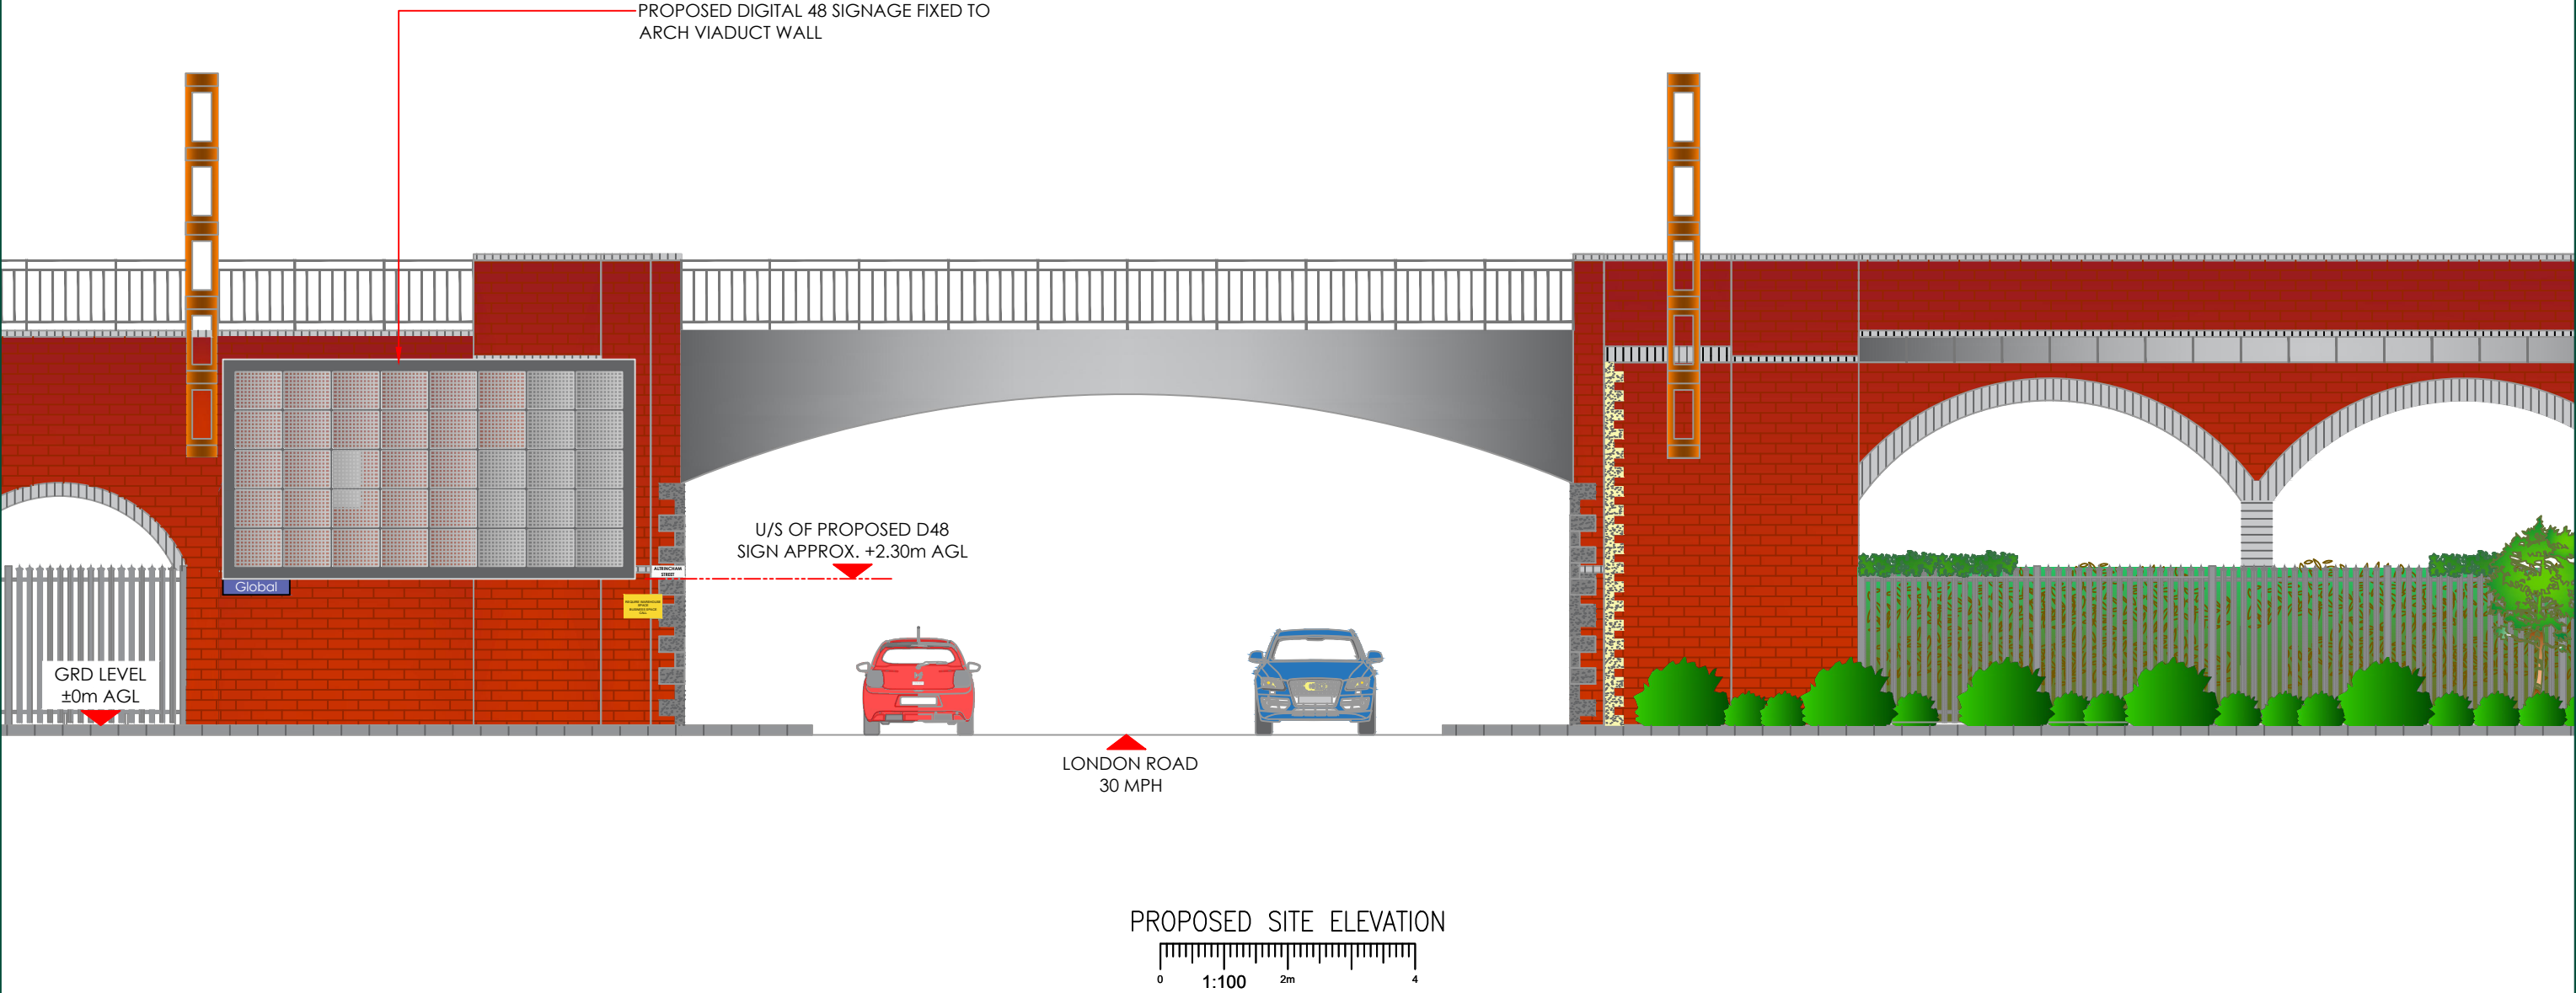


		CLIENT								ADDRESS SIGNAGE REPLACEMENT AT ICON – LONDON ROAD ADJACENT TO MCDONALDS HOTEL, MANCHESTER, M1 2PW	
				A	FIRST ISSUE	CAR	31.01.22	CHK	TITLE		
				REV	DESCRIPTION	BY	DATE	CHKD	PROPOSED SITE ELEVATION		
				SCALE		DRAWN		CHECKED		APPROVED	
				1:100		CAR		CHK		PC	
						DATE		DATE		DATE	
					31.01.22		DCC		31.01.22	DRAWING NUMBER YZ020301005601_003_A	

DESKTOP SURVEY CAVEAT
SITE INFORMATION HAS BEEN DERIVED FROM 3rd PARTY SOURCES
AS NECESSARY, ALTHOUGH BEST EFFORTS HAVE BEEN MADE TO
ENSURE THE DRAWING REPRESENT THE SITE FROM INFORMATION
AVAILABLE IT MUST BE UNDERSTOOD THAT THE FINAL SETTING OUT
ON SITE MAY VARY

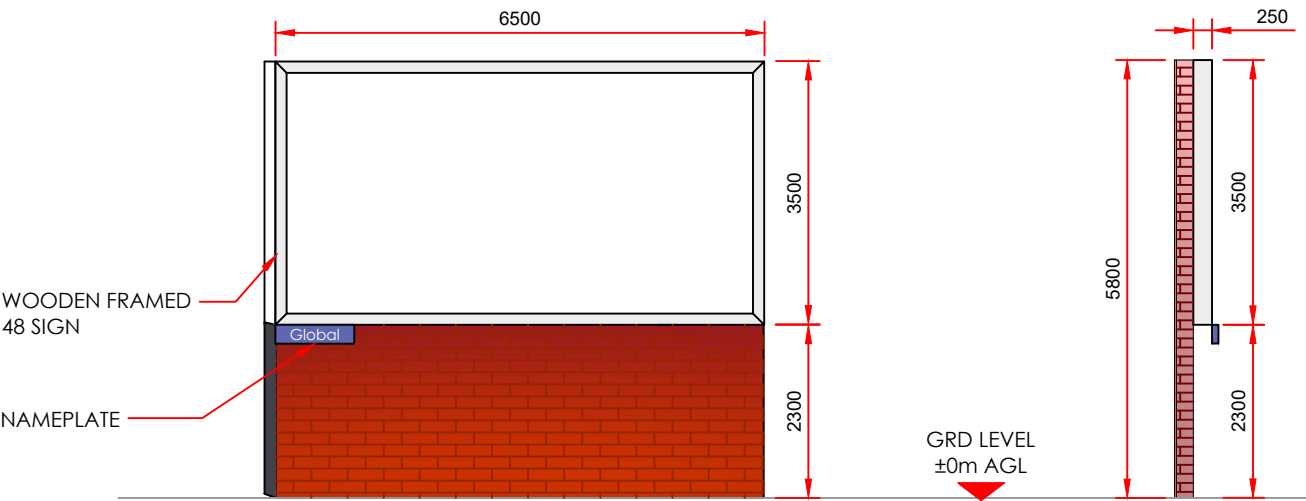


ELEVATION

SECTION A-A

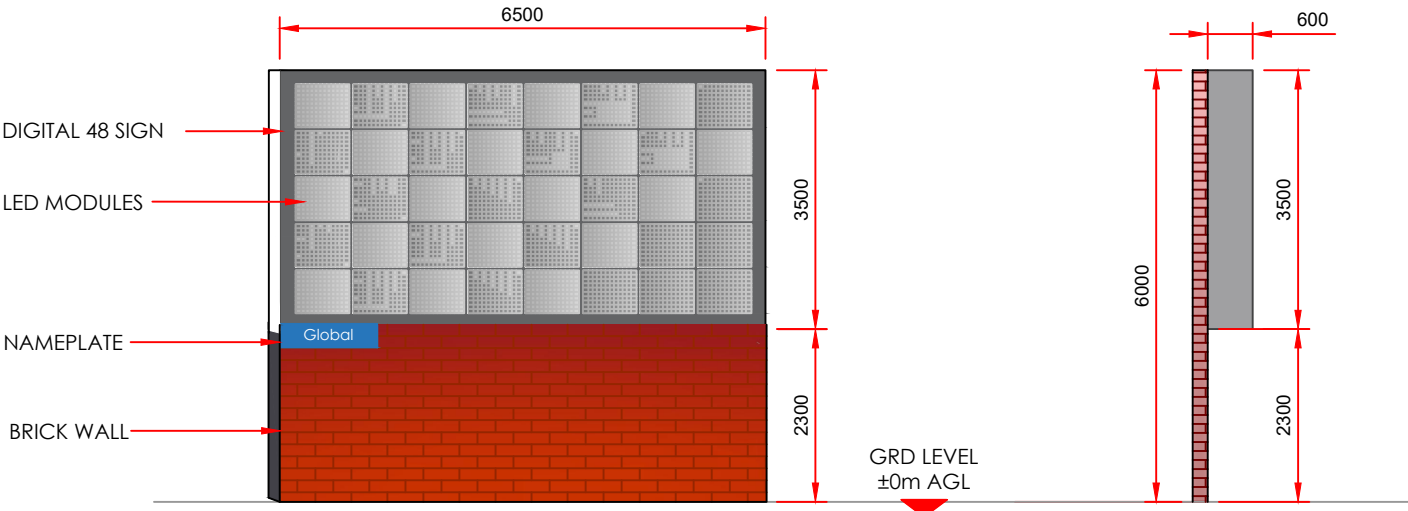


ELEVATION

SECTION A-A

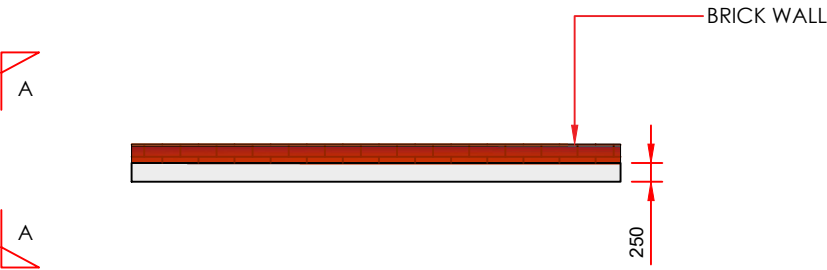


SHEET PANEL PLAN

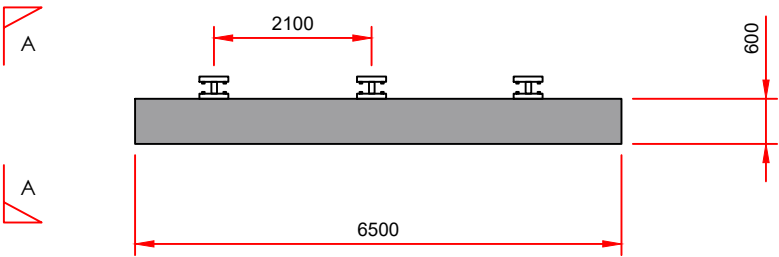


SHEET PANEL PLAN

EXISTING SPECIFICATION – 48 SHEET PANEL

 

PROPOSED SPECIFICATION – DIGITAL 48 SHEET PANEL

 

CLIENT




A	FIRST ISSUE	CAR	31.01.22	CHK
REV	DESCRIPTION	BY	DATE	CHKD
SCALE	DRAWN	CHECKED	APPROVED	
1:100	CAR	CHK	PC	
	DATE	DATE	DATE	
	31.01.22	DCC	31.01.22	

ADDRESS
SIGNAGE REPLACEMENT AT ICON – LONDON
ROAD ADJACENT TO MCDONALDS HOTEL,
MANCHESTER, M1 2PW


TITLE
EXISTING & PROPOSED SIGN SPECIFICATION

DRAWING NUMBER
YZ020301005601_004_A

EXISTING 48 SIGN TO BE REMOVED AS PART OF APPLICATION

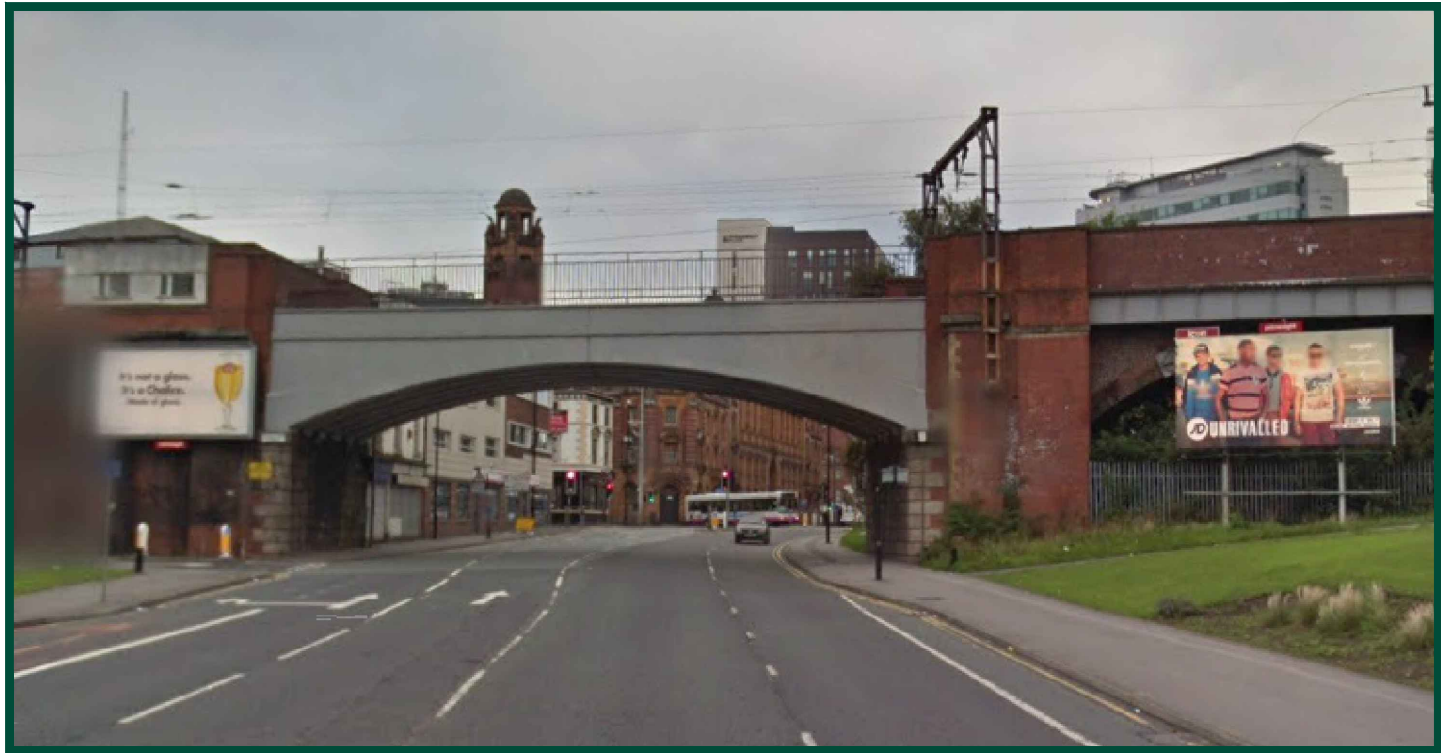

EXISTING SITE VIEW

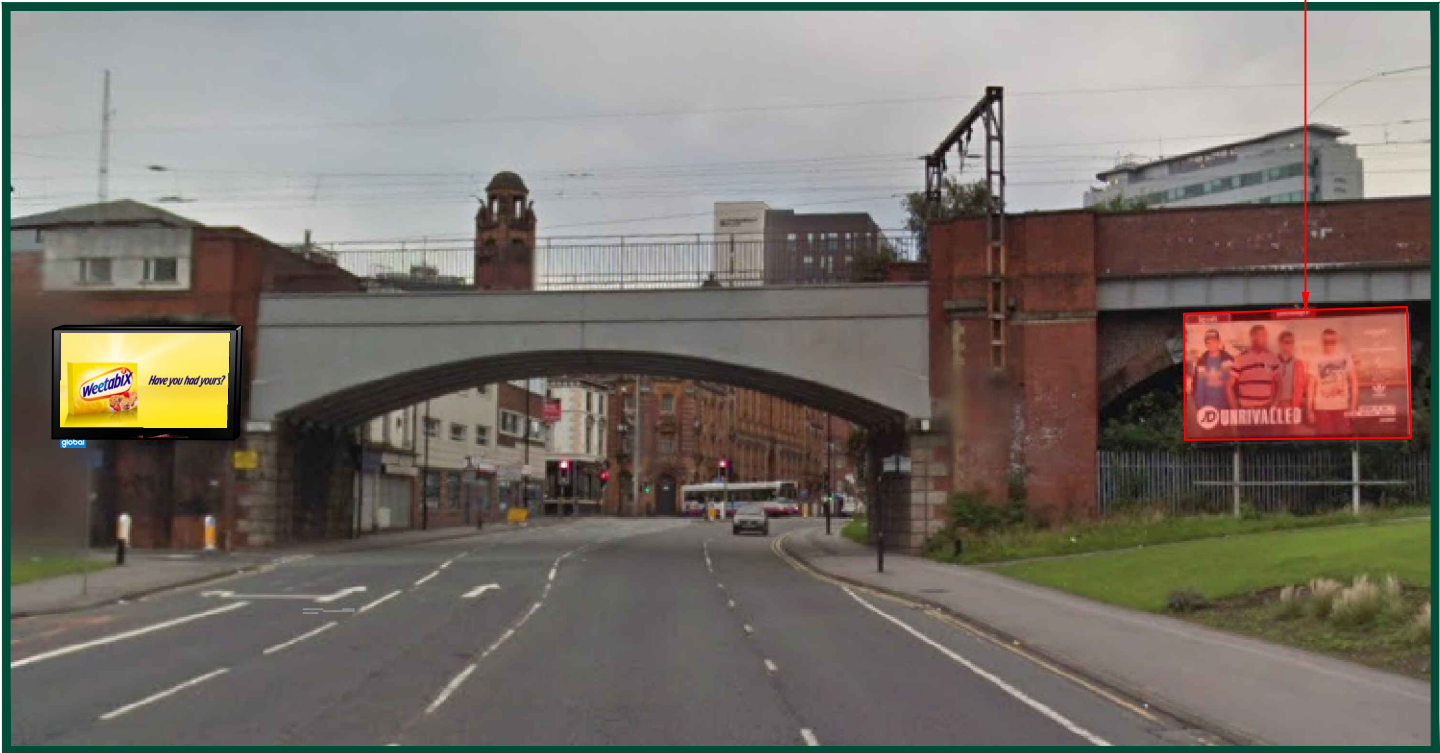

PROPOSED SITE VIEW

		CLIENT								ADDRESS SIGNAGE REPLACEMENT AT ICON – LONDON ROAD ADJACENT TO MCDONALDS HOTEL, MANCHESTER, M1 2PW					
						A		FIRST ISSUE		CAR 31.01.22 CHK		TITLE			
						REV		DESCRIPTION		BY DATE CHKD		PHOTO MONTAGE			
				SCALE		DRAWN		CHECKED		APPROVED		DRAWING NUMBER			
				N.T.S		DATE		CAR 31.01.22		CHK DCC		PC 31.01.22		YZ020301005601_005_A	