



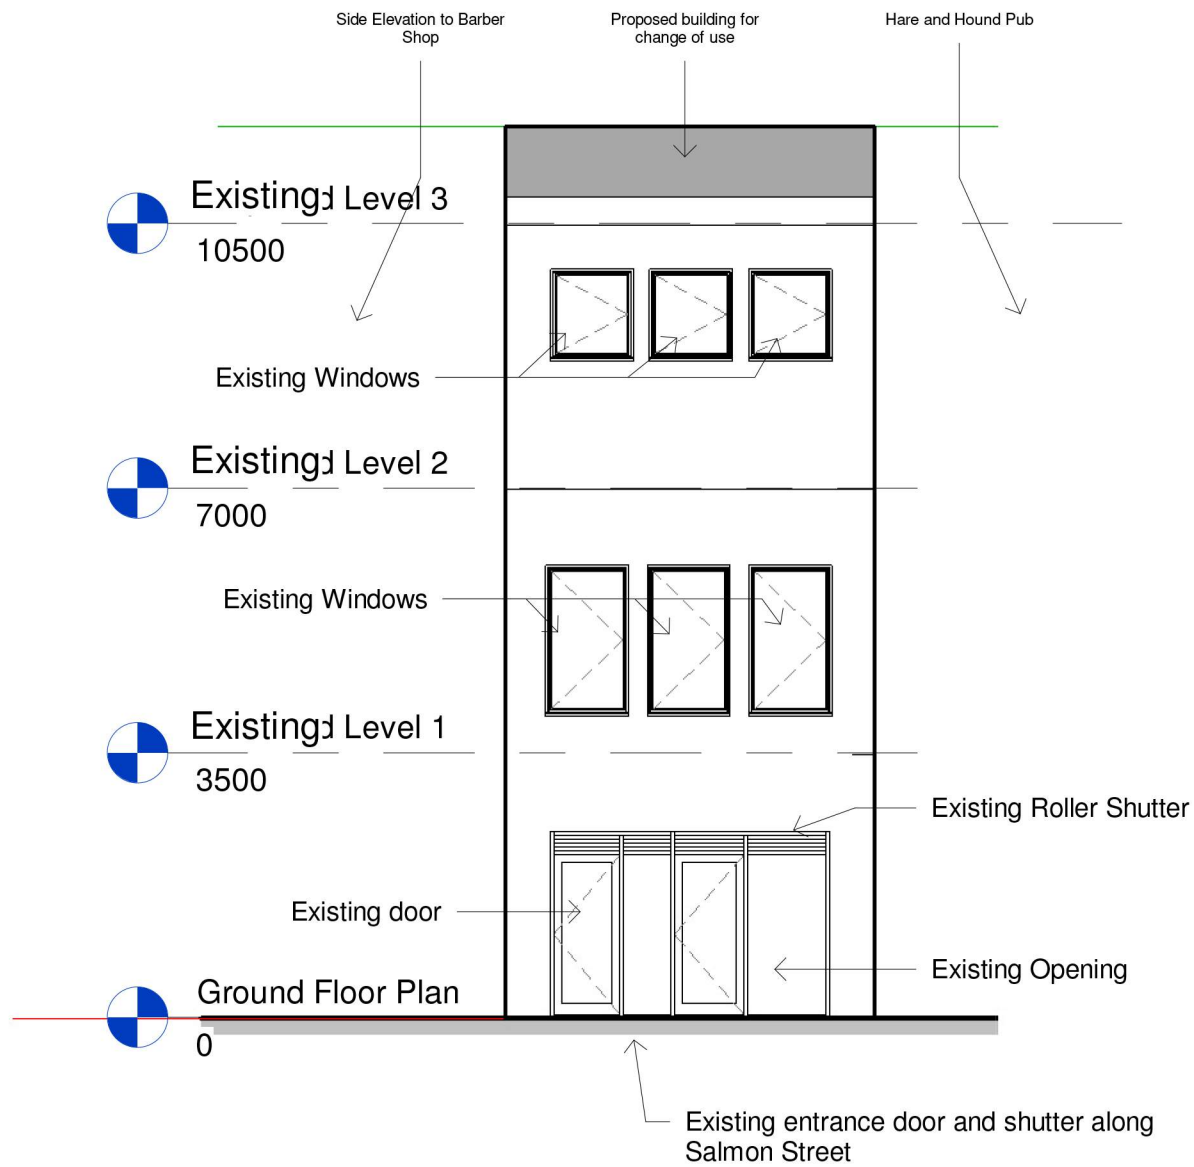

Existing Elevation - Salmon Street

1 : 100

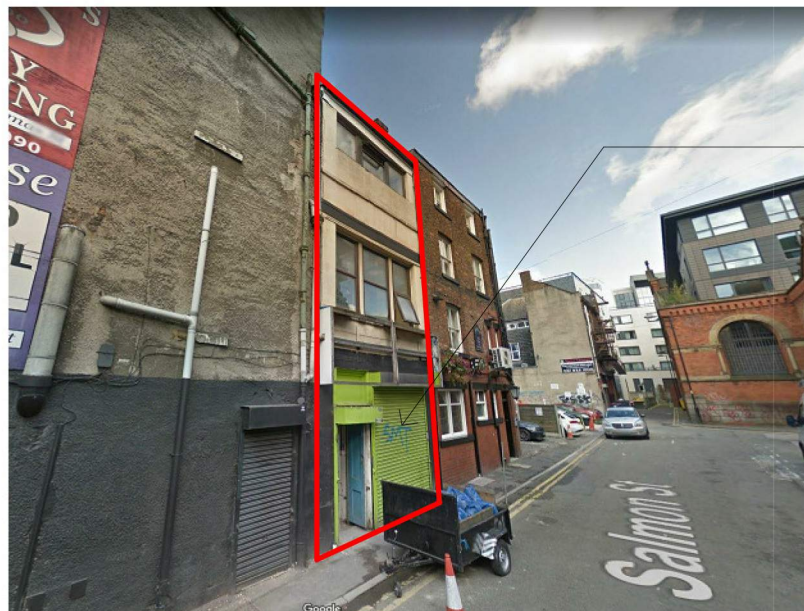


The photograph of the existing elevation shows the current condition of the front elevation along Salmon St.

The appearance of this elevation is very worn, un-tidy, un-appealing and run down. Given the area along Thomas Street is very nice, this building facade has been left un-cared for and fallen into a disrepair state.

Because of the un-attractive quality of this facade, the proposal would like to improve the general cosmetics to the facade to aid with allowing this building to fit in far better with the greater quality of bar establishments along Thomas St.

The proposals design improvements would be to remove all un-used derelict signage & miscellaneous broken timbers left on the elevation, a coat of fresh paint, and improvements to the external shutter to aid with visual and security improvement.

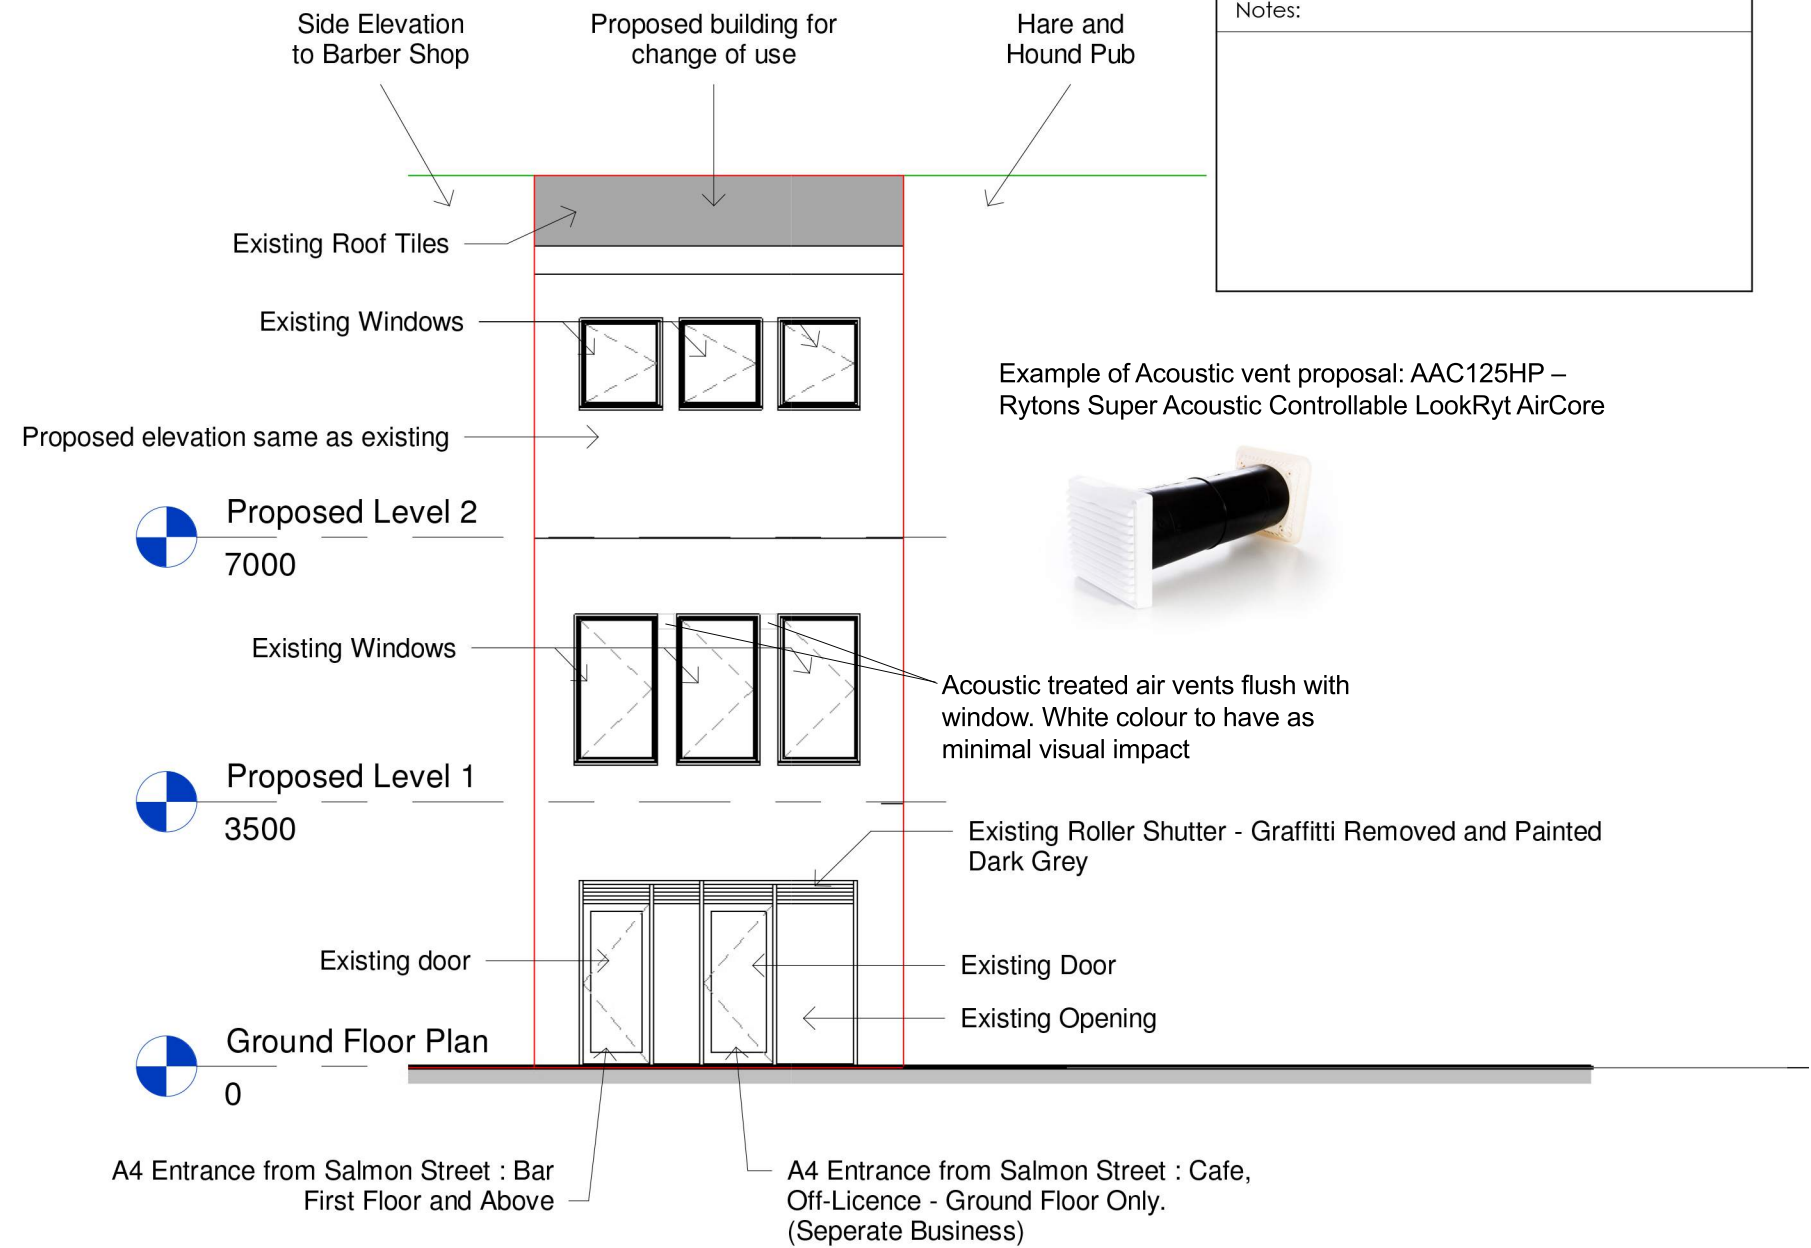

Proposed Elevation - Salmon Street

1 : 100

dwg status:

dwg title: Existing & Proposed Elevation			
job title: Salmon Street			
scale:	1 : 100	@ A3	drawn: Author
date:	02/10/17		job no:
dwg no:	A105		rev: