


○ BOWKER SADLER PARTNERSHIP LIMITED
■ THIS DRAWING IS THE SUBJECT OF COPYRIGHT WHICH VESTS IN BOWKER SADLER PARTNERSHIP LIMITED. IT IS AN INFRINGEMENT OF COPYRIGHT TO REPRODUCE THIS DRAWING BY WHATEVER MEANS, INCLUDING ELECTRONIC, WITHOUT THE EXPRESS WRITTEN CONSENT OF BOWKER SADLER PARTNERSHIP LIMITED WHICH RESERVES ALL ITS RIGHTS
BOWKER SADLER PARTNERSHIP LIMITED ASSERTS ITS RIGHTS TO BE IDENTIFIED AS THE AUTHOR OF THIS DESIGN
■ DRAWING NOT TO BE SCALED.
■ REPORT ERRORS & OMISSIONS TO ARCHITECT.
■ CHECK ALL DIMENSIONS ON SITE
■ DRAWING TO BE READ IN CONJUNCTION WITH THE HEALTH AND SAFETY PLAN AND ALL RELEVANT RISK ASSESSMENTS

Accomodation Area Schedule (GIA)		
Level	Area	House Type
Block 1 - Plot 1		
00 GF Level	43.6 m²	3b4p
01 FF Level	43.6 m²	3b4p
	87.1 m²	
Block 1 - Plot 2		
00 GF Level	43.6 m²	3b4p
01 FF Level	43.6 m²	3b4p
	87.1 m²	
Block 1 - Plot 3		
00 GF Level	43.6 m²	3b4p
01 FF Level	43.6 m²	3b4p
	87.1 m²	
Block 1 - Plot 4		
00 GF Level	43.6 m²	3b4p
01 FF Level	43.6 m²	3b4p
	87.1 m²	
	348.6 m²	




North Elevation / Rear
1 : 100

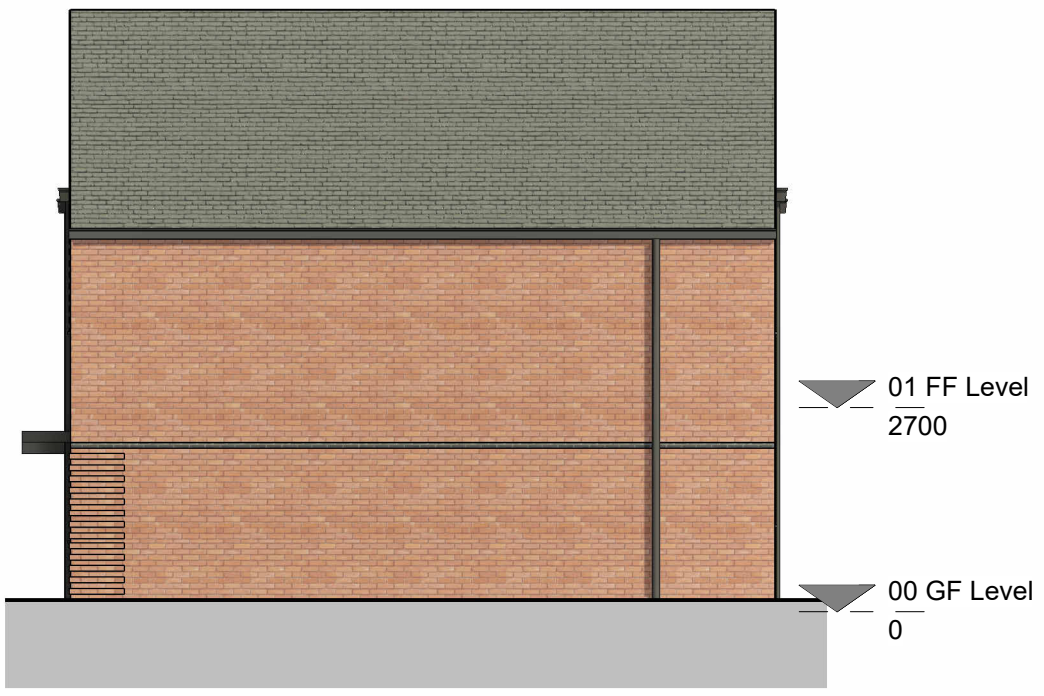

East Elevation / Side
1 : 100




South Elevation / Front
1 : 100

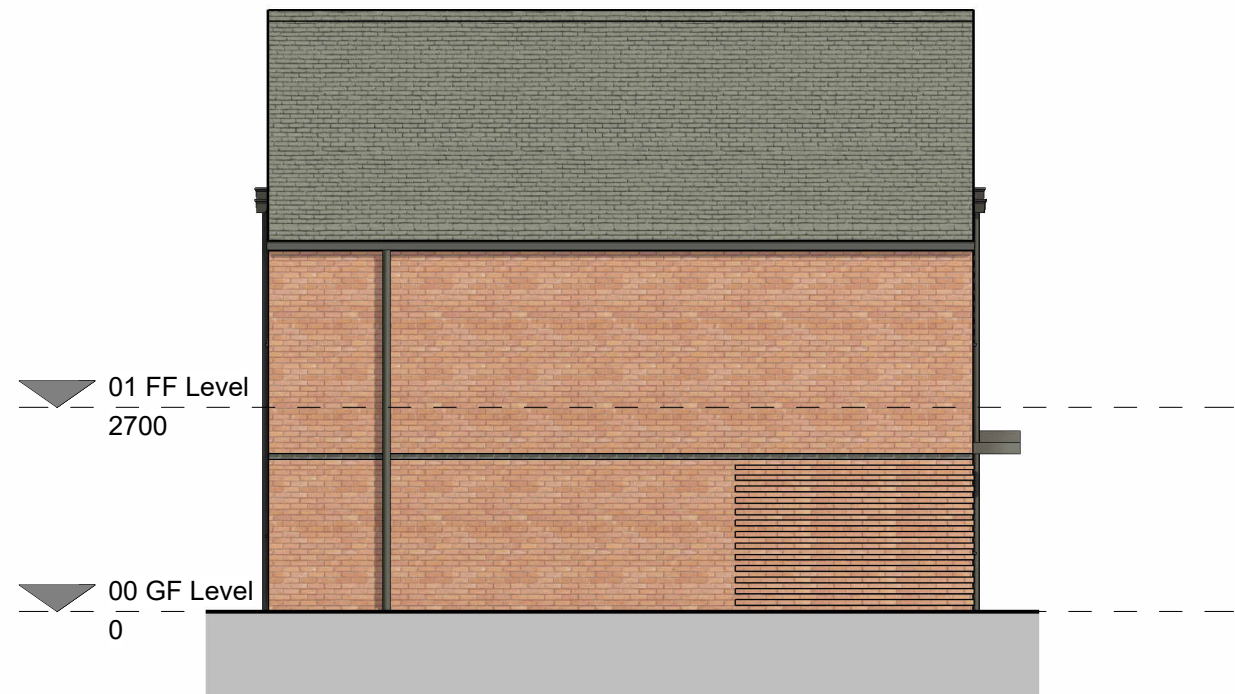

West Elevation / Side
1 : 100



3D View 1

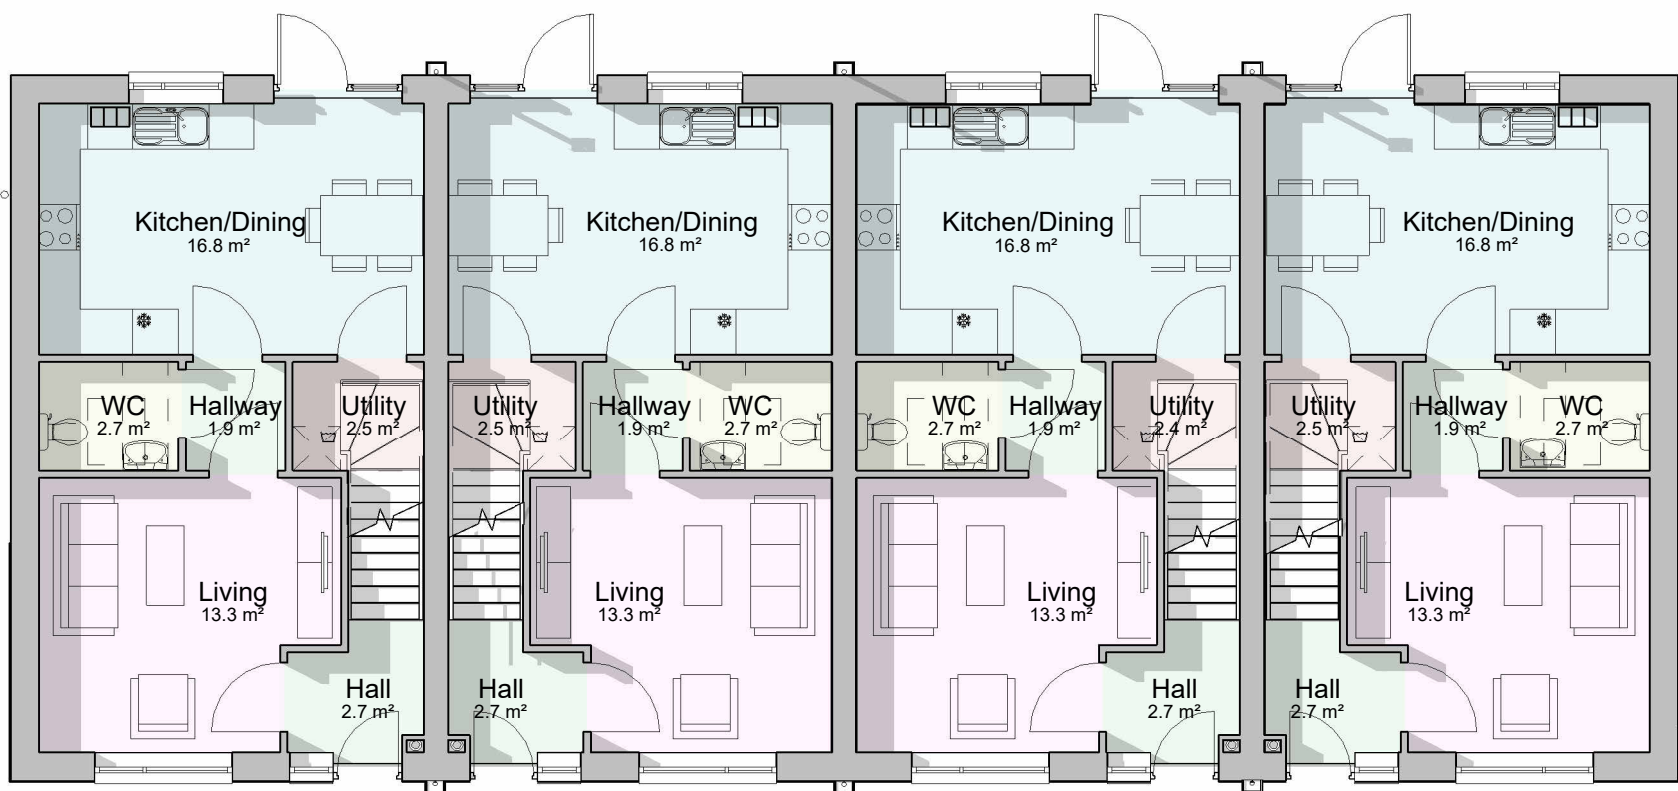

Ground Floor Plan
1 : 100



First Floor Plan
1 : 100

D	15/03/22	SP	Concrete cill removed	CL
C	07/02/22	SP	Brick detailing amended	CL
B	19/11/21	SP	Brick detailing and Block 2 entrance amended	CL
A	01/11/21	SP	Amendments following Planner comments	CL

REV	DATE	DRN			CHKD
PROJECT					
Chain Road, Blackley					
CLIENT					
Great Places Housing Group					
DRAWING					
Block 1 - Plans & Elevations					
SCALE	SHEET SIZE	DRAWN	CHECKED	DATE	
1 : 100	@ A1	SP	SW	05/10/21	

BOWKER SADLER ARCHITECTURE
A: Hatherlow House, Hatherlow, Romiley, Stockport SK6 3DY
T: 0161 406 7333
E: office@bowker-sadler.co.uk
W: www.bowker-sadler.co.uk

JOB No	18-002	DRAWING No	1030	REVISION	D
STATUS	Planning				

