


NOTES

This drawing to be read in accordance with the specification/Bills of Quantities and related drawings.
No Dimensions to be scaled from this drawing. All stated dimensions to be verified on site and the designer notified of any discrepancies.

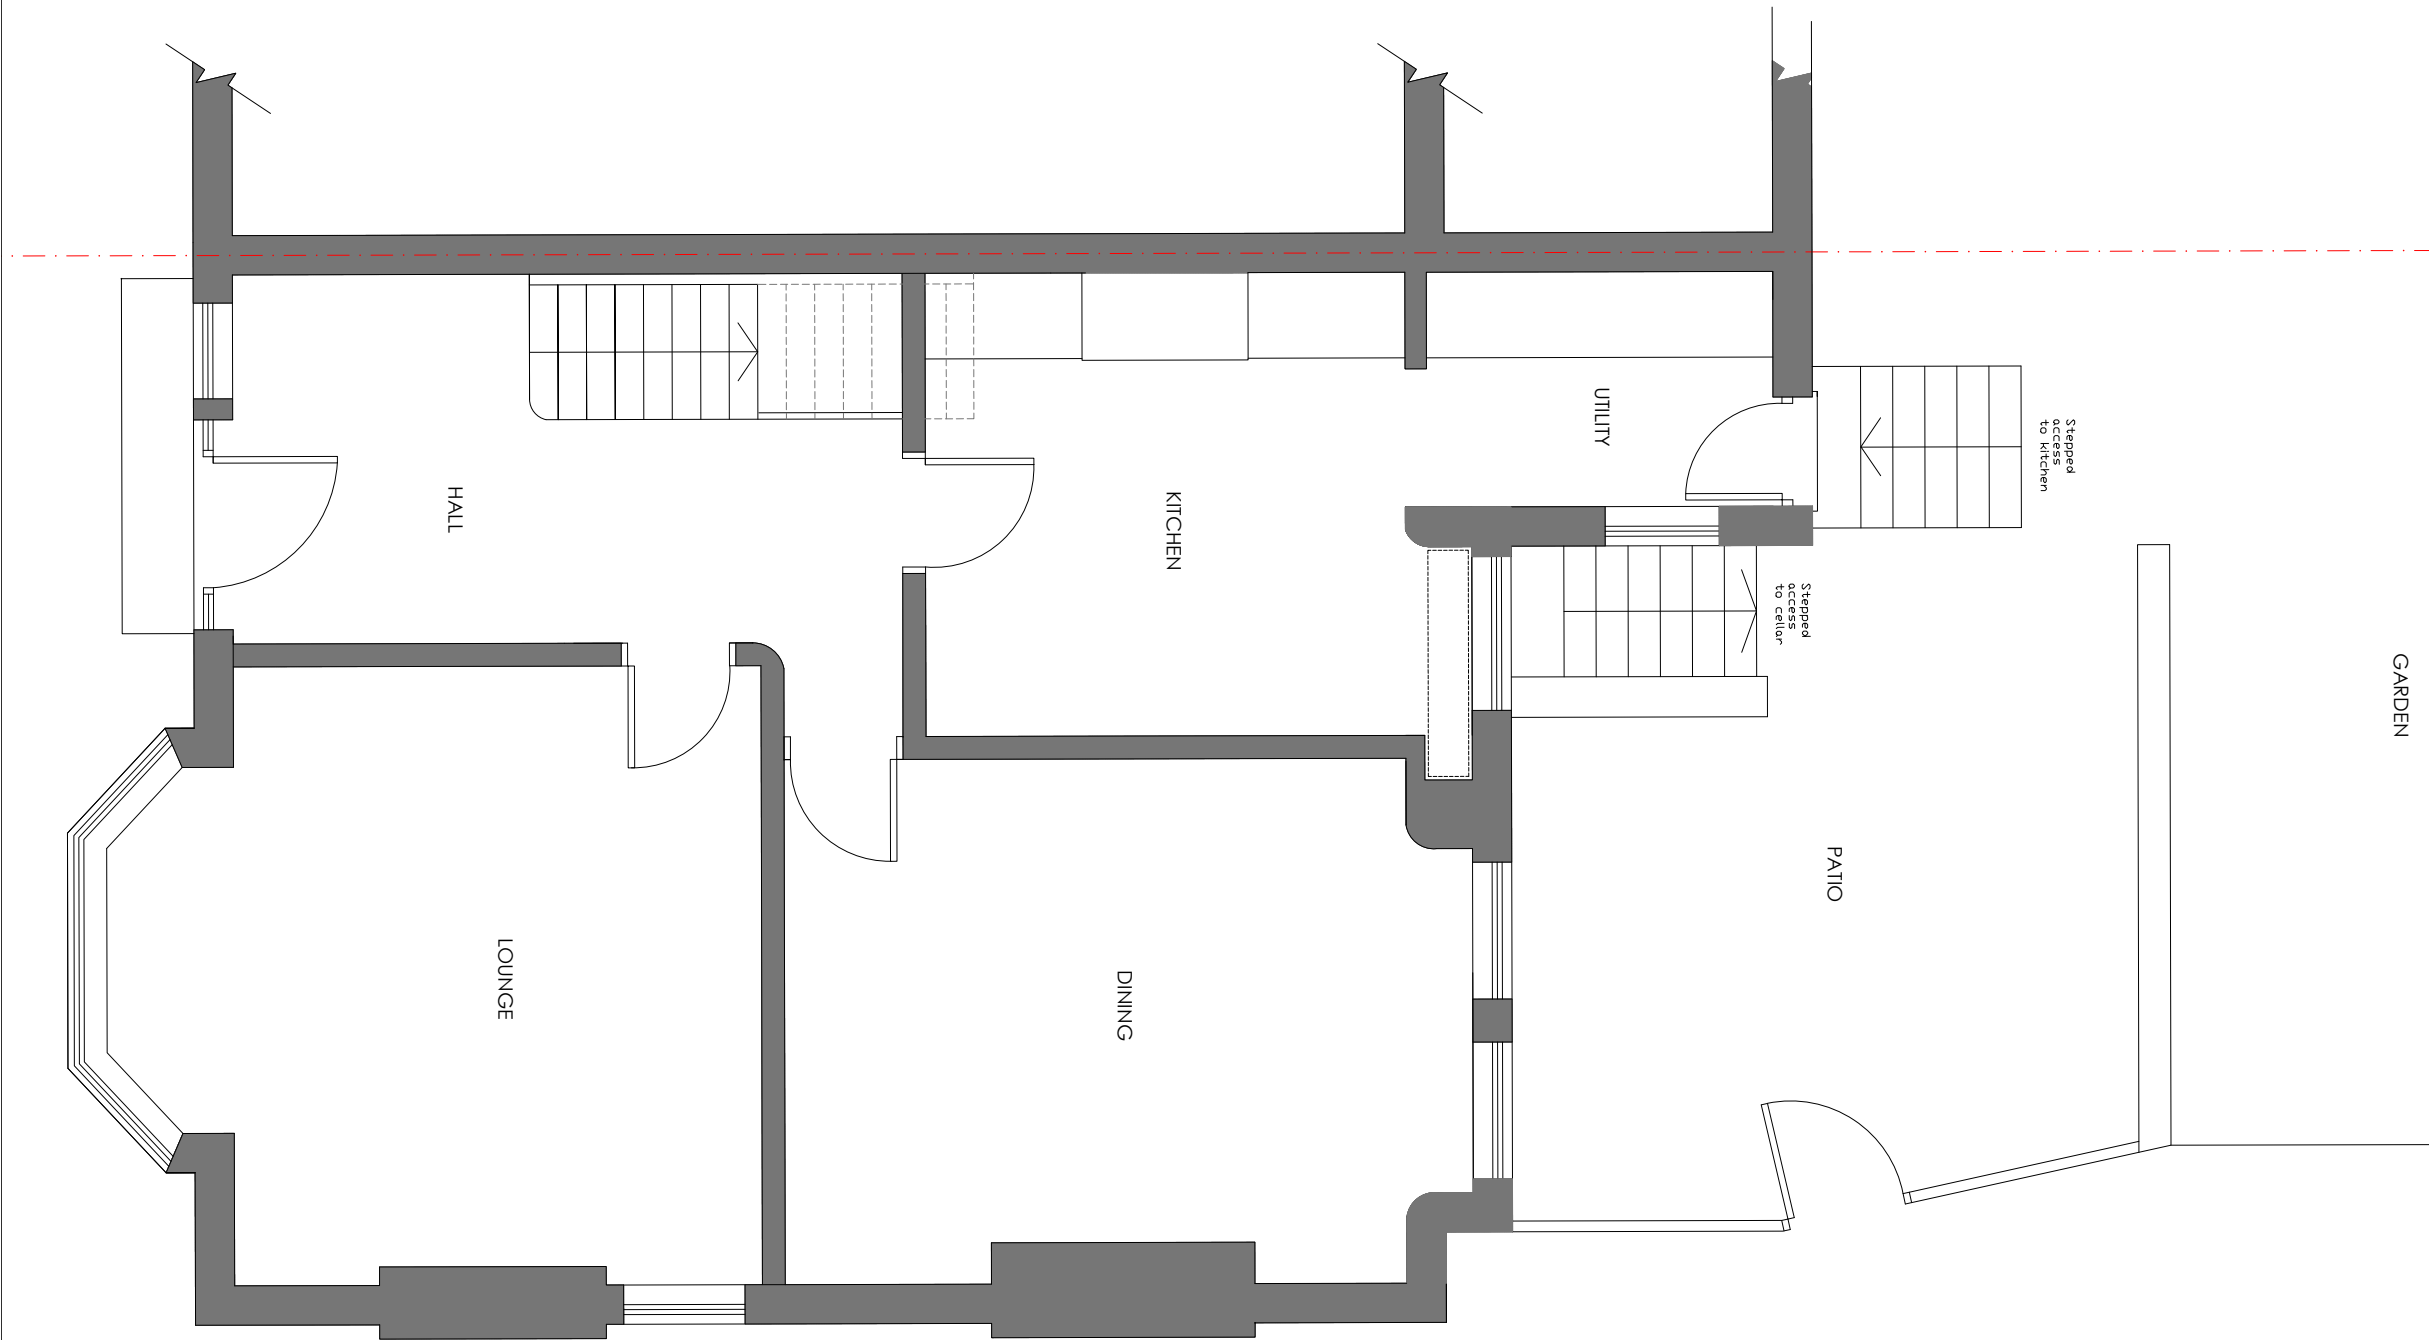

EXISTING ground floor plan

FOR DISCUSSION

Project
531 BARLOW MOOR ROAD
CHORLTON
MANCHESTER
M21 8AQ

Title
EXISTING GROUND FLOOR PLAN

Scale	Date
RTD @ A3	NOVEMBER 2021
Drawn	Checked
SB	-
Drawing Number	Revision
7029_PL02	-

SMASHBOX

97 Alderley Road | Wilmslow | Cheshire | SK9 1PT
ARCHITECTURE DESIGN PLANNING
T. 01625 466 557 E. hello@smashboxarchitecture.com
www.smashboxarchitecture.com