

Legend

Level Difference

> up
240mm

Sloping Ceiling Direction

→
SC

Ceiling Height

(2777)

Cill and Head Heights

C | 772
H | 1428

Rainwater Pipe Position

□ RWP

Soil and Vent Pipe Position

○ SVP

SVP Position above or below

○ SVP

Beam / Soffit


— : —

Boiler Location

□

Meter Location

□

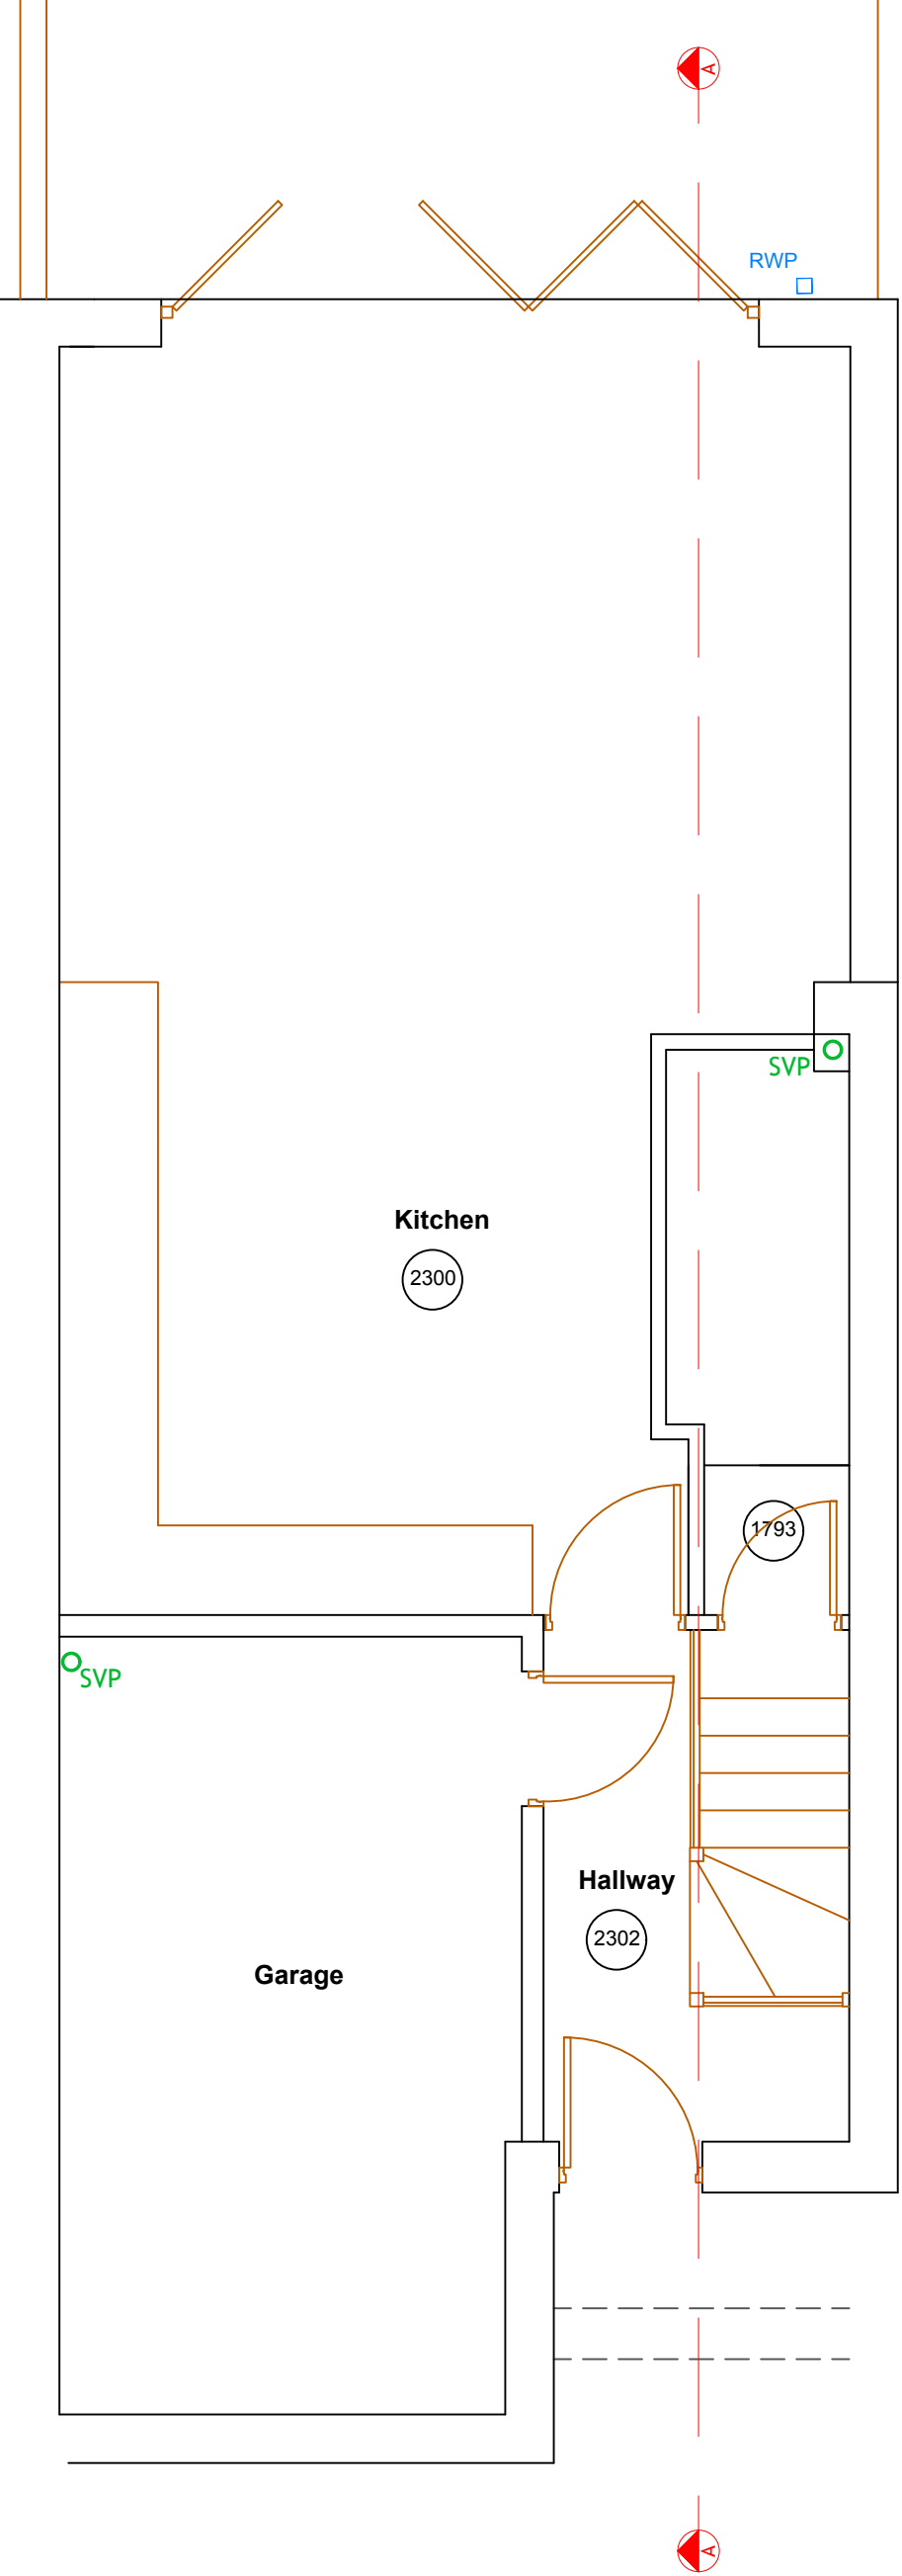

EDIFICE

Building Consultants Limited

email: nick@edificebc.co.uk

mobile: 07917125231

Architecture

Project Management

Consultancy

All levels and dimensions must be checked on site by contractor prior to commencement of works. Any variations must be reported to Edifice BC Ltd.

All information hereon in is the copyright of Edifice BC Ltd. Copying in full or in part is forbidden without the written permission from Edifice BC Ltd.

EXISTING GROUND FLOOR

PROJECT Proposed Development at: 40 Darley Avenue Chorlton Cum Hardy Manchester	DRAWING TITLE Existing Ground Floor Plan	CLIENT Mr and Mrs Salveson	DATE Jan '22	DRAWING No	REV
			DRAWN BY NH	775-2.01	
			SCALE 1:50@A3		