




Elevation - E1

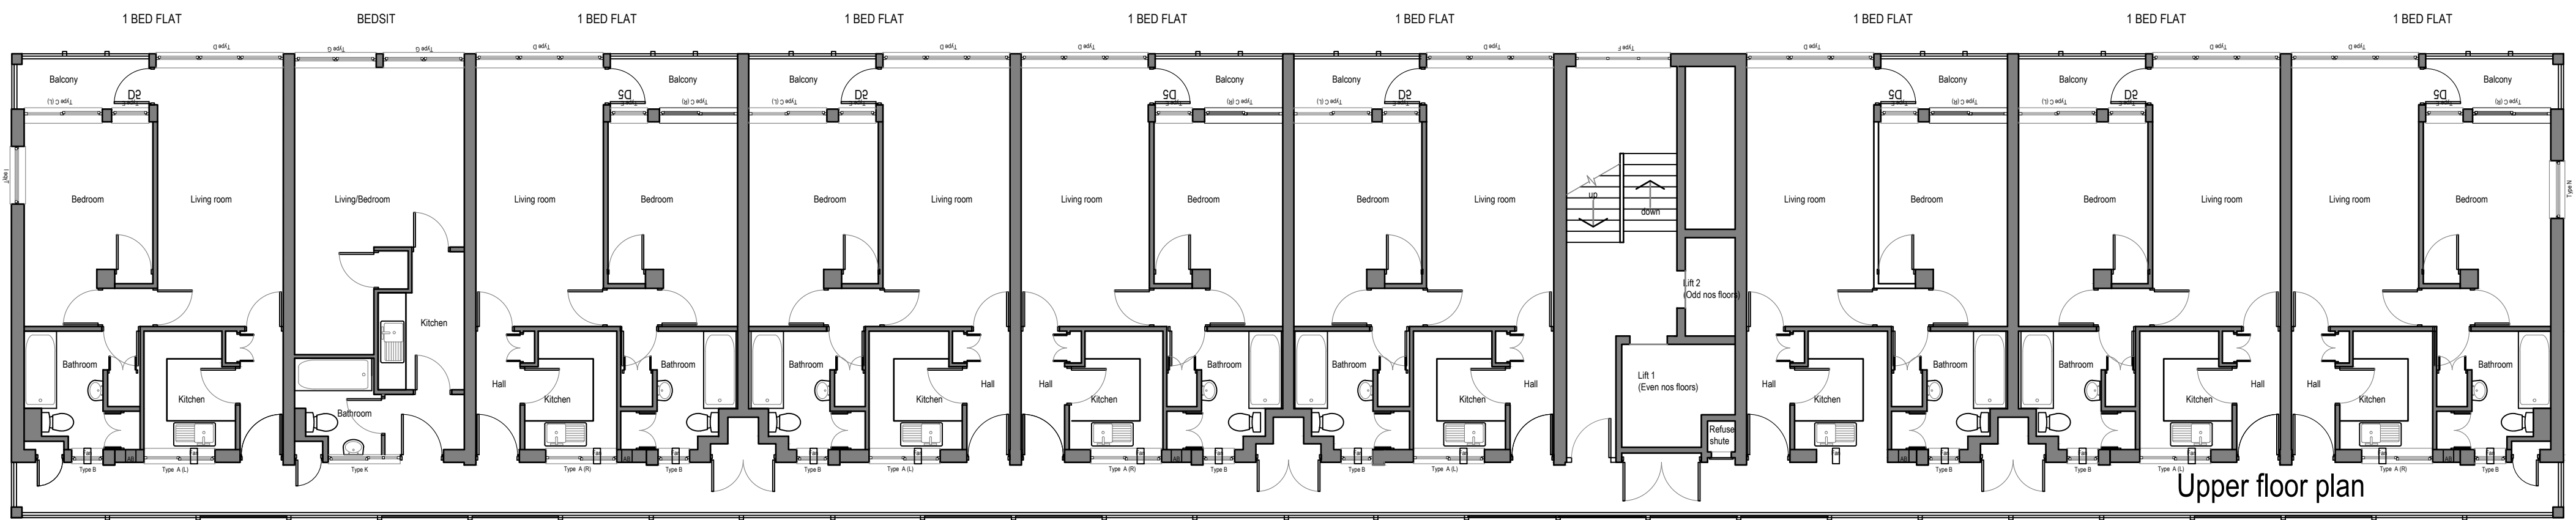

Elevation - E2

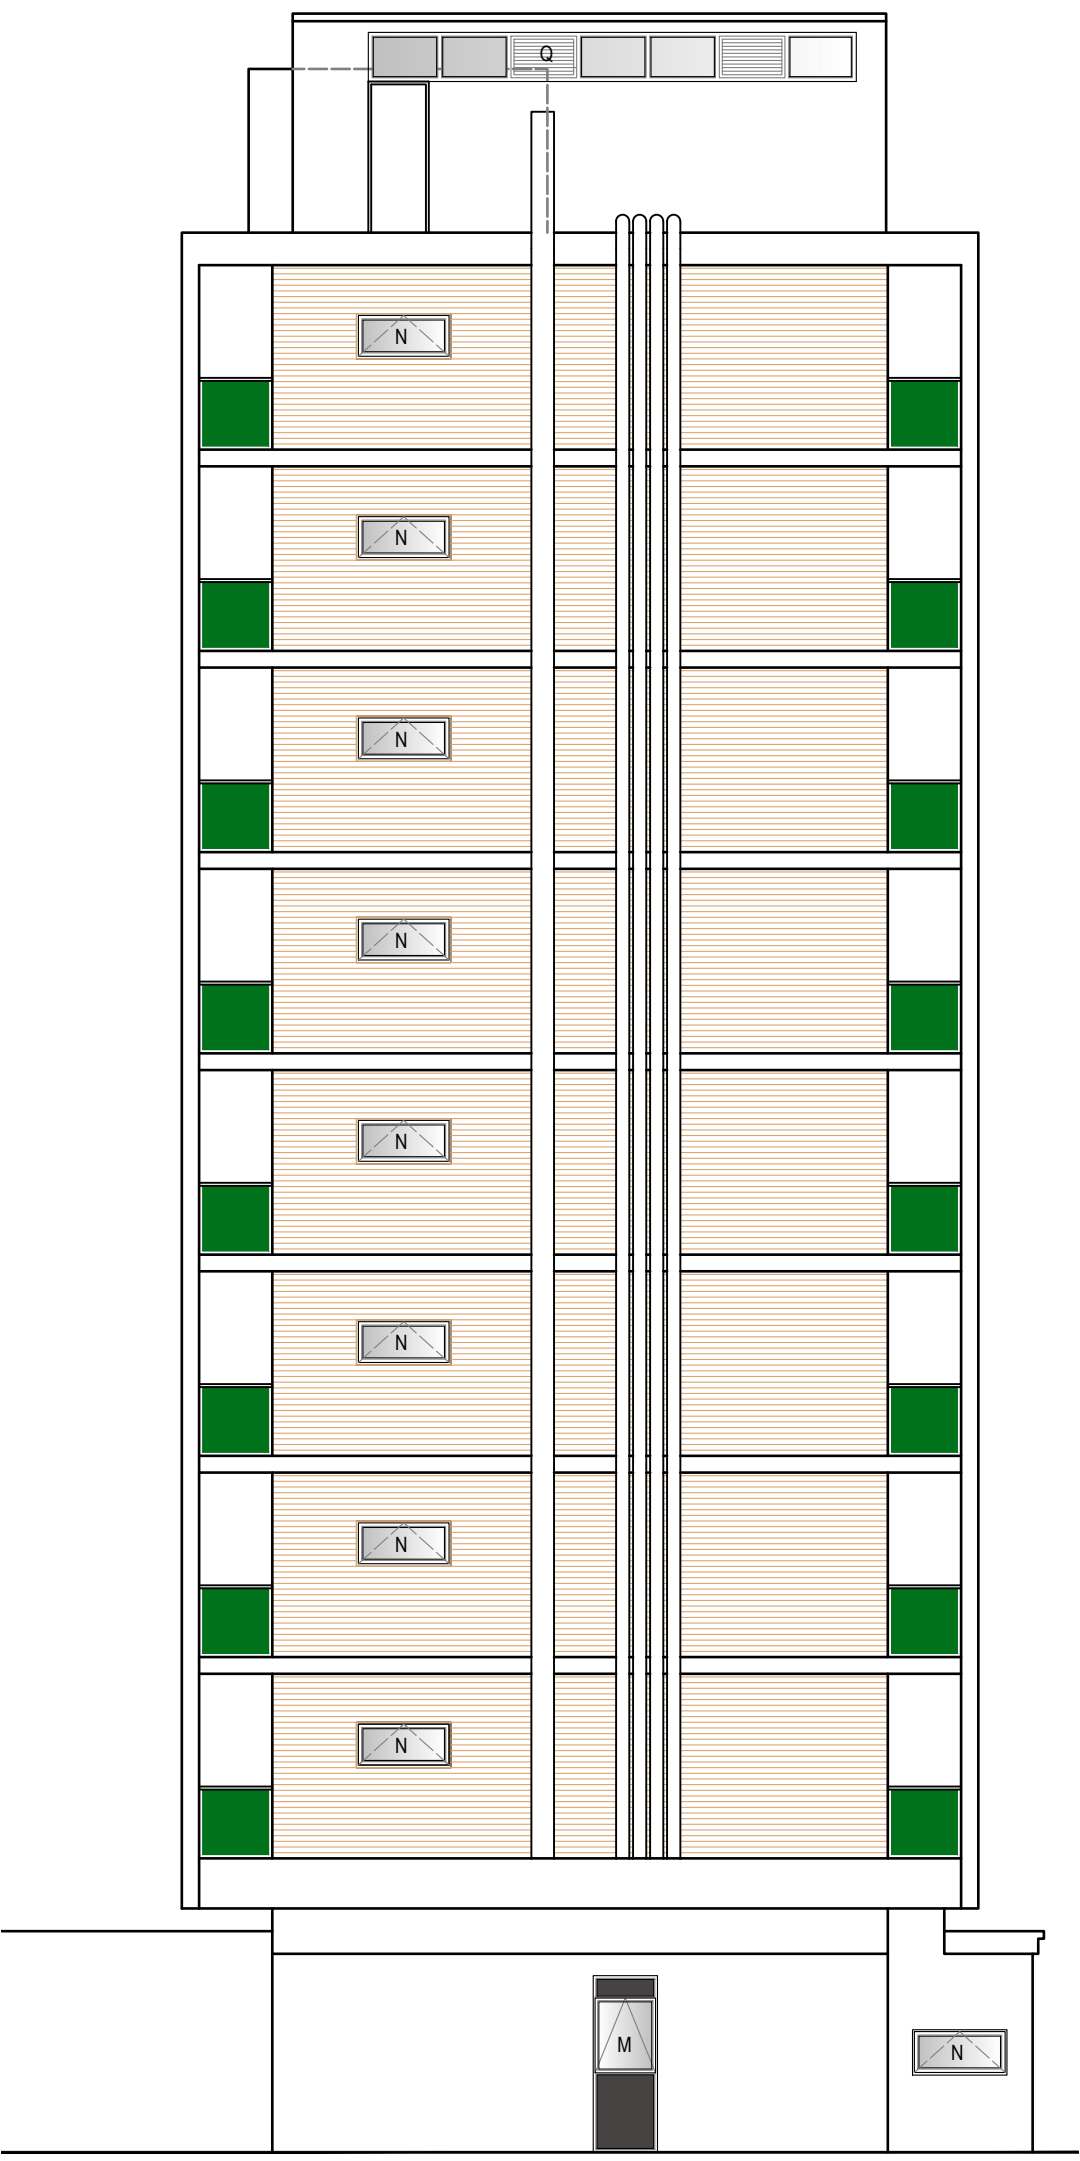

Ground floor plan

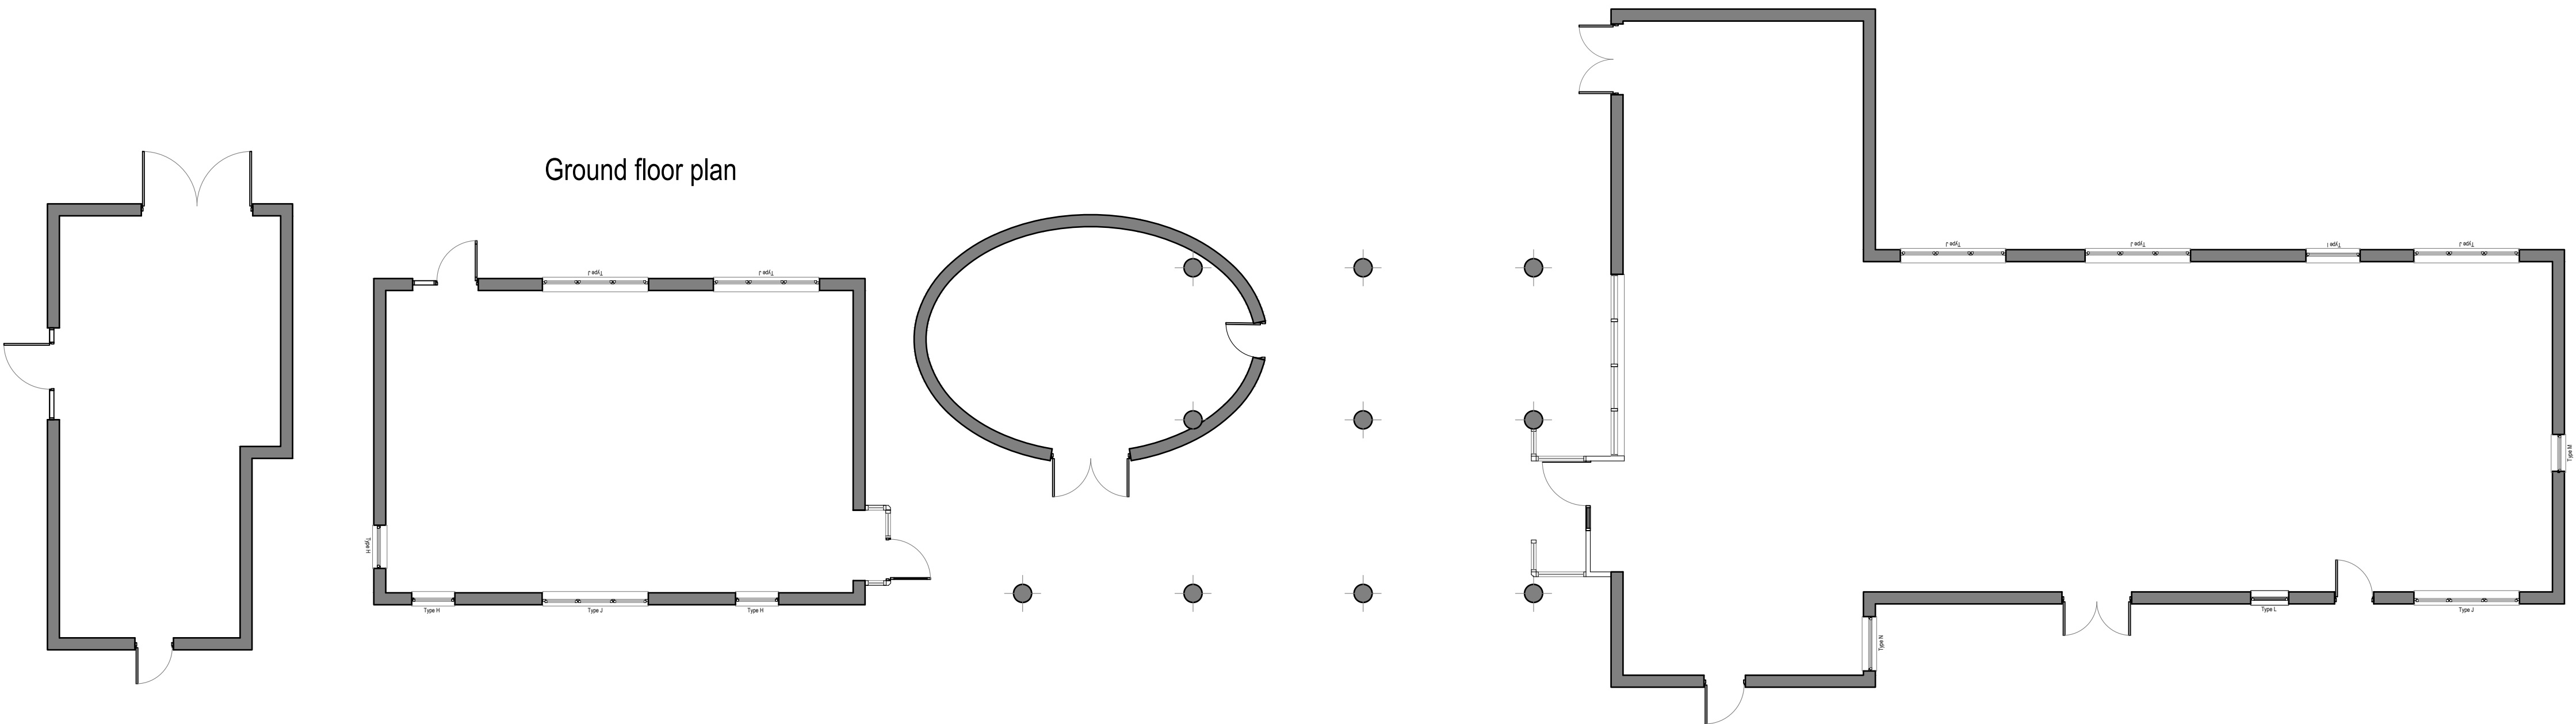

Rev Date

ARCUS
CONSULTING

Arkus Consulting LLP
Wakefield 0192 466 9000
Liverpool 0151 708 1080
info@arcus.uk.com

Manchester 0161 905 3222
Newcastle 0191 272 5781
www.arcus.uk.com

London 0208 8742 2512
Rugby 01788 297 127

Client
Wythenshawe Community Housing Group

Project
West View Court

Title
**Existing Elevations E1 & E2
Without rainscreens**

Scale
1:100

Date
04/04/22

Stage
TENDER

Job No
P6584

Drawing No
09

Rev

Drawn
SPO

Approved

This drawing is the copyright of Arkus. Contractors must check all dimensions on site. Do not scale the drawings. Only figured dimensions are to be worked to.