


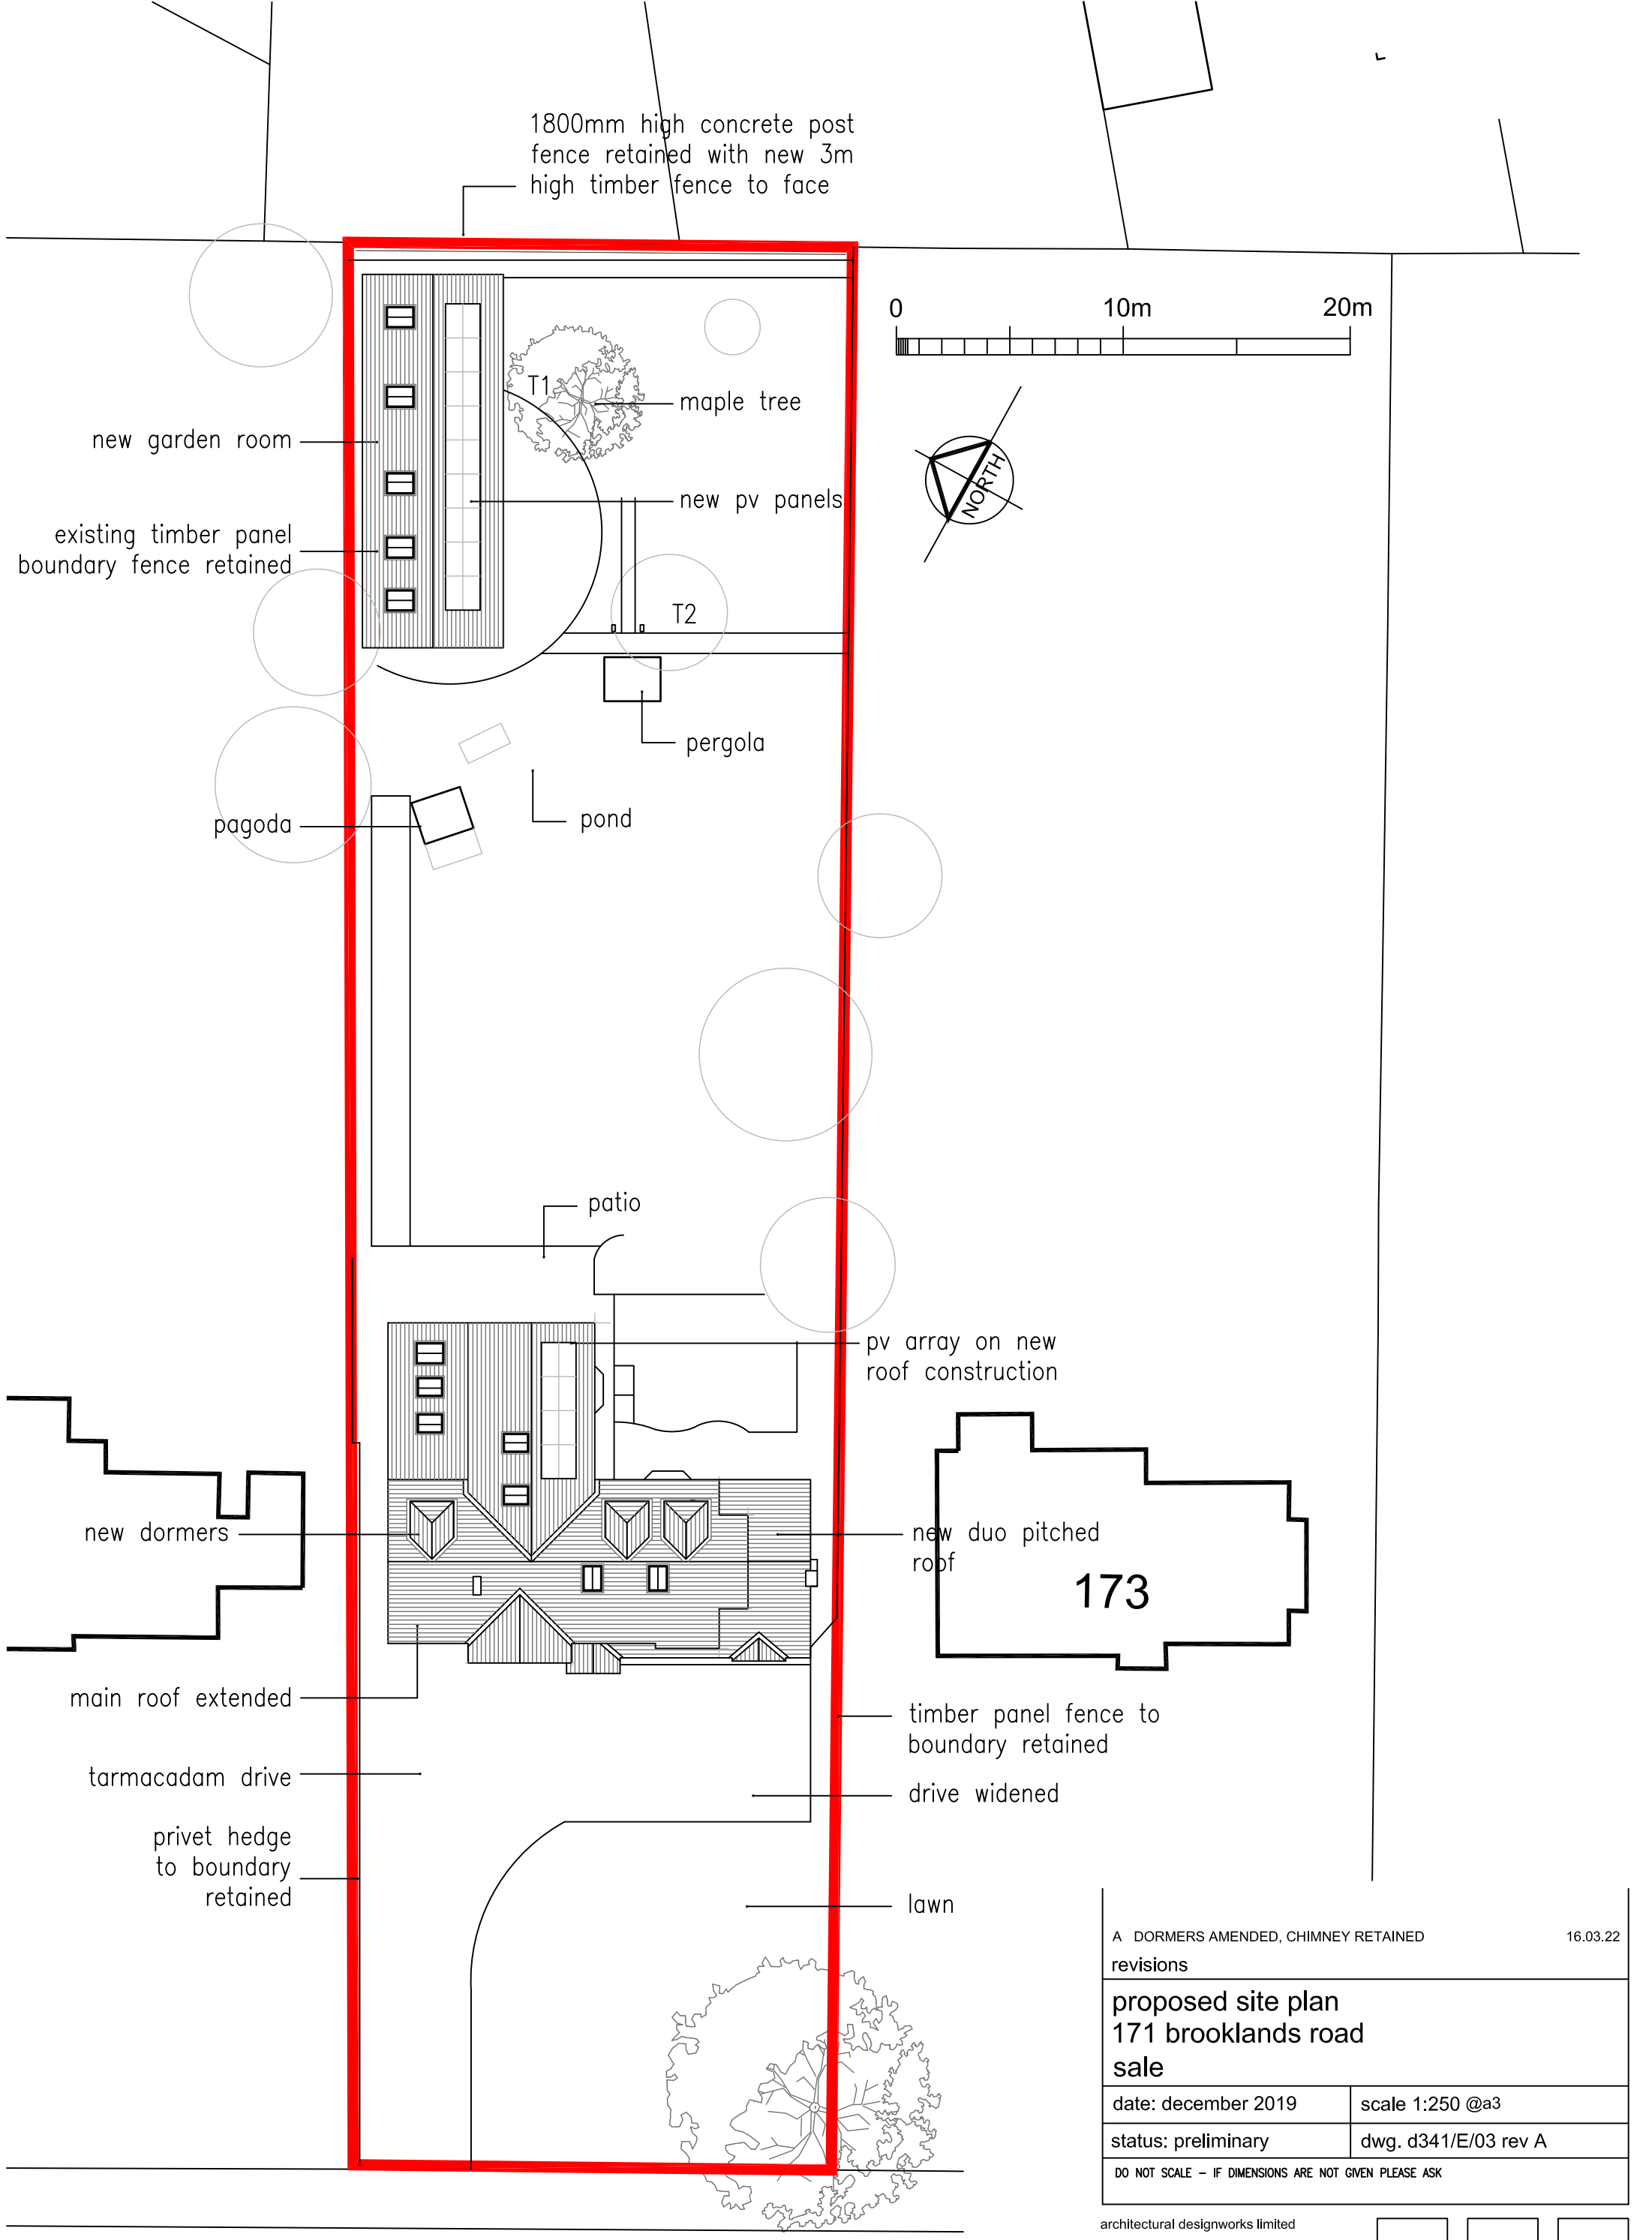

BROOKLANDS ROAD

A DORMERS AMENDED, CHIMNEY RETAINED		16.03.22
revisions		
proposed site plan 171 brooklands road sale		
date: december 2019	scale 1:250 @a3	
status: preliminary	dwg. d341/E/03 rev A	
DO NOT SCALE - IF DIMENSIONS ARE NOT GIVEN PLEASE ASK		