
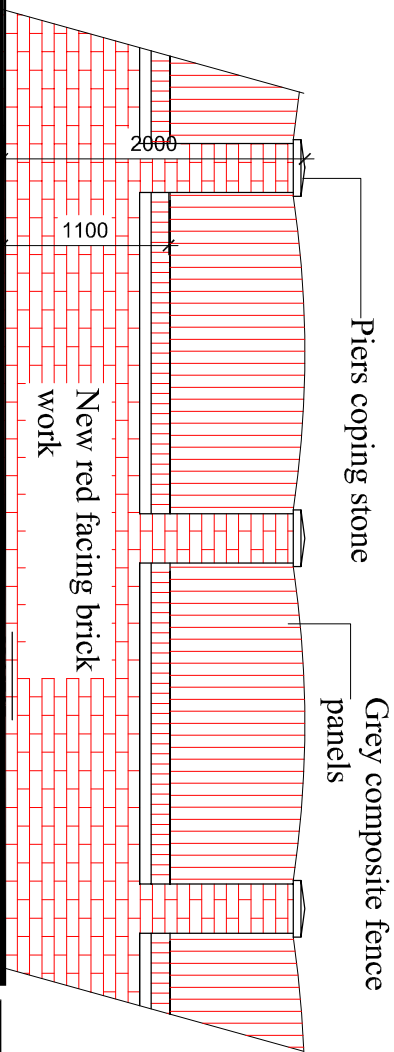
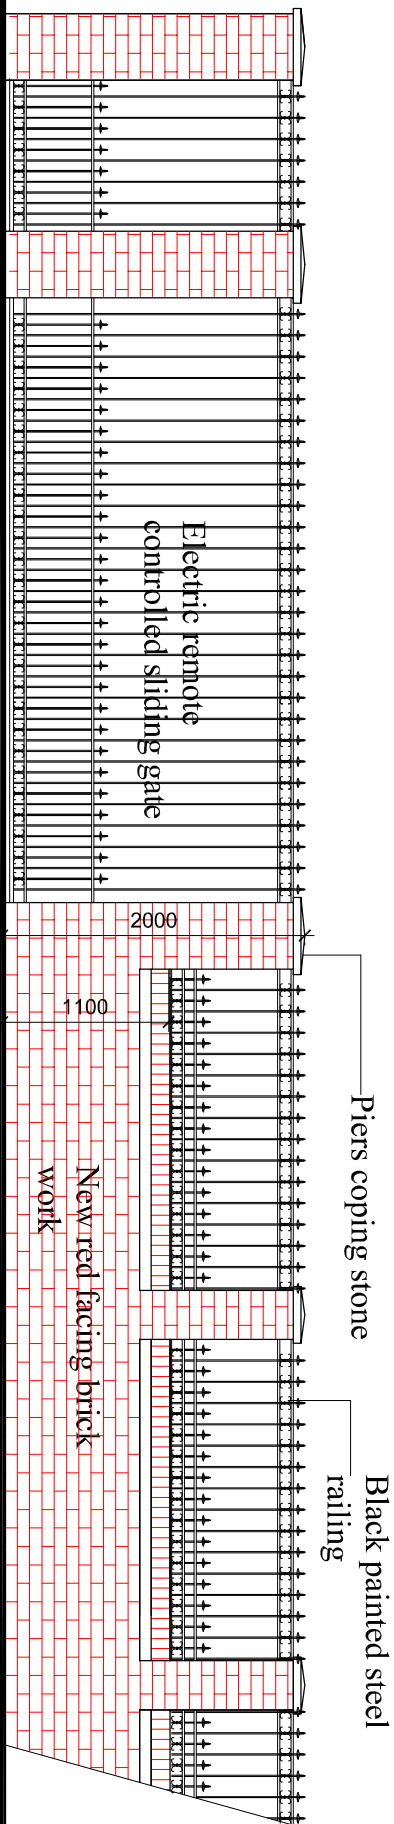
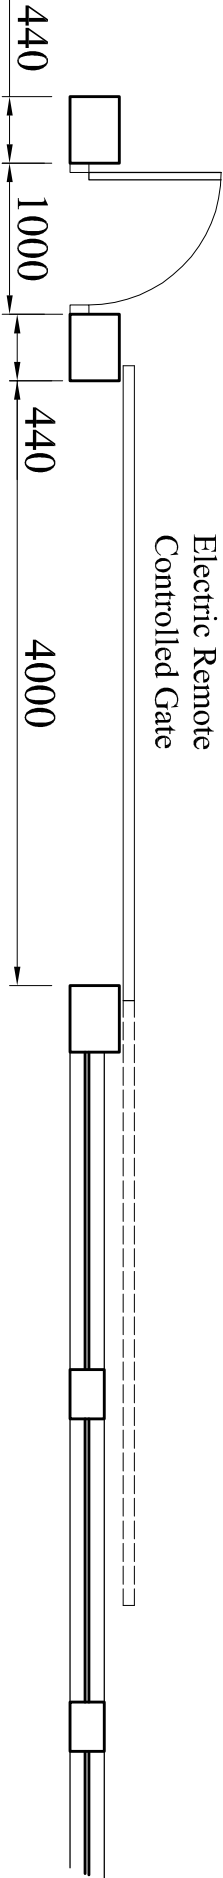
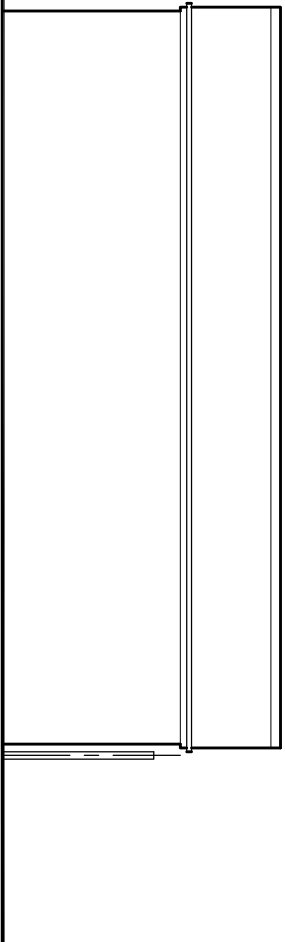
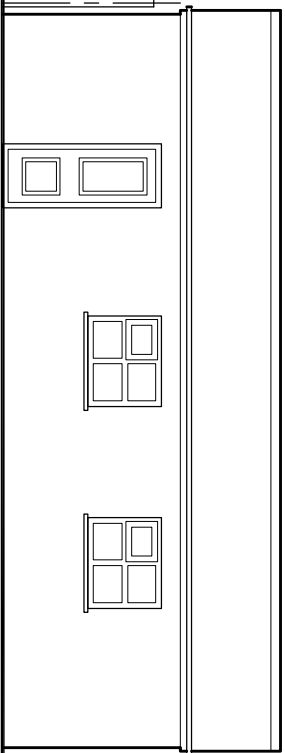
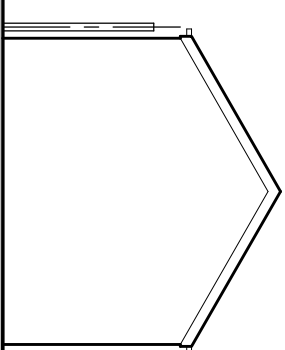
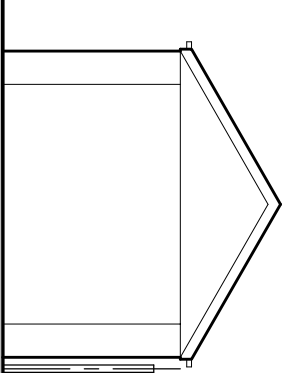
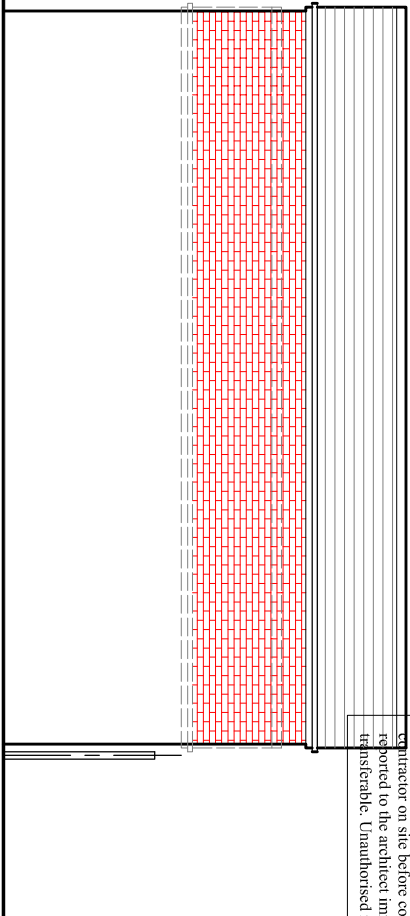
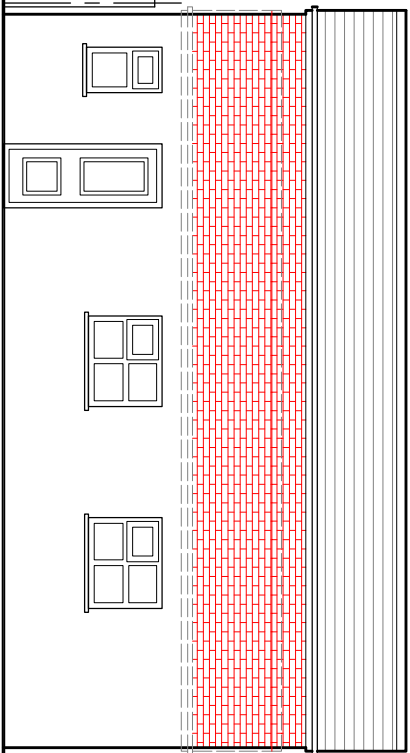


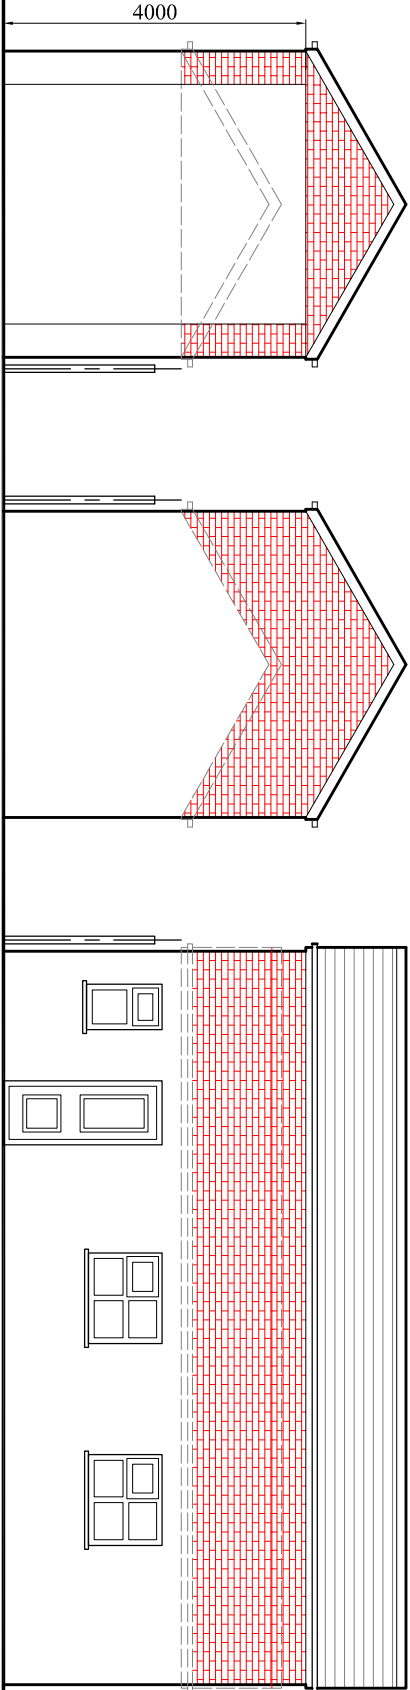

BOUNDARY WALL FRONT ELEVATION

BOUNDARY WALL SIDE ELEVATION

Client

Mr. Mudasar Hussain

Drawing Title

Garage Plans

Job No

NA-P05

Scale

1:100@A3

Drawn

t: 0782 895 3405

e: niamaat@hotmail.co.uk