


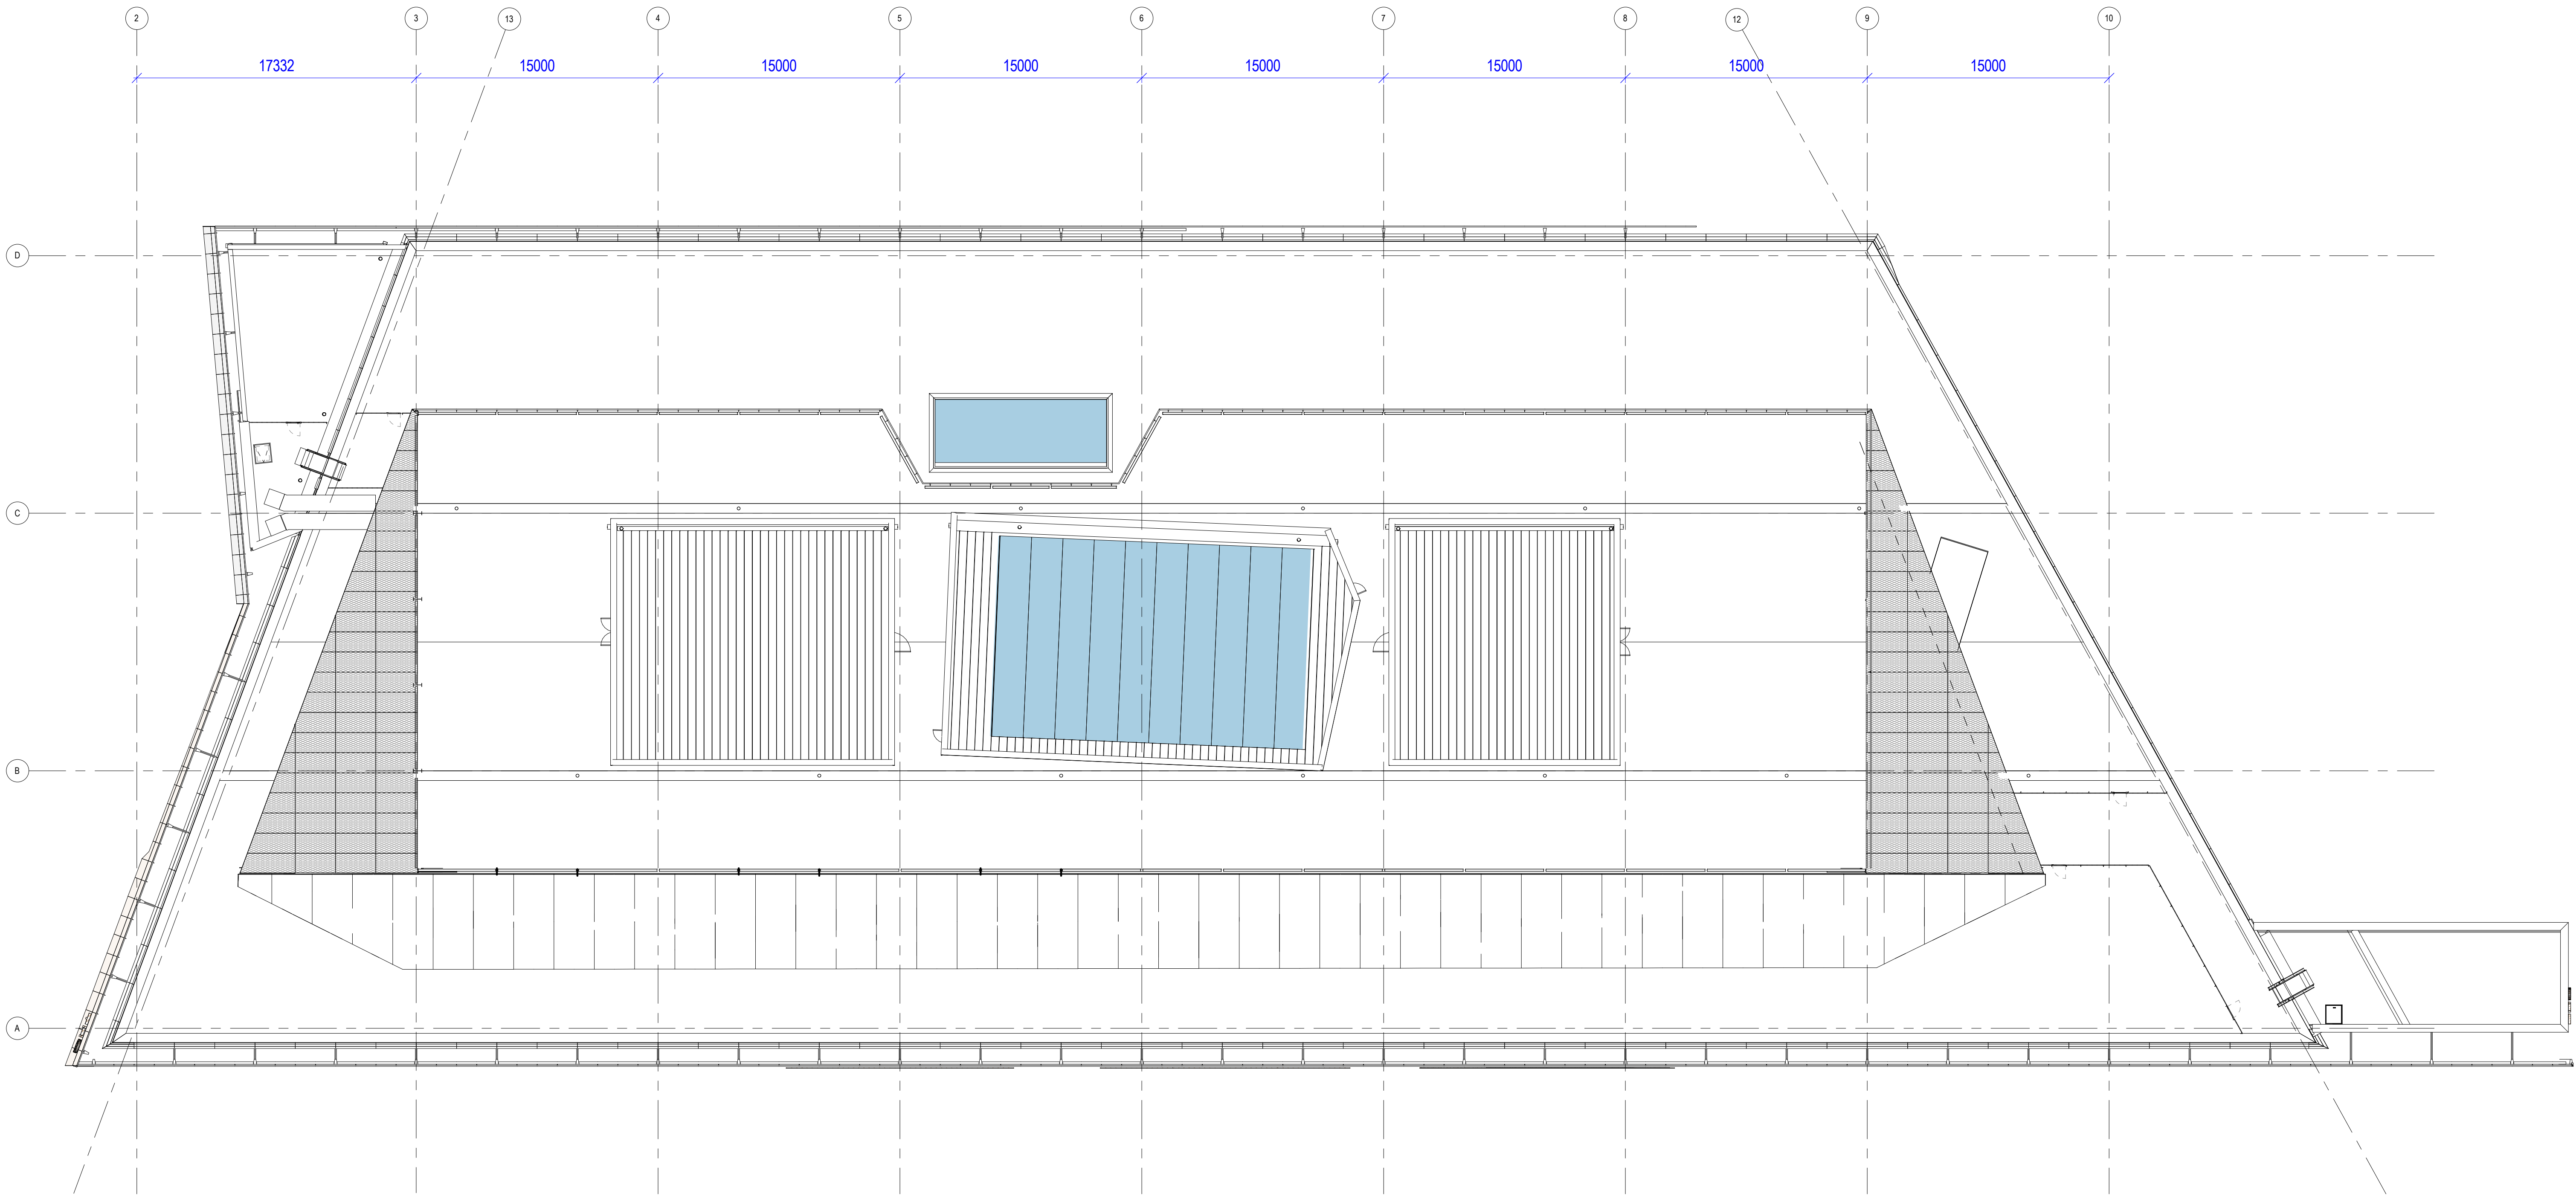

1 GA Plan - Phase 1 - Roof
1 : 200

BUILDING DESIGN PARTNERSHIP SHALL HAVE NO RESPONSIBILITY FOR ANY USE MADE OF THIS DOCUMENT OTHER THAN FOR THAT WHICH IT WAS PREPARED AND ISSUED.

ALL DIMENSIONS SHOULD BE CHECKED ON SITE.


DO NOT SCALE FROM THIS DRAWING.

ANY DRAWING ERRORS OR DIVERGENCIES SHOULD BE BROUGHT TO THE ATTENTION OF BUILDING DESIGN PARTNERSHIP AT THE ADDRESS SHOWN BELOW.

DRAWINGS SHALL BE READ IN CONJUNCTION WITH THE FOLLOWING BEFORE WORK COMMENCES.

- THE CDM DESIGN ISSUES REGISTER
- THE BOP RISK SERIES OF DRAWINGS
- THE PROJECT CDM RISK REGISTER

NOTES

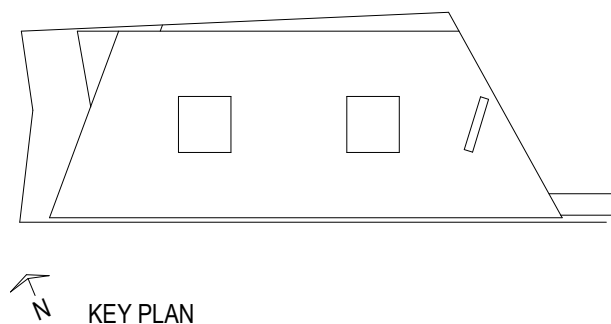

KEY PLAN

REVISION DESCRIPTION

DRAWN CHECKED DATE

REVISION DESCRIPTION

DRAWN CHECKED DATE

P07	For Planning	RB	JB	10/12/21
P06	For Planning	SMS	JB	08/12/20
P05	For Planning	AB	JB	17/08/20
P04	General Update	BAO	JB	29/06/18
P03	General Update	SMS	JB	26/06/18
P02	General Update WIP	SMS	JB	13/06/18
P01	FIRST ISSUE	SMS	JB	06/06/18

CLIENT

11 Ducie Street
PO Box 85
Piccadilly Basin
Manchester
M60 3JA
United Kingdom

T +44 (0)161 828 2200
www.bdp.com

BDP.

PROJECT TITLE
The HIVE

REF: P2007773
P2007773
Commercial In Confidence

DRAWING TITLE
GA Plan - Roof Plan

DRAWING NO.
HIVE-BDP-01-00-DR-A-EF_70_60-0007

SCALE
@ A1

1 : 200

DATE FIRST ISSUED
29/05/20

REVISION
P07