


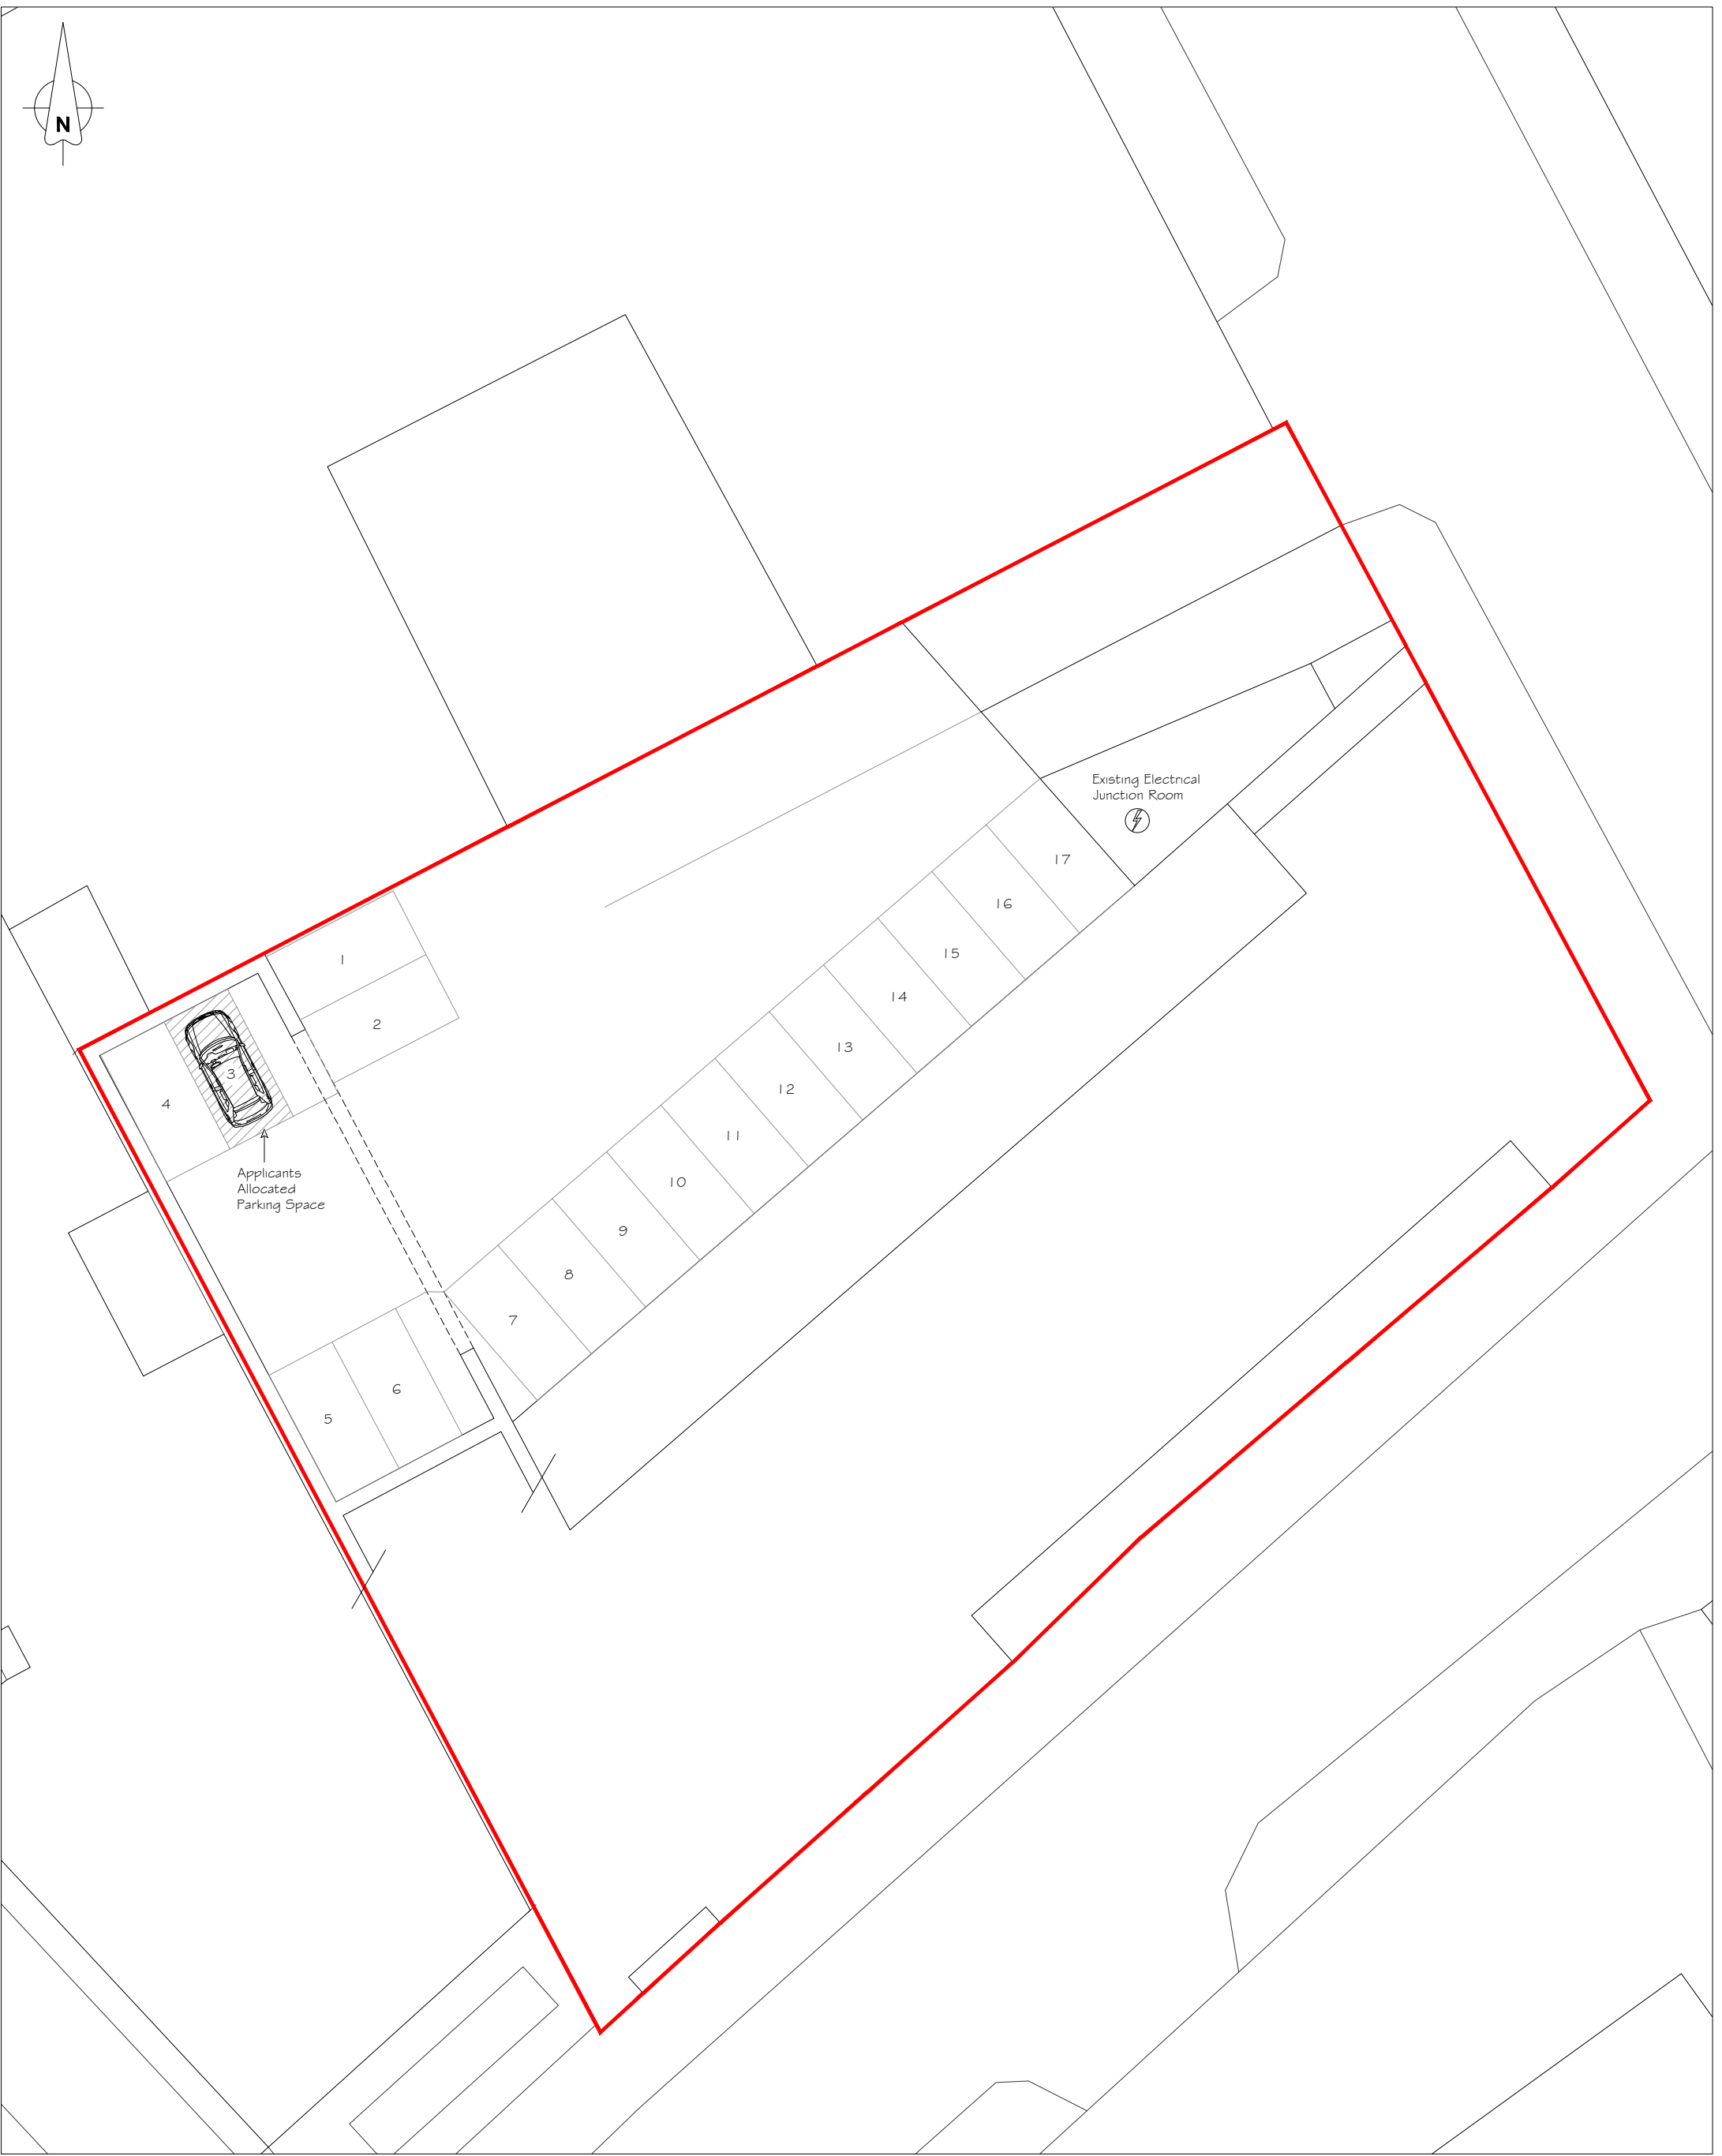


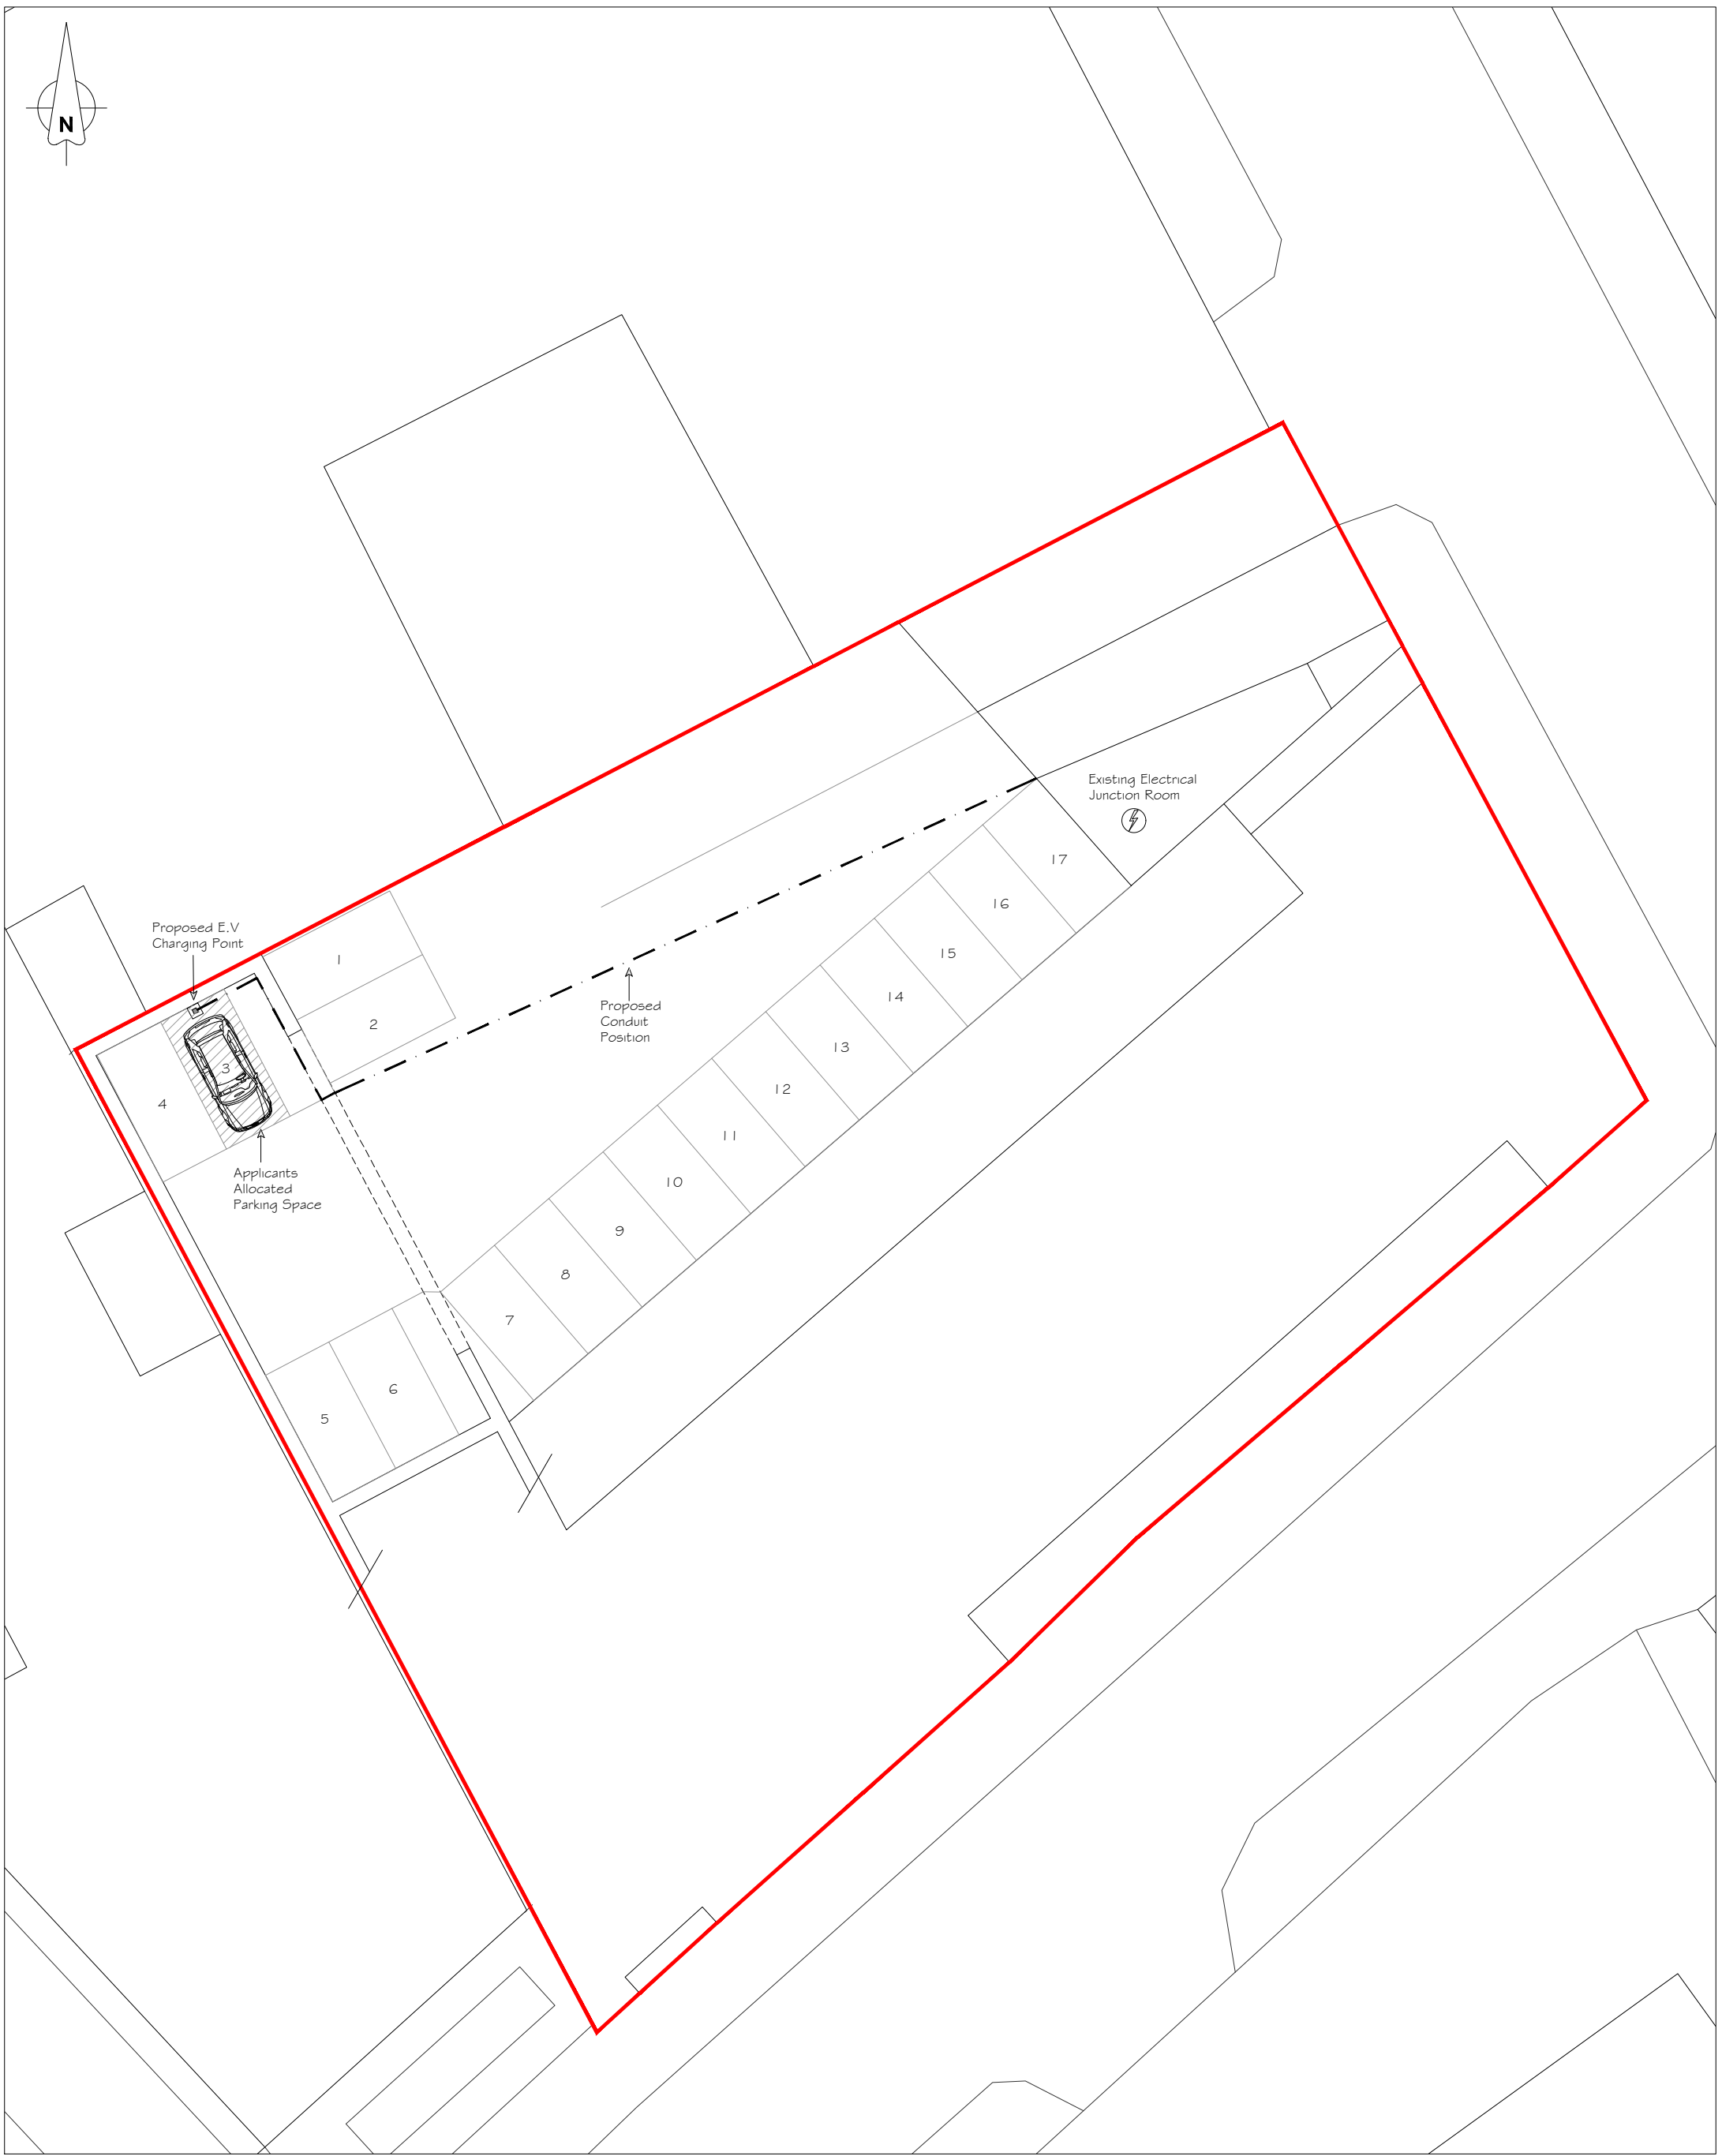

Site Plan as Existing

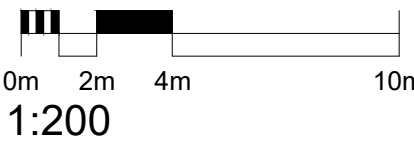

Site Plan as Proposed

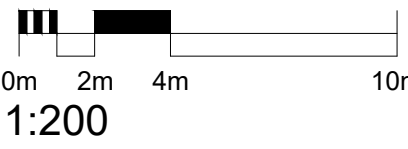

DATE	NOTES	BY	REV
04/01/22	Amended Draft For Client Approval	LOB	A
06/04/22	Amended for Planning	LOB	B



Phone: 0161 359 5916 Email: info@cka.design www.ckarchitecturalmanchester.co.uk

PROJECT TITLE Proposed EV Charging Point		CLIENT Edwards Flat 302 50 Ellesmere Street, Manchester, M15 4YF		
DRAWING STAGE Planning	SCALE 1:200 @ A1	CHK SG	DRAWN BY L.O'Brien	
SHEET TITLE Site Plans as Existing & Proposed	PROJECT NUMBER M15-2901	STAGE PLN	REV B	SHT 001