




Front Elevation Brick Type B
1 : 50

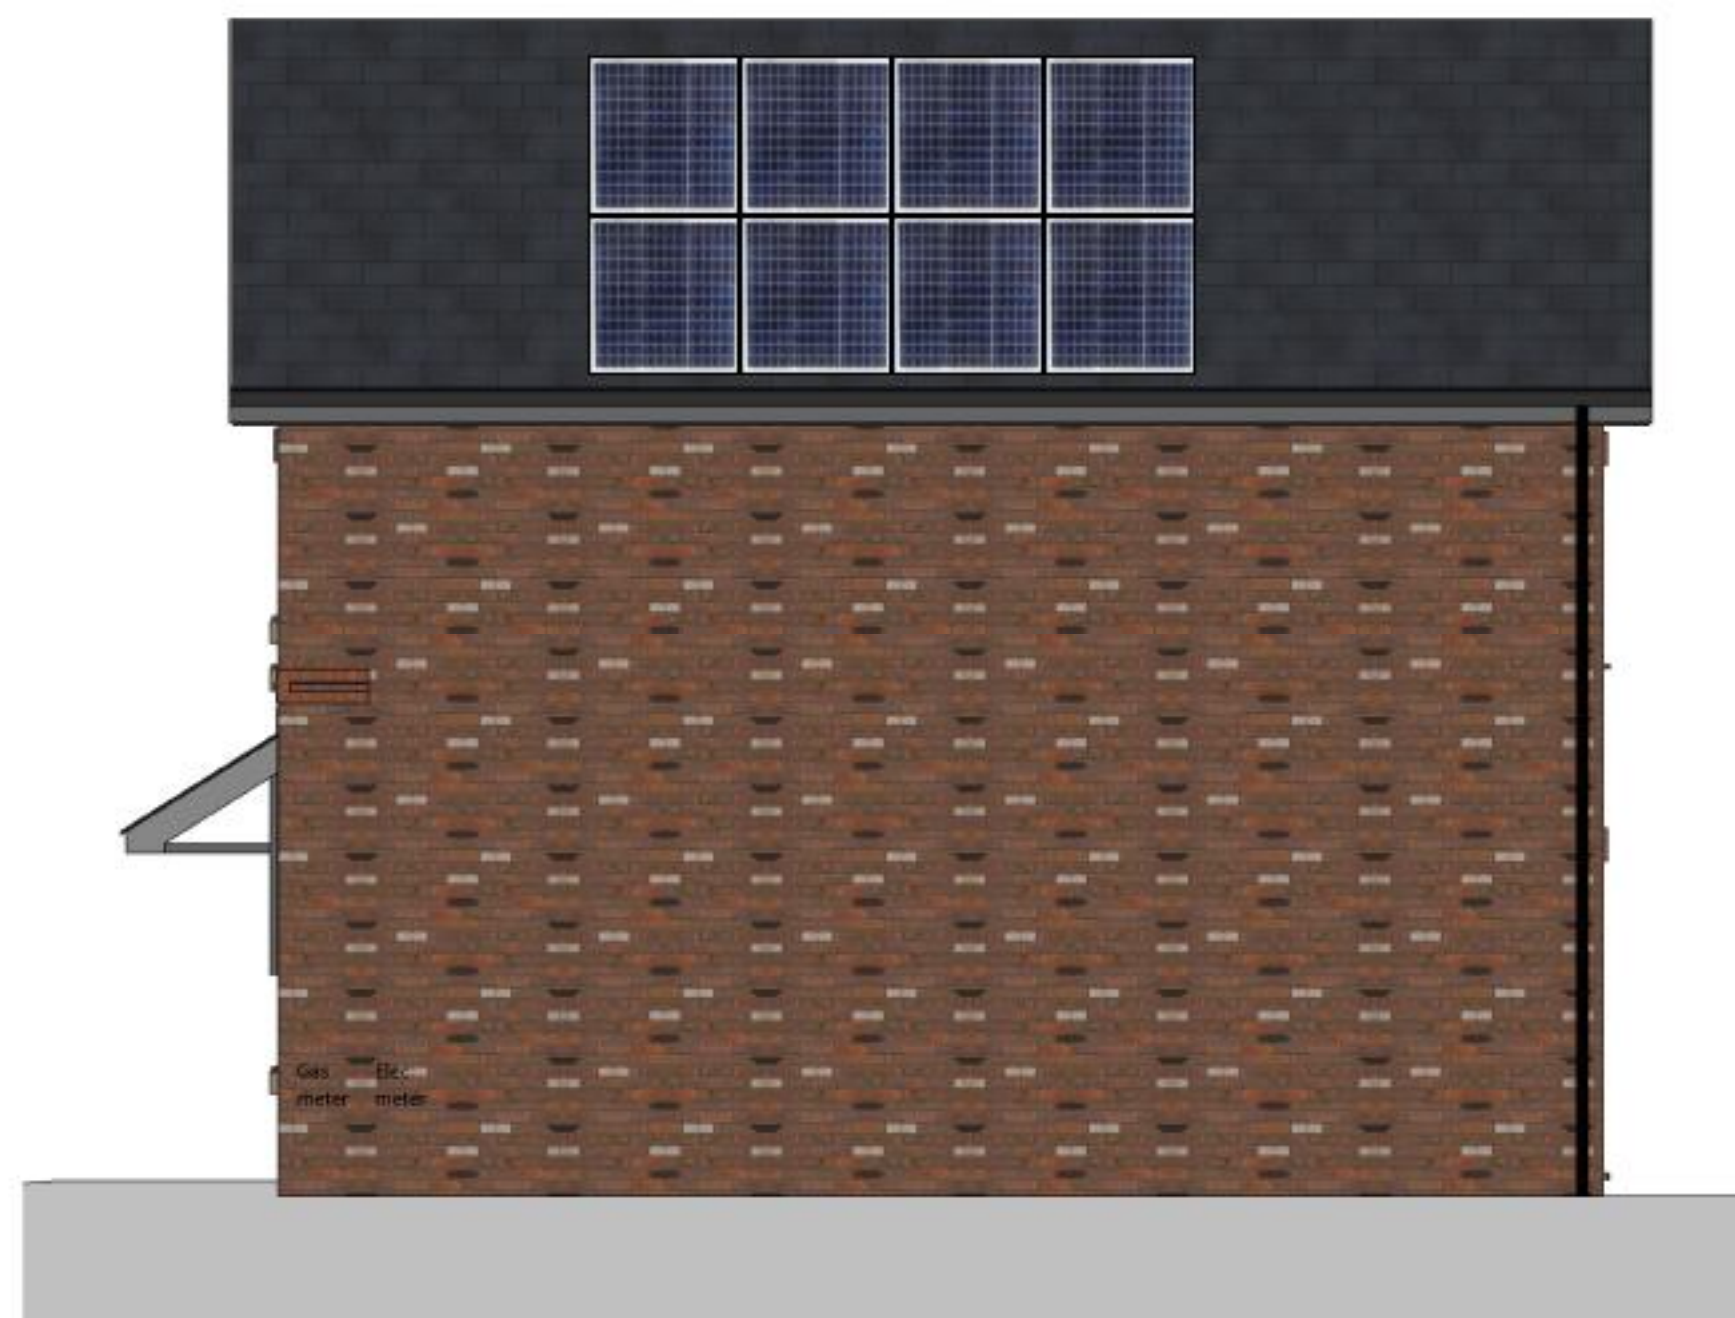

Gable Elevation Brick Type B
1 : 50

Solar PV array shown is indicative only, tbc by specialist design



Rear Elevation Brick Type B
1 : 50



Gable Elevation - 2 Brick Type B
1 : 50

Rev	Date	Int	Description
1	30.03.22	LT	Added PV panels. Front elevation window amended.



Client:
WCHG

Project:
Glendene, Wythenshawe

Description:
2B3P 70m² House elevations type 2 - Affordable Rent (Brick Type B)

Purpose of Issue:
Planning

Drawn By:	Checked By:	Date:	Scale @ A2:
LT	VS	04/05/20	1 : 50
Job No:	Status Code:	Drawing No:	Rev:
3375	S2	145-1	1

File Identifier:
GD-BTP-04A-E-DR-A-3375_145-1.1