


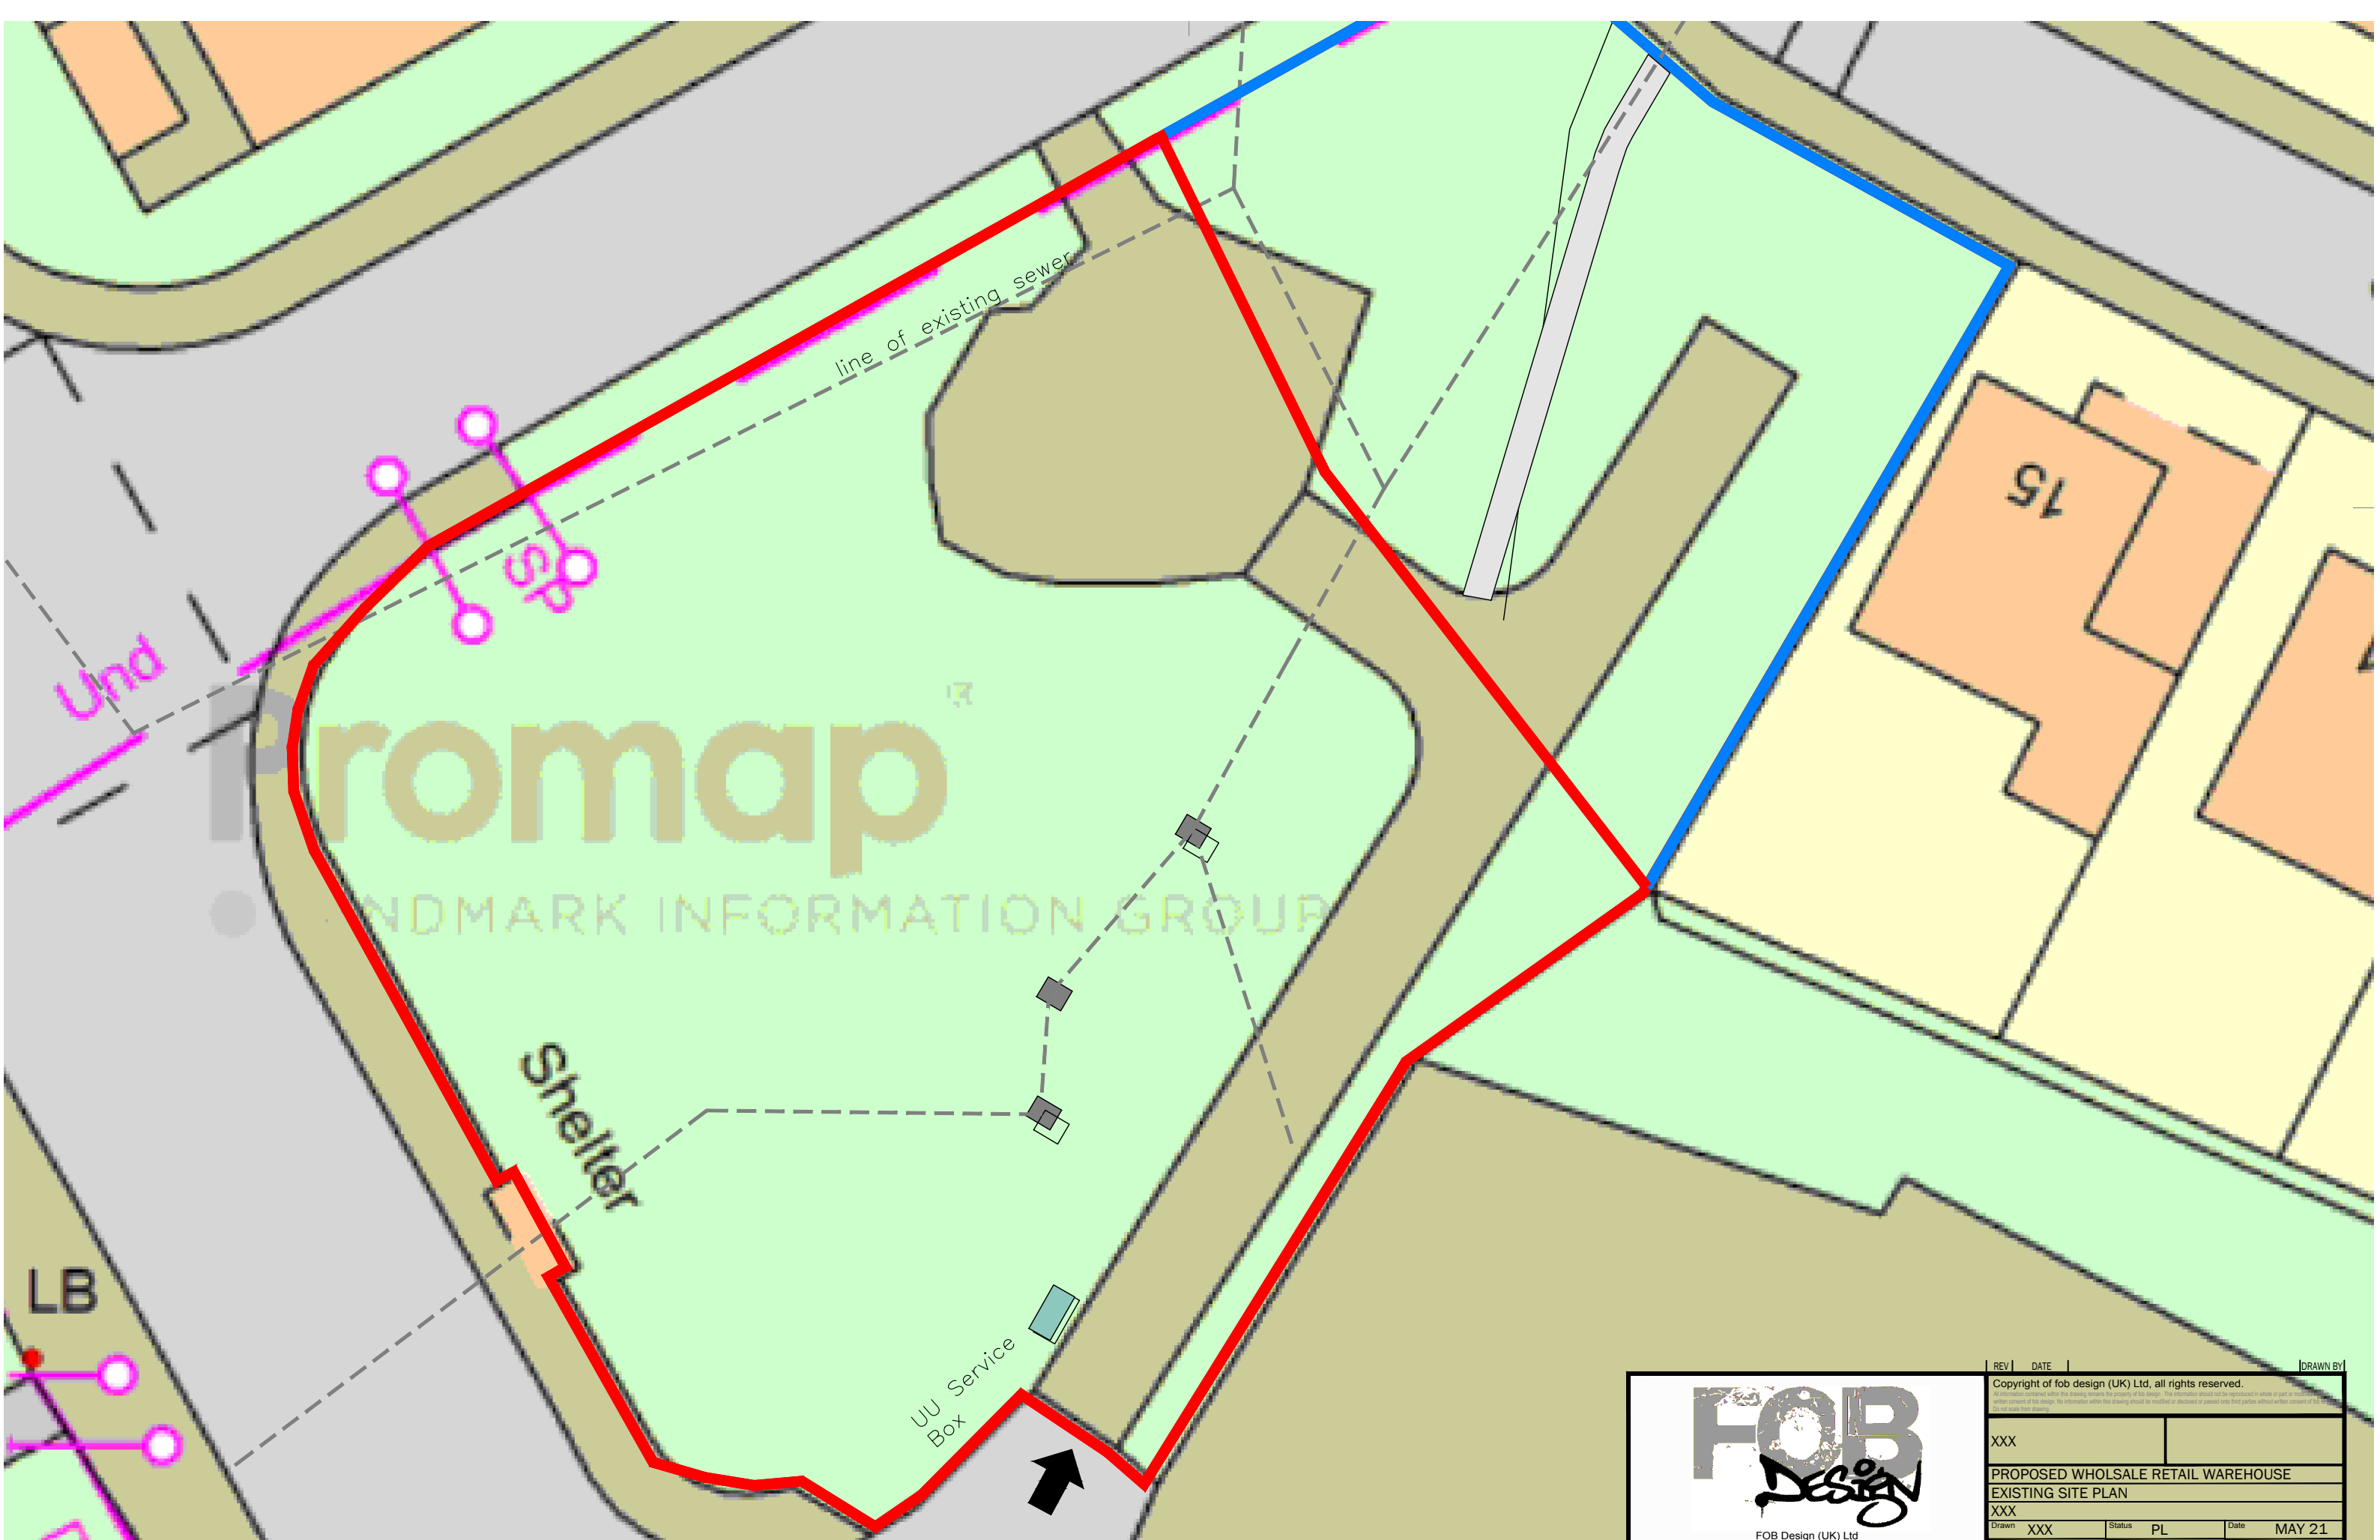

PROPOSED WHOLESALE RETAIL WAREHOUSE: EXISTING SITE PLAN  
LAND OFF BURY NEW ROAD, MANCHESTER

SCALE 1:200 @ A3



FOB Design (UK) Ltd  
72A Water Lane,  
Wilmslow, Cheshire. SK9 5BB  
01625 251644  
office@fob-design.com www.fob-design.com

| REV   | DATE     | DRAWN BY |
|---|----------|----------|
| XXX   |          |          |
| Copyright of fob design (UK) Ltd, all rights reserved.   |          |          |
| All information contained within this drawing remains the property of fob design. The information should not be reproduced in whole or part or modified in any way without the written consent of fob design. No information within this drawing should be relied upon or passed onto third parties without written consent of fob design. |          |          |
| PROPOSED WHOLESALE RETAIL WAREHOUSE   |          |          |
| EXISTING SITE PLAN   |          |          |
| XXX   |          |          |
| Drawn   | XXX      | Status   |
| Checked   | XXX      | Original |
| PL   | A3       | Date     |
| Scale   | 1:200@A3 | MAY 21   |
| PL 02   |          |          |