

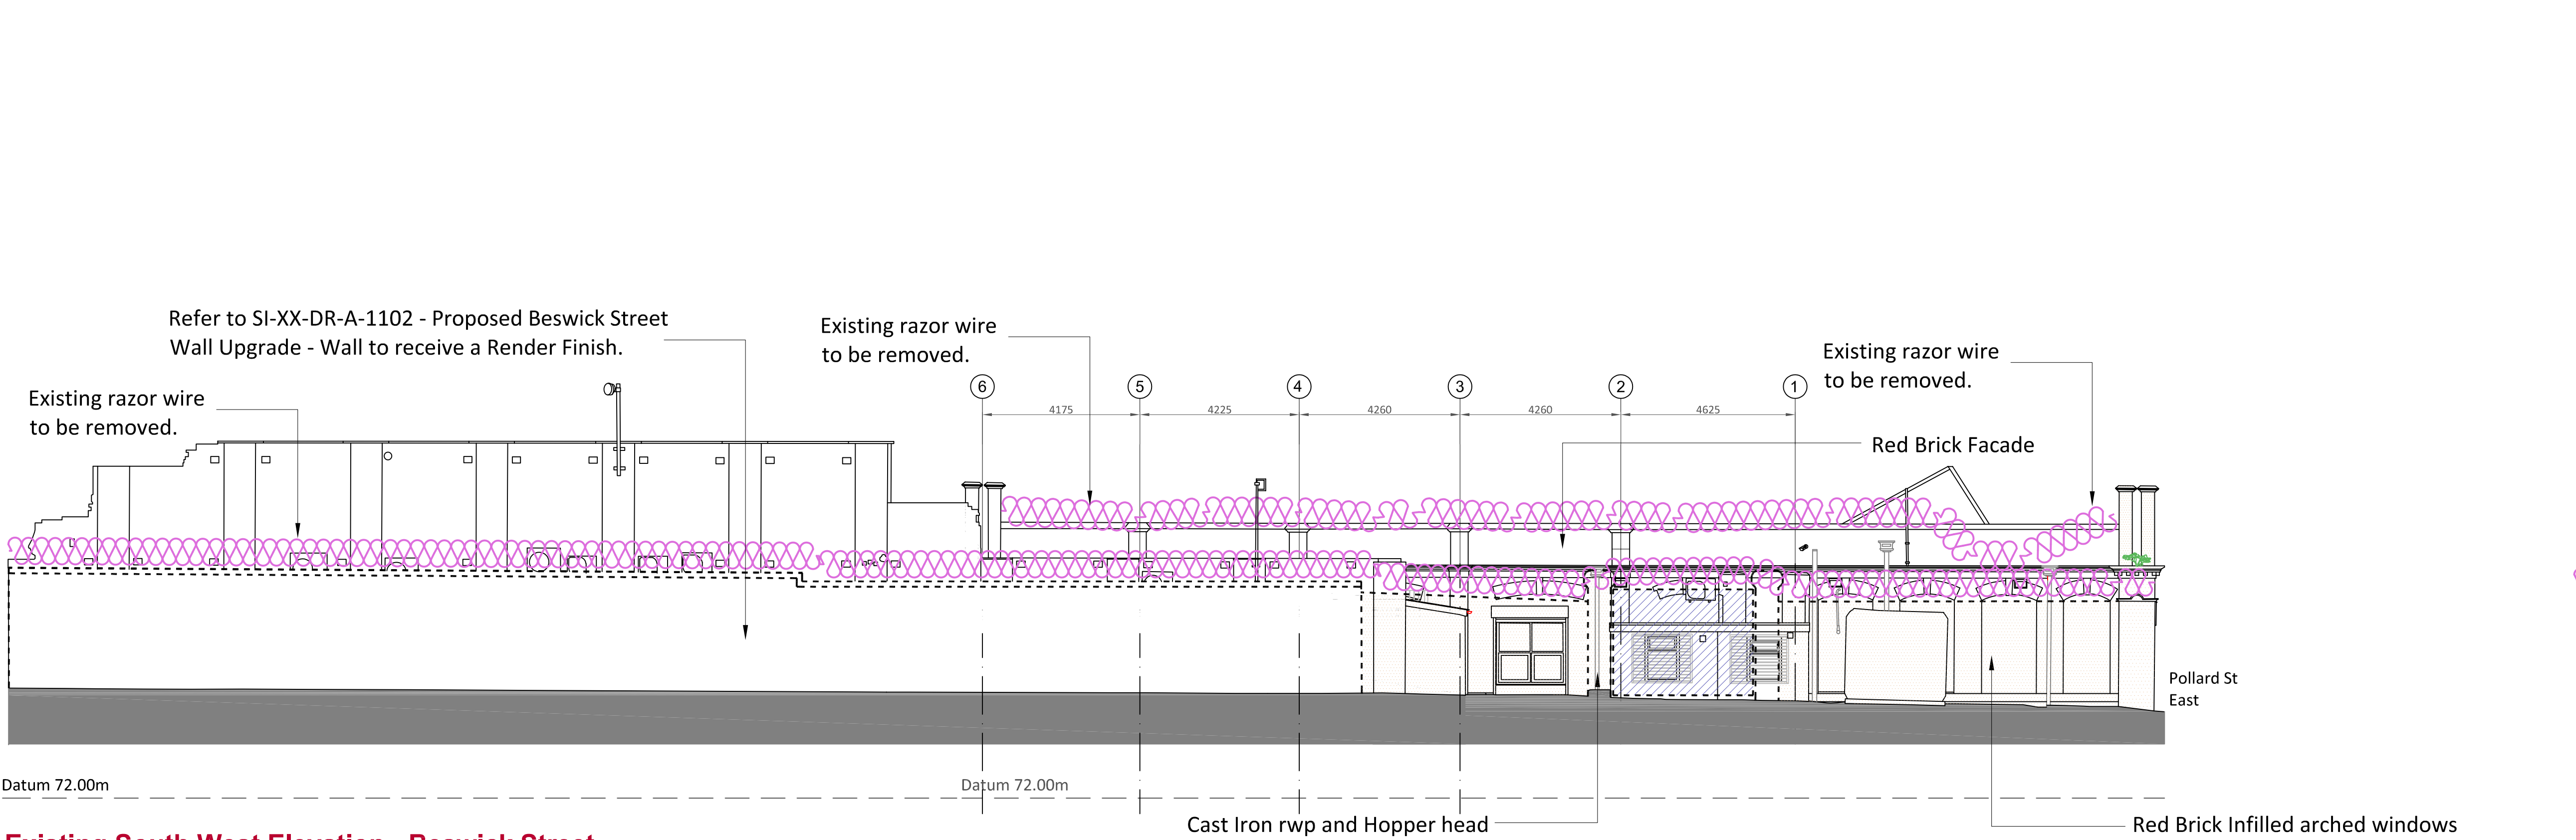


┌

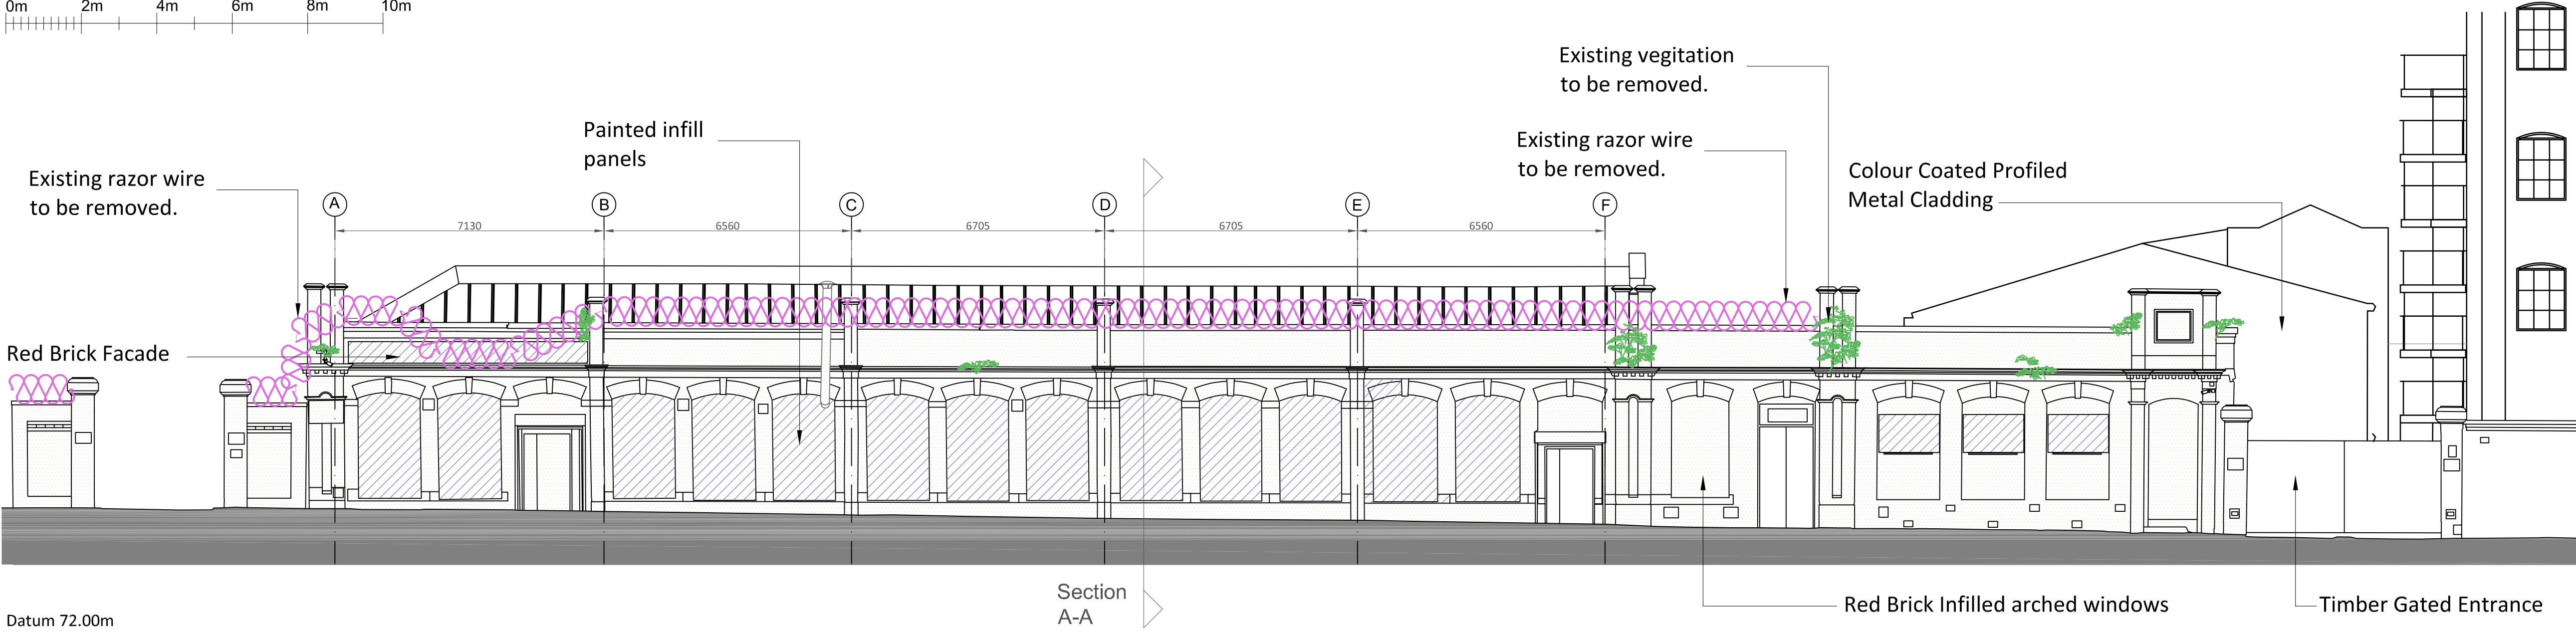

Existing South West Elevation - Beswick Street

Scale 1:100

 

Existing South East Elevation - Pollard Street East

Scale 1:100



Scale Bar 1:100 @ A1

© This Drawing & Design is the copyright of Jenkins Design Services Ltd and should not be reproduced without written consent.

Contractors are to check all levels & dimensions on site prior to site works commencing & report discrepancies to the Designers.

DO NOT SCALE THIS DRAWING

CONSTRUCTION

PRETTYLITTLETHING

Notes:-

Legend


PLT Wellington Mill Facade Improvement Works

Hatch denotes areas of windows and gates which have been over clad with timber. Timber need to be scarped and prepared for painting. Paint with two coats of exterior grade Eggshell. Colour to be Umbra Grey [RAL 7022].

Hatch denotes area of brick and stone facade to be cleaned using low pressure washer.


Existing areas of Razor Wire which are to be removed

Existing areas of vegetation and plant growth noted along Pollard Street to be removed. Upon removal check mortar and point where required.

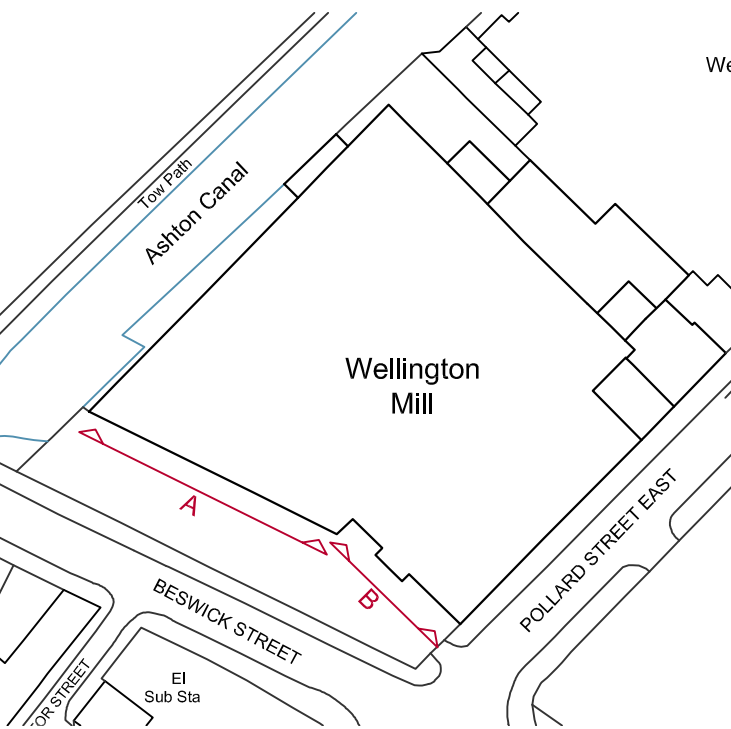

Site Location Plan


Scale 1:1000

 

Scale Bar 1:1000 @ A1

C	Notation amended.	TR	CM	13.01.22
B	Finish annotation added in conjunction with pre-start planning conditions.	CM	TR	07.07.21
A	Construction Issue	CM	TR	10.06.21
Rev	Description	by	Chk	Date

Project:	PLT Wellington Mill Pollard Street East, Ancoats, Manchester, M40 7FS			
Title:	South West & South East Facade Improvement Works			
Client:	Pretty Little Thing			
Drawn By:	TR	Checked By:	MH	on 08.09.2020
Original Size:	A1	Project Number:	22009	
Drawing Number:	B1-ZZ-DR-A-0910			REV C

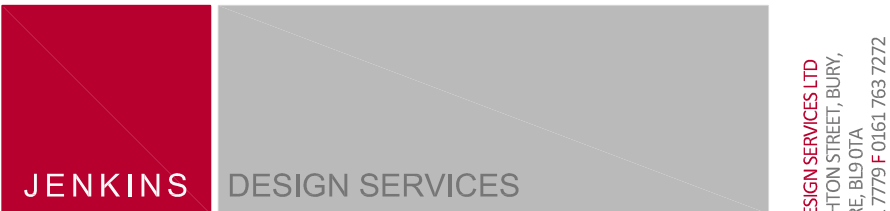

ARCHITECTURE INTERIOR DESIGN PROJECT MANAGEMENT CDM CO-ORDINATOR BUILDING CONSULTANCY

JENKINS DESIGN SERVICES LTD
24 MANCHESTER STREET
MANCHESTER, M4 7FS
0161 275 1234
E: JENKINS@JENKINSDESIGN.CO.UK

└

└