


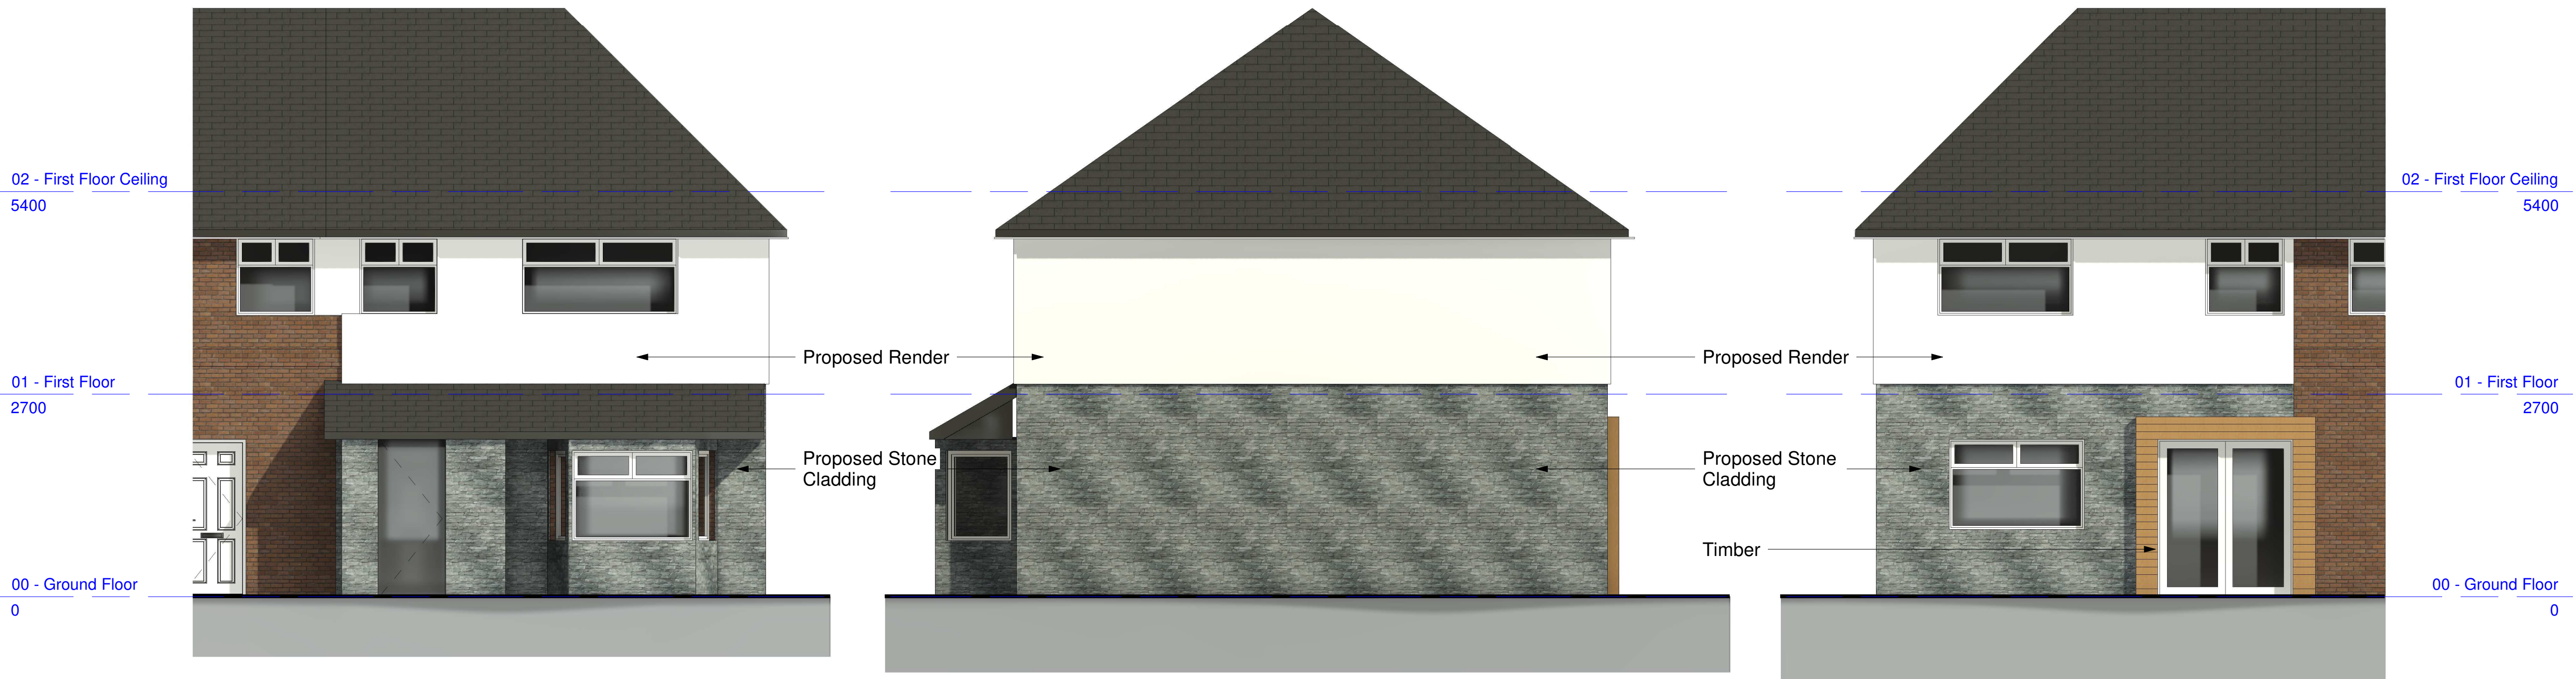

Front Elevation (Proposed)


Scale 1 : 50 @ A1

Side Elevation (Proposed)

Scale 1 : 50 @ A1

Rear Elevation (Proposed)

Scale 1 : 50 @ A1

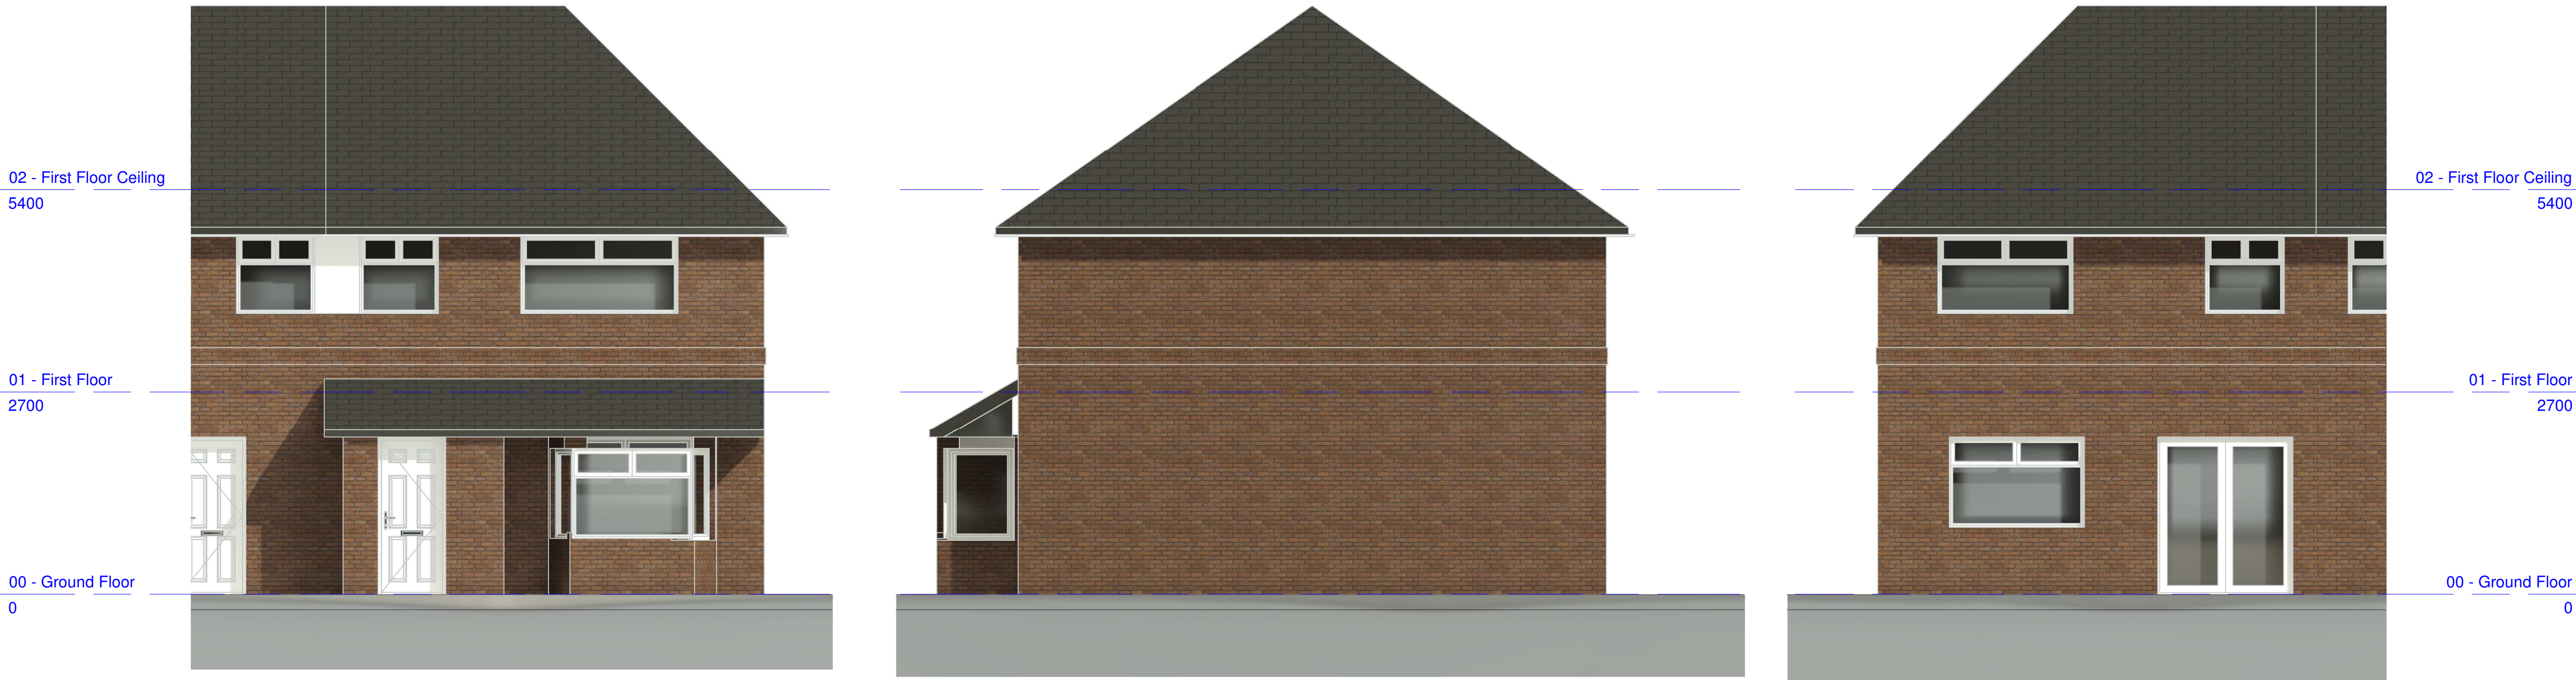

Front Elevation (Existing)

Scale 1 : 50 @ A1

Side Elevation (Existing)

Scale 1 : 50 @ A1

Rear Elevation (Existing)

Scale 1 : 50 @ A1

P1	23/03/2022	First Issue	GN
----	------------	-------------	----

Rev	Date	Description	By / Chkd
-----	------	-------------	-----------

Revision Schedule

Status	
Planning	

Elevations

NH-MN-220128-PL-002

Project Name:
External Render
Project no:
NH-MN-220128

Scale
0m = 1m (0m = 1m)
1 : 50
Drawn by:
Author
Date:
23/03/2022
Rev:
P1



SCALE 1:200 @ A1

NOVUS
HAUS

Contact us:
info@nhhome.co.uk
www.nhhome.co.uk
07710557834