



PROPOSED FLOOR PLAN – PHASE 1

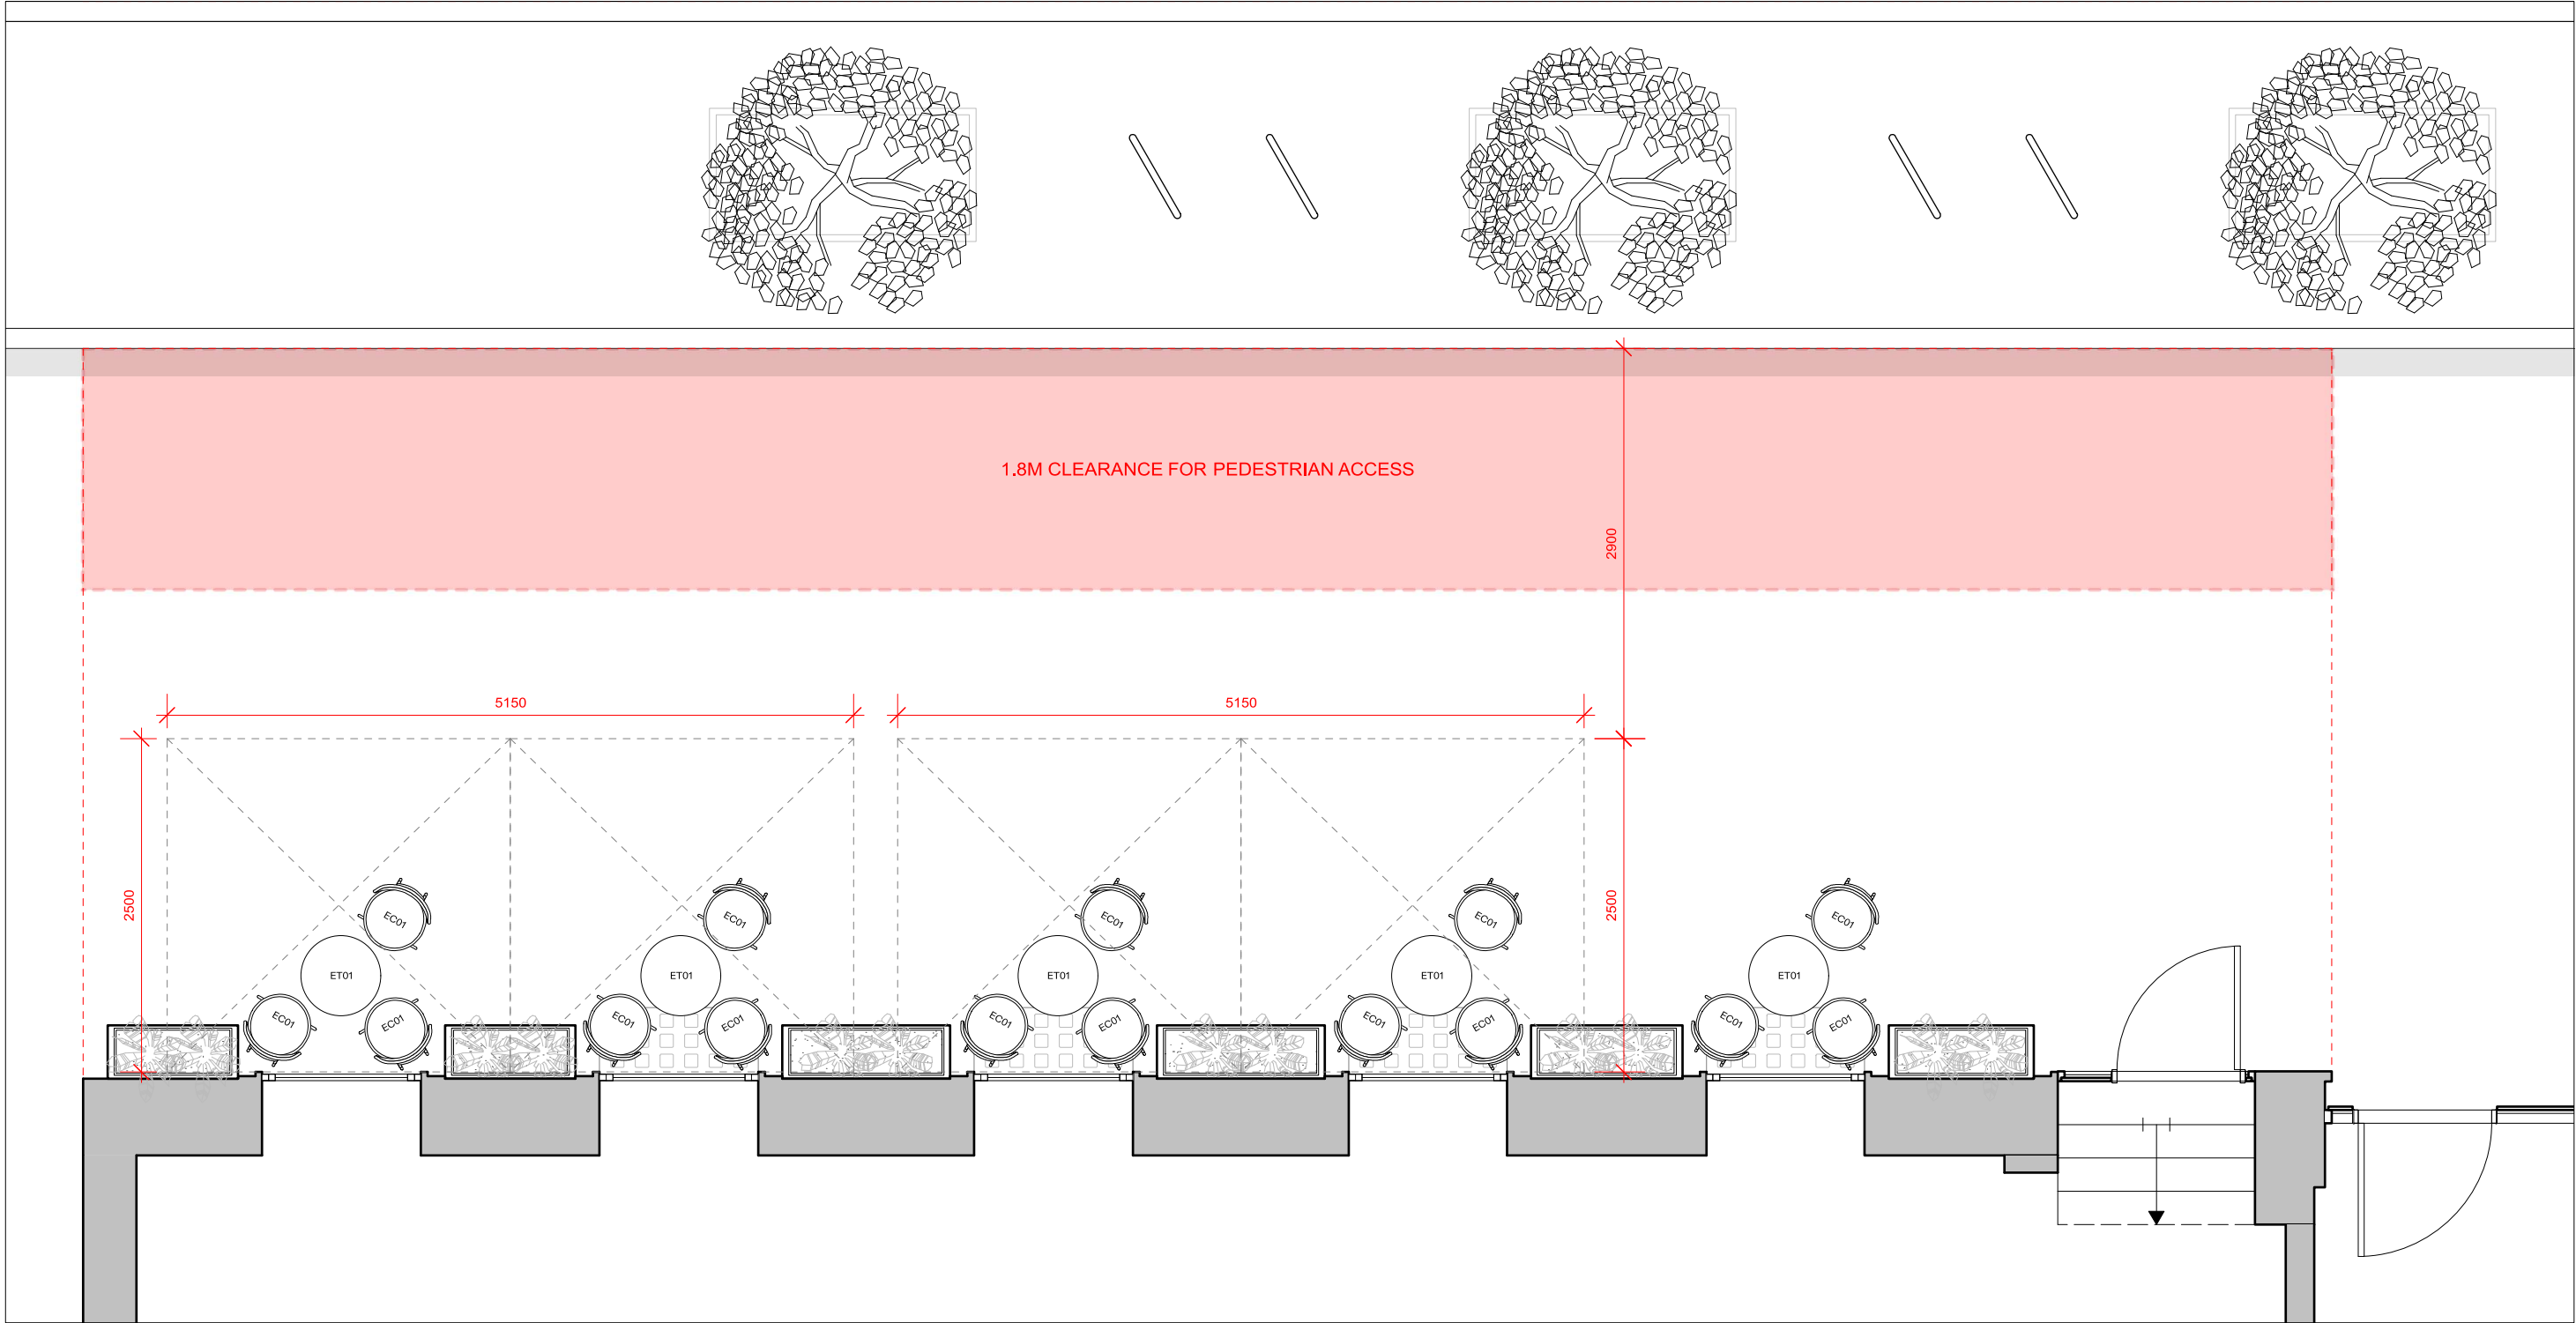


Ref: YS-198_PL_004
Phase 1 Proposed External Floor Plan - All year round covered seating.
Scale 1:50
Total number of seated covers: 15

PROPOSED FLOOR PLAN – PHASE 2 (OPTION 01)

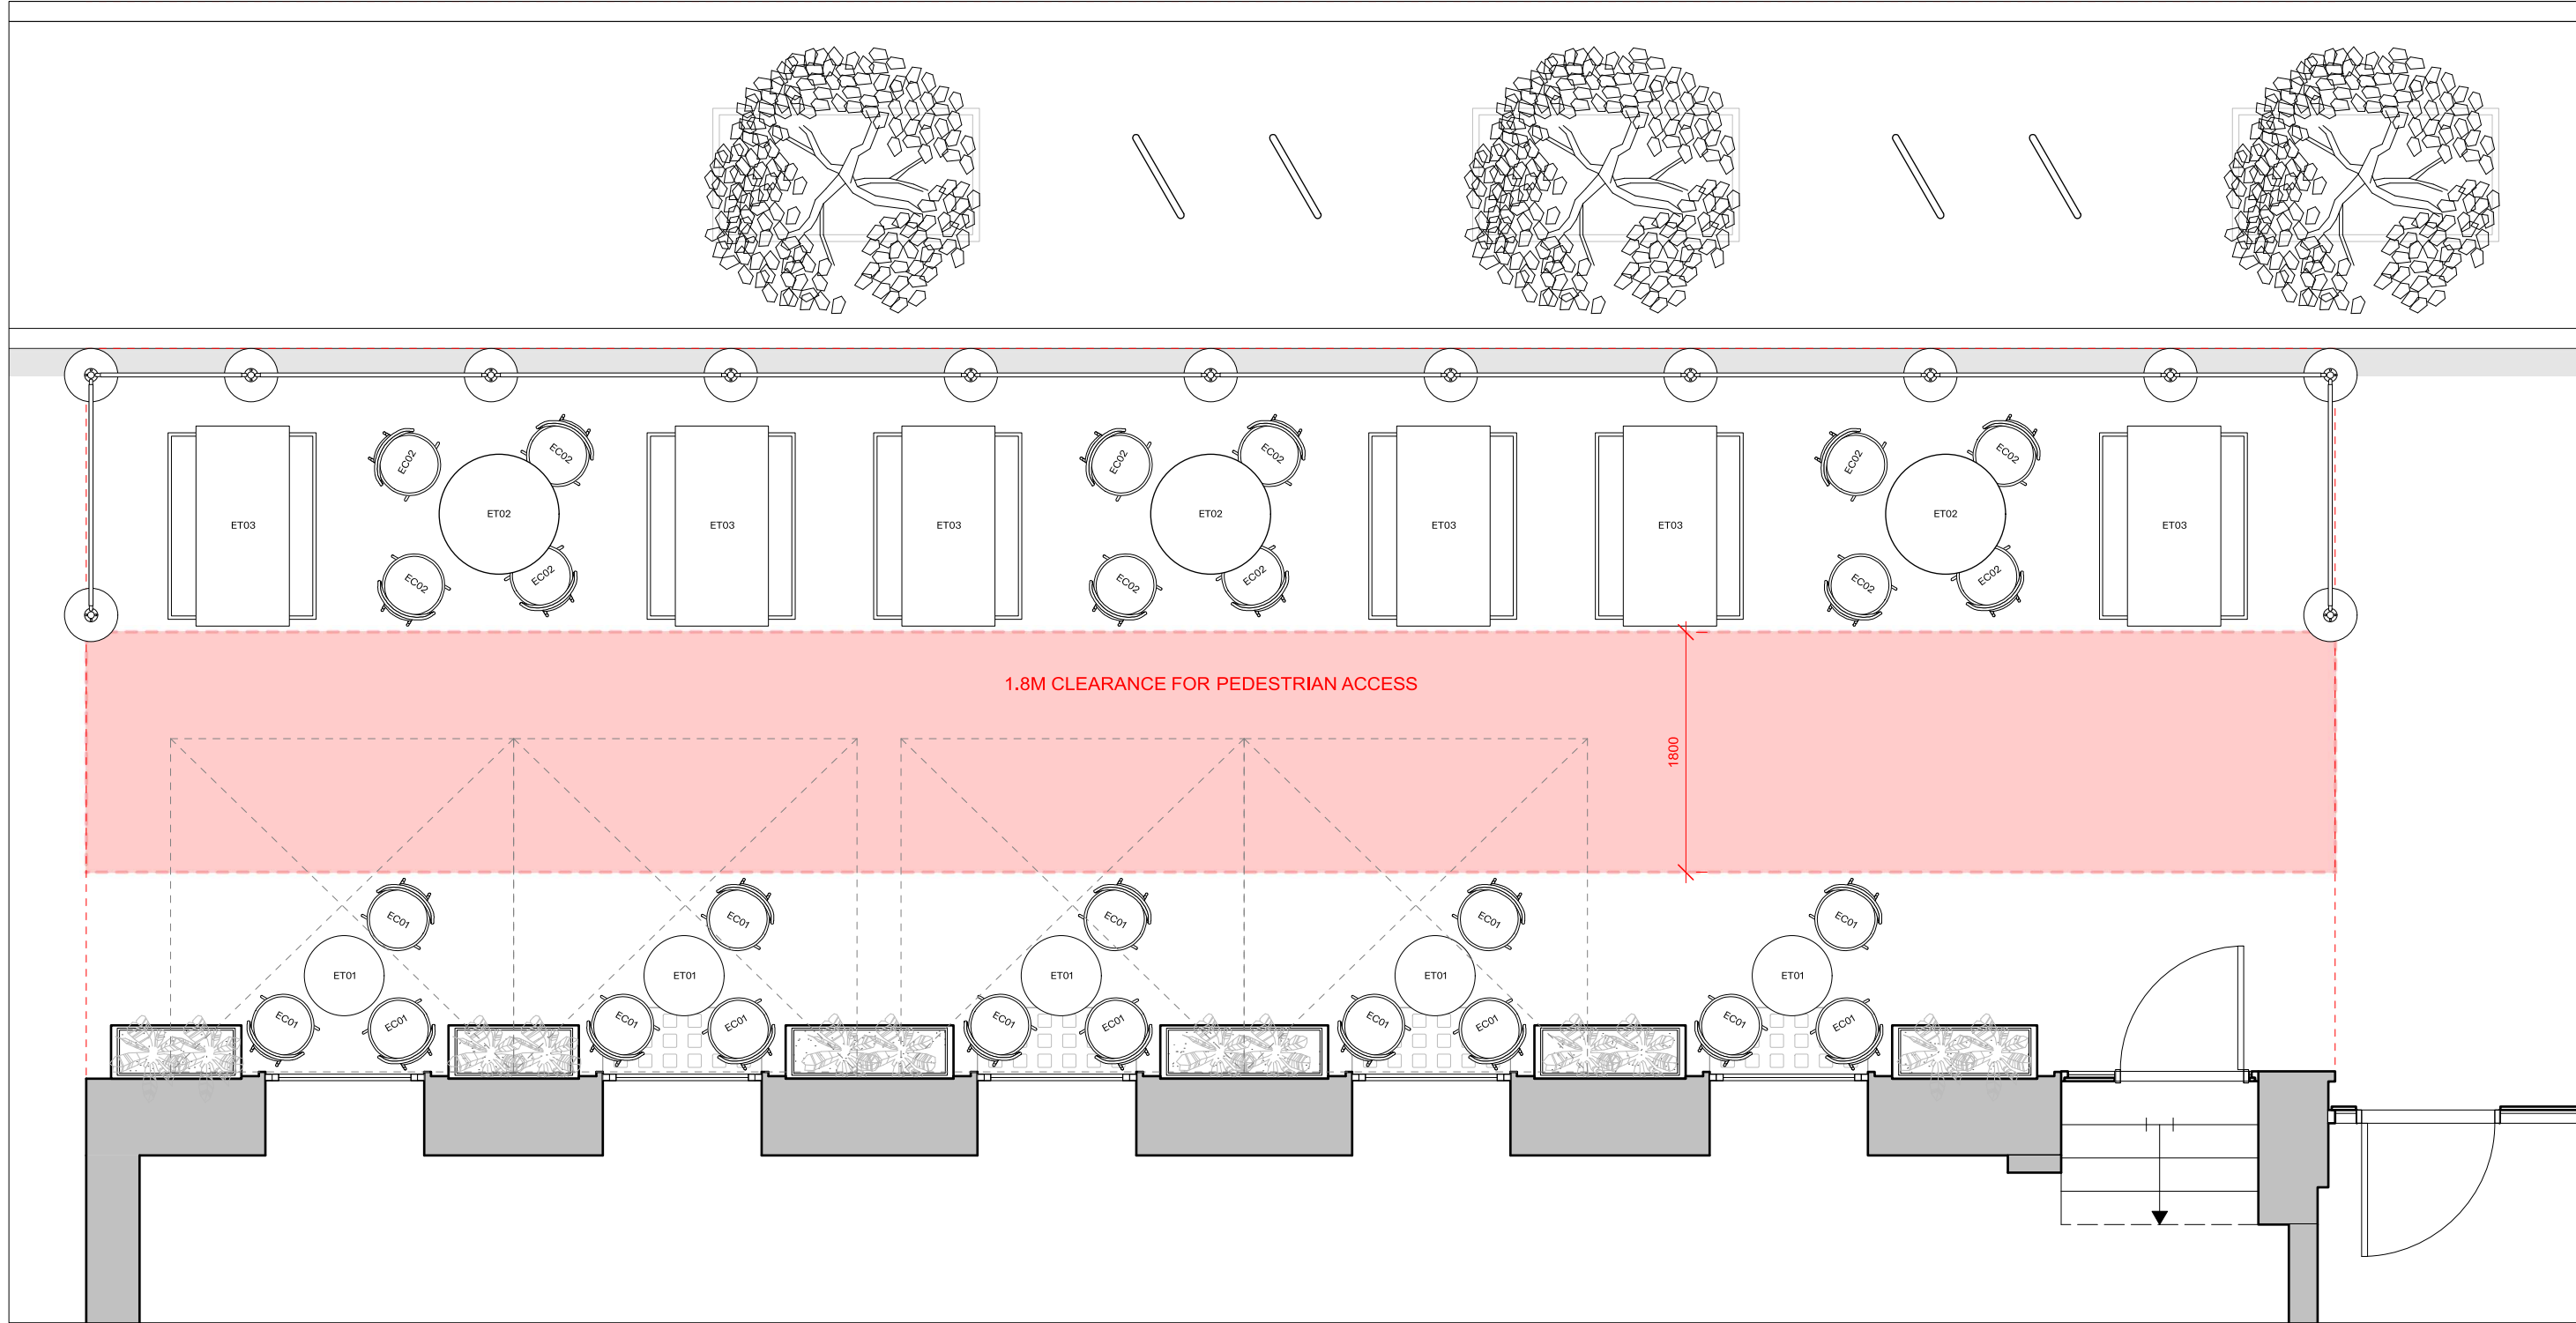

Ref: YS-198_PL_005.1
Phase 2 Proposed External Floor Plan - Temporary extended seating during warmer seasons.
Scale 1:50
Total number of seated covers: 63

PROPOSED FLOOR PLAN – PHASE 2 (OPTION 02)

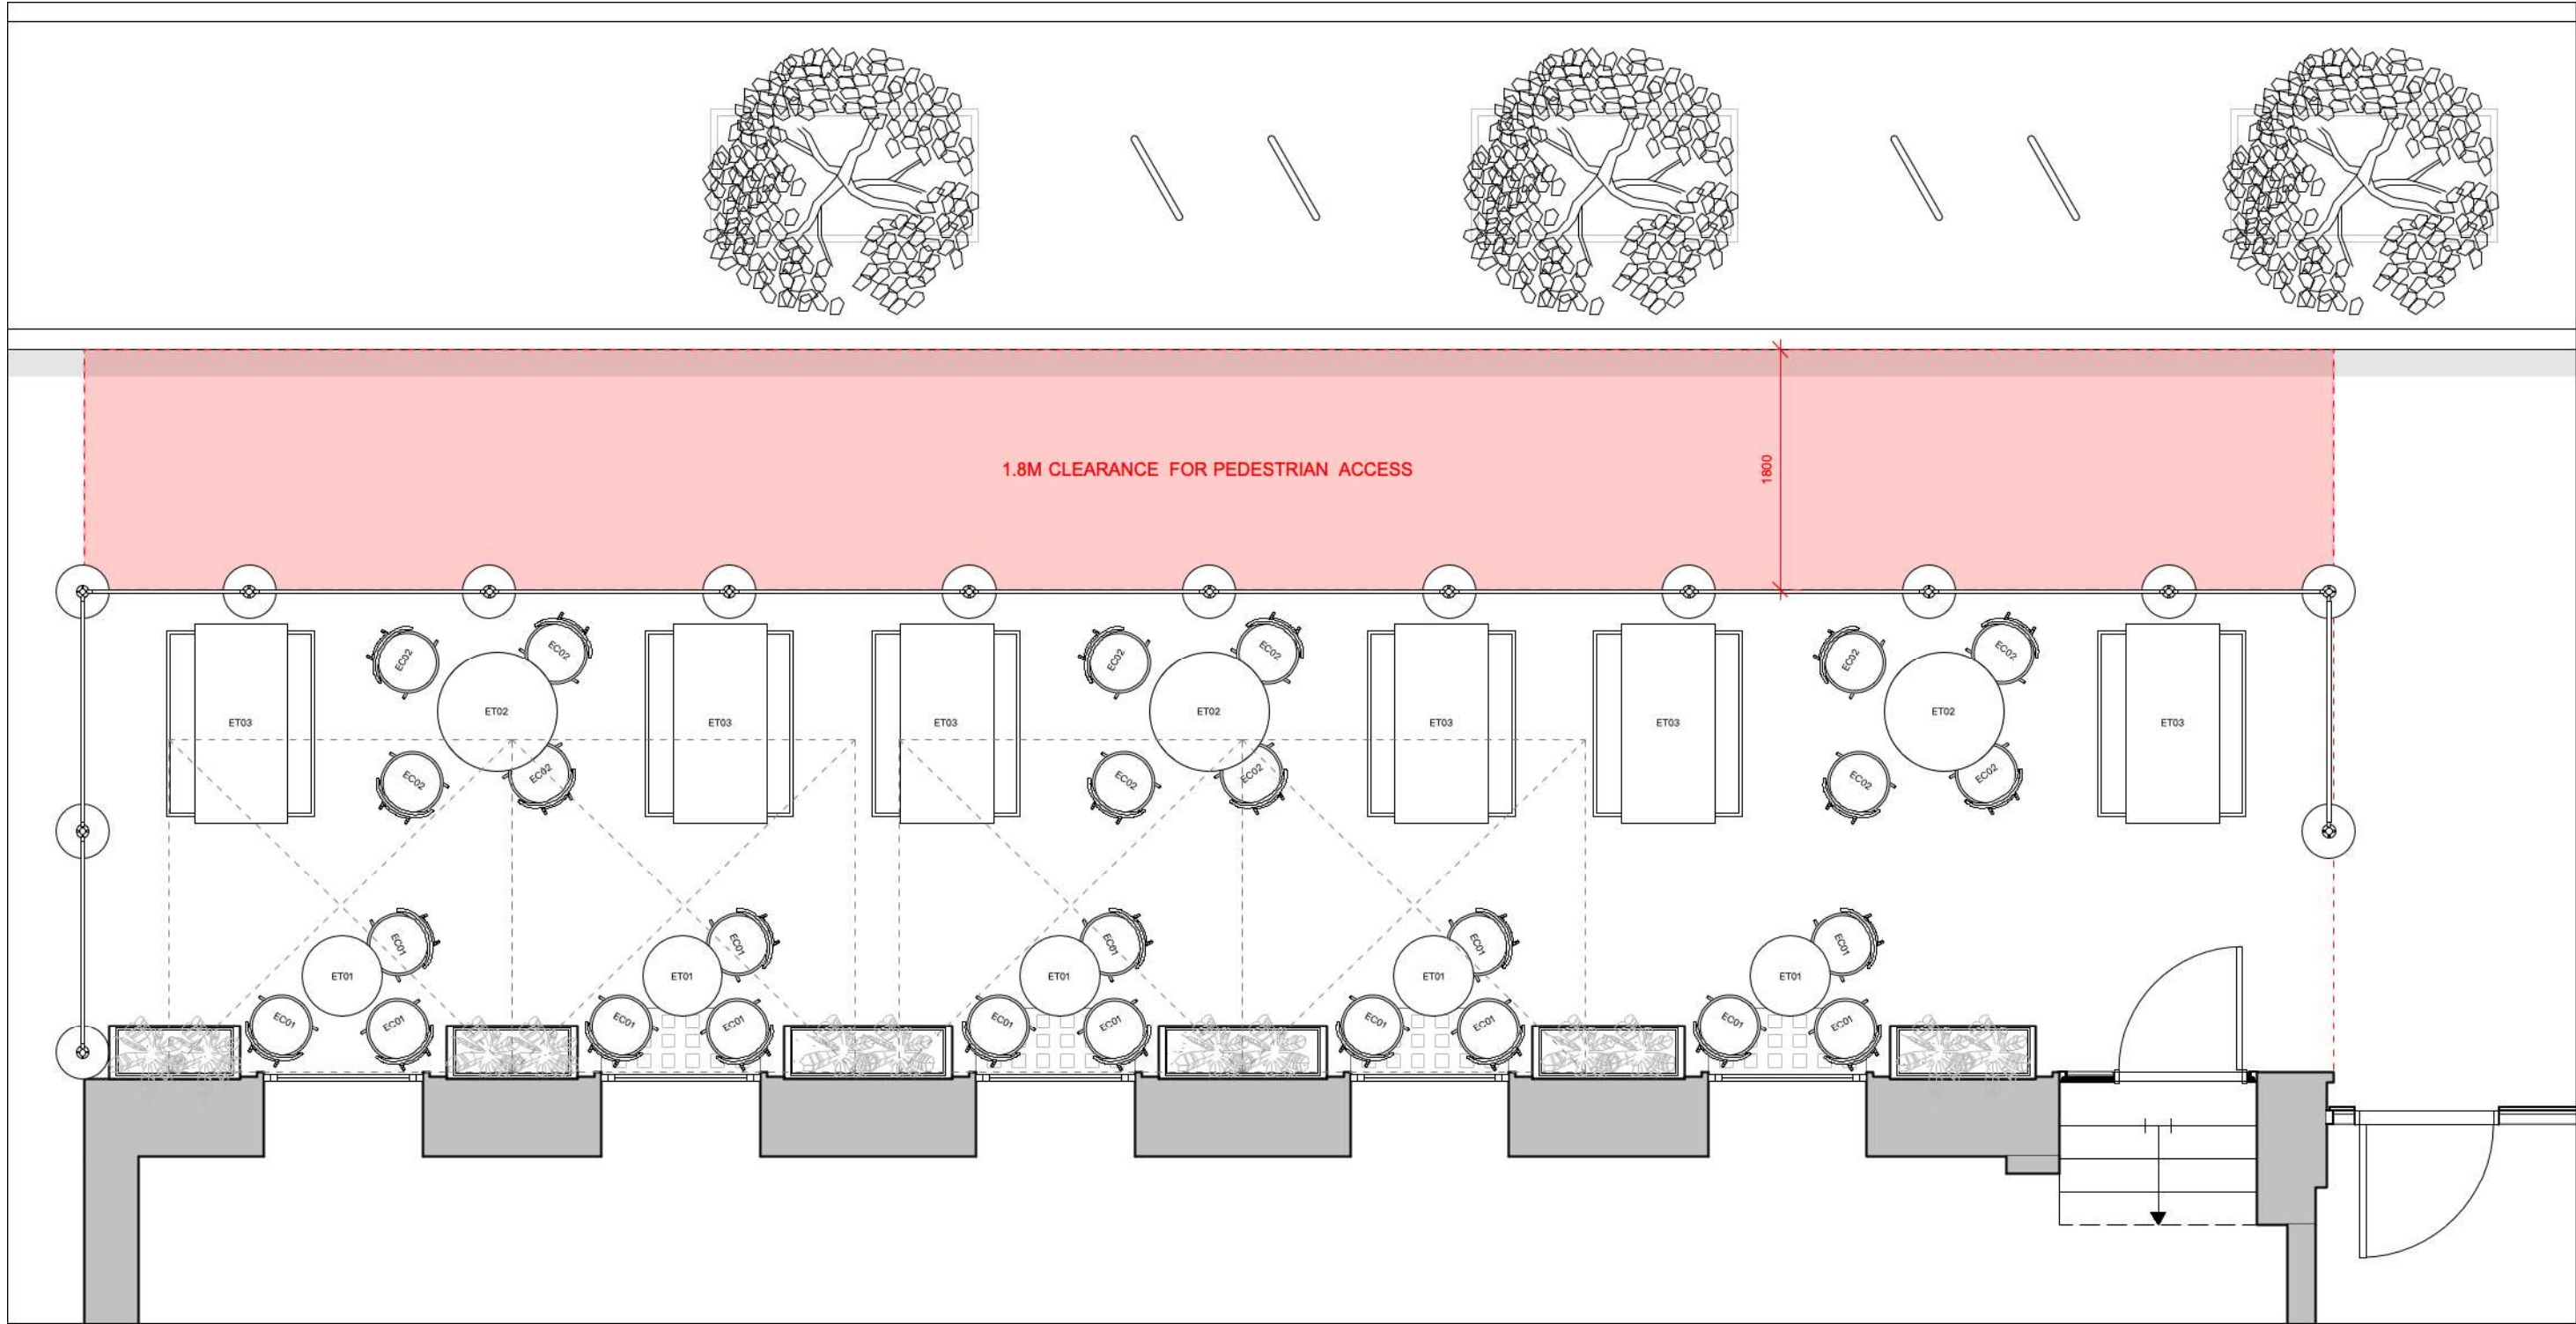

Ref: YS-198_PL_005.2
Phase 2 Proposed External Floor Plan - Temporary extended seating during warmer seasons.
Scale 1:50
Total number of seated covers: 63