




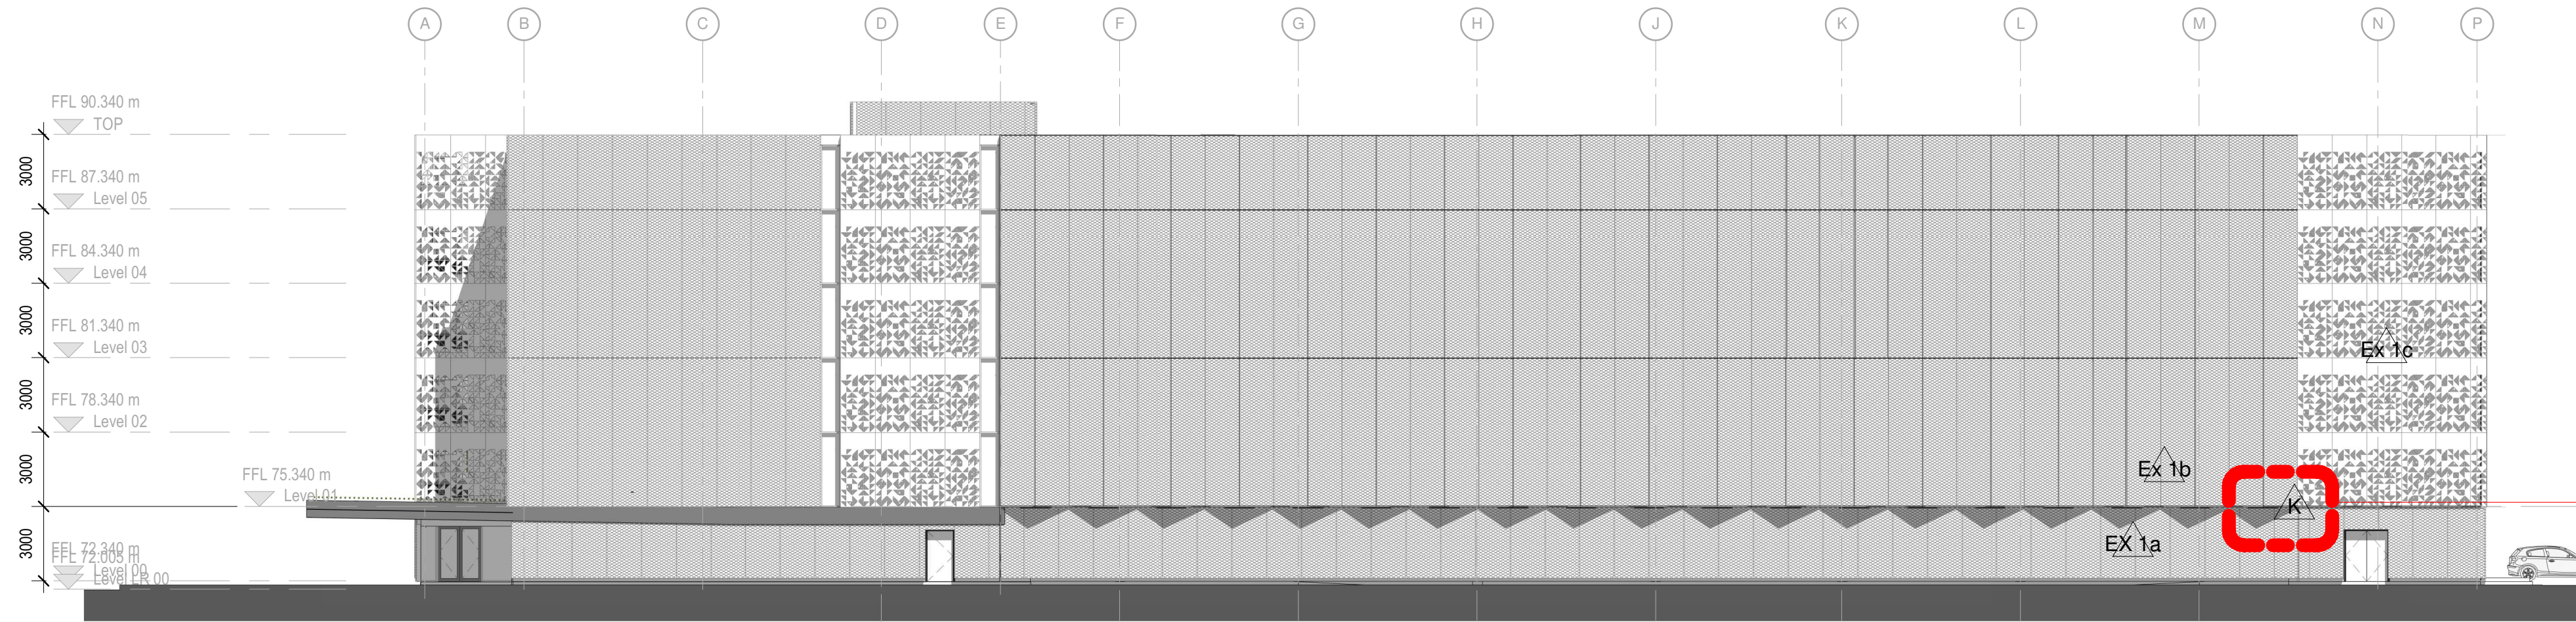


1 GA South Elevation Mock-up Panel Key
1 : 200

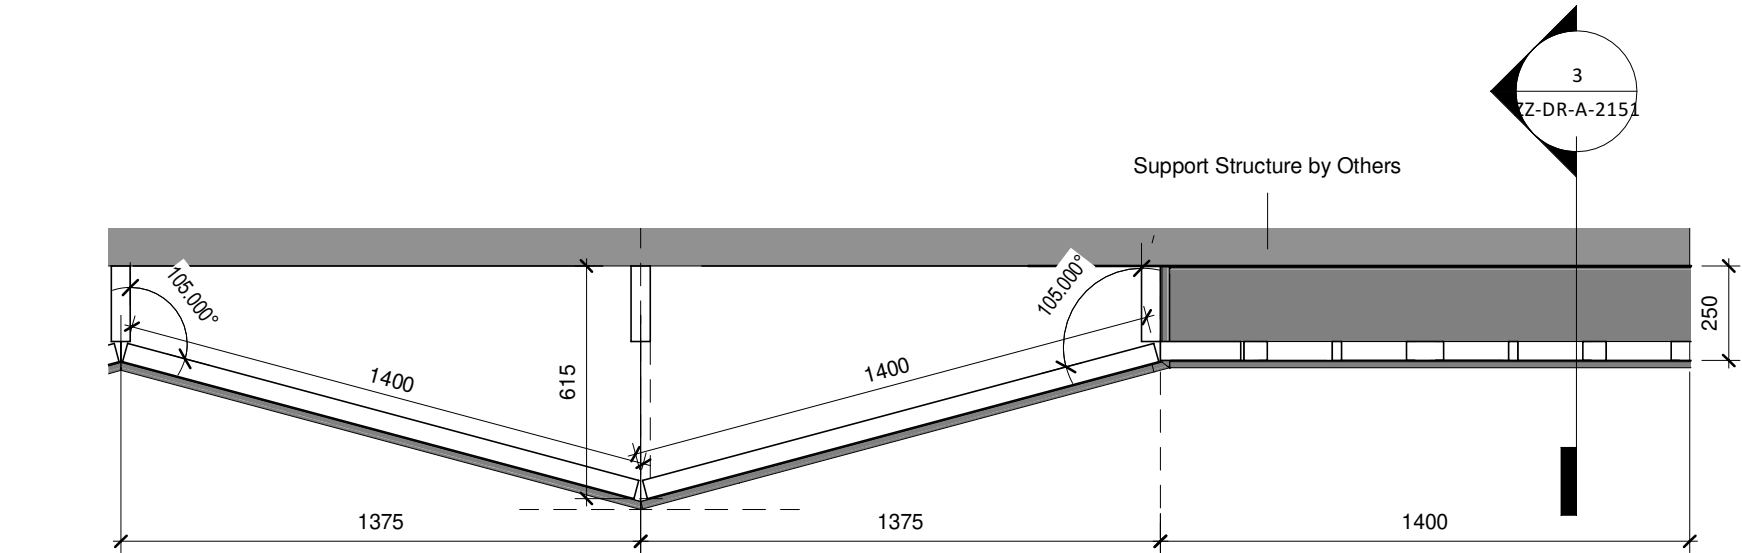

5 Level 01 Mock-up Panel Plan
1 : 20

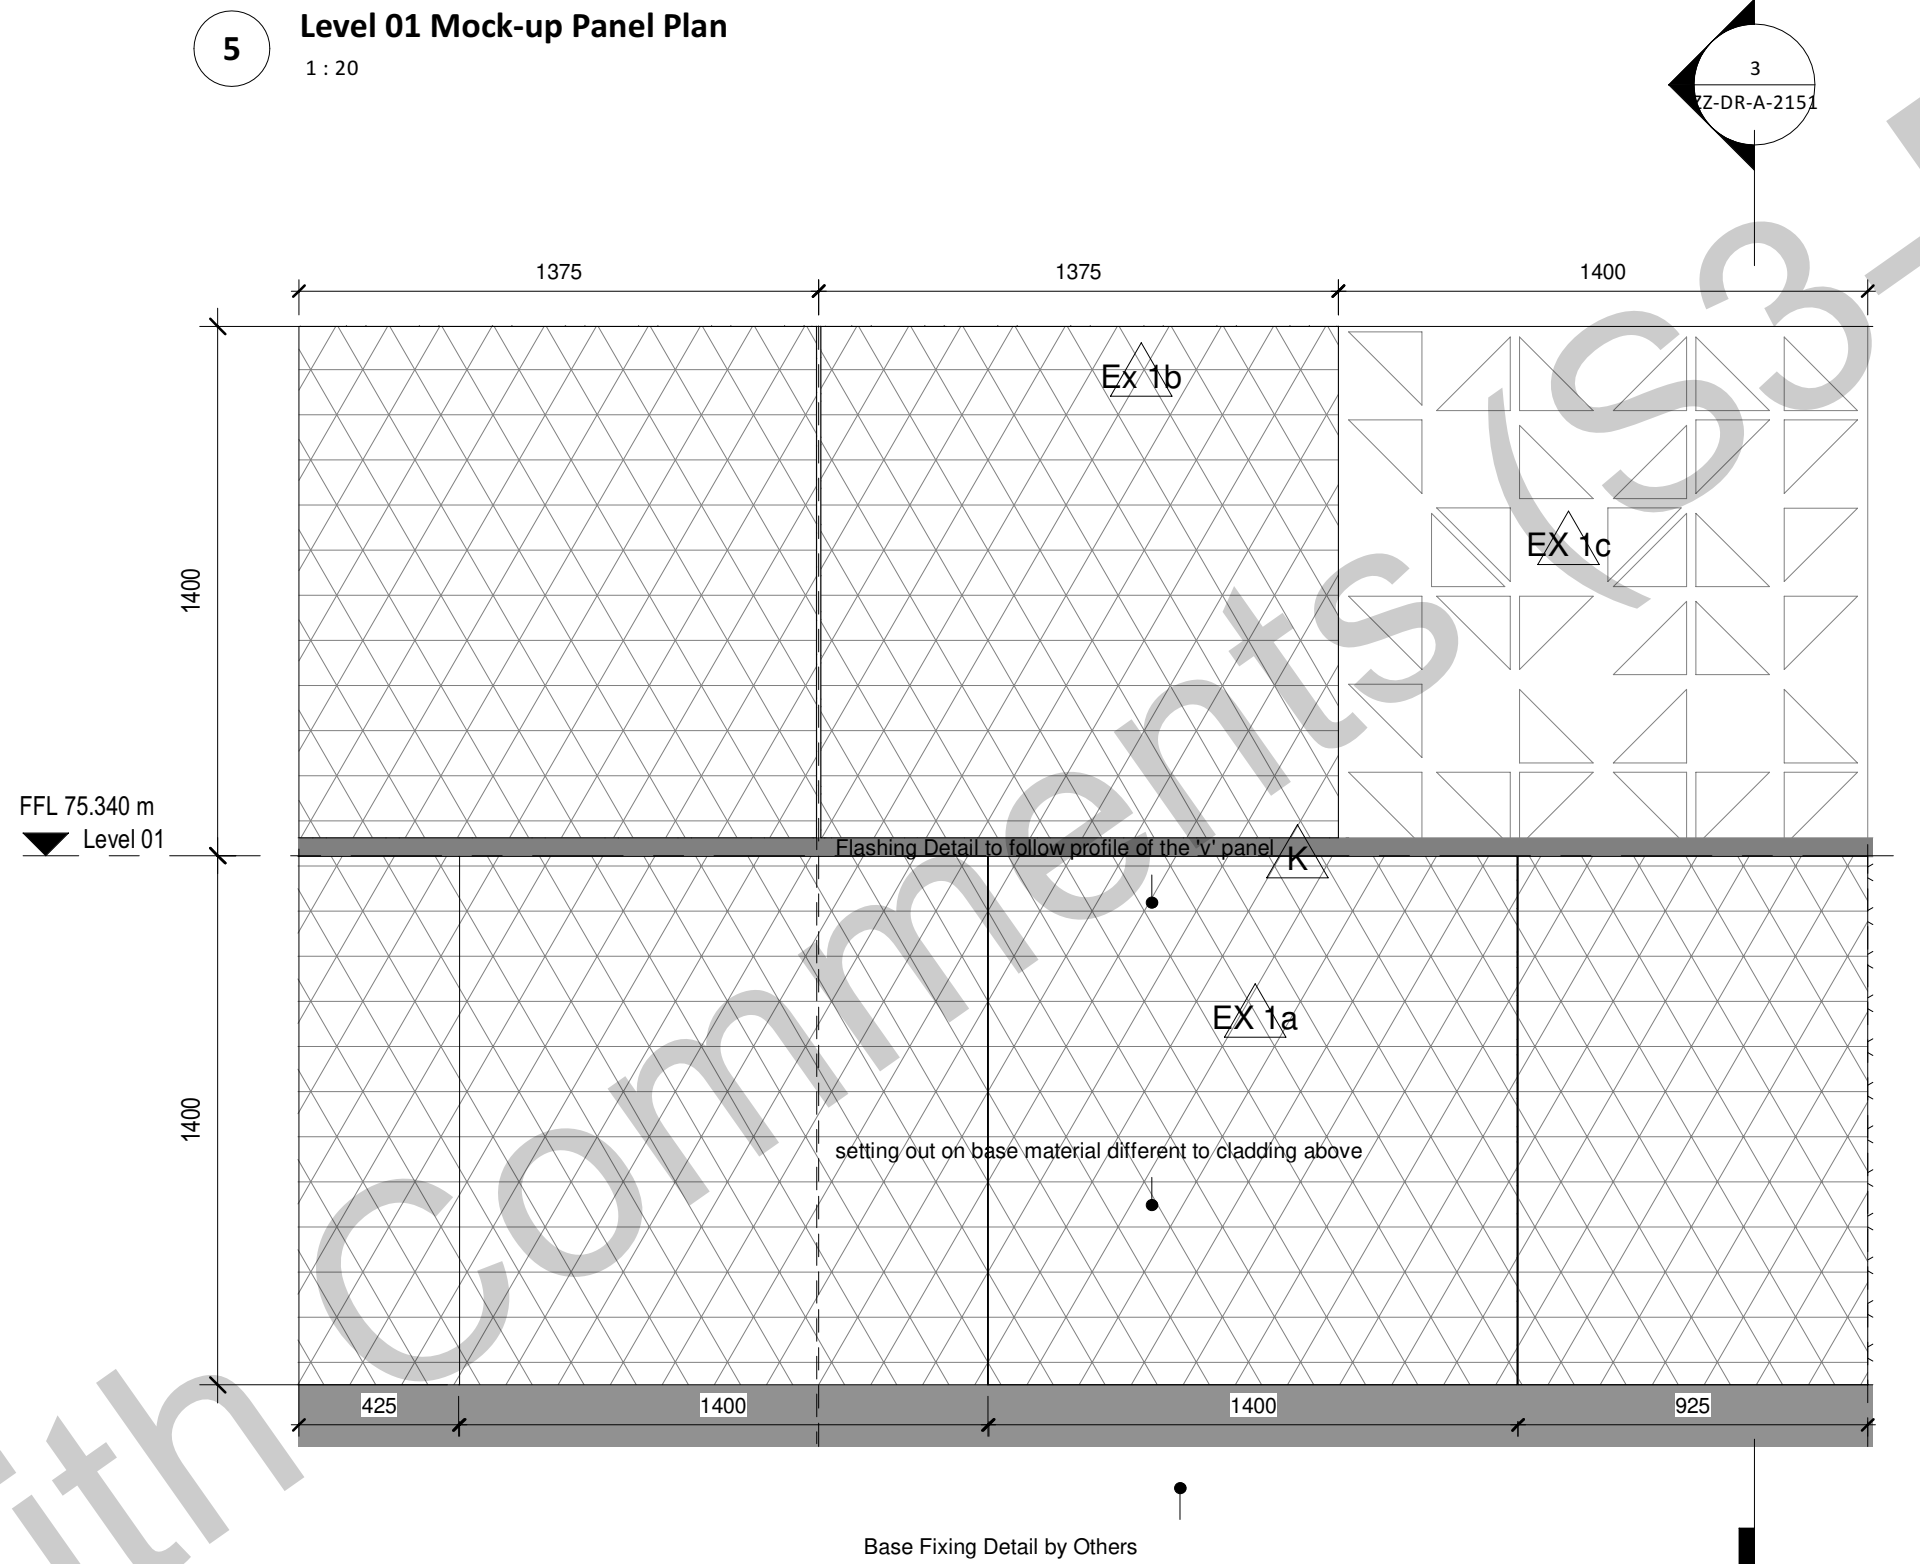

2 GA South Elevation Mock-up Panel Detail between Ground & First Floor
1 : 20

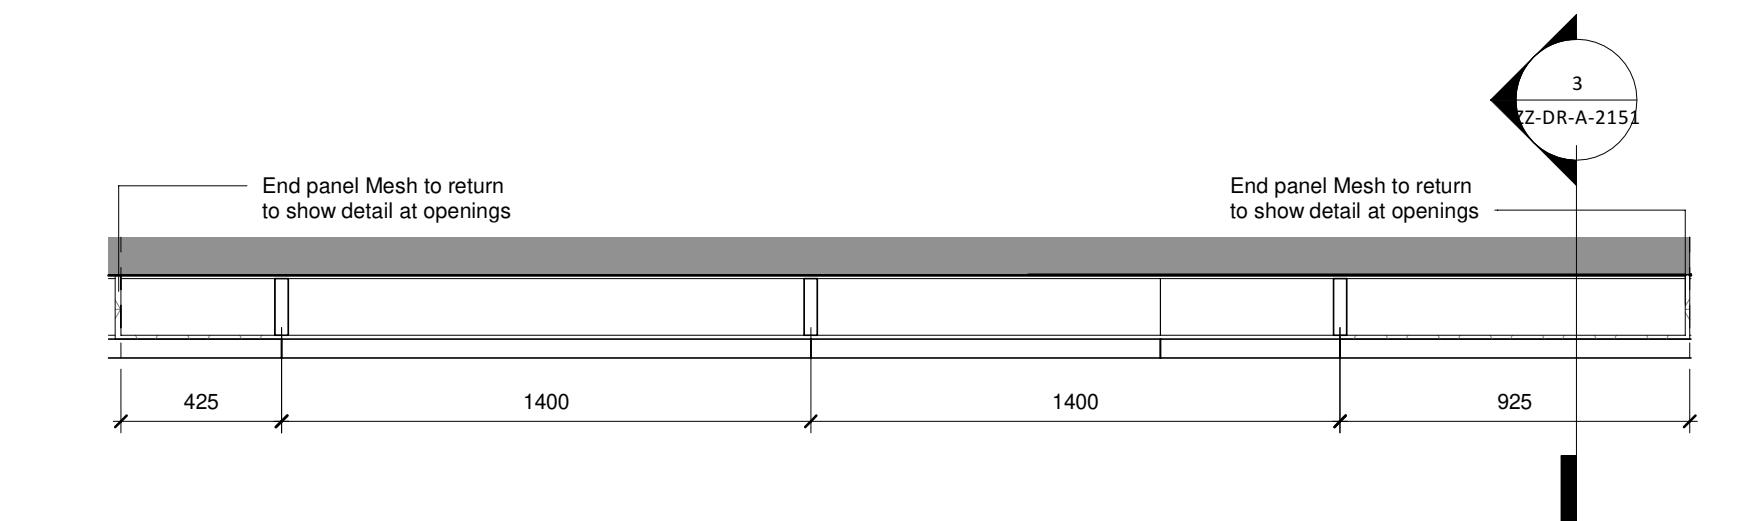

4 Level 00 Mock-up Panel Plan
1 : 20

Facade Materials Key

- EX 1a - NBS Ref: H31/112A
Ground Floor Material - Anodised Bronze Mesh - Dark - 63% free Area
- EX 1b - NBS Ref: H31/112B
Upper Floor Material - Main North & South - Anodised Brass 3D Mesh 63% free Area
- Upper Floor Material - Part North - Anodised Brass 3D Mesh with 15 degree rotated panels - 63% free Area (rotated feathered)
- Upper Floor Material - South - Anodised Brass 3D Mesh with 15 degree rotated panels - 63% free Area (rotated zig zag)
- EX 1c - NBS Ref: H31/112C
Upper Floor Material - West & East/Part South - Anodised Brass Panel with Perforations 40% free area.
- Ex 2 - NBS Ref: H11/110A & H11/110B (60 min FR)
Staircore Material - Glazed Curtainwall-PPC Frame
Cycle Hub Material - Glazed Curtainwall-PPC Frame
- RT-03 - Entrance Canopy with Green Sedum Roof - Fascia Board to match Curtainwall Frame
- H - Ironmongery & Opening Mechanisms
- J - Signage Location & Material - TBC
- K- Flashings & trimmings to match curtainwall PCC frame

2
ZZ-DR-A-2151

FFL 75.340 m
Level 01

3 Section through Mockup Panel
1 : 20

NOTES
All dimensions and levels to be checked on site
Any discrepancies are to be reported to the Architect before any work commences
This drawing shall not be scaled to ascertain any dimensions, work to figured dimensions only
This drawing shall not be reproduced without express written permission from AFL Architects Ltd.
DISCLAIMER
When this drawing is issued in CAD, it is an uncontrolled version issued for information only, to enable the recipient to prepare their own documents/drawings for which they are solely responsible.
SOFTWARE INTEROPERABILITY
AFL prepared this drawing using Autodesk REVIT Architecture.
AFL does not accept liability for any loss or degradation of any information held in the drawing resulting from the translation from the original file format to any other file format or from the recipient's reading of it in any other programme.

THIS DRAWING IS BASED ON THE FOLLOWING MODELS:

Model	By	Issued on
Structural	CURTINS	
MEP	XXX	
Landscape	GILLESPIES	

KEYPLAN



REV.	DESCRIPTION	DATE	DRW.	CHK.
P03	REVISED CLADDING SETTING OUT	19.01.22	KC	JW
P02	PERFORATED PANEL DESIGN REVISED	25.05.21		KC
P01	ISSUED FOR COMMENT. Layout has been agreed with the planners for discharging condition 16 external materials	11.05.21		KC

NHS
Manchester University
NHS Foundation Trust

APPOINTED PARTY LOGO/INFORMATION



PROJECT

NMGH - Multi Storey Car Park

TITLE

External Wall, Facade Panel Mock-up

STATUS S3		PURPOSE OF ISSUE For Review	
DRAWN BY KC		CHECKED BY JW	DATE 19.01.22
SCALE (@A1) As indicated		PROJECT NUMBER 203112	
FILE DRAWING NUMBER 20200-AFL-MSCP-ZZ-DR-A-2151			REV. P03