



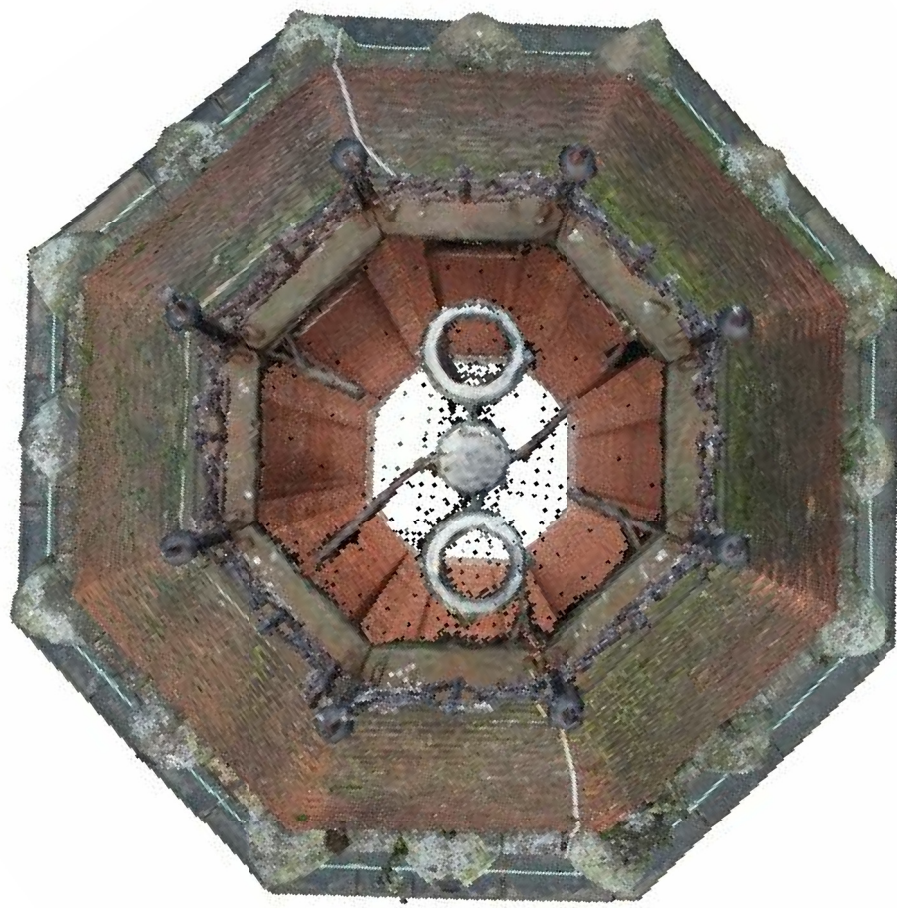


Roof Plan as Existing
Scale 1:100 @ A1

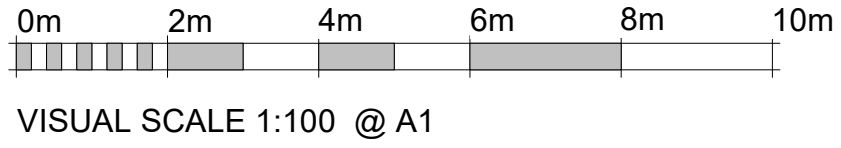

North Elevation as Existing
Scale 1:200 @ A1



South Elevation as Existing
Scale 1:200 @ A1

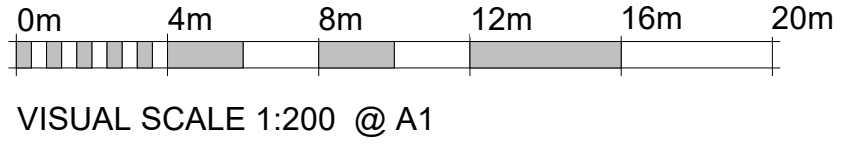

Rev	Description	Checke		Date Issued
		Drawn	d	
P1	Issued for Listed Building Consent	MD	MD	06/08/2021

DO NOT SCALE. Use figured dimensions only.
The contractor is requested to check all dimensions before the work is put in hand.
© All copyrights Austin-Smith-Lord Ltd
This drawing must only be used for the purpose for which it is supplied and its contents must not be reproduced for any purpose without written permission.
No angle indicated, or angle calculated from this drawing should be used for valuation purposes or as the basis for development contracts.
Austin-Smith-Lord Ltd is a limited company registered in England & Wales with registered number 11773049 Registered Office: Port of Liverpool Building, Pier Head Liverpool L3 1BY

Drawn	MD	Austin-Smith-Lord Ltd Architects Designers Planners Landscape Architects Port Of Liverpool Building Pier Head, Liverpool L3 1BY t +44 (0)151 227 1083 e liverpool@austinsmithlord.com
Date	06/08/2021	
Scale @ A1	As indicated	
Status	S2	Drawings and models prepared by Austin-Smith-Lord Ltd BIM using Autodesk Revit

Austin-Smith:Lord			
Project HMP Manchester Tower Repair			
Description Plan and Elevations as Existing			
Job No.	Drawing No.	Revision	P1
321040	321040- ASL- XX- XX- DR- A- 0003		