
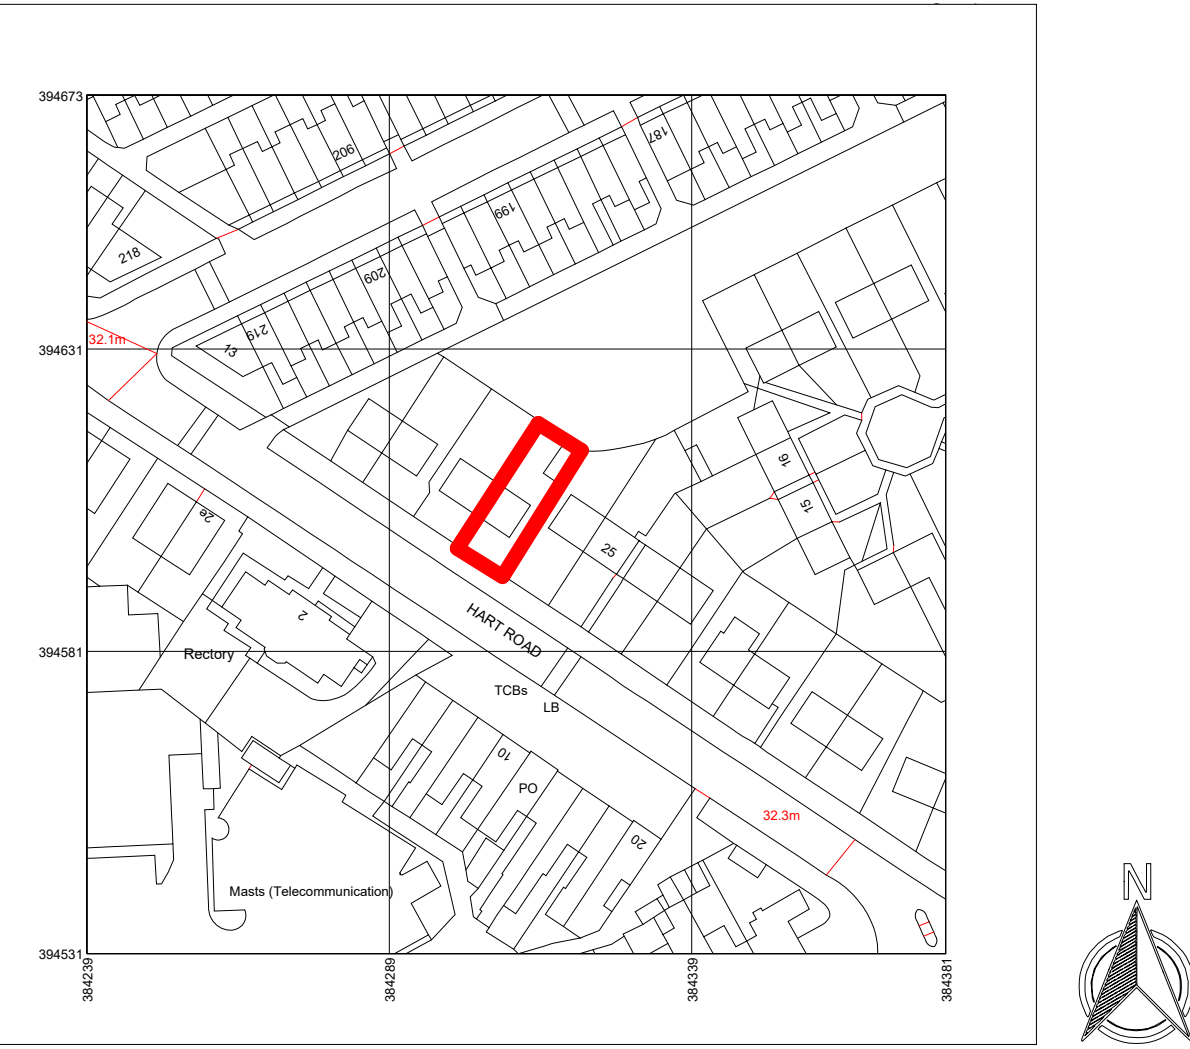


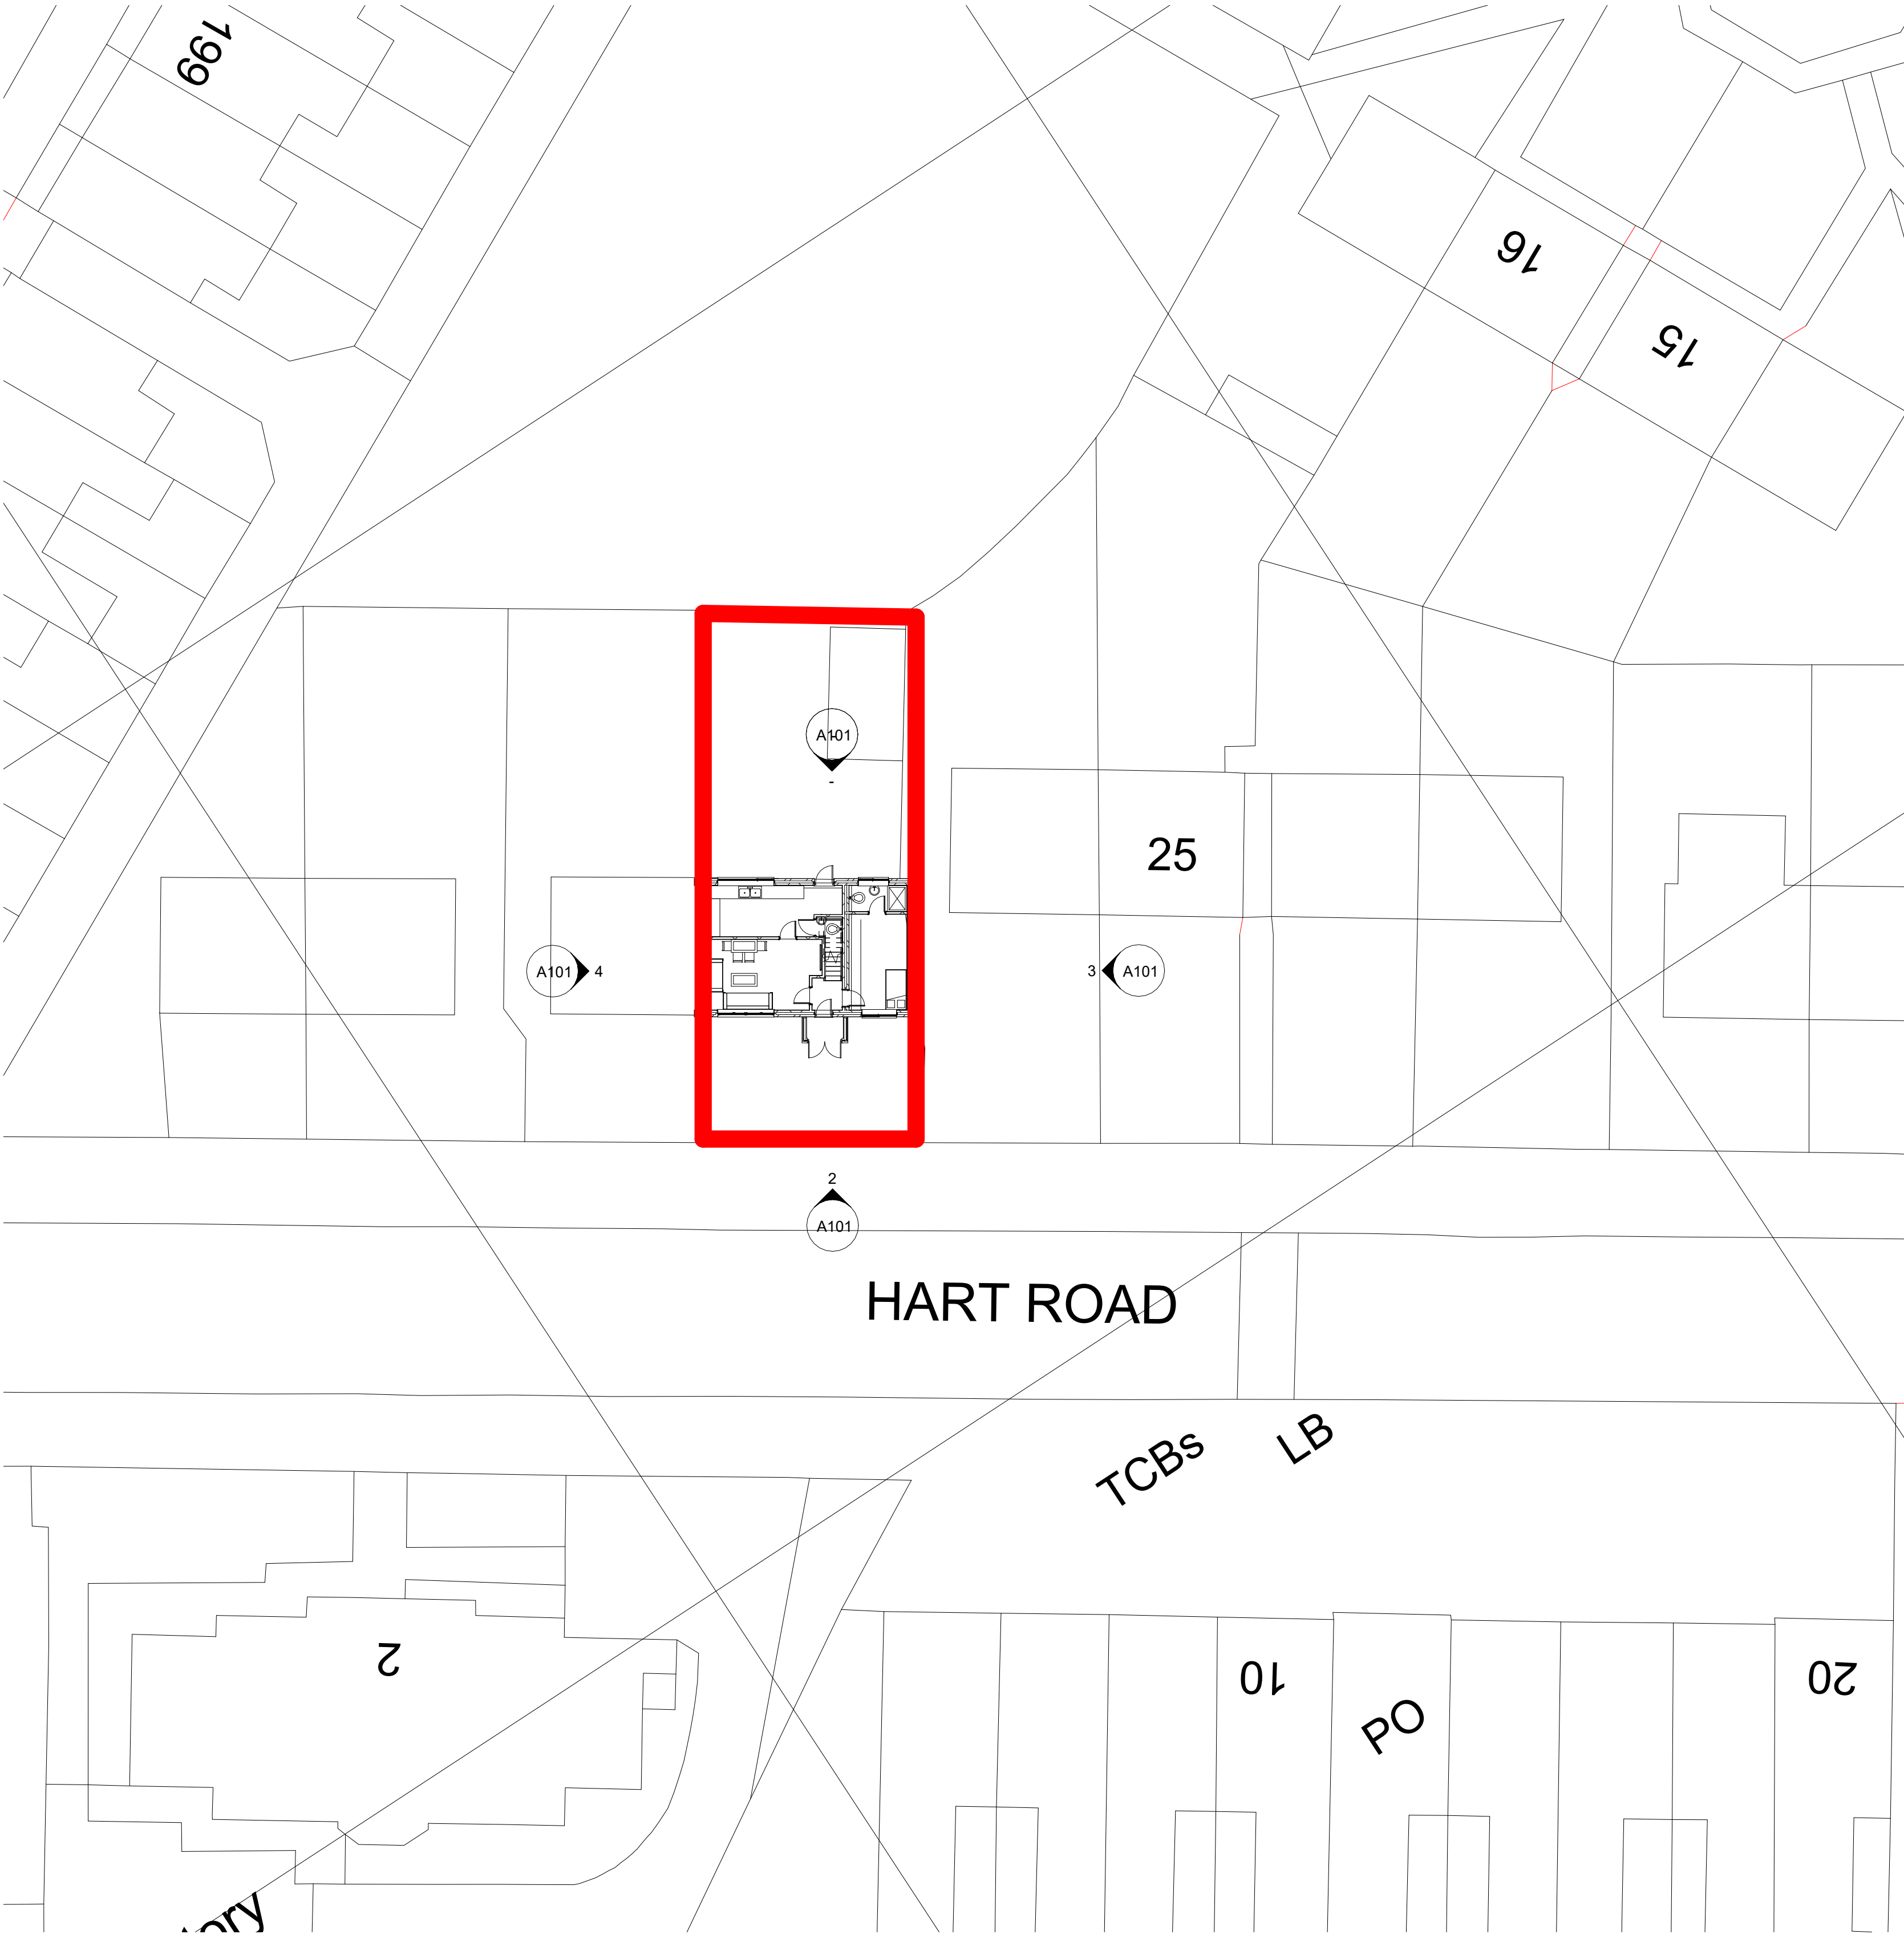

1 LOCATION PLAN
1 : 1250

2 SITE PLAN
1 : 200

RED LINE INDICATING SITE BOUNDARY
21 HART ROAD - FALLOWFIELD
M14 7LD

Rev	Description	Date	Dr by	App by
original by		date created		
NK		07/06/21		NK



NK Architectural Services
Office 03, 1st Floor
227 Finney Lane, Heald Green
Cheshire
SK8 6PX
0161 816 7185
www.nkarchitecturalservices.co.uk
enquiries@nkarchitecturalservices.co.uk

client name	OWNER		
project	21 HART ROAD - FALLOWFIELD M14 7LD - TWO STOREY SIDE EXTENSION		
drawing	SITE AND LOCATION PLAN		
computer file	plot date		
C:\Users\NKARK\Dropbox\NKARC\21 HART ROAD\21 HART ROAD - 2 STOREY EXT.rvt			
project number	scale		
2021.00713.8821	As indicated	@A1	
drawing number	rev	issue status	
A103			

This drawing is to be read in conjunction with all related drawings. All dimensions must be checked and verified on site before commencing any work or producing shop drawings. The originator should be notified immediately of any discrepancy. This drawing is copyright and remains the property of NK Architectural Services.