


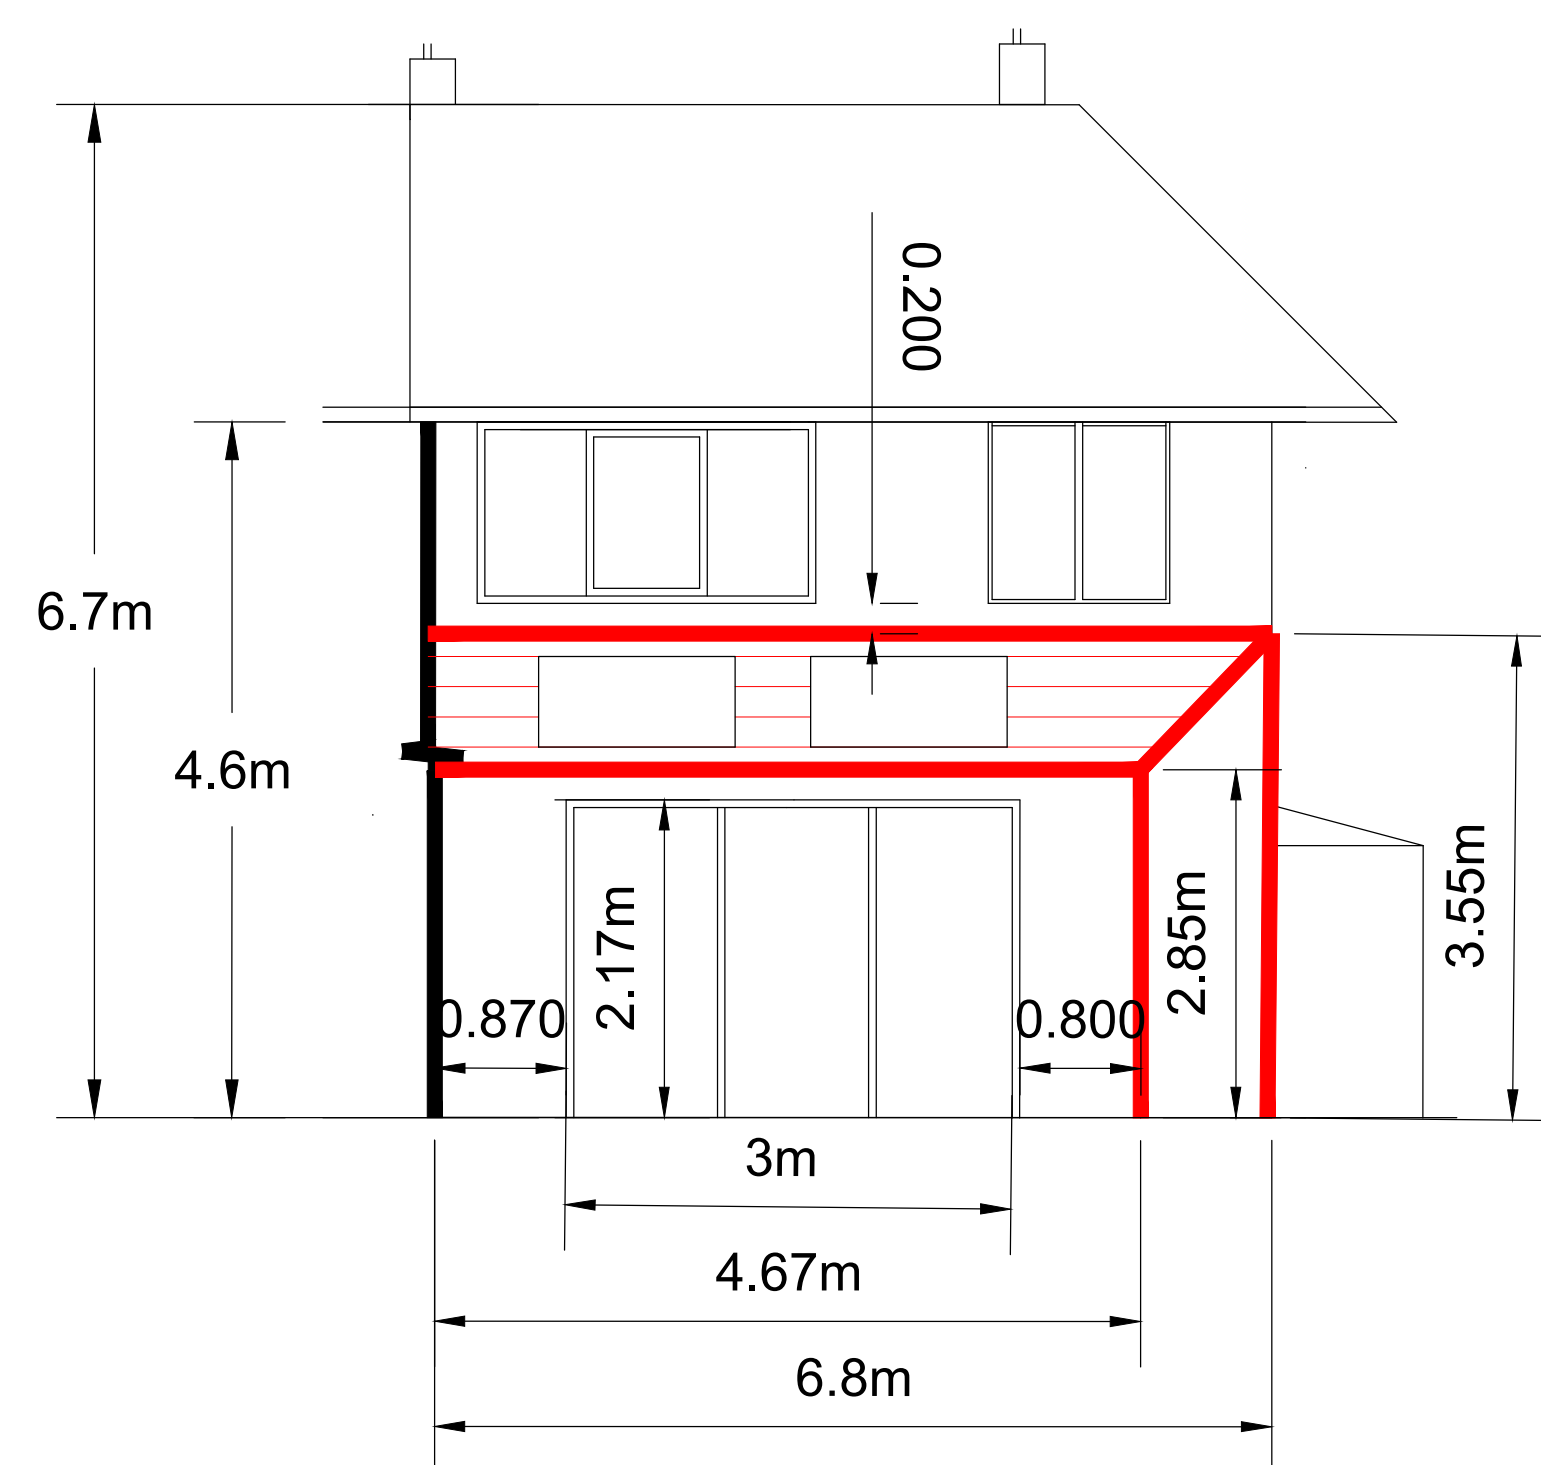


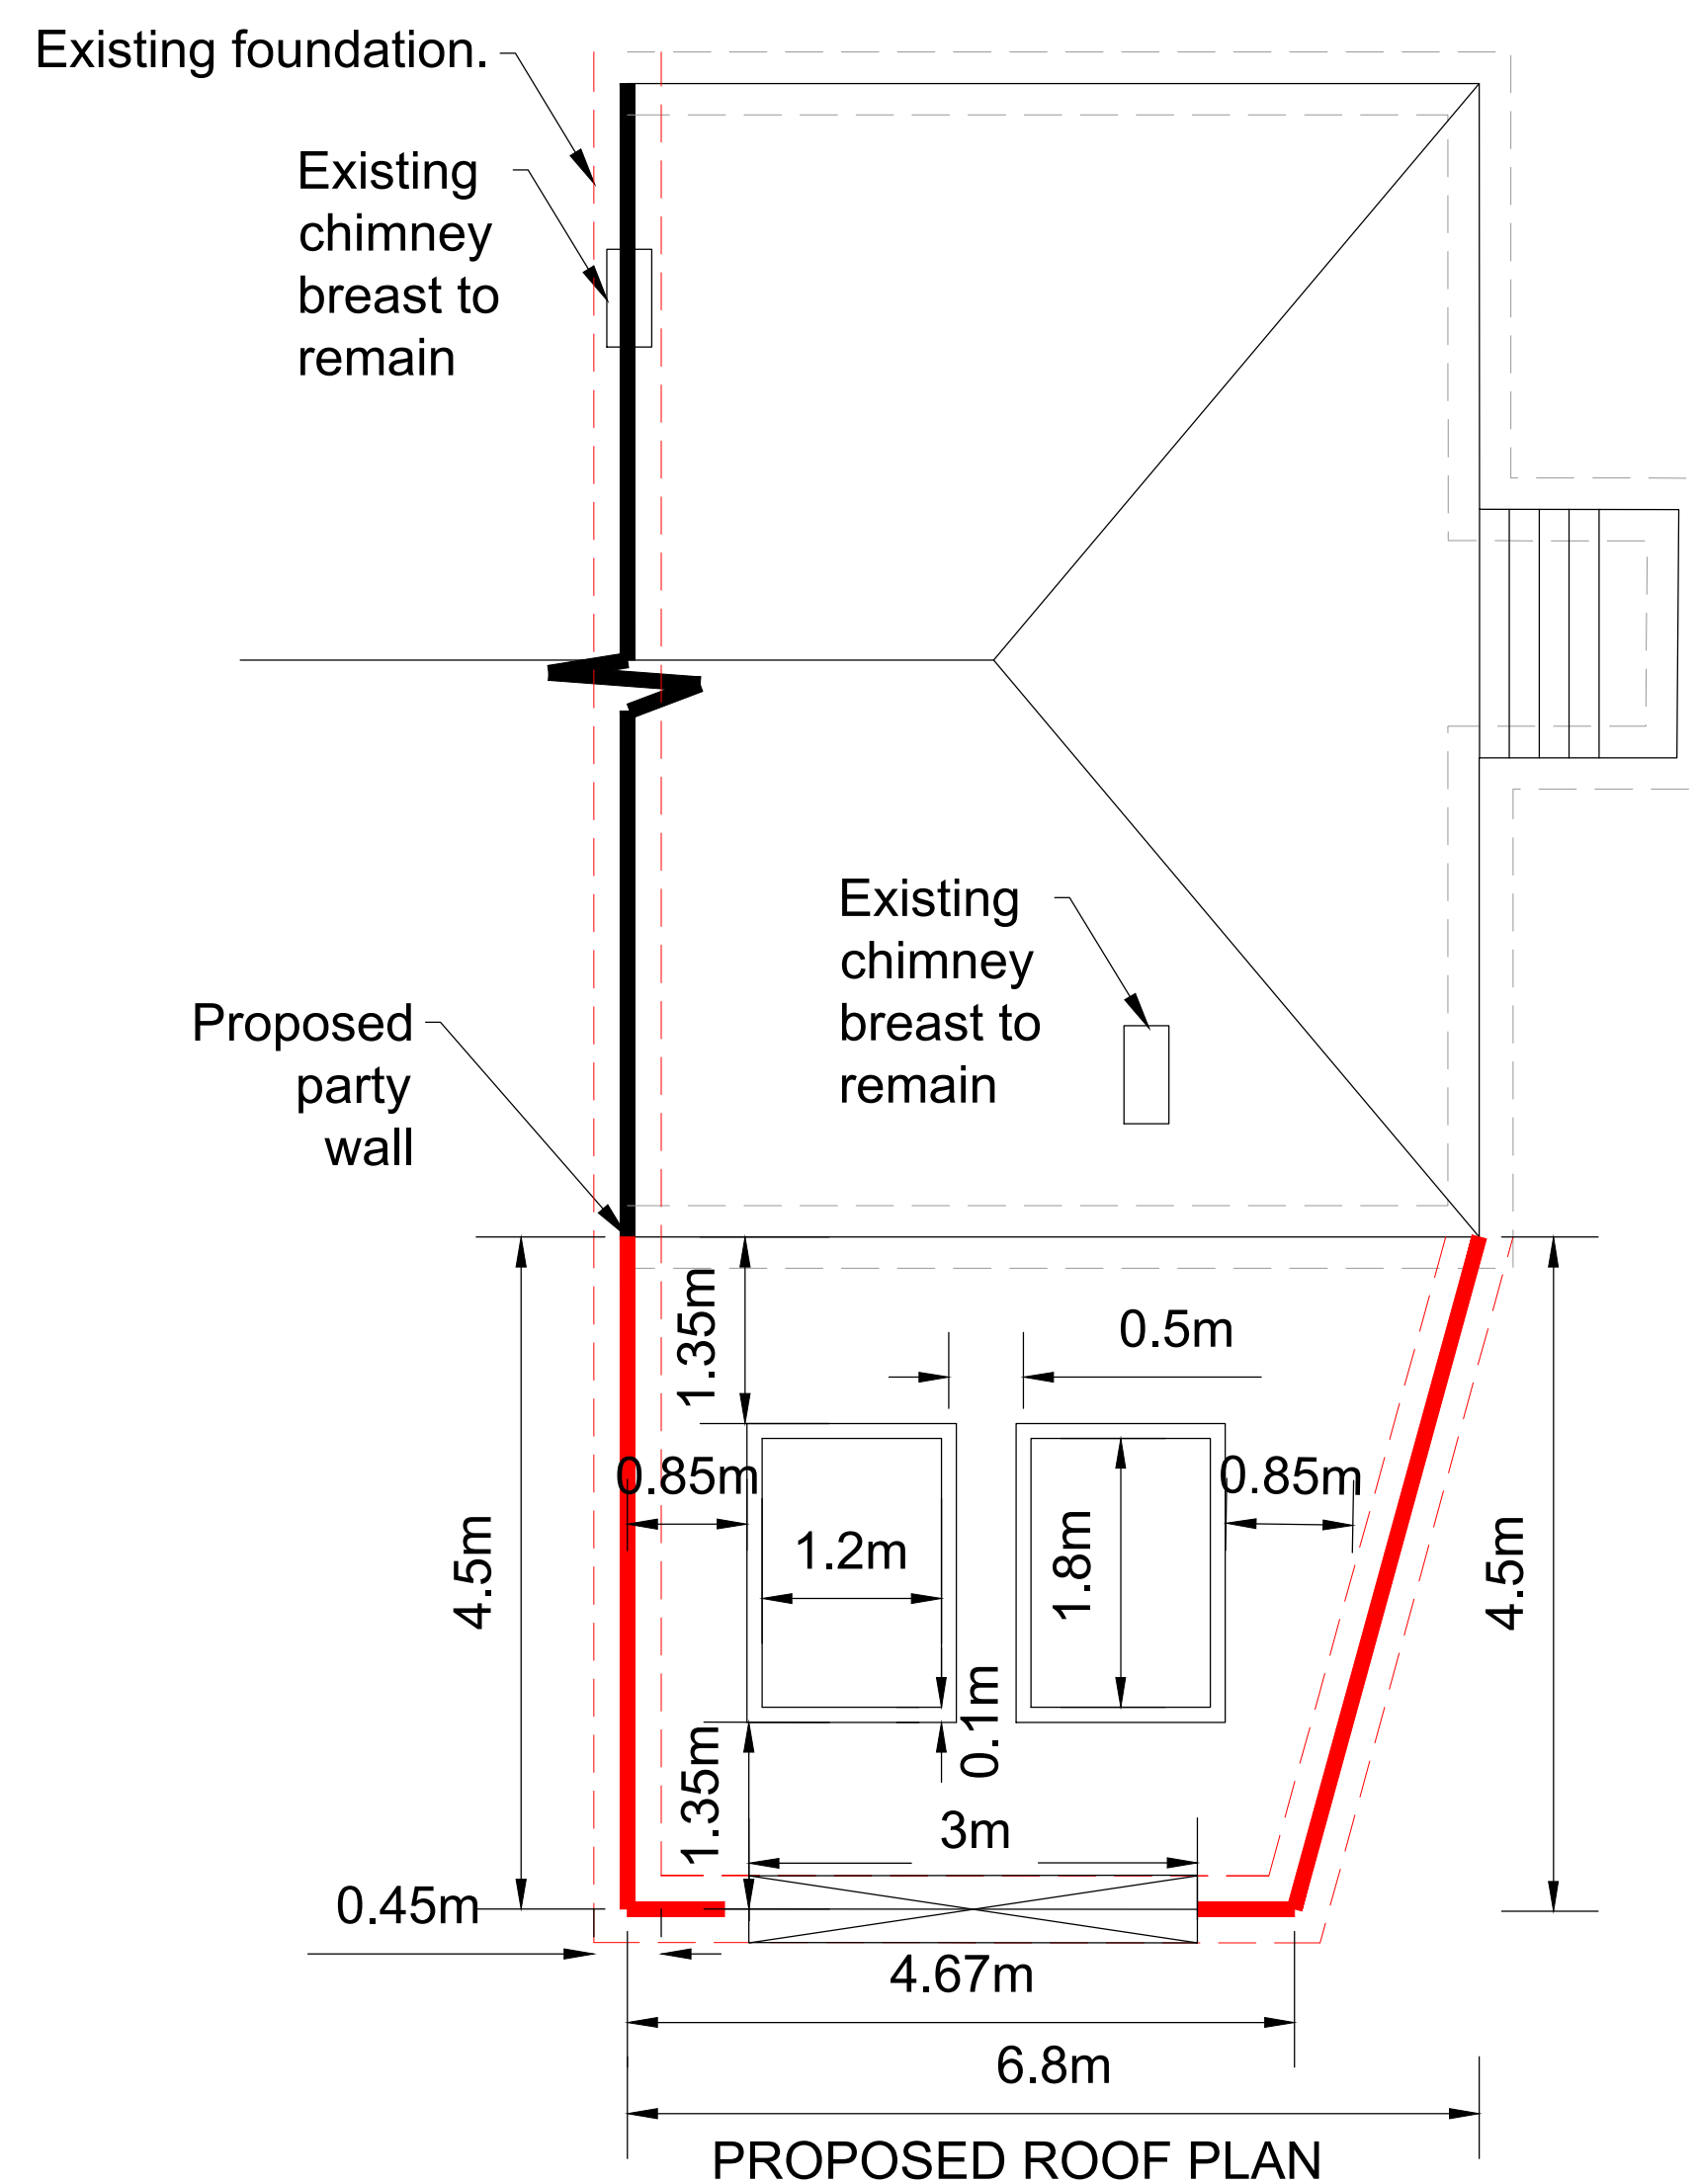


PROPOSED SOUTH WEST ELEVATION (REAR)

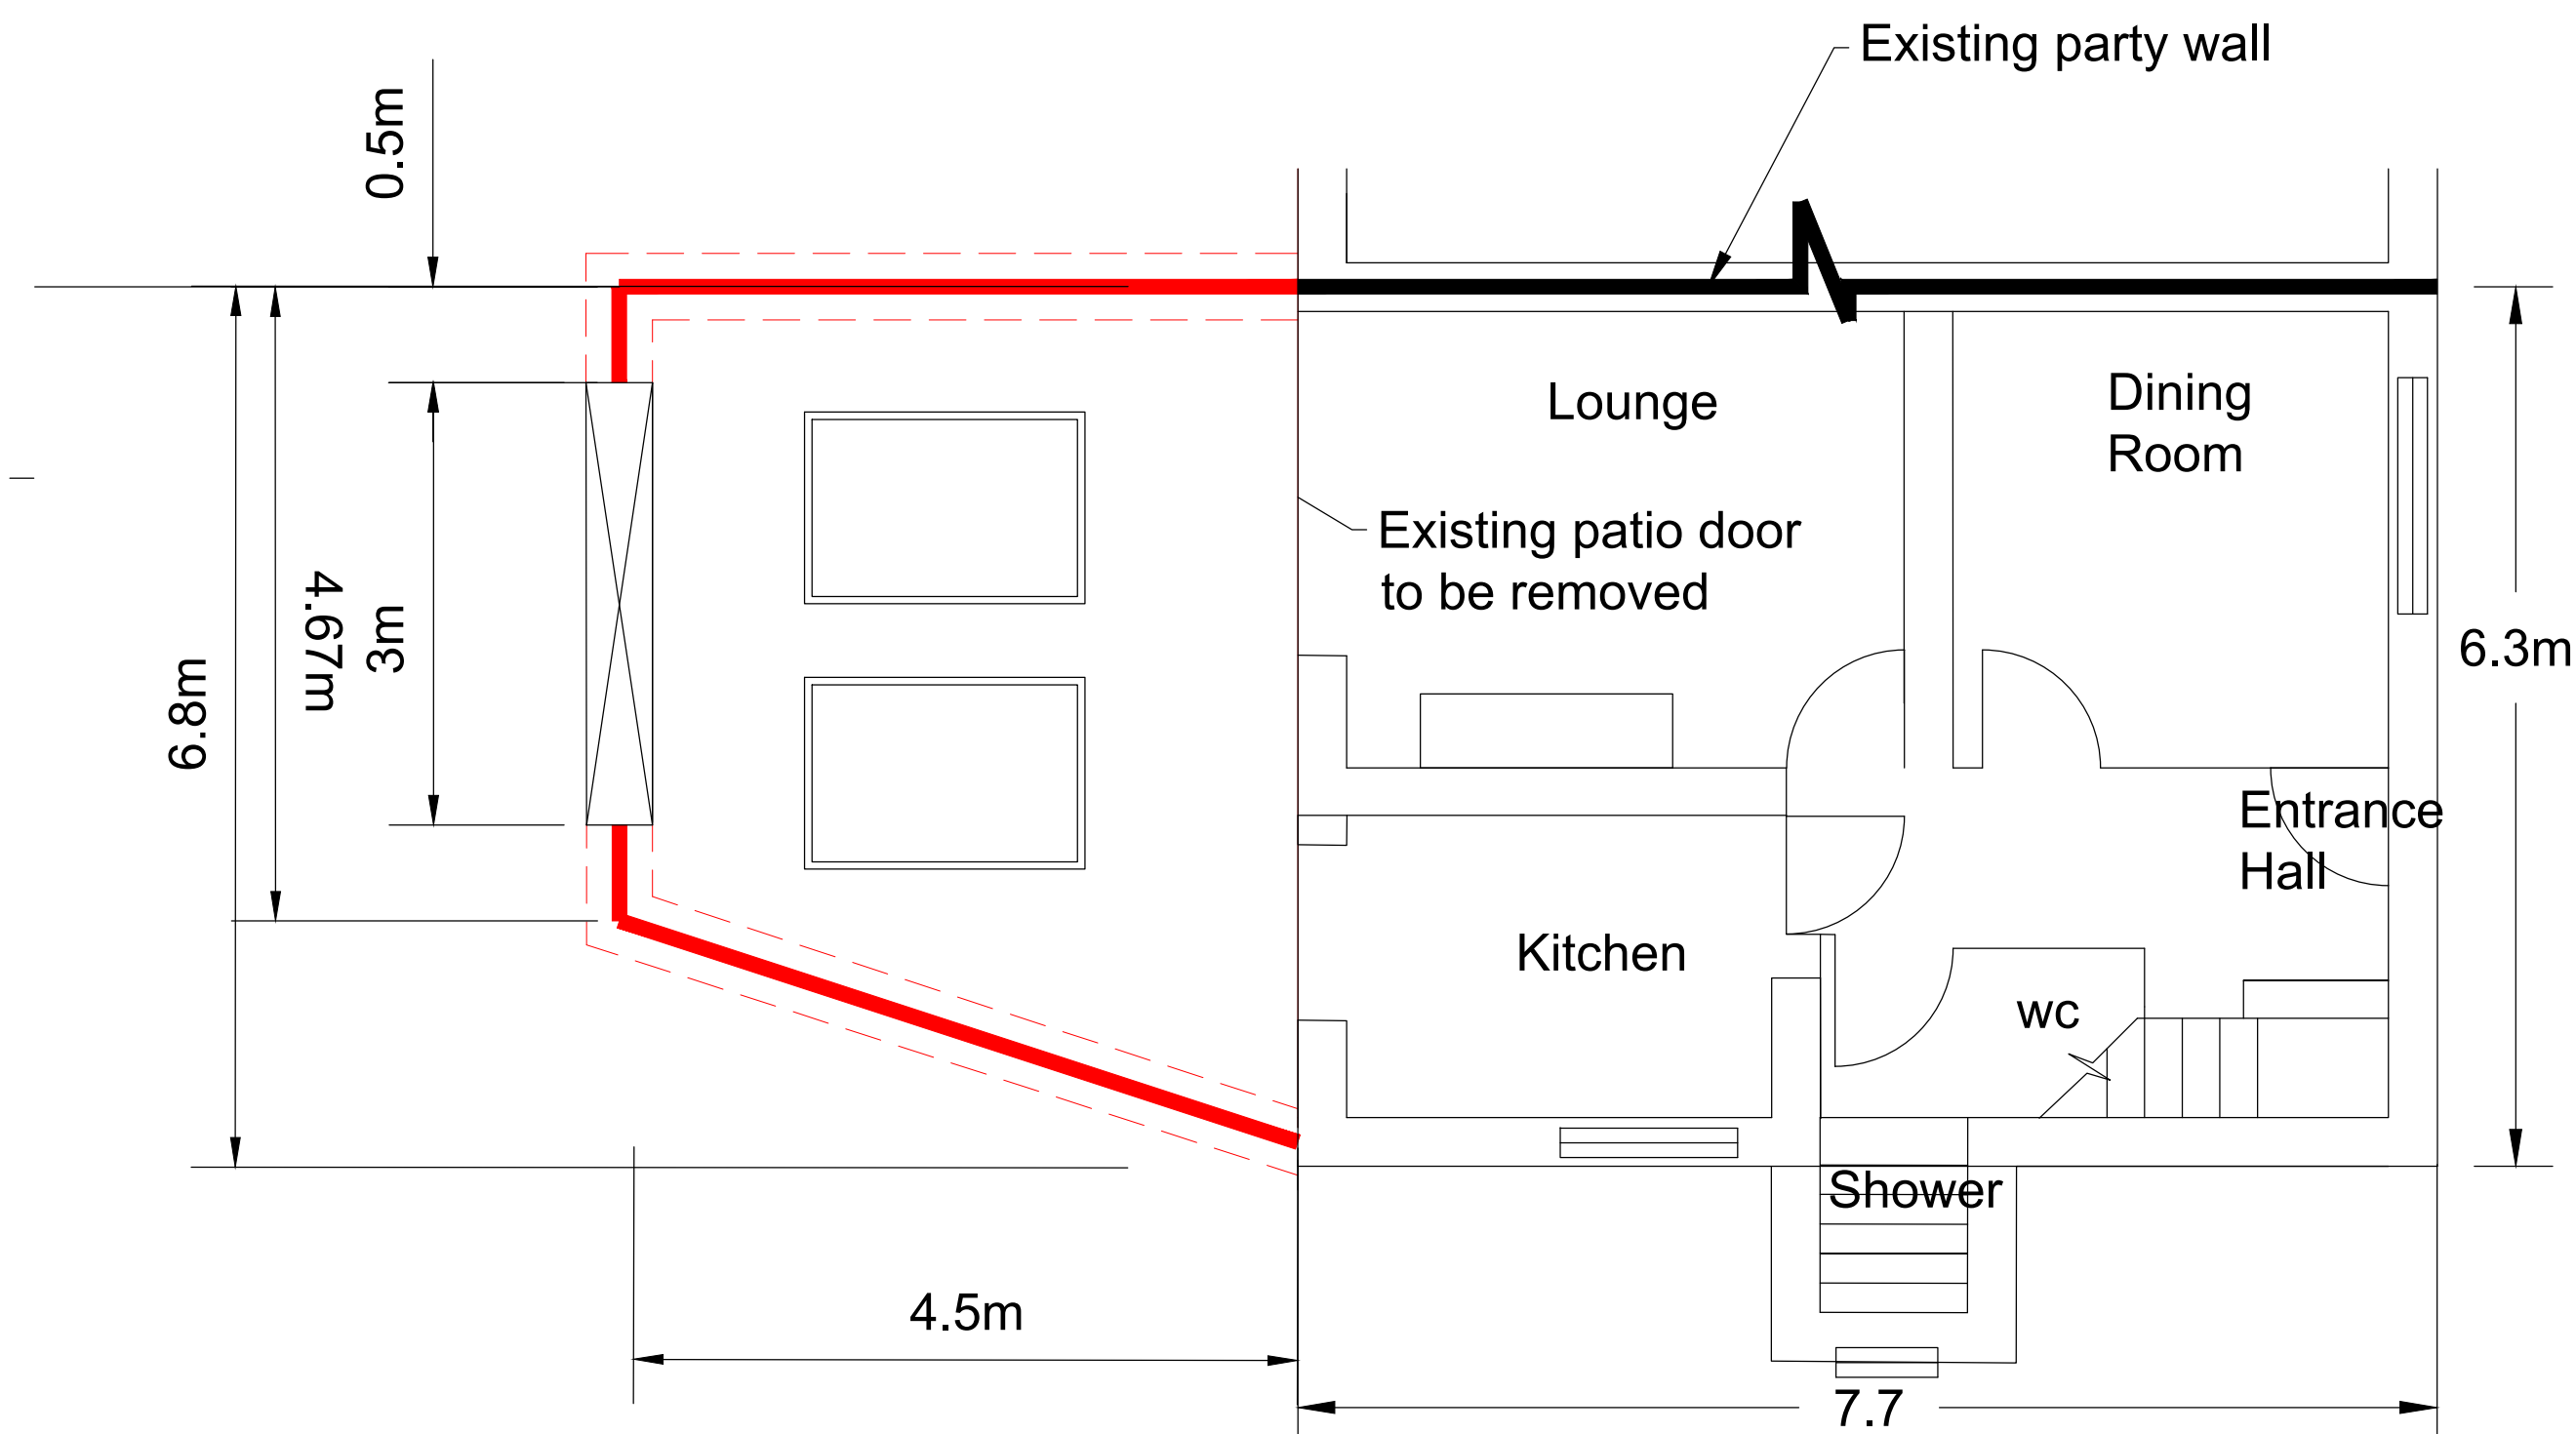

PROPOSED GROUND FLOOR PLAN

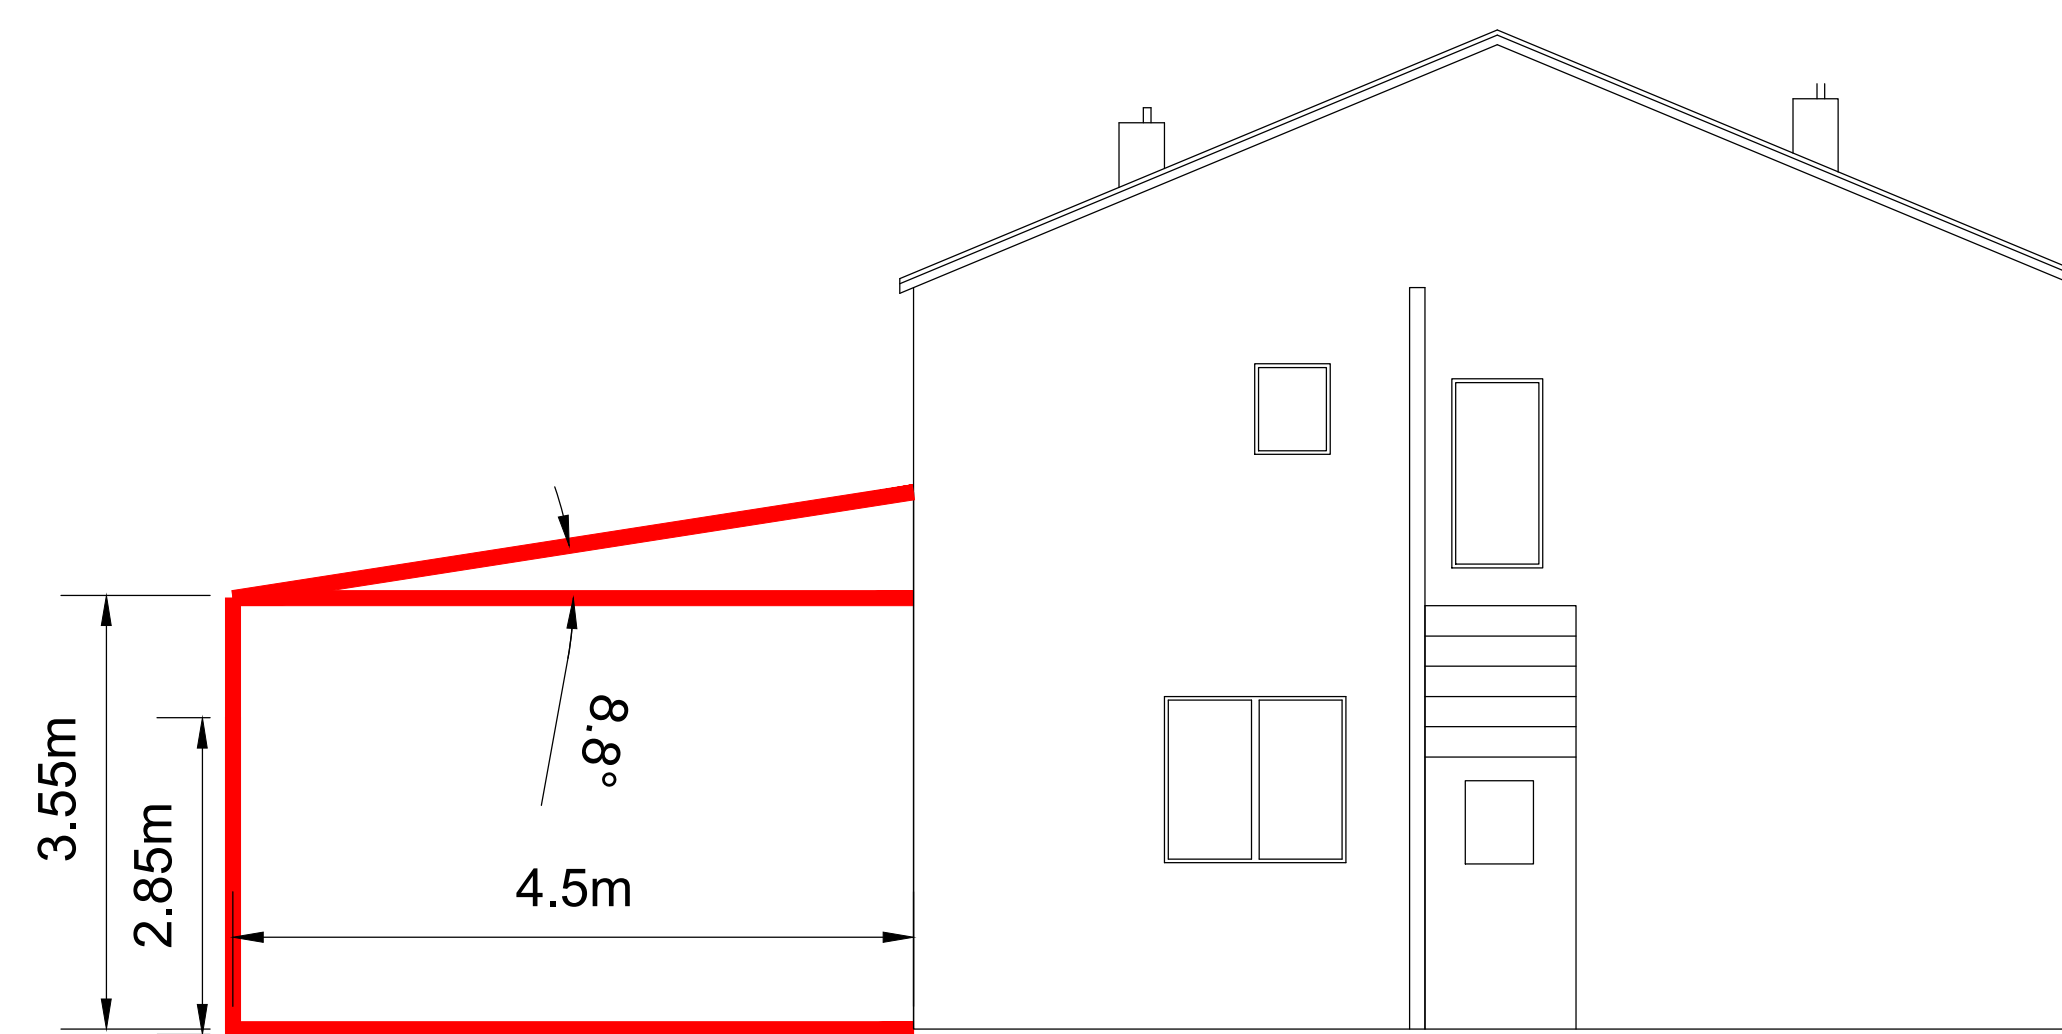

PROPOSED SOUTH EAST ELEVATION (SIDE)

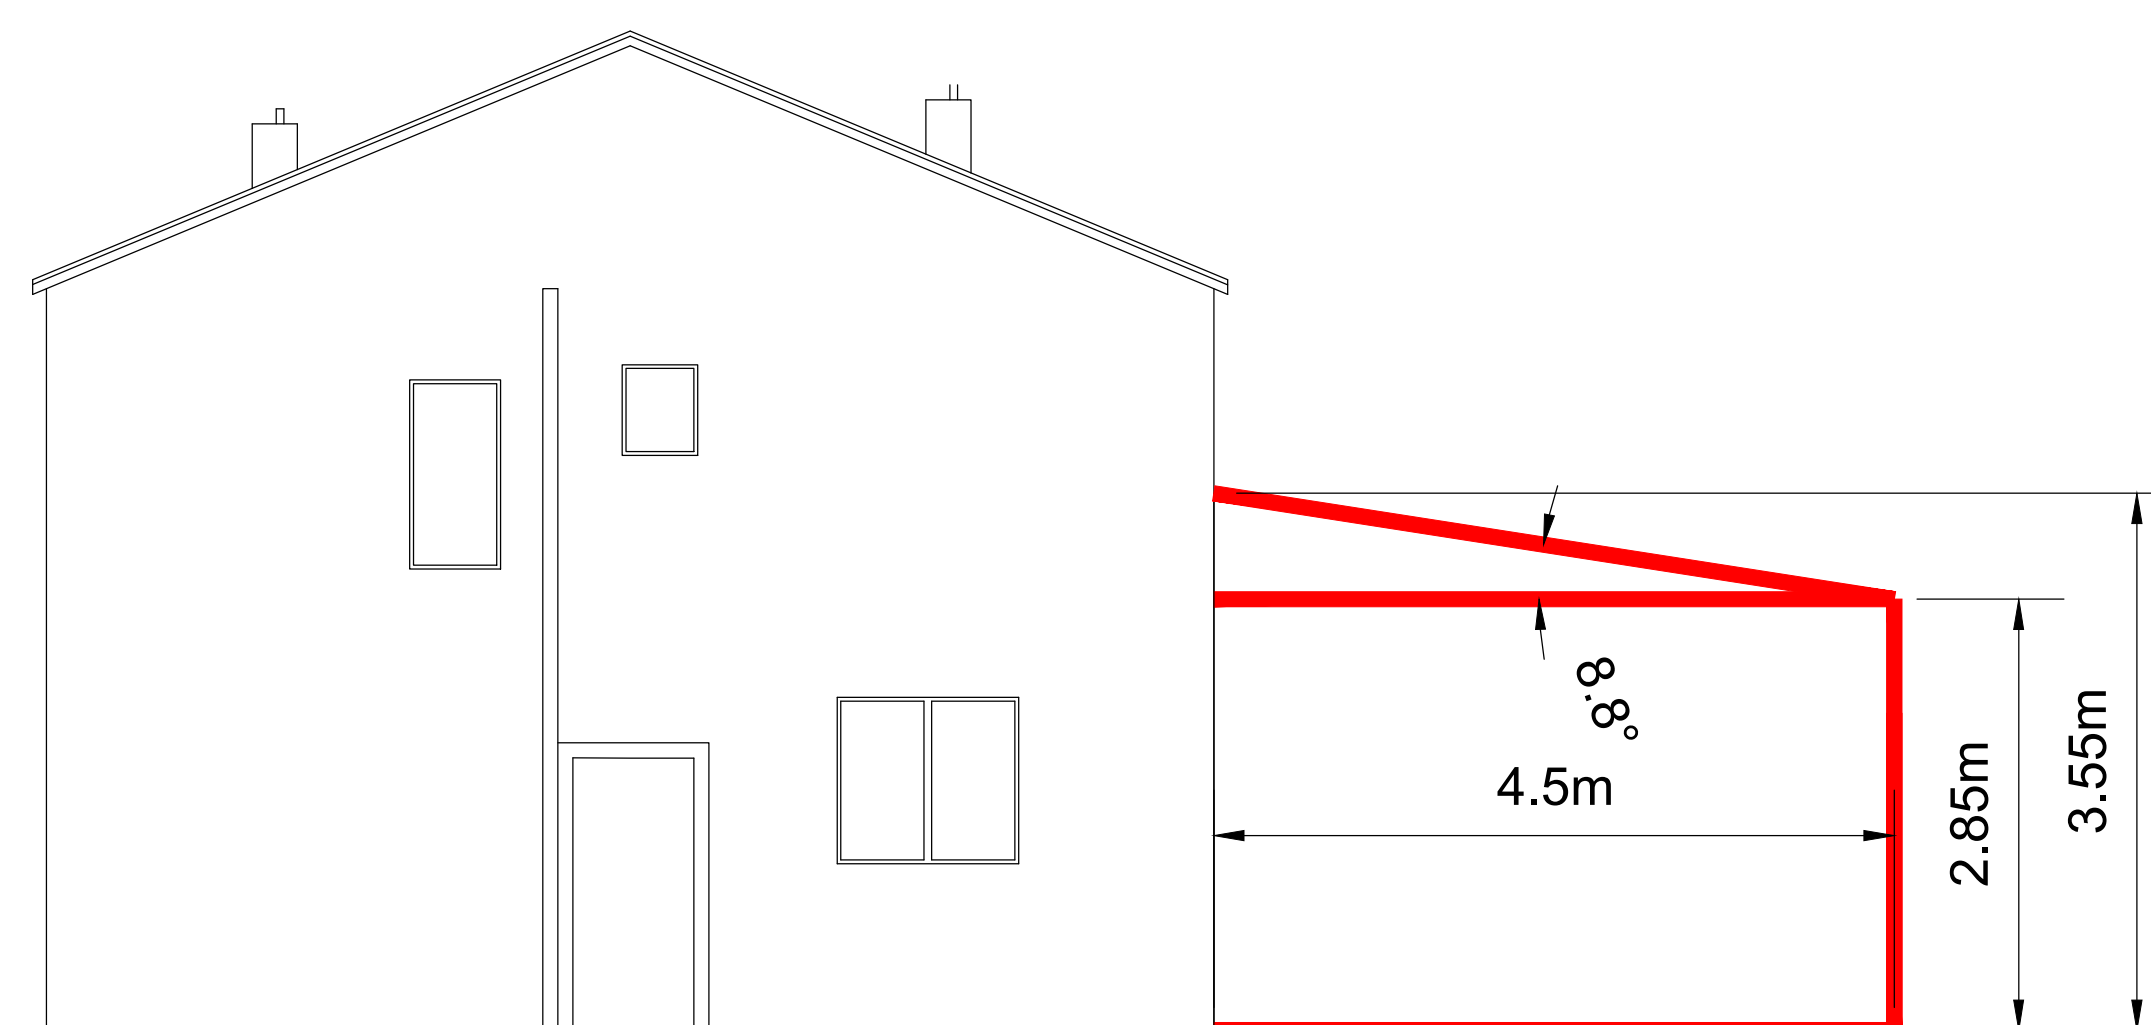

PROPOSED NORTH EAST ELEVATION (SIDE)

General Notes

- EXISTING PARTY WALL
- PROPOSED OUTSIDE WALL
- - - EXISTING FOUNDATION
- - - PROPOSED FOUNDATION

3	Proposed back window removed and roof slope updated (South West Elevation - Rear)	30/03/22
	Proposed Lateral Window removed (South East Elevation)	
	Skylights dimensions updated	
2	Proposed ground floor plan updated (dog's leg removed)	28/07/21
1	Proposed north east side elevation added	04/06/21
No.	Revision/Issue	Date

Project Name and Address
 REGINA OTERO POSE
 PROPOSED SINGLE STOREY
 REAR EXTENSION AT
 25 HEYSCROFT RD
 WITHINGTON
 M20 4XN

Drawing Title
 PROPOSED FLOOR PLANS
 AND ELEVATIONS

Project 25 Heyscroft Rd	Sheet 0003 OF 0003
Date MAY 2021	
Scale 1:50	