




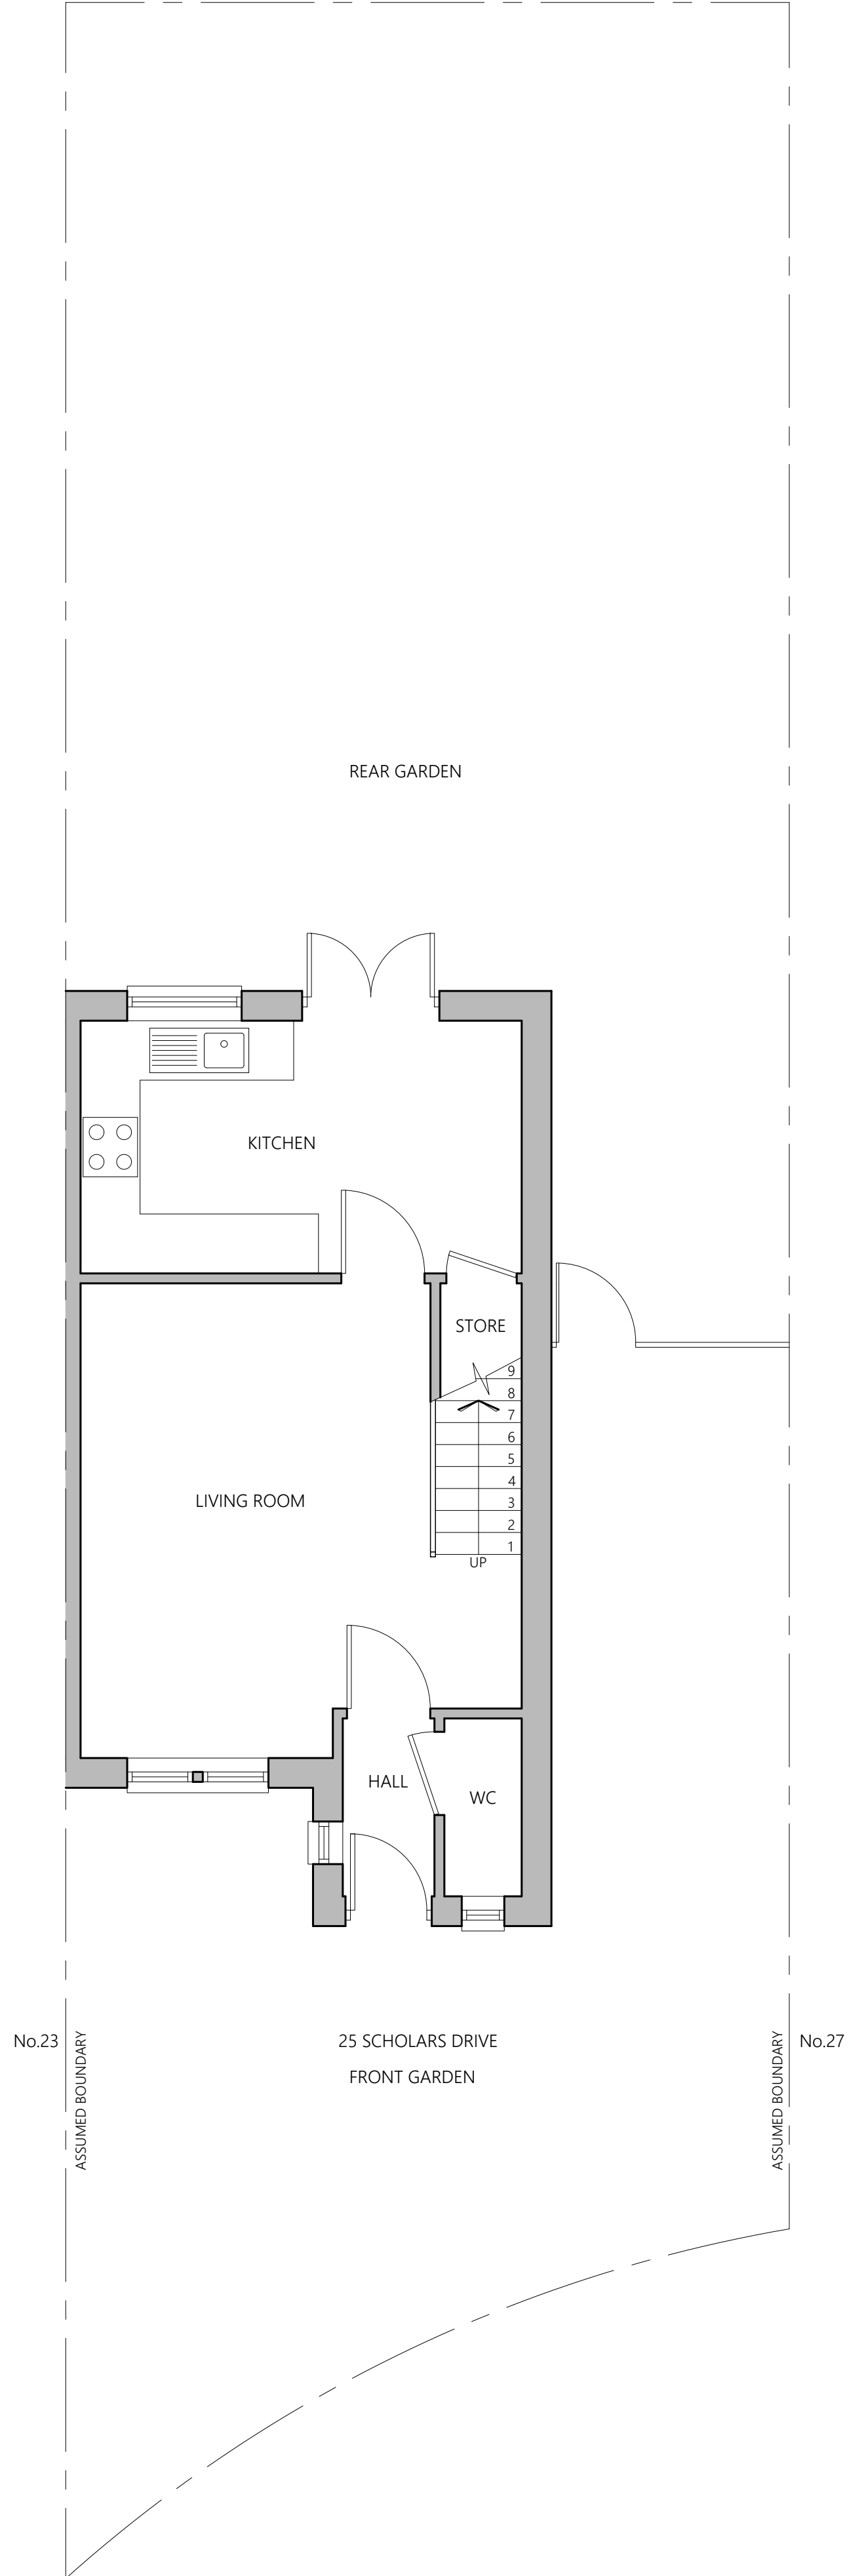

EXISTING GROUND FLOOR PLAN

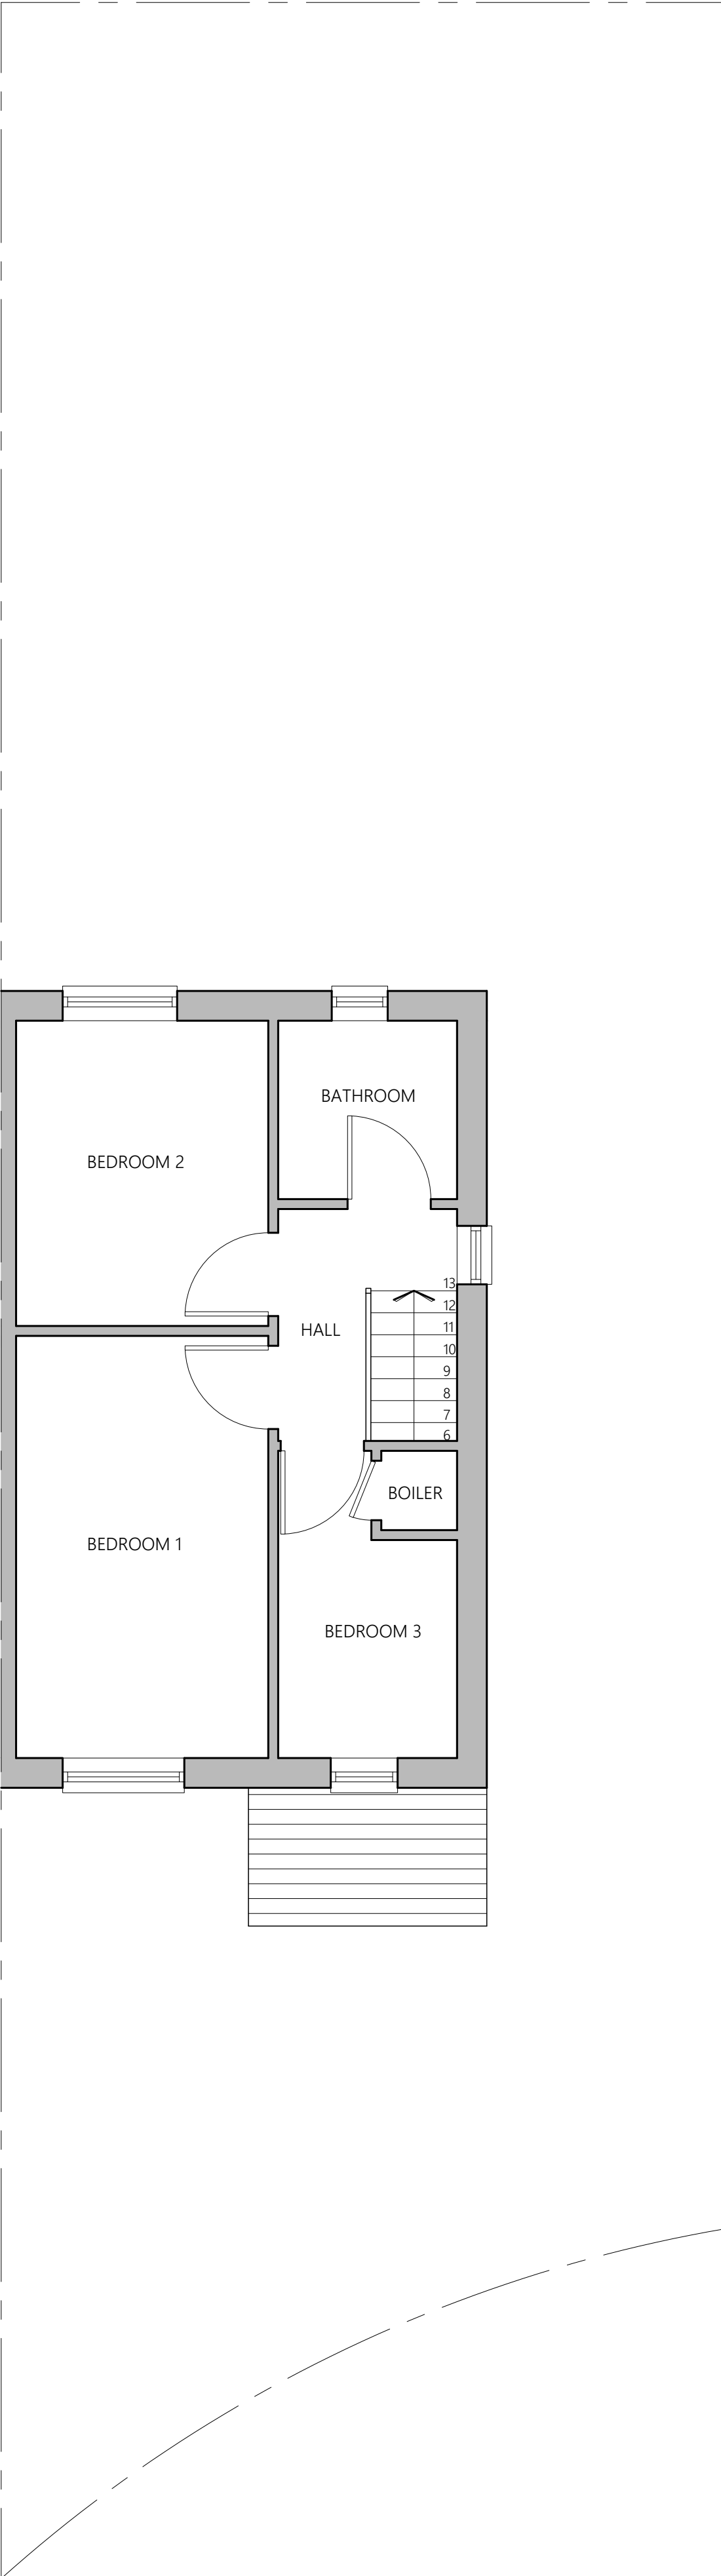

EXISTING FIRST FLOOR PLAN

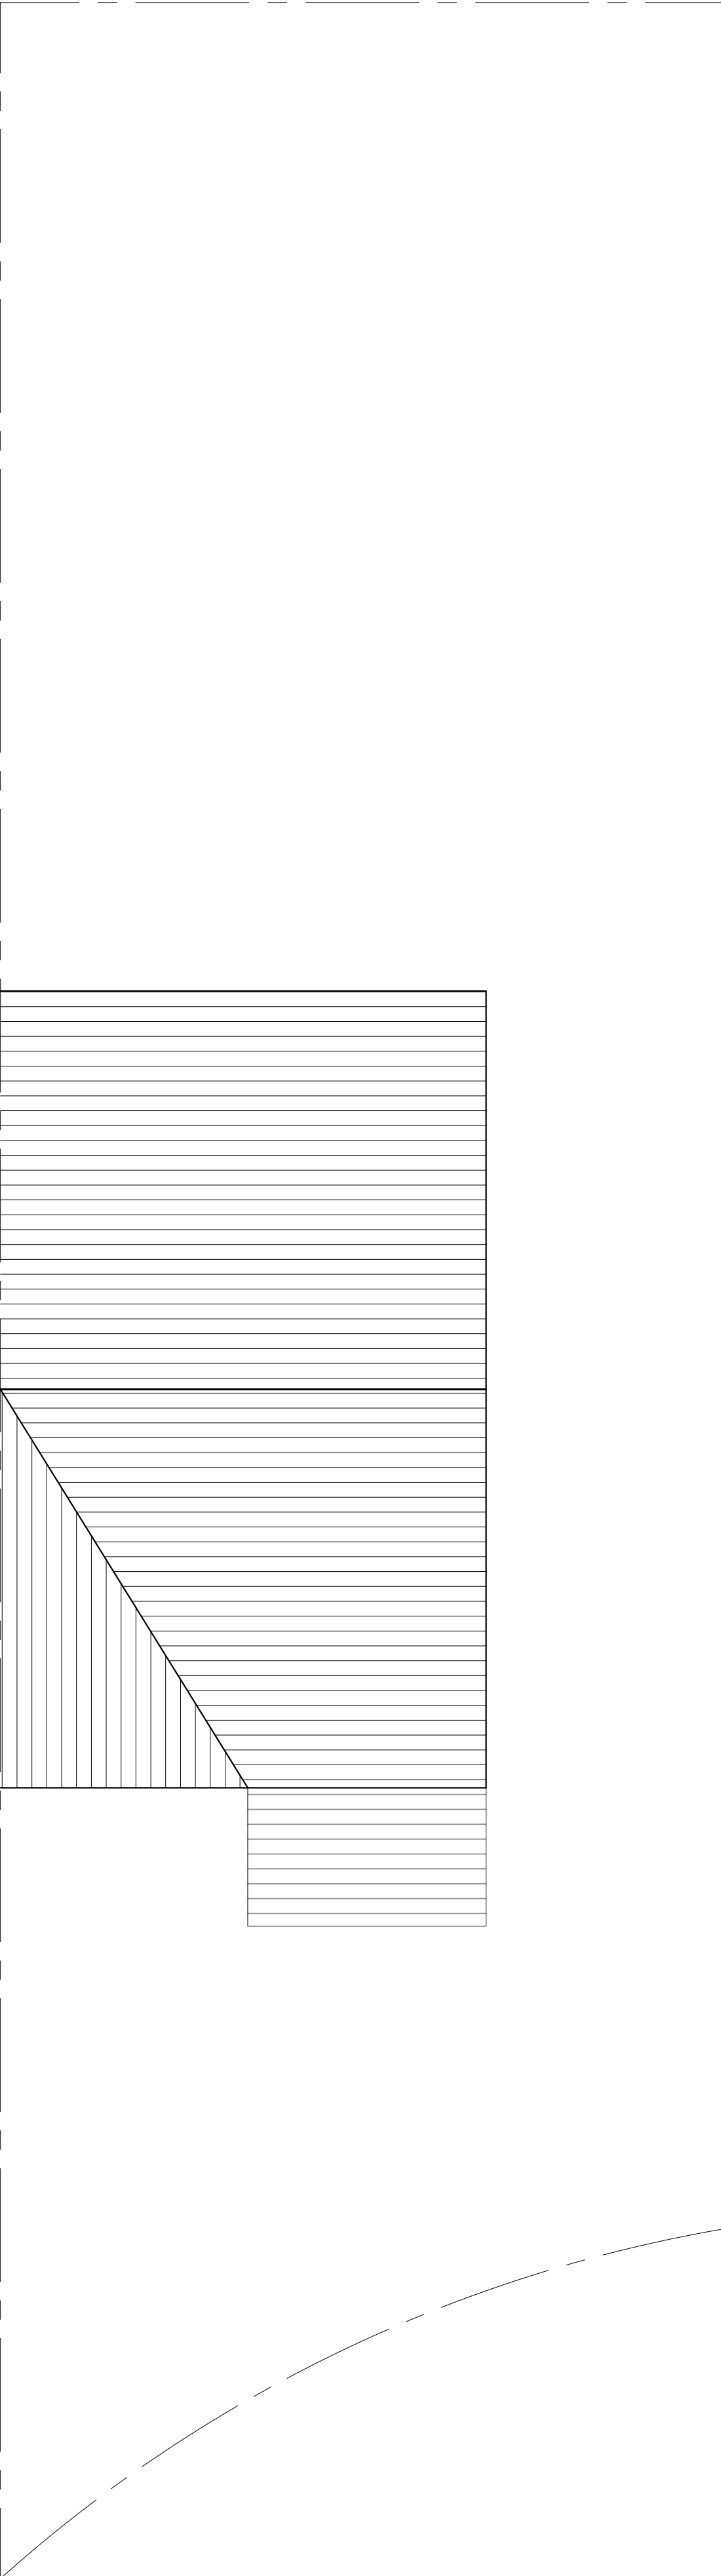

EXISTING ROOF PLAN

PROJECT	25 Scholars Drive Withington M20 1AY		
CLIENT	Hewa Balisane		
STATUS	Information		
DRAWING	Existing Plans		
DWG No.	2205-002	REV	
SCALE	1:50@A1	DATE	Feb '22
AGB CAD SERVICES website: www.agbcad.co.uk email: info@agbcad.co.uk telephone: 07912 090 125 DO NOT SCALE FROM THIS DRAWING			