

Project Title

1191 - 29 Dalton Avenue

Client Name
Mo Ahil

Project Address
29 Dalton Avenue, M14 7NR

Additional Notes


REV	Date	Description	Issued
1	11/03/22	Planning Issue	RJ

Title
Existing Floor Plans


Drawing No.
1191-02-03-001 Rev 1

Scale	Date	Drawn by	Checked by
1 : 100	11/18/20	RJ	DB


© Copyright ArchiPhonic - Do not scale from this drawing. All dimensions to be checked and verified on site. This drawing is to be read in conjunction with all other relevant drawings and specifications. Any discrepancies in the drawings are to be reported immediately to ArchiPhonic. This drawing is not to be used for construction or sales purposes unless marked 'issued for construction'. Dimensions and area schedules are subject to change.

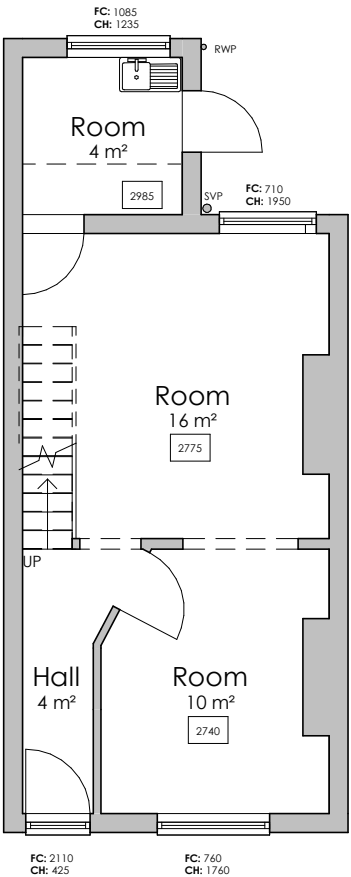


EXISTING GROUND FLOOR PLAN

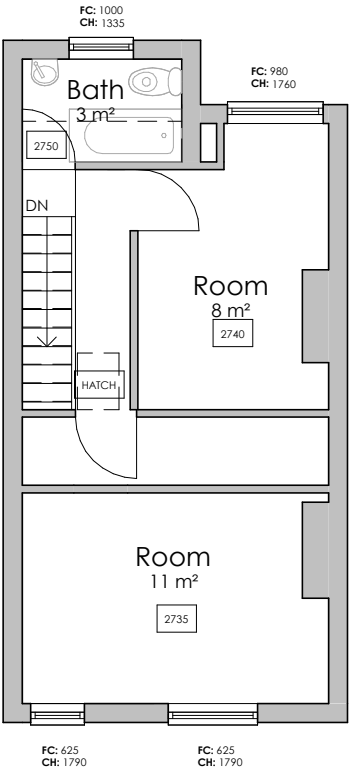

EXISTING FIRST FLOOR PLAN

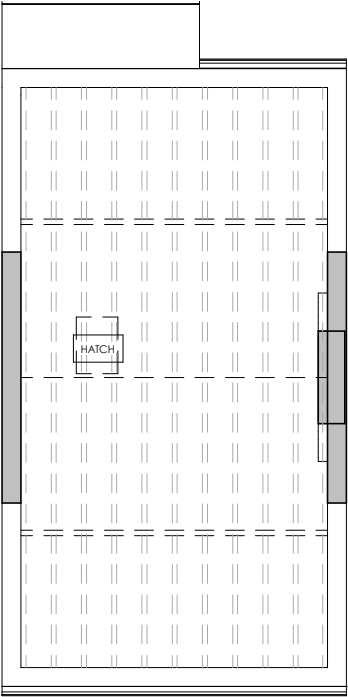

EXISTING SECOND FLOOR PLAN

 

VISUAL SCALE 1:100 @ A3