

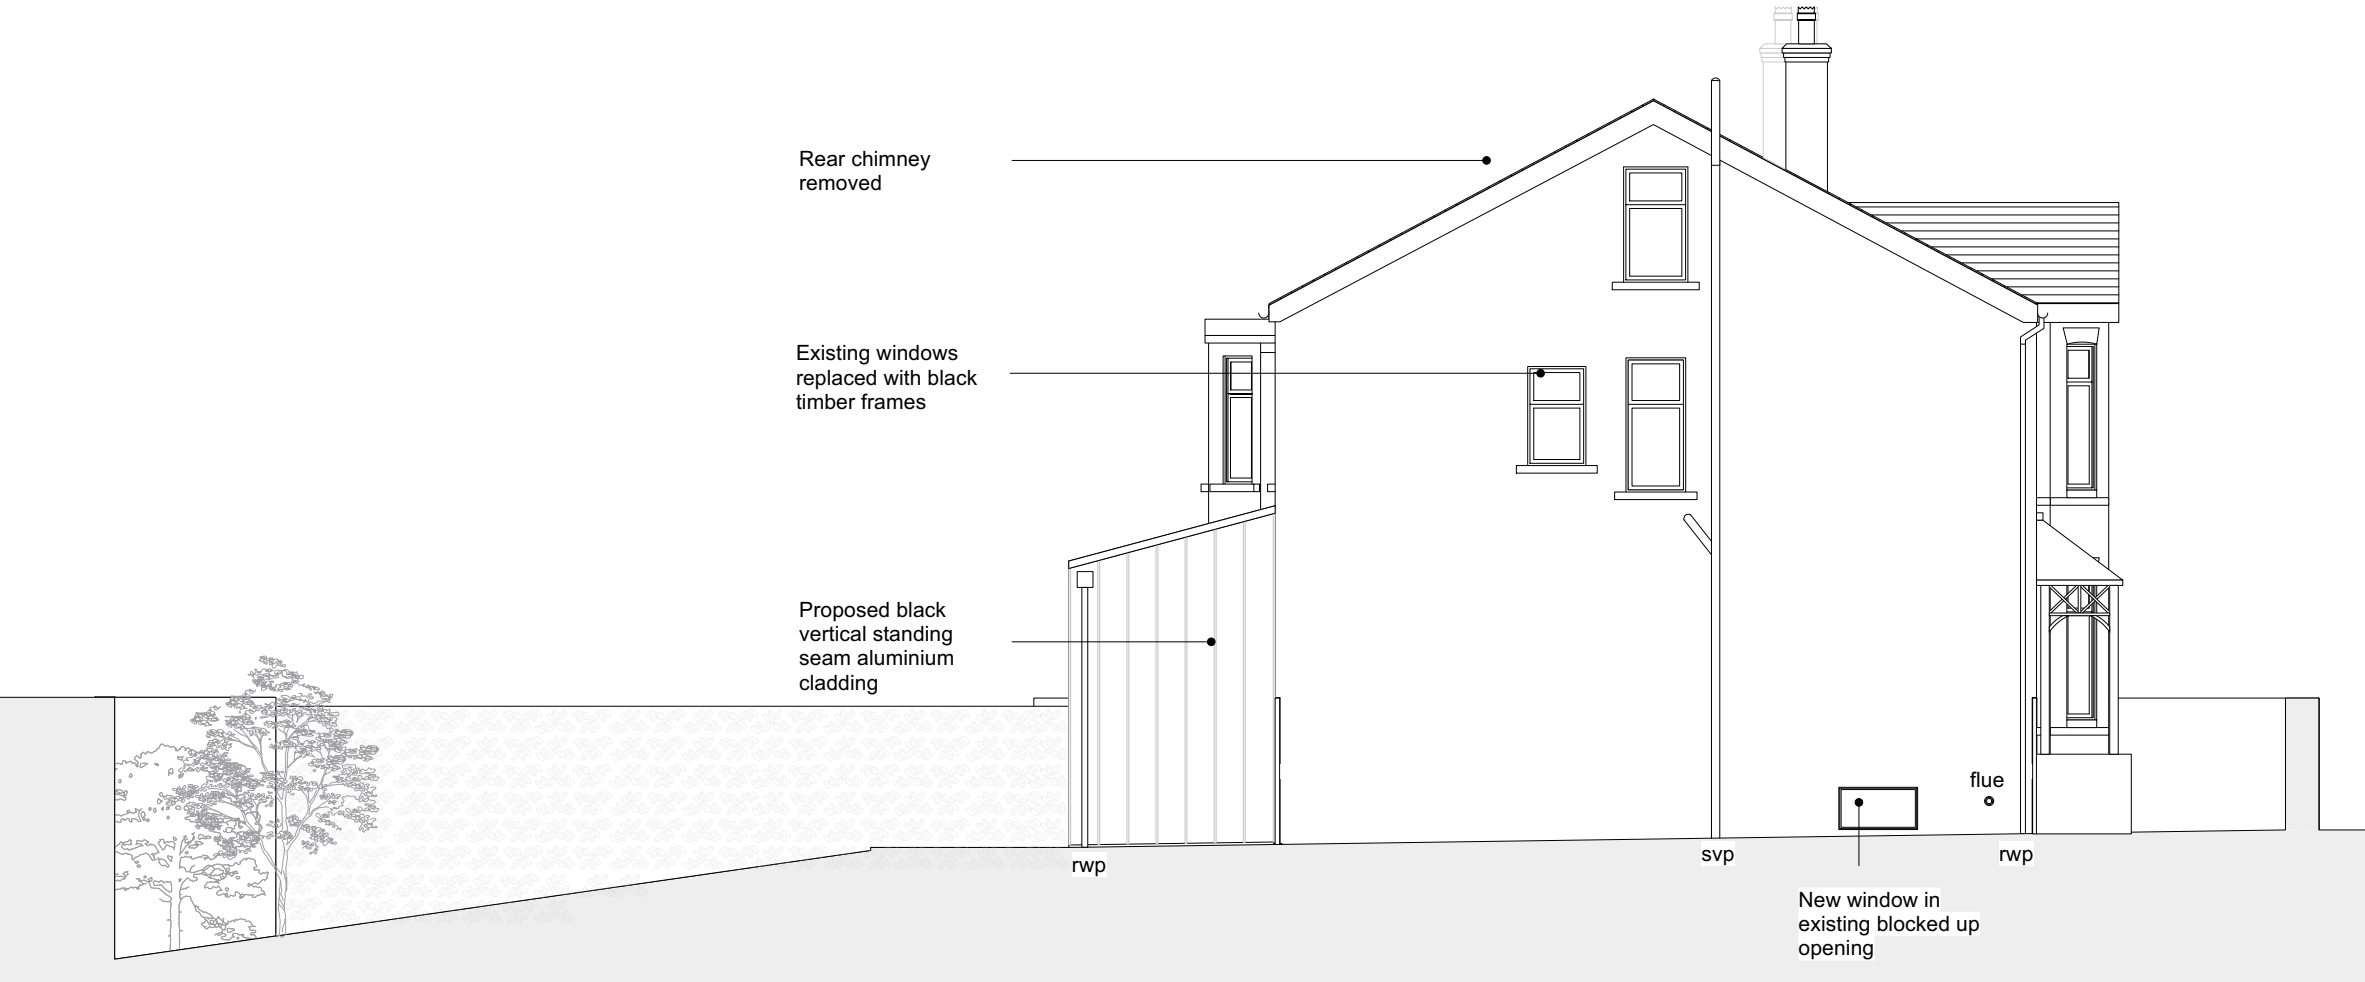


© Darwent Architecture Ltd. This drawing must not be copied or reproduced without consent. Unless marked as such, this drawing should not be used for Tender or Construction purposes. Figured dimensions only are to be taken from this drawing. Contractor to check all dimensions and levels on site prior to commencement and inform architect in writing of any inaccuracies to drawings. All contractors are to be responsible for taking and checking all dimensions relative to their work. All noted dimensions are in millimetres unless stated otherwise. To be read in conjunction with all other consultants' drawings, specifications and schedules. In the event of uncertainty, please consult the Architect.

KEY

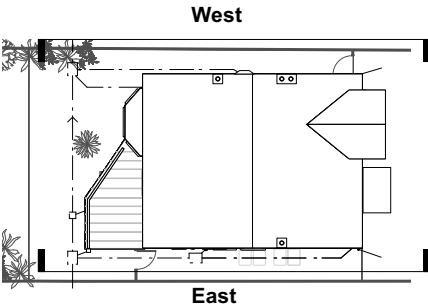

East Elevation

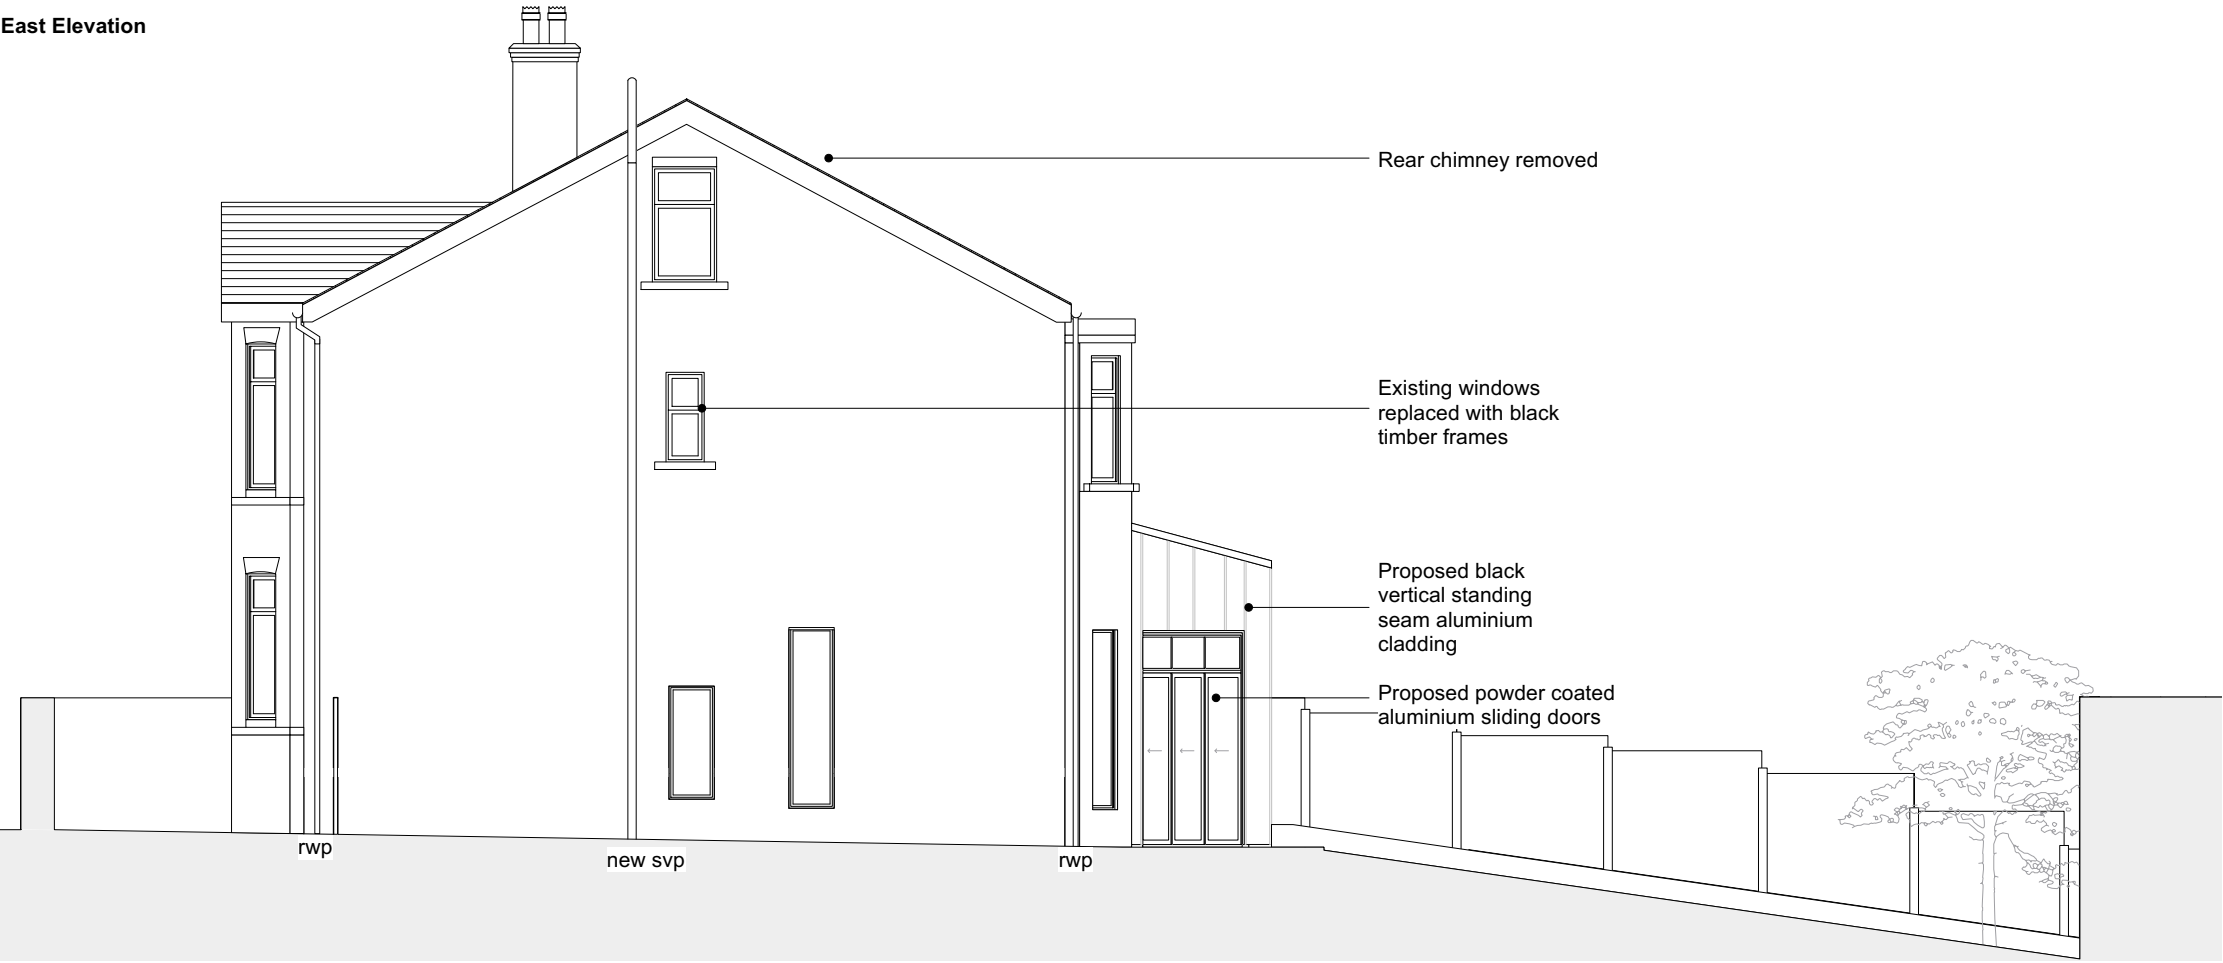

West Elevation

darwent architecture ltd ©

Trafalgar House, 5-7 High Lane, Chorlton-Cum-Hardy, Manchester, M21 9DJ
The Island, Castleton, Hope Valley, Derbyshire, S33 8WN
e info@darwentarchitecture.co.uk w www.darwentarchitecture.co.uk
Company number: 8246259 t (0161) 8813031 t (01433) 695560

PROJECT			
51 Claude Road, Chorlton-cum-Hardy, Manchester, M21 8BZ			
CLIENT			
James and Sally de le Vingne			
DWG. NO.	381_ PL016	Proposed East and West Elevations	REVISION
DATE	April 2022	ISSUE	Planning Issue
SCALE	1:100@A3	DRAWN BY	CJ