
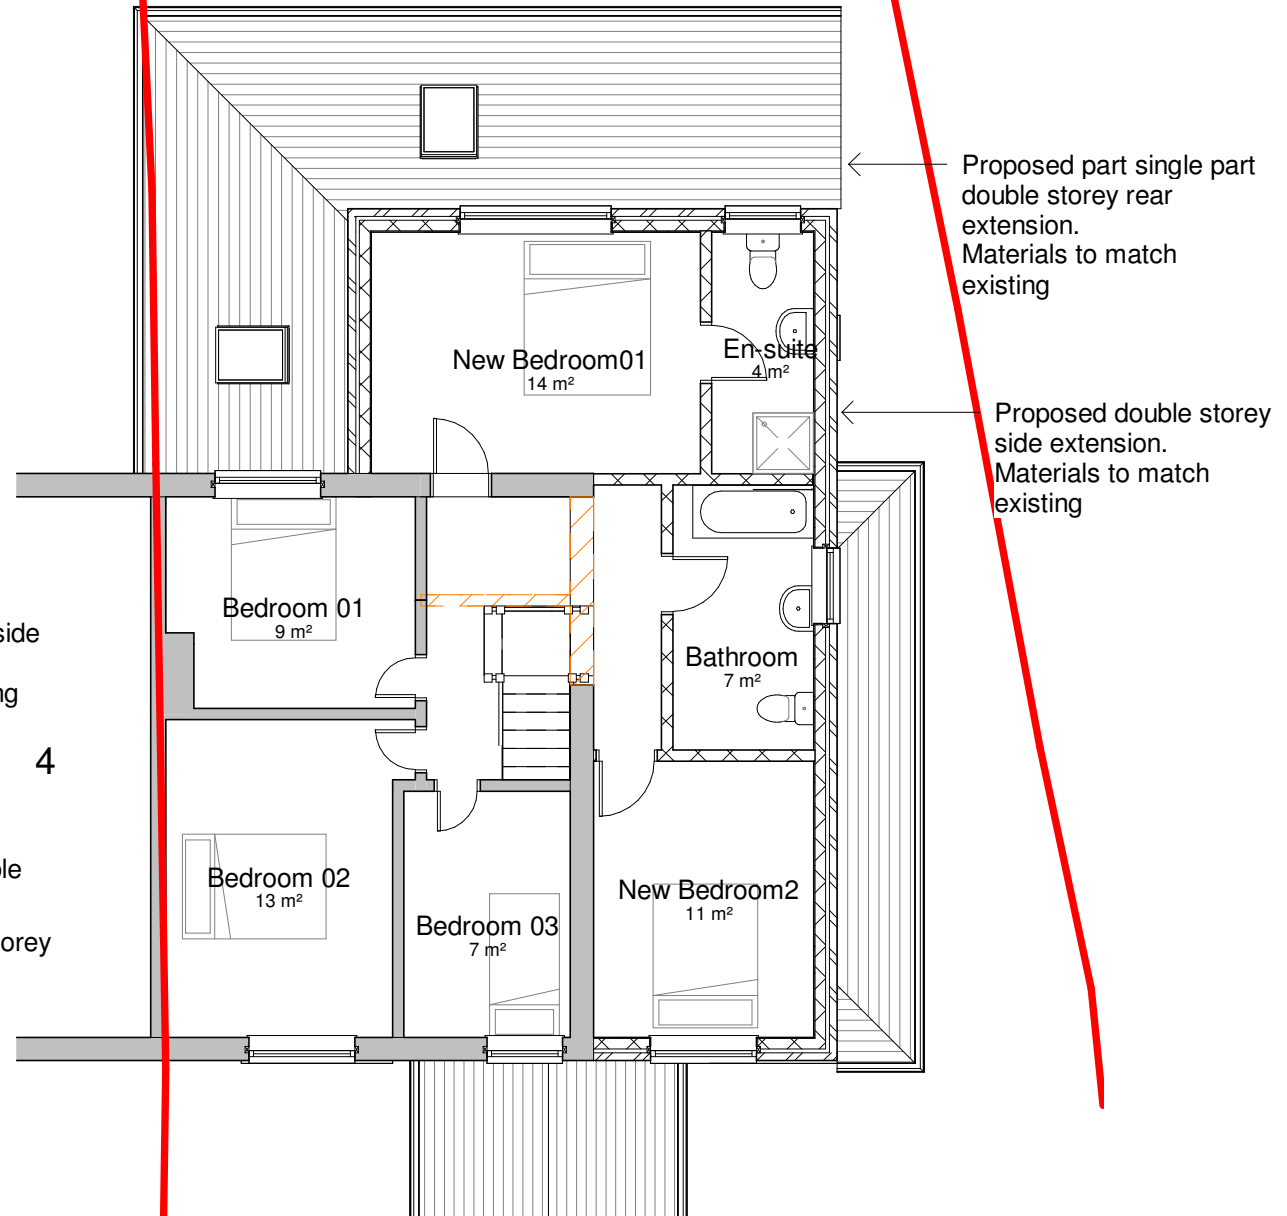


General Notes
The Architect shall have no responsibility for any use made of this document other than for that which it was prepared and issued.
All dimensions should be checked on site. Do not scale from this drawing. To be read in conjunction with all other Consultant's drawings. The Architect to be immediately notified of any discrepancies.

Copyright on this drawing retained by the Architect.

LEGEND

— Site Boundary

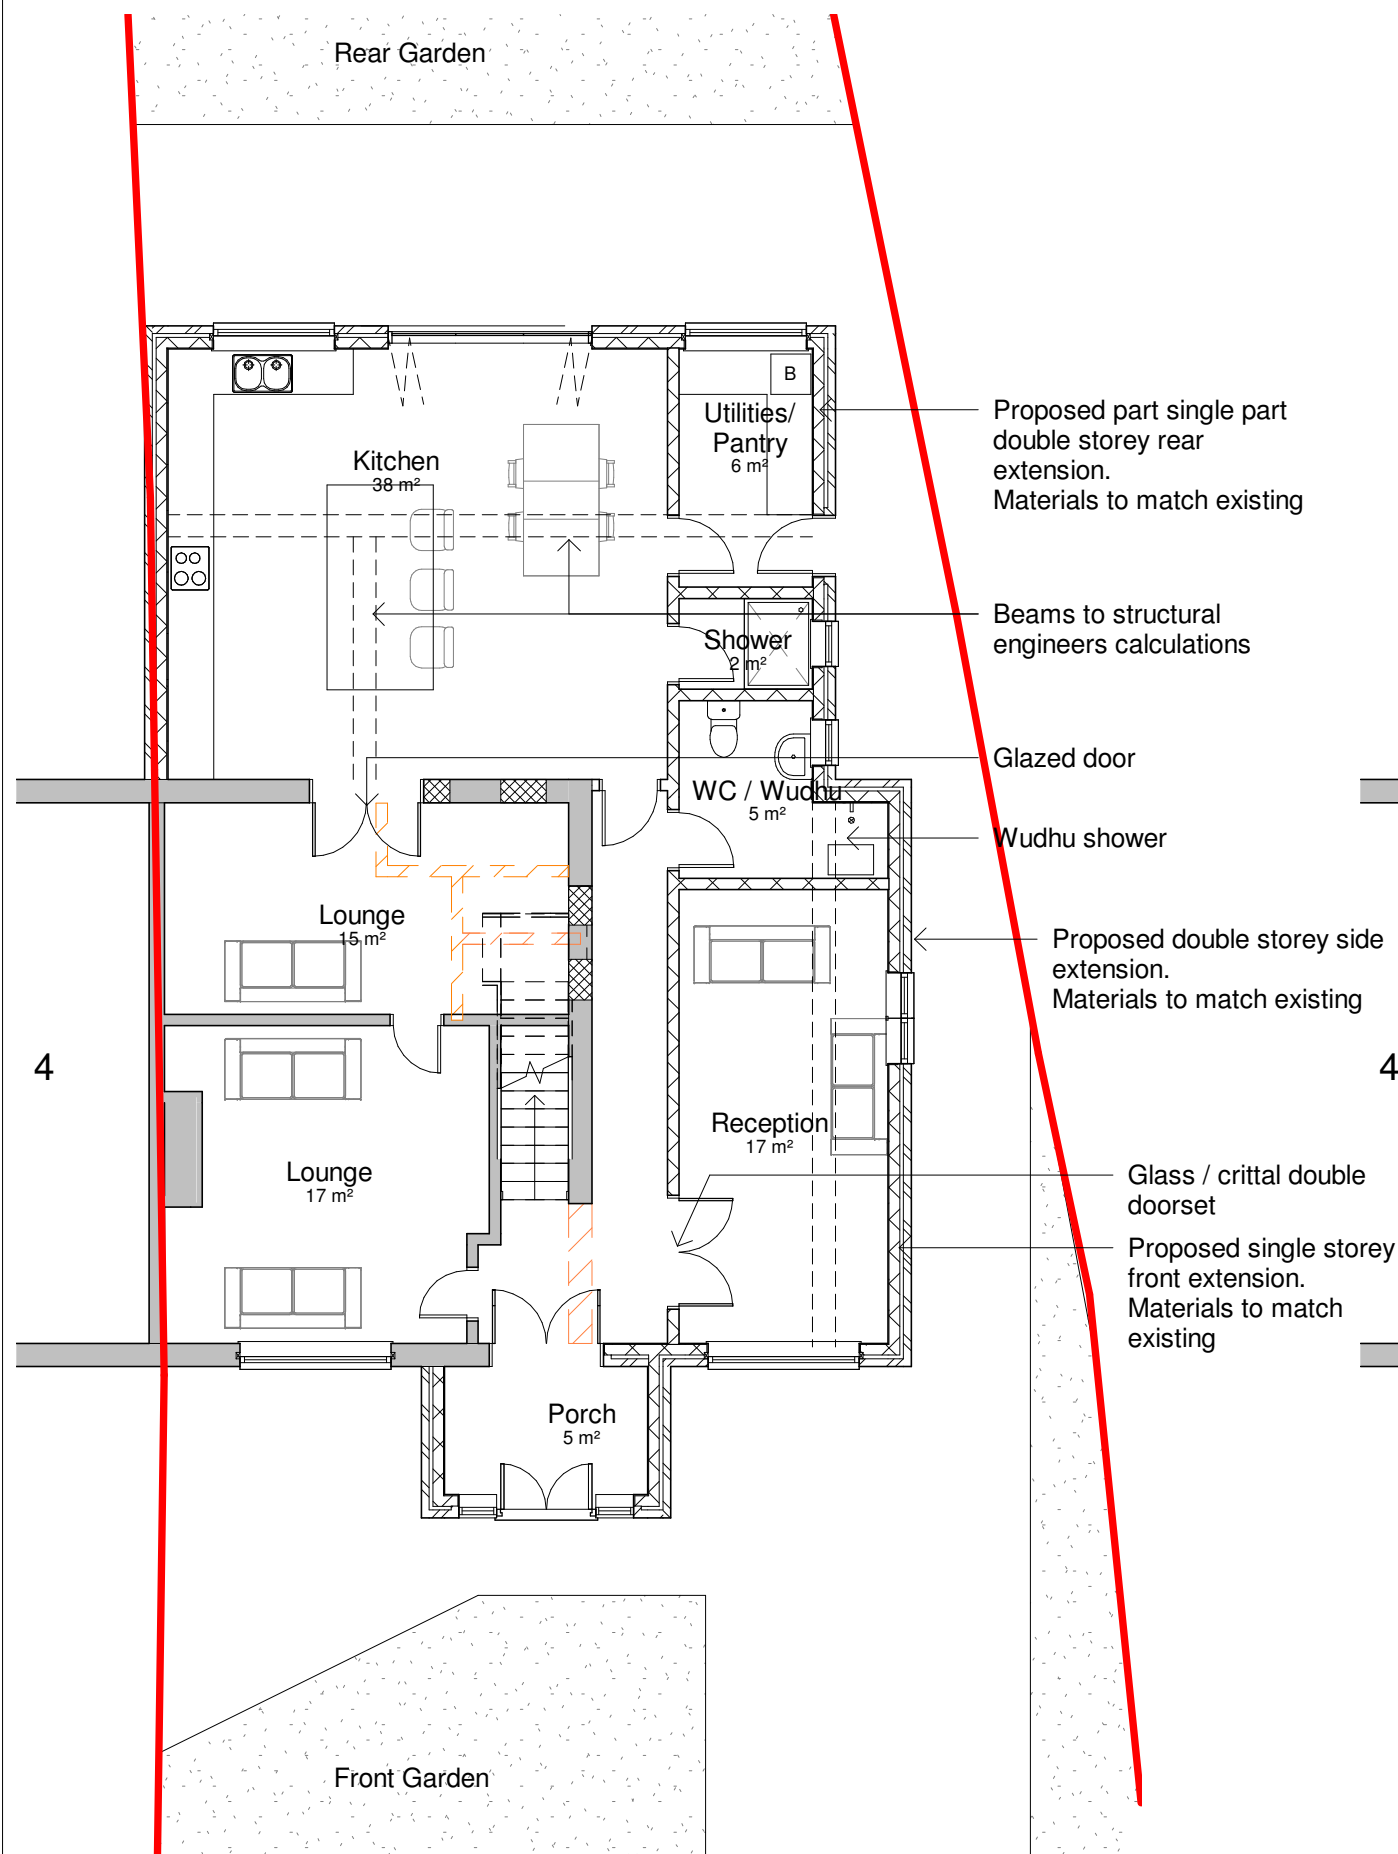

1


Proposed Ground Floor Plan

1 : 100

2

Proposed First Floor Plan

1 : 100

 

Client
MD Saifur Rahman

create it studios
Architects & Designers

Create It Studios (NW) Ltd
Universal Square
Devonshire Street North
Manchester M12 6JH
0161 974 6165
www.createitstudios.co.uk
info@createitstudios.co.uk

Project Title
2 Grinton Avenue, Longsight,
Manchester M13 0QS

Scale / North Point
1 : 100

Drawing Title
Proposed Ground and First Floor
Plans

Drawing Number
A1355(02)AP002

Drawing Status
Preliminary

Revision
L