


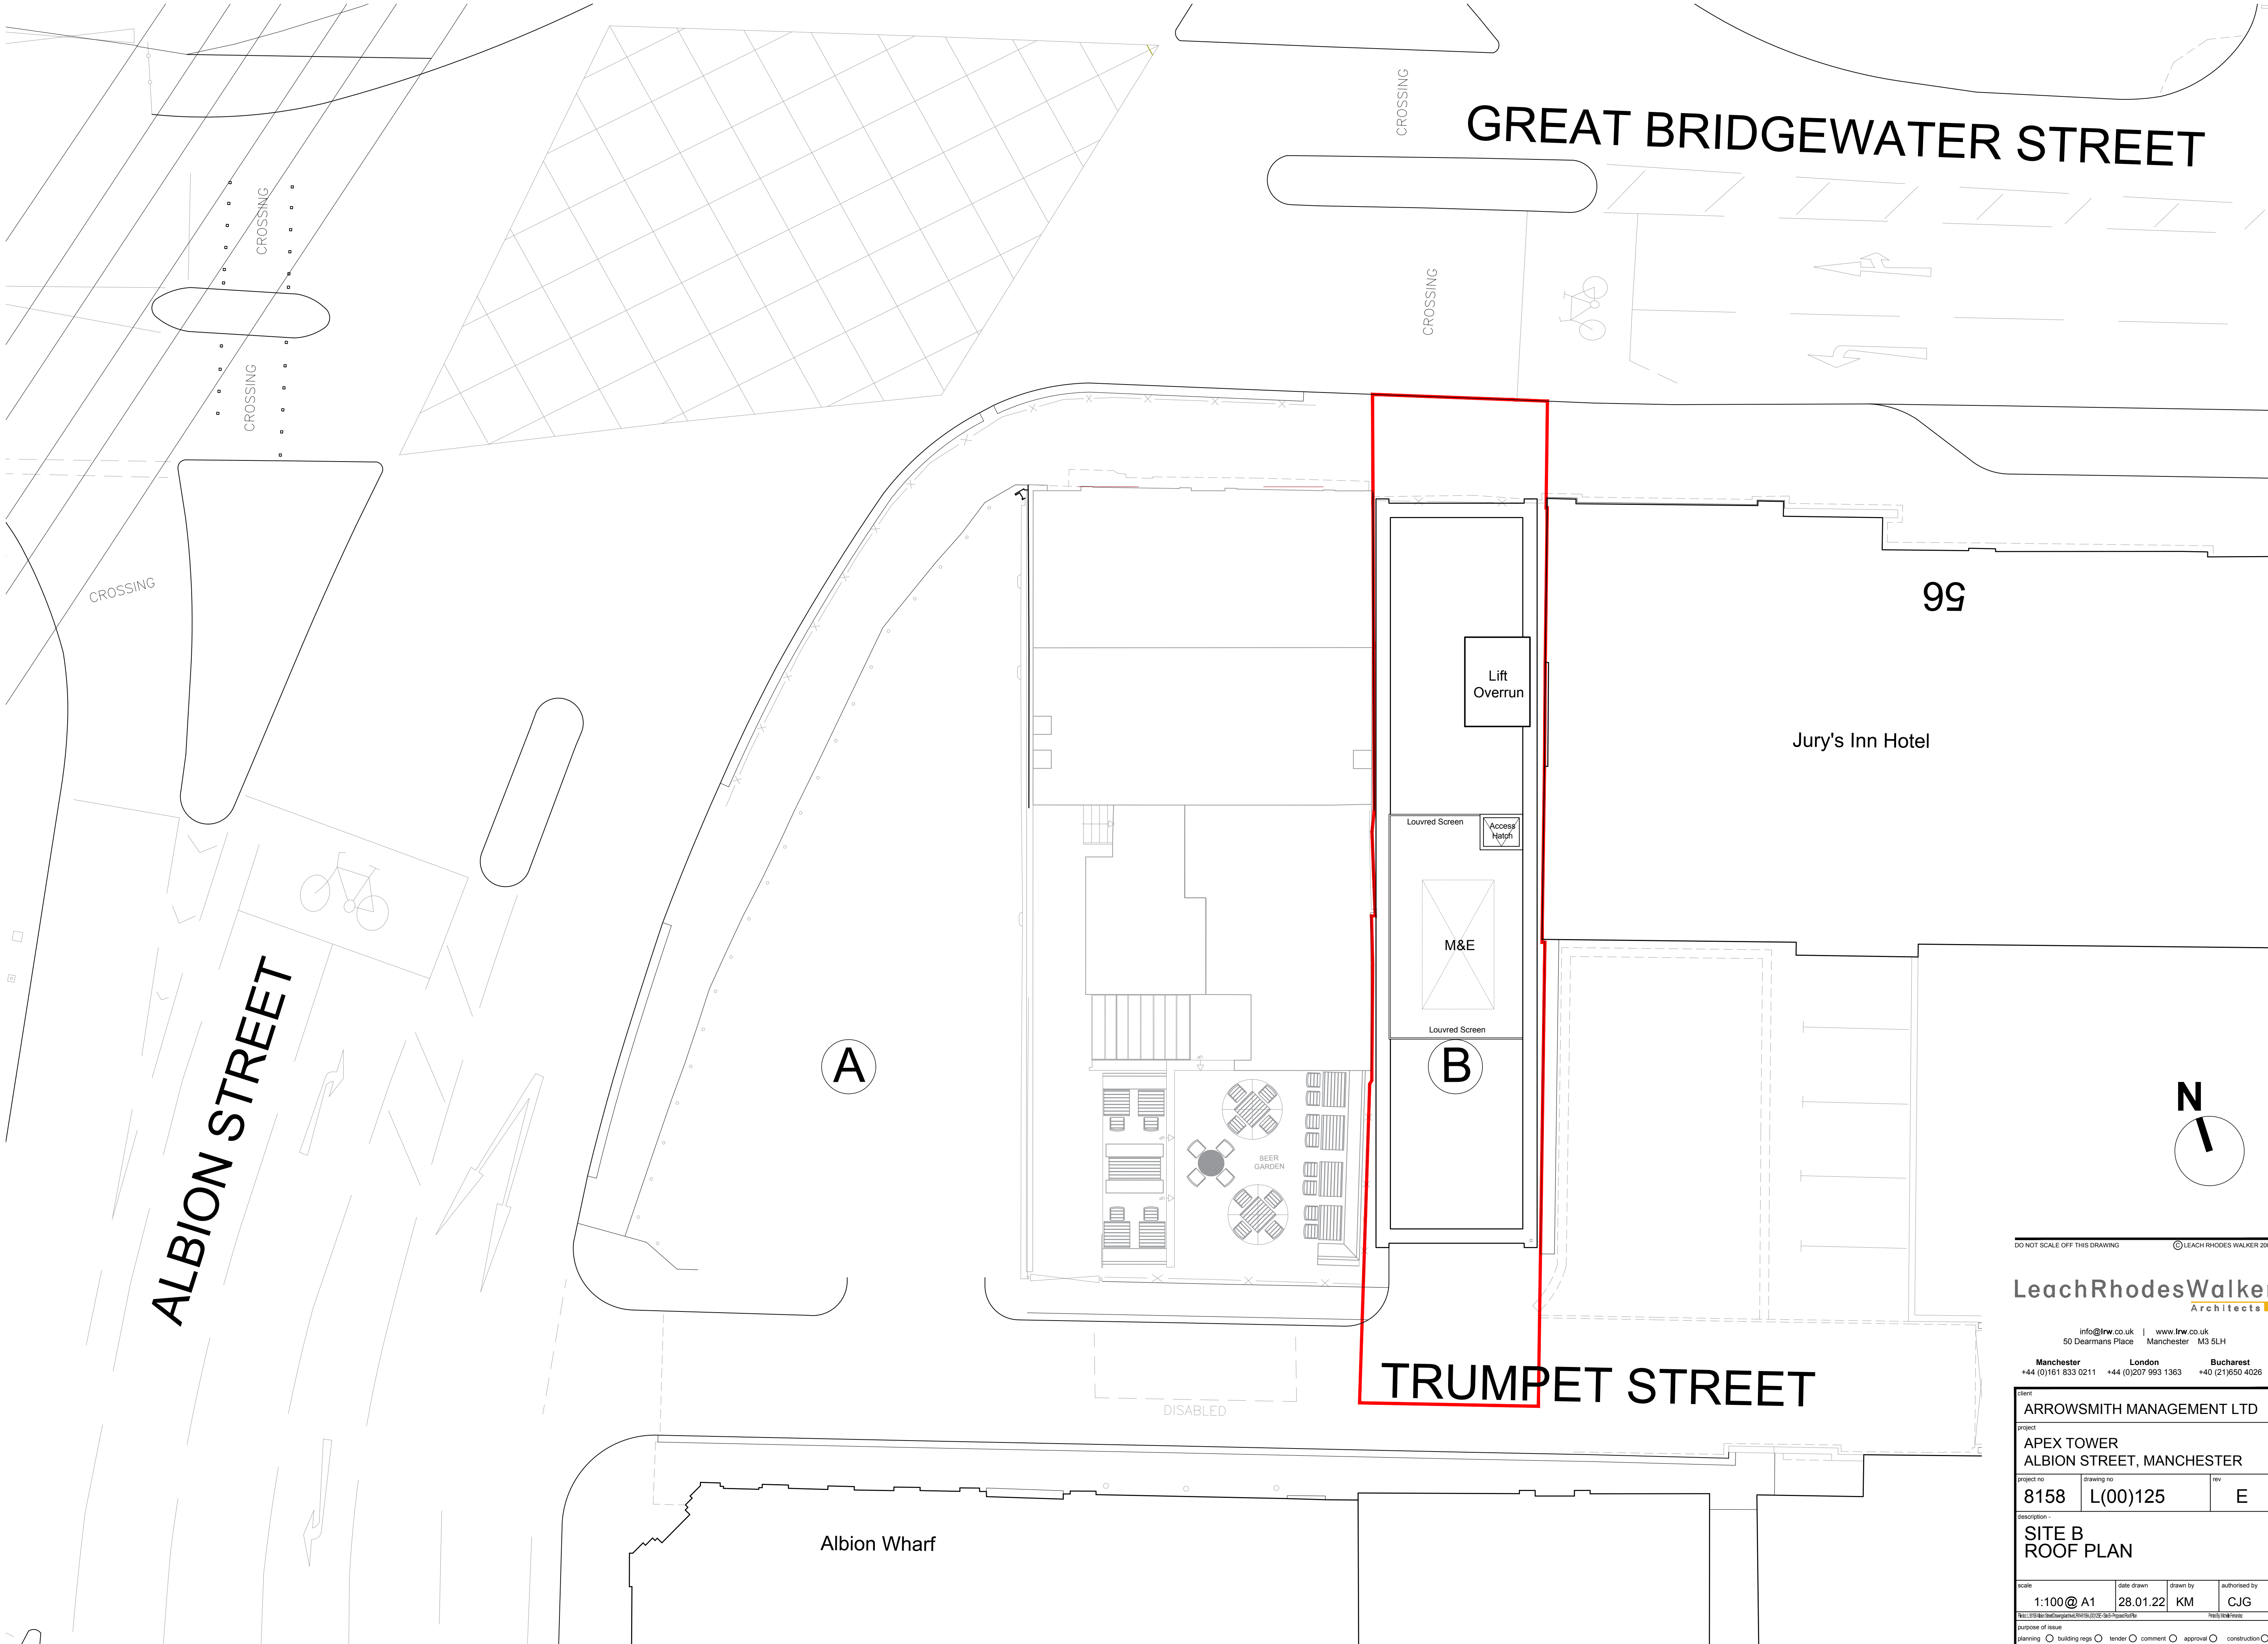

DO NOT SCALE OFF THIS DRAWING © LEACH RHODES WALKER 2001

LeachRhodesWalker
Architects

info@lrw.co.uk | www.lrw.co.uk
50 Dearmans Place Manchester M3 5LH
Manchester London Bucharest
+44 (0)161 833 0211 +44 (0)207 993 1363 +40 (21)650 4026

client			
ARROWSMITH MANAGEMENT LTD			
project			
APEX TOWER ALBION STREET, MANCHESTER			
project no	drawing no	rev	
8158	L(00)125	E	
description -			
SITE B ROOF PLAN			
scale	date drawn	drawn by	authorised by
1:100@ A1	28.01.22	KM	CJG
https://www.leachrhodeswalker.co.uk/leach-rhodes-walker/		https://www.leachrhodeswalker.co.uk/leach-rhodes-walker/	
purpose of issue			
planning ☐ building regs ☐ tender ☐ comment ☐ approval ☐ construction ☐			