



A: PROPOSED EAST ELEVATION
1:100 @ A3

SIGNAGE SPECIFICATIONS

S1 - FASCIA SIGN


100mm DEEP INDIVIDUAL LETTERS (INCLUDING MAIN SIGN AND STRAPLINE) WITH SOLID, ALUMINIUM SIDES IN DARK GREY MATT RAL 7021. FRONT FACES IN TRANSLUCENT WHITE PERSPEX WITH INTERNAL ILLUMINATION BEHIND.

S2 - FASCIA LOGO SIGN

100mm DEEP FACE LOGO WITH SOLID, ALUMINIUM SIDES IN DARK GREY MATT RAL 7021. FRONT FACE OF SIGN AND FACE LOGO IN TRANSLUCENT WHITE PERSPEX WITH INTERNAL ILLUMINATION BEHIND. SIGN SUPPORTED BACK TO FASCIA, POWDER COATED DARK GREY MATT RAL 7021


S3 - PROJECTING SIGN

30mm DEEP DOUBLE-SIDED PROJECTING SIGN. SURROUND OF PROJECTING SIGN IN SOLID, ALUMINIUM SIDES IN DARK GREY MATT RAL 7021. FRONT FACE OF PROJECTING SIGN AND FACE LOGO IN TRANSLUCENT WHITE PERSPEX WITH INTERNAL ILLUMINATION BEHIND. SIGN SUPPORTED ON ALUMINIUM BRACKET BACK TO FASCIA, POWDER COATED DARK GREY MATT RAL 7021

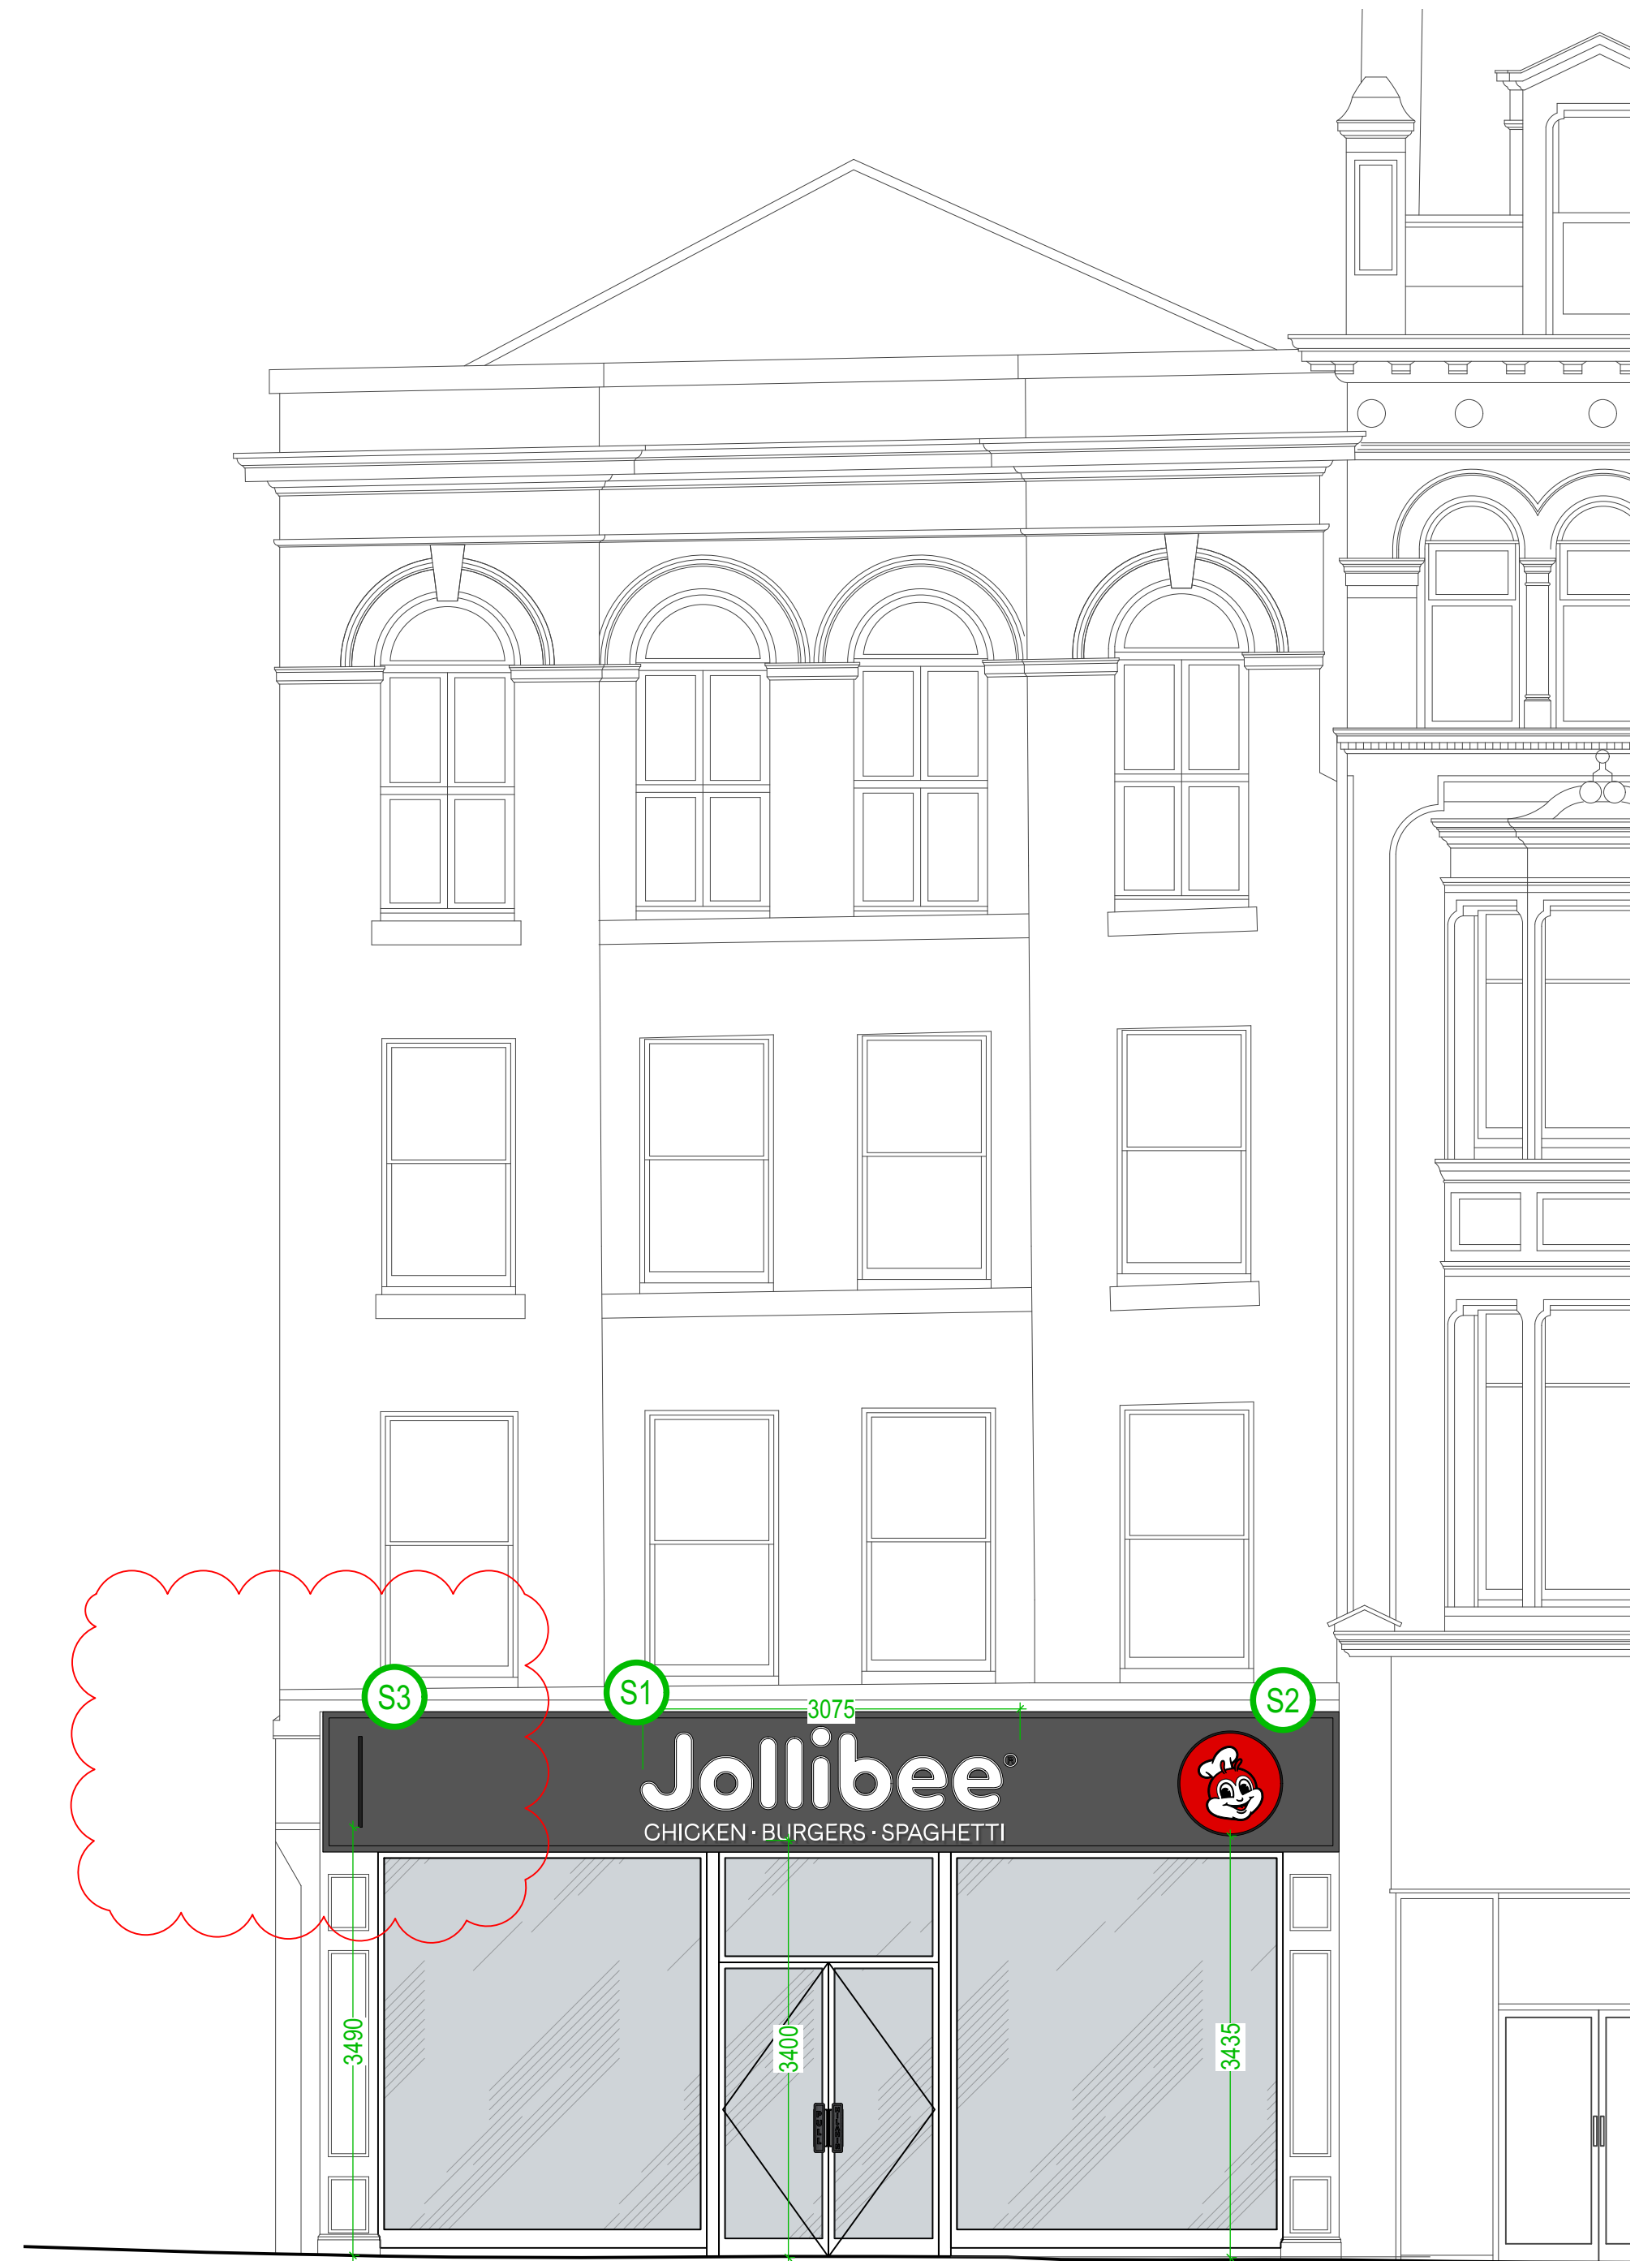

B: PROPOSED FRONT ELEVATION
1:100 @ A3

0 1 5 M

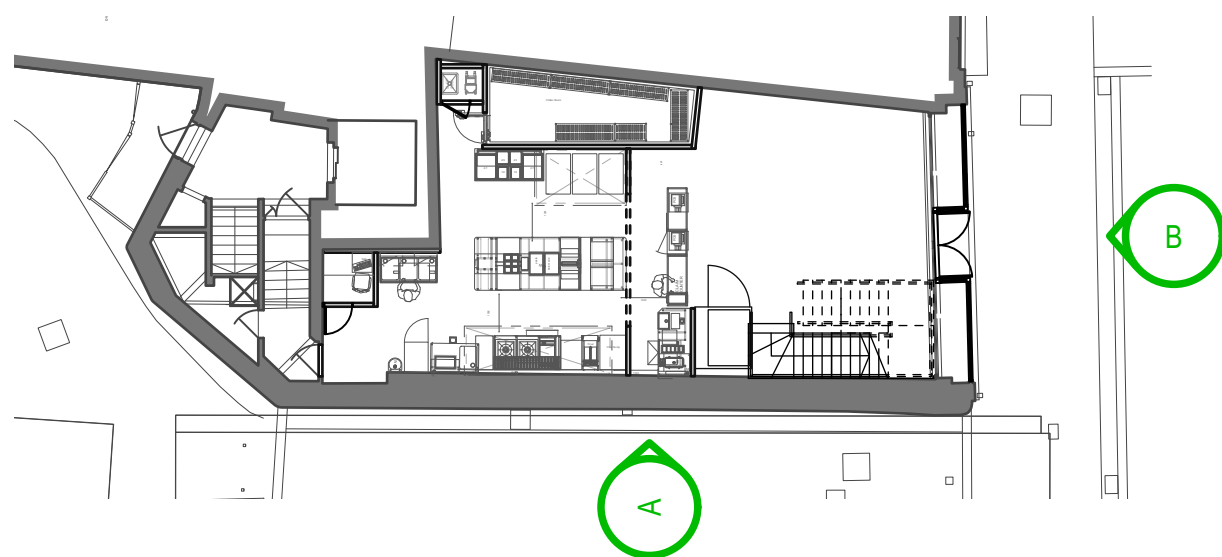

REV P5


• FASCIA SIGN REVERTED BACK TO 100MM THICK

applied studio

Project	Jollibee	Scale	1:100 @ A3	Date	27/10/2021
Client	Manchester	Drawing Number	20028-P211		
Drawn By	JG	Checked By	PA		
Drawing	Planning Proposed Signage Elevations				
e. hello@applied.studio w. applied.studio t. +44 (0) 20 8150 6616					


P5 13/04/2022 UPDATES
P4 08/03/2022 UPDATES
P3 05/01/2022 UPDATES

Do not scale from drawing, all dimensions to be checked on site. Report omissions and discrepancies to the architect immediately

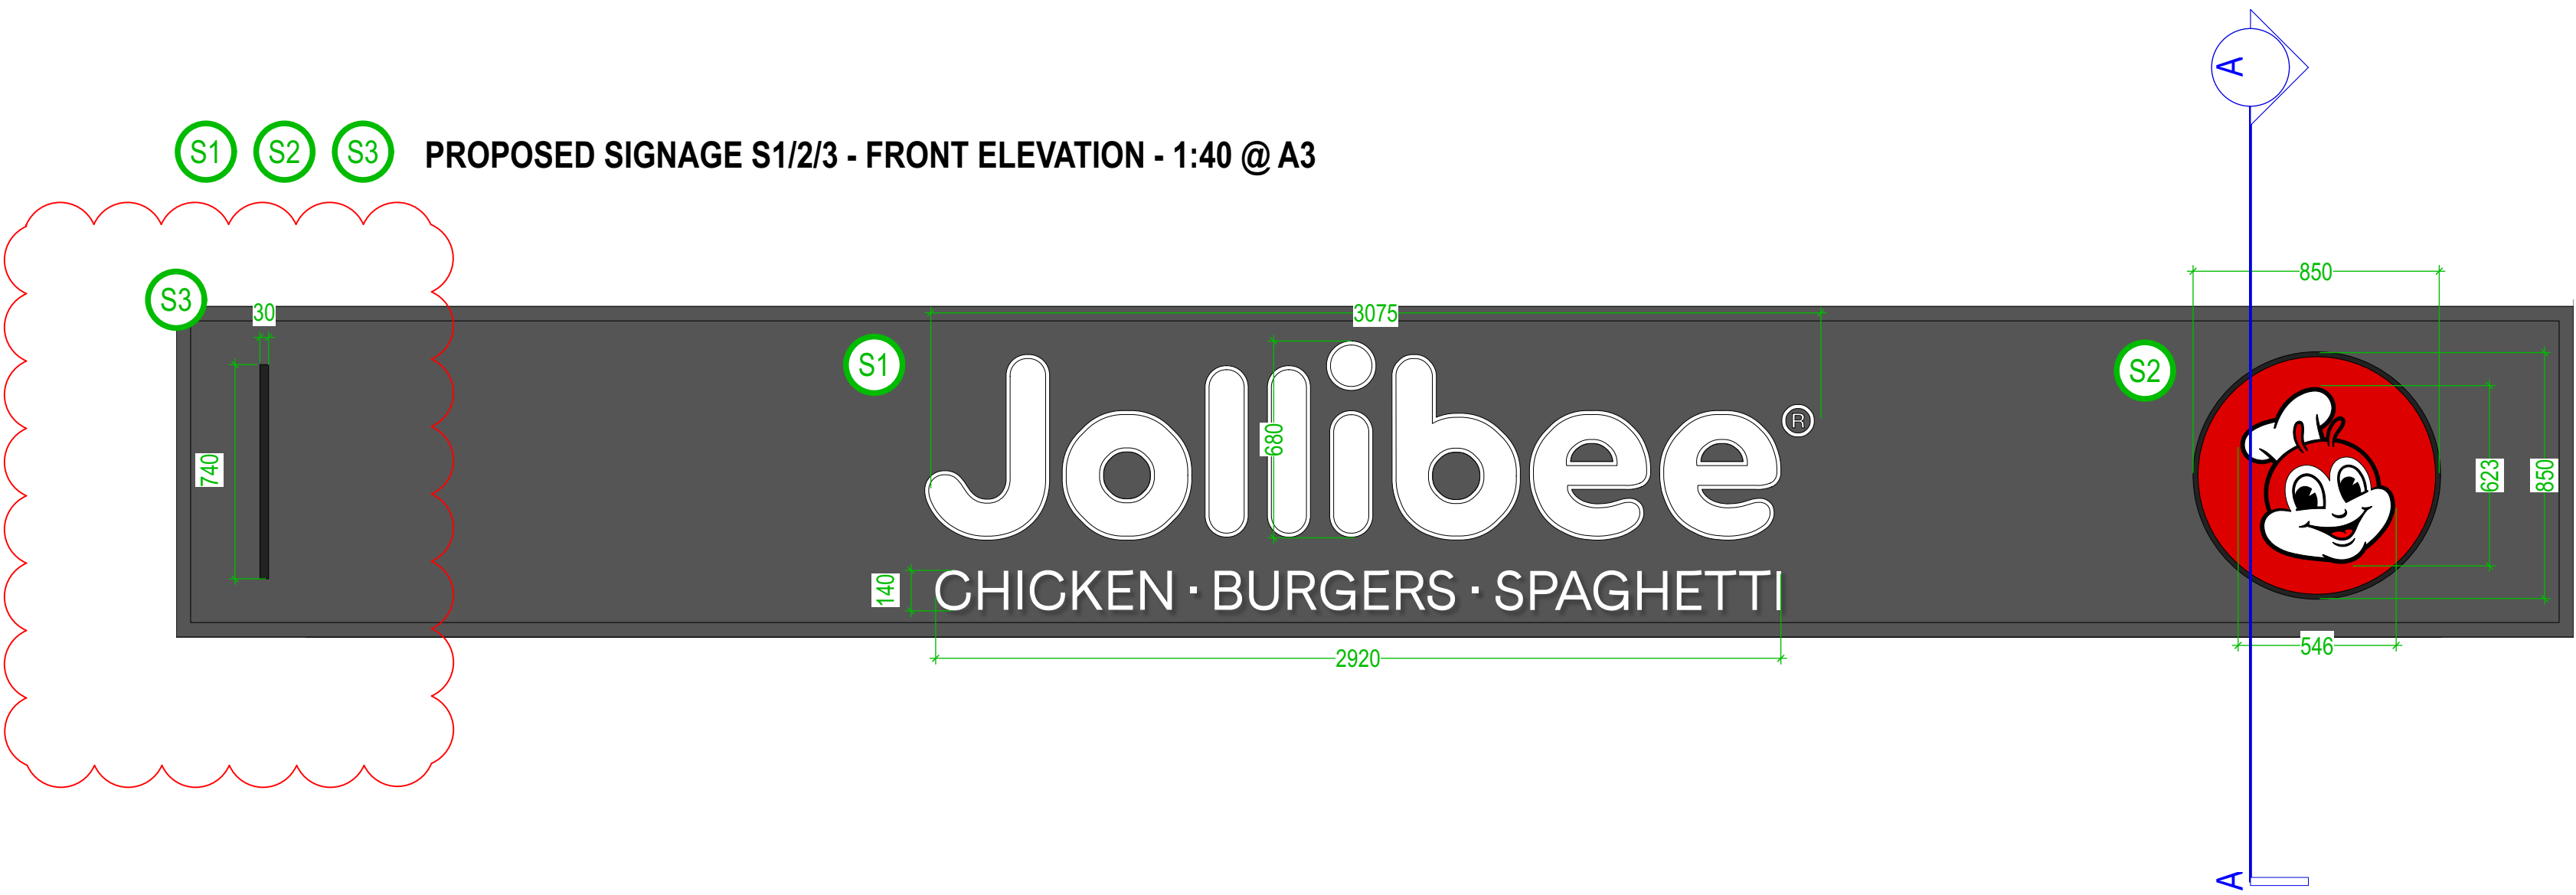

S3

PROPOSED SIGNAGE S3 - SIDE ELEVATION - 1:40 @ A3

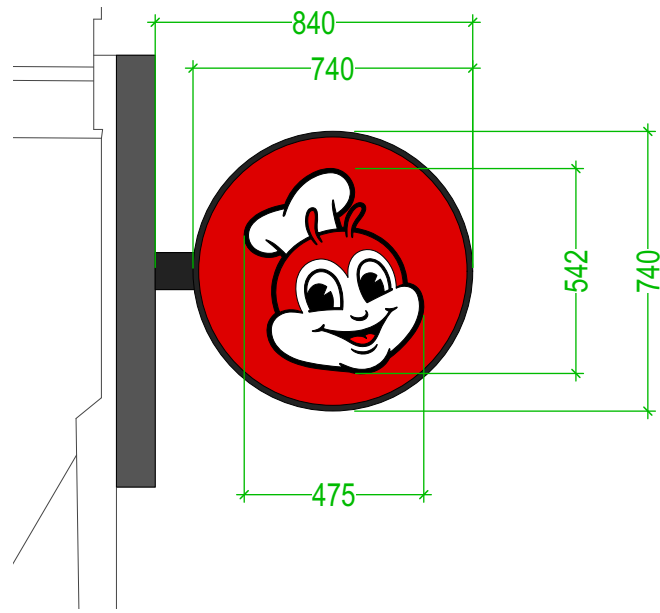


SIGNAGE SPECIFICATIONS

S1 - FASCIA SIGN
100mm DEEP INDIVIDUAL LETTERS (INCLUDING MAIN SIGN AND STRAPLINE) WITH SOLID, ALUMINIUM SIDES IN DARK GREY MATT RAL 7021. FRONT FACES IN TRANSLUCENT WHITE PERSPEX WITH INTERNAL ILLUMINATION BEHIND.

S2 - FASCIA LOGO SIGN
100mm DEEP FACE LOGO WITH SOLID, ALUMINIUM SIDES IN DARK GREY MATT RAL 7021. FRONT FACE OF SIGN AND FACE LOGO IN TRANSLUCENT WHITE PERSPEX WITH INTERNAL ILLUMINATION BEHIND. SIGN SUPPORTED BACK TO FASCIA, POWDER COATED DARK GREY MATT RAL 7021

S3 - PROJECTING SIGN
30mm DEEP DOUBLE-SIDED PROJECTING SIGN. SURROUND OF PROJECTING SIGN IN SOLID, ALUMINIUM SIDES IN DARK GREY MATT RAL 7021. FRONT FACE OF PROJECTING SIGN AND FACE LOGO IN TRANSLUCENT WHITE PERSPEX WITH INTERNAL ILLUMINATION BEHIND. SIGN SUPPORTED ON ALUMINIUM BRACKET BACK TO FASCIA, POWDER COATED DARK GREY MATT RAL 7021

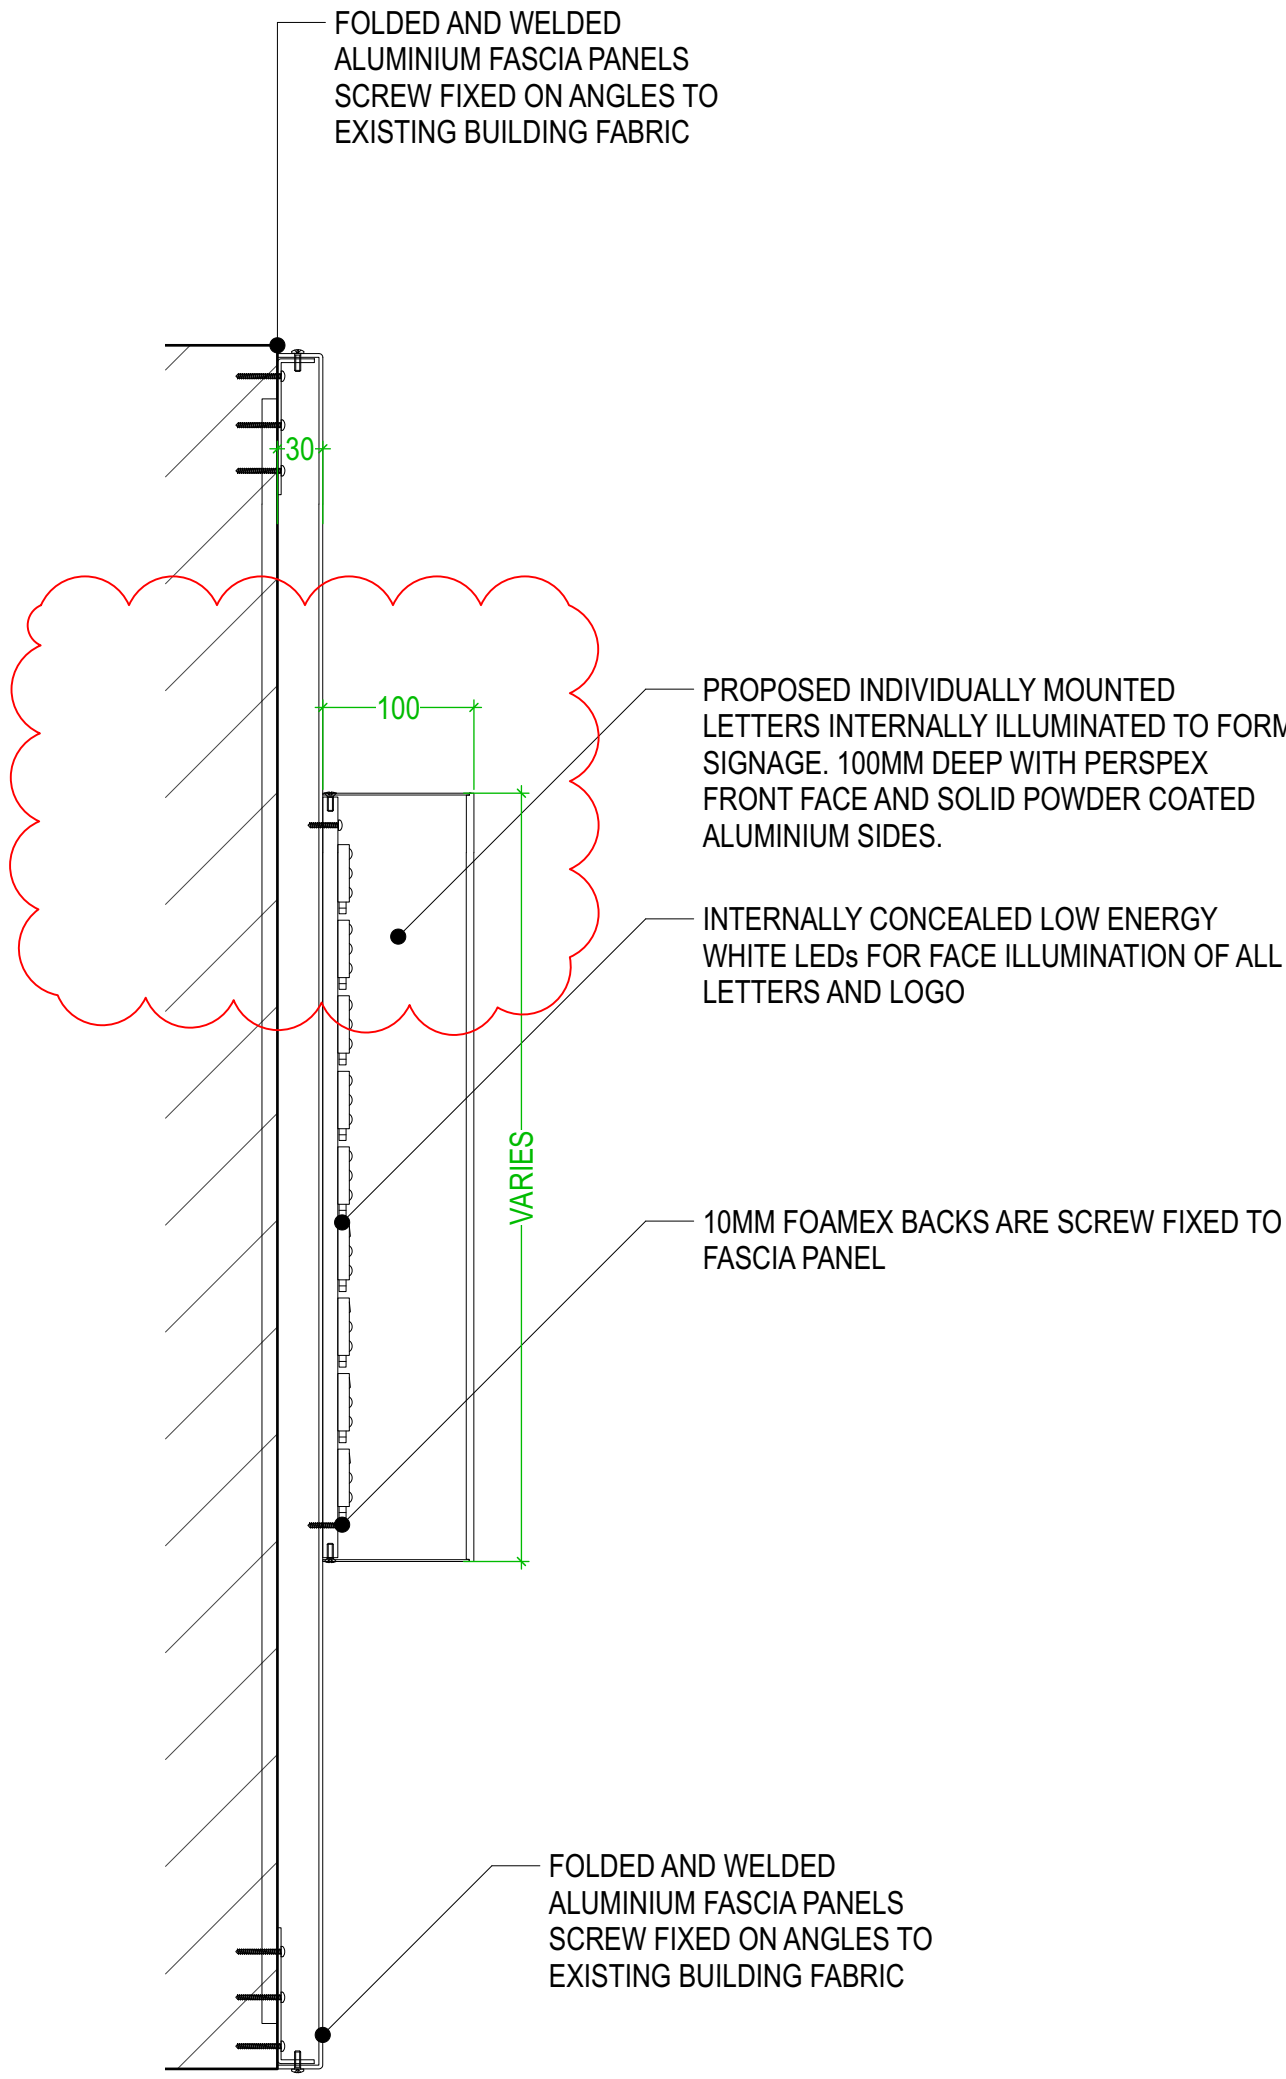

TYPICAL SIGNAGE DETAIL SECTION S1, S2 - 1:10 @ A3



REV P5

• FASCIA SIGN REVERTED BACK TO 100MM THICK

P5 13/04/2022 UPDATES
P4 08/03/2022 UPDATES
P3 05/01/2022 UPDATES



Project	Jollibee
Client	Manchester
Drawing	Planning Signage

Scale	Varies@A3	Date	27/10/2021
Drawing Number	20028-P212		
Drawn By	JG	Checked By	PA
e. hello@applied.studio w. applied.studio t. +44 (0) 20 8150 6616			

Do not scale from drawing, all dimensions to be checked on site. Report omissions and discrepancies to the architect immediately