


This drawing, design & all information contained herein remains the sole copyright of CONCORDE BGW & reproduction in any form is strictly forbidden unless permission is obtained in writing.


NOTES:

- Do not scale from this drawing, all dimensions must be checked on site. The contractor must verify all site dimensions, drawings, details & specifications. Any discrepancies must be reported to CONCORDE BGW prior to any commencement of work.
- Figured dimensions to take preference over those scaled.
- All specified items are to be installed in accordance with the manufacturers recommendations & instructions.

© Copyright

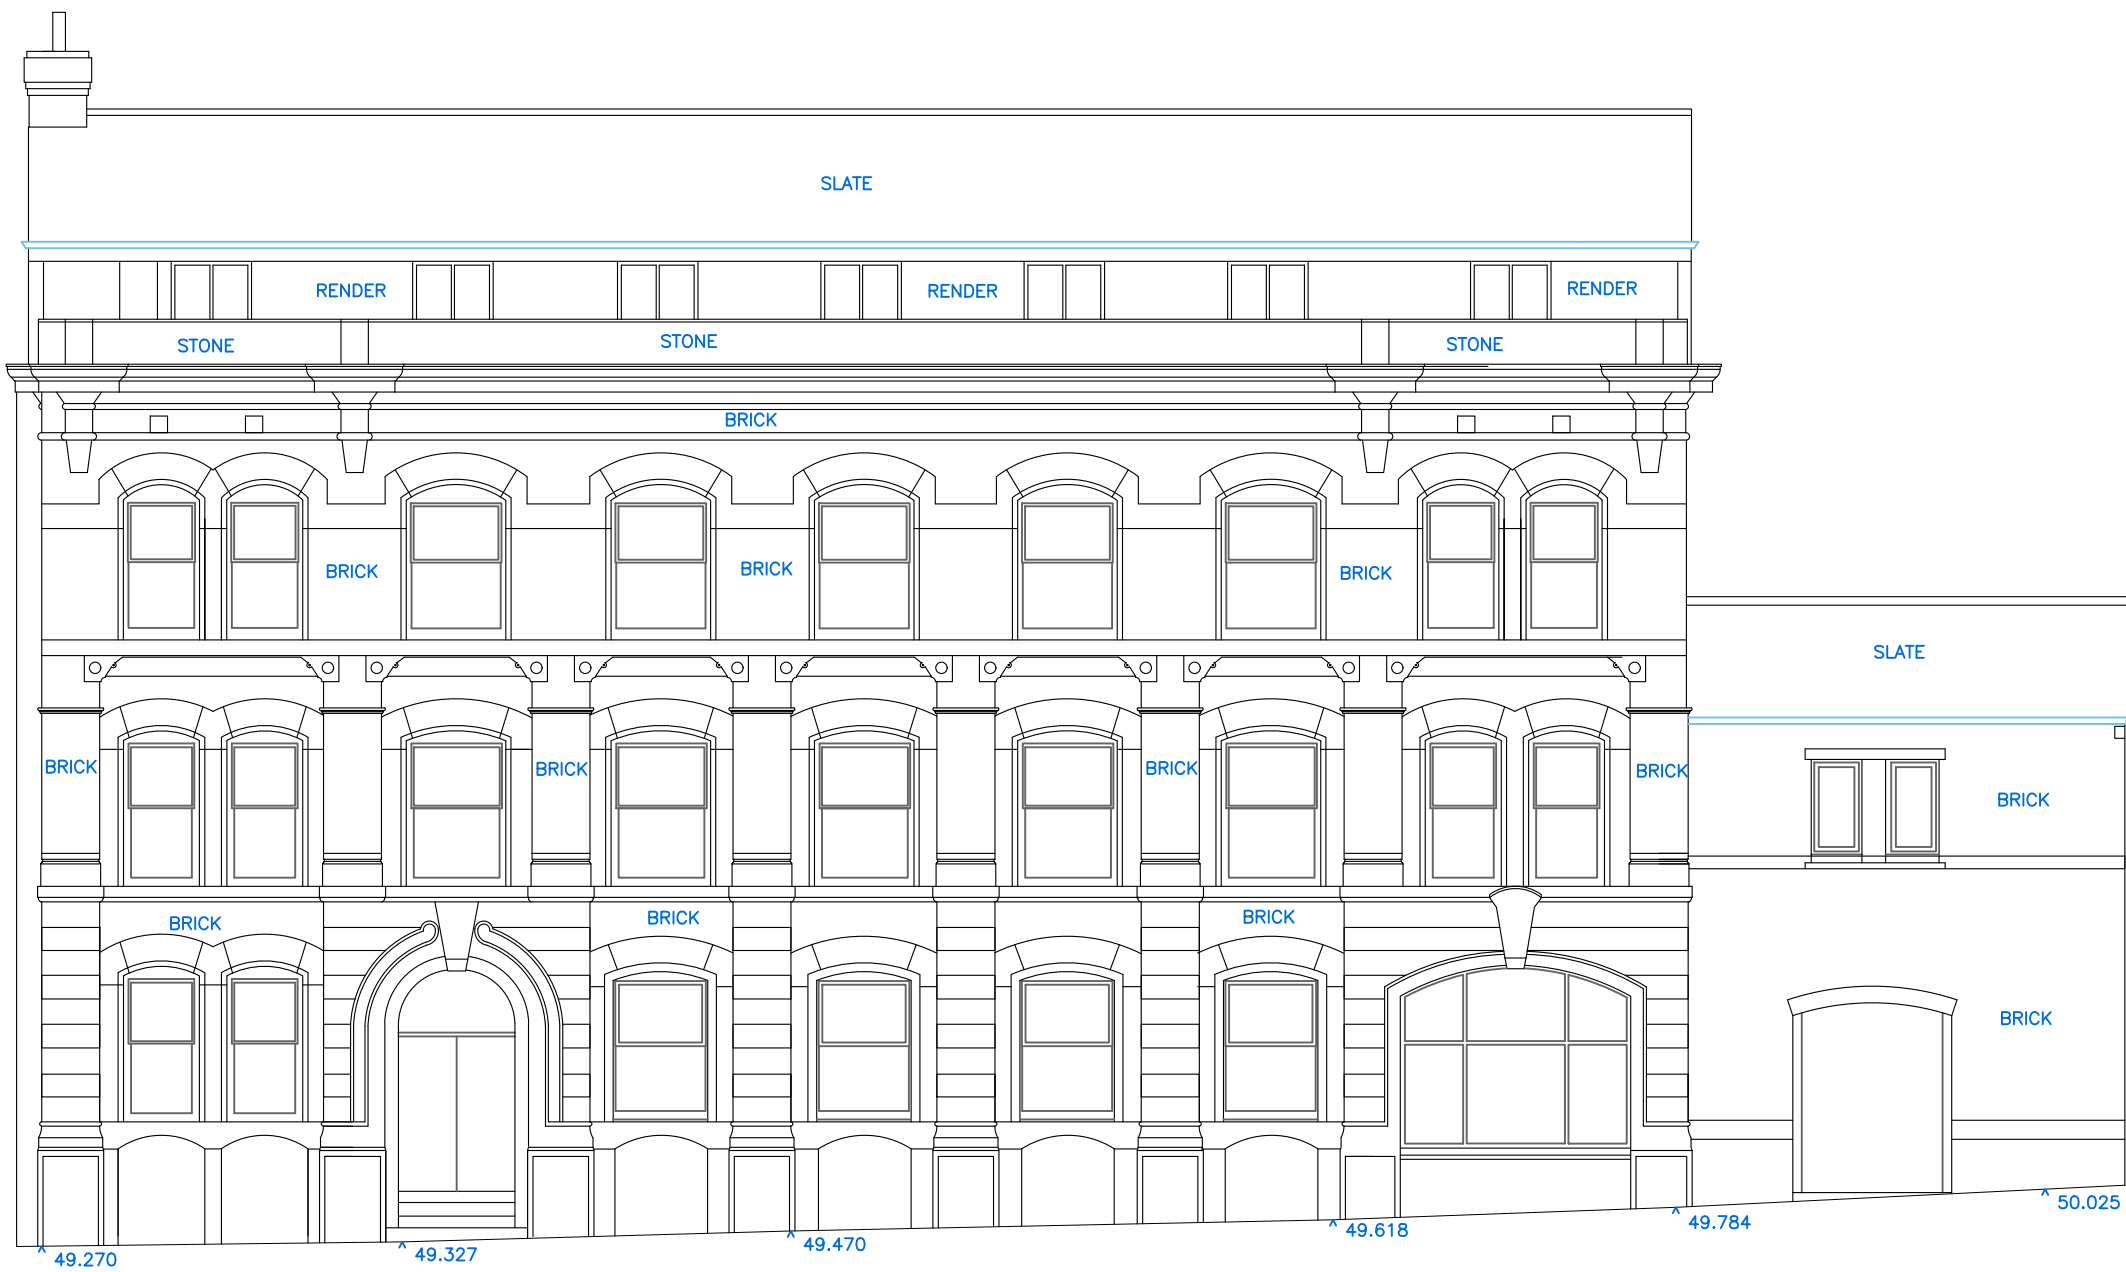


NORTH ELEVATION

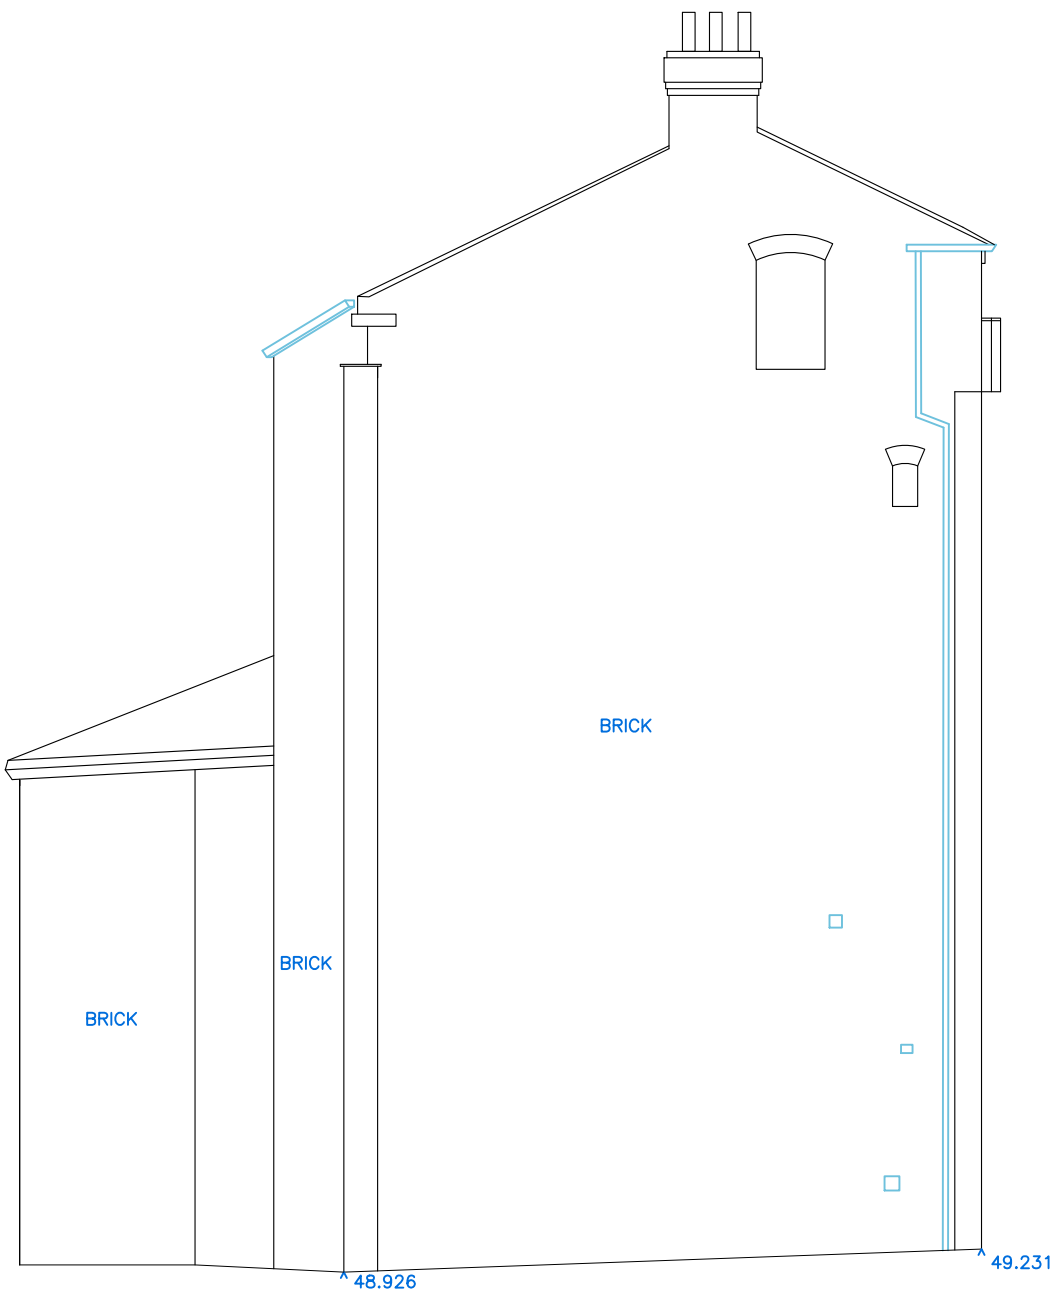


EAST ELEVATION



SOUTH ELEVATION

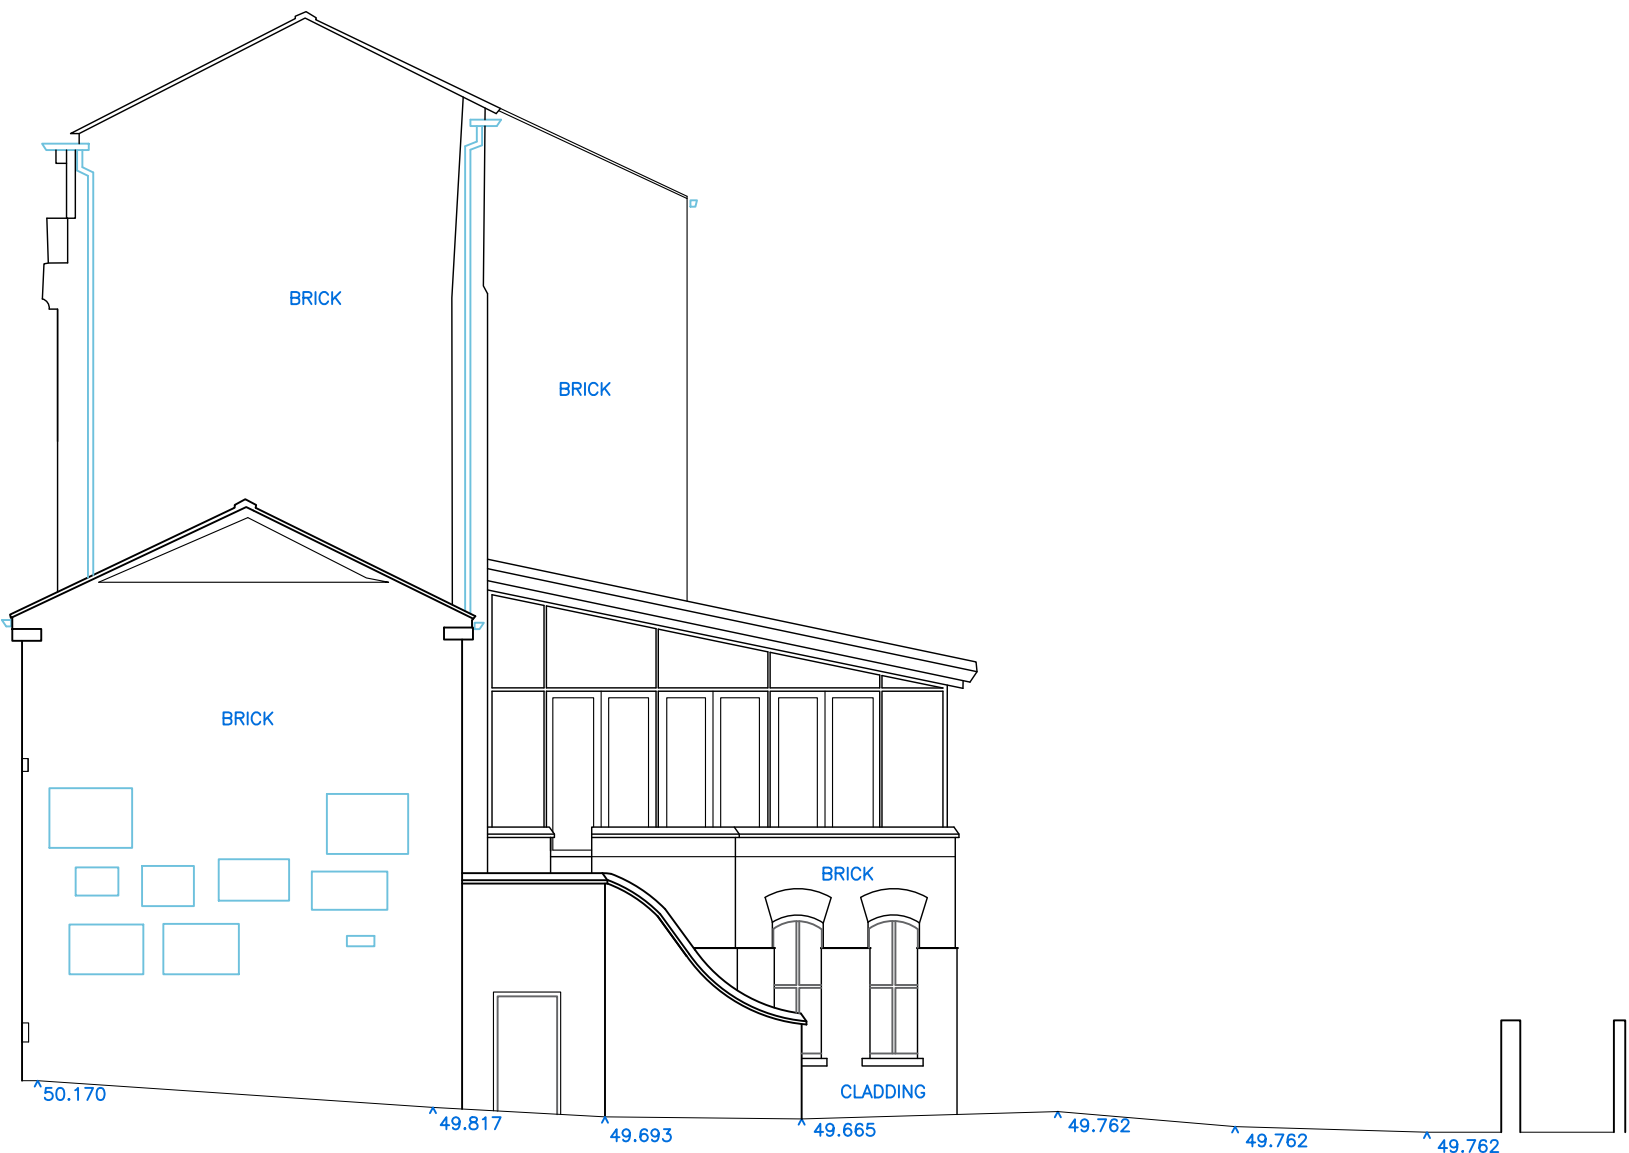

WEST ELEVATION

 

Rev:	Date:	Init:	Note:	© Copyright
Stage: SURVEY				
Client: J.W. LEES				
Project address: The Rain Bar 80 Great Bridgewater Street Manchester M1 5JG				
Title: Existing External Elevations				
Scale:	1:100	Dwg size:	A1	
Drawn by:	NTB	Date:	08.10.19	
Drawing no:	4071-09.01	Rev:	-	

CONCORDE
BGW GROUP

London Unit 114 Screenworks 22 Highbury Grove N5 2EF	Doncaster Palmer Street Hyde Park Doncaster DN4 5DD	Nottingham Unit 3, The Glade Business Centre Forum Road Nottingham NG5 9RW
---	--	--

01302 361 024

concordeb企业.com