




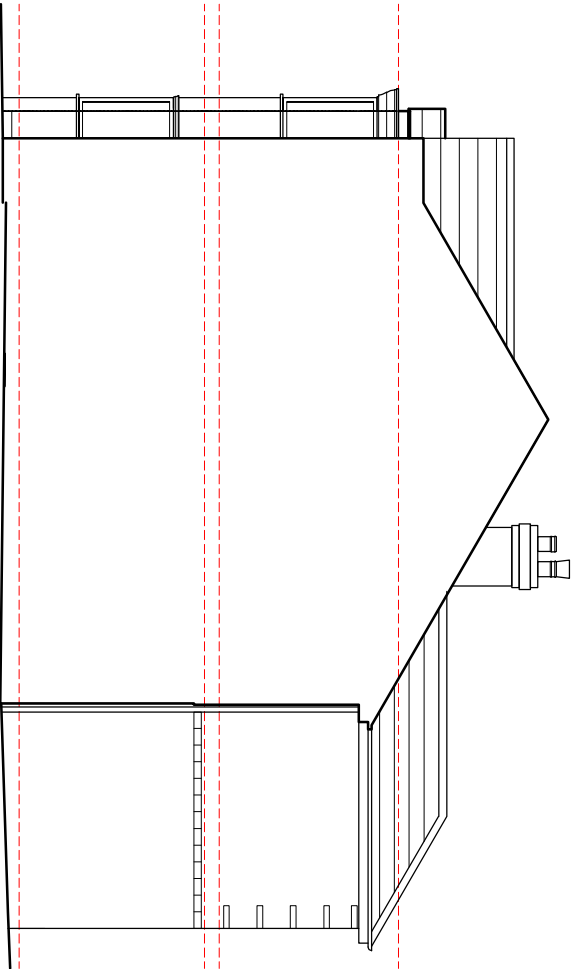

SIDE ELEVATION

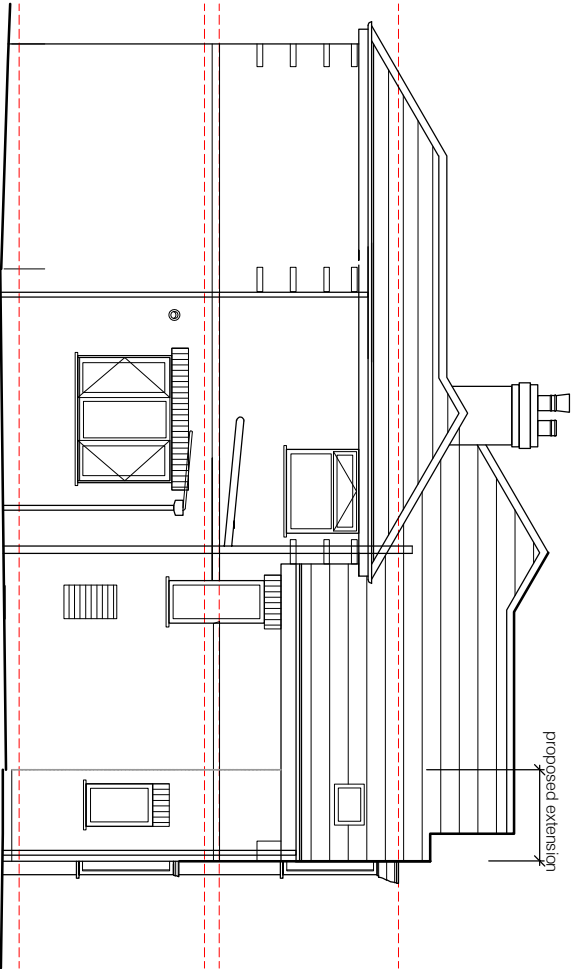


SIDE ELEVATION

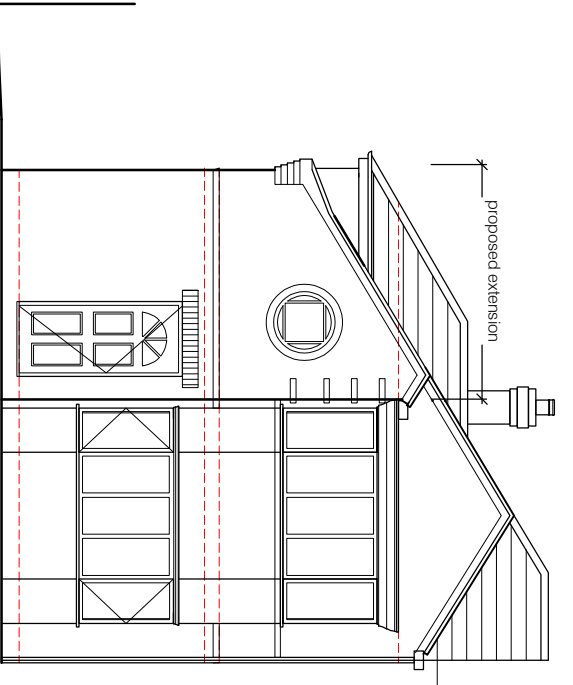


FRONT ELEVATION


proposed finishes:
clay tiled roof
smooth red facing brick with rendered upper walls
upvc white d/g windows
black rainwater goods
black fascias and soffits

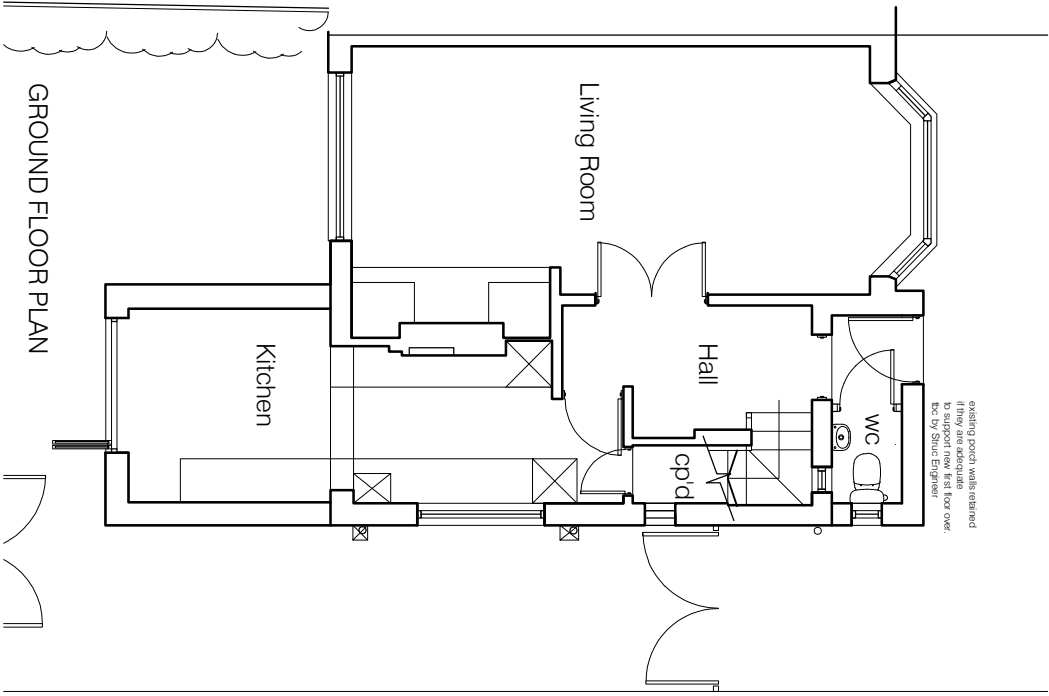


GROUND FLOOR PLAN

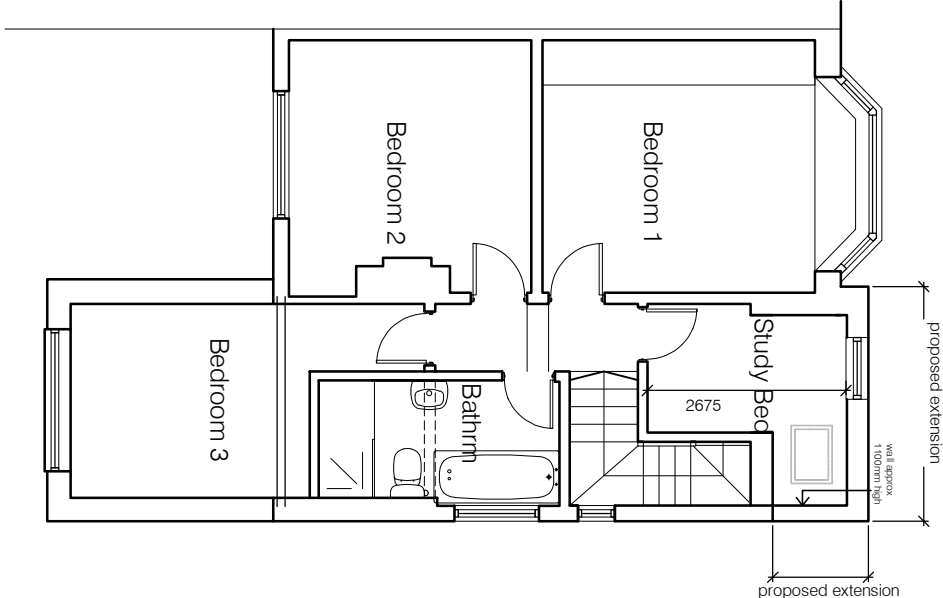

FIRST FLOOR PLAN

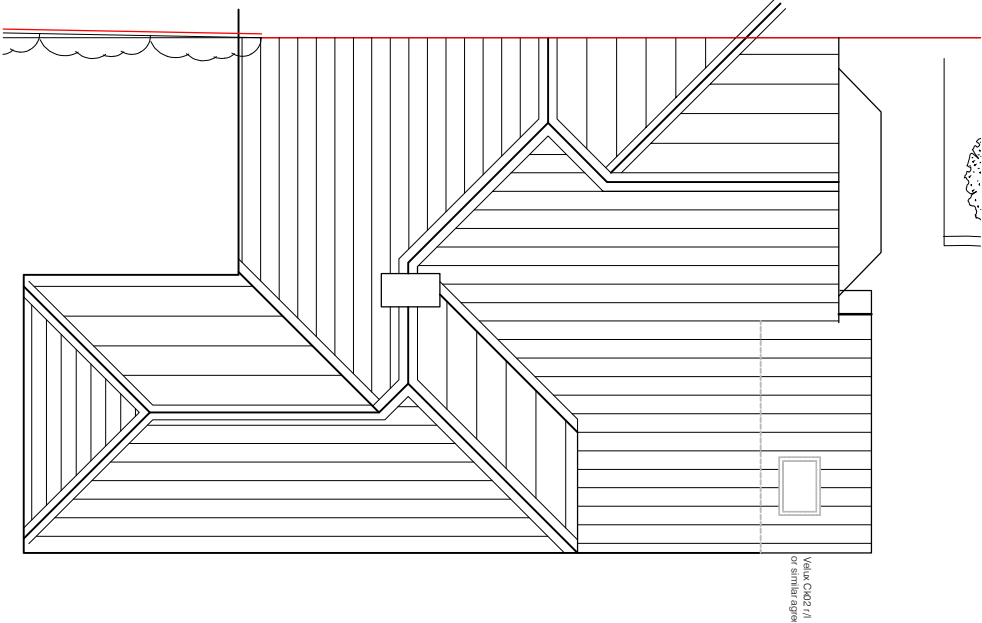

ROOF PLAN

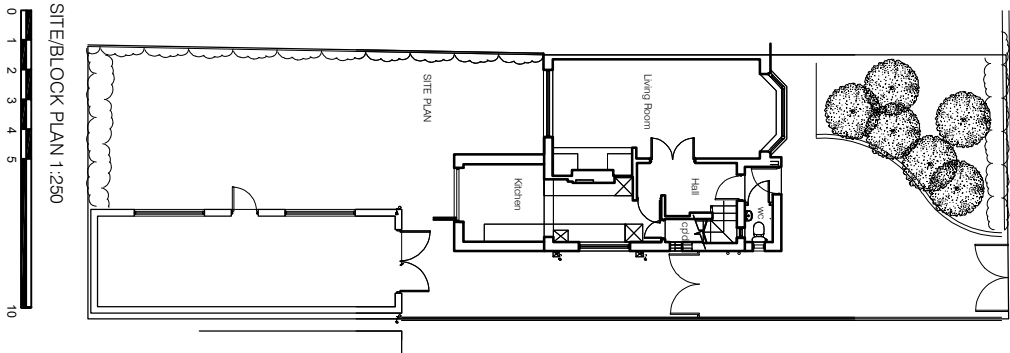

SITE/BLOCK PLAN 1:250

Simon R Miles

Chartered Architect

Disbury

Manchester

T: 07778 137830

E: srmlsarchitect@gmail.com

Revision Date Revision note

Notes

SCALE 1:100



Project:
10 Fordbank Road Disbury

Title:
Floor plans and elevations as proposed

Drawing number:
21 294 PL200 P1

Client:
Mr & Mrs McGhee

Scale:
100@A3

Date:
19.07.2021

CAD file:
21 294

Drawn by:
SRM

SRM

Simon R Miles
Chartered Architect