



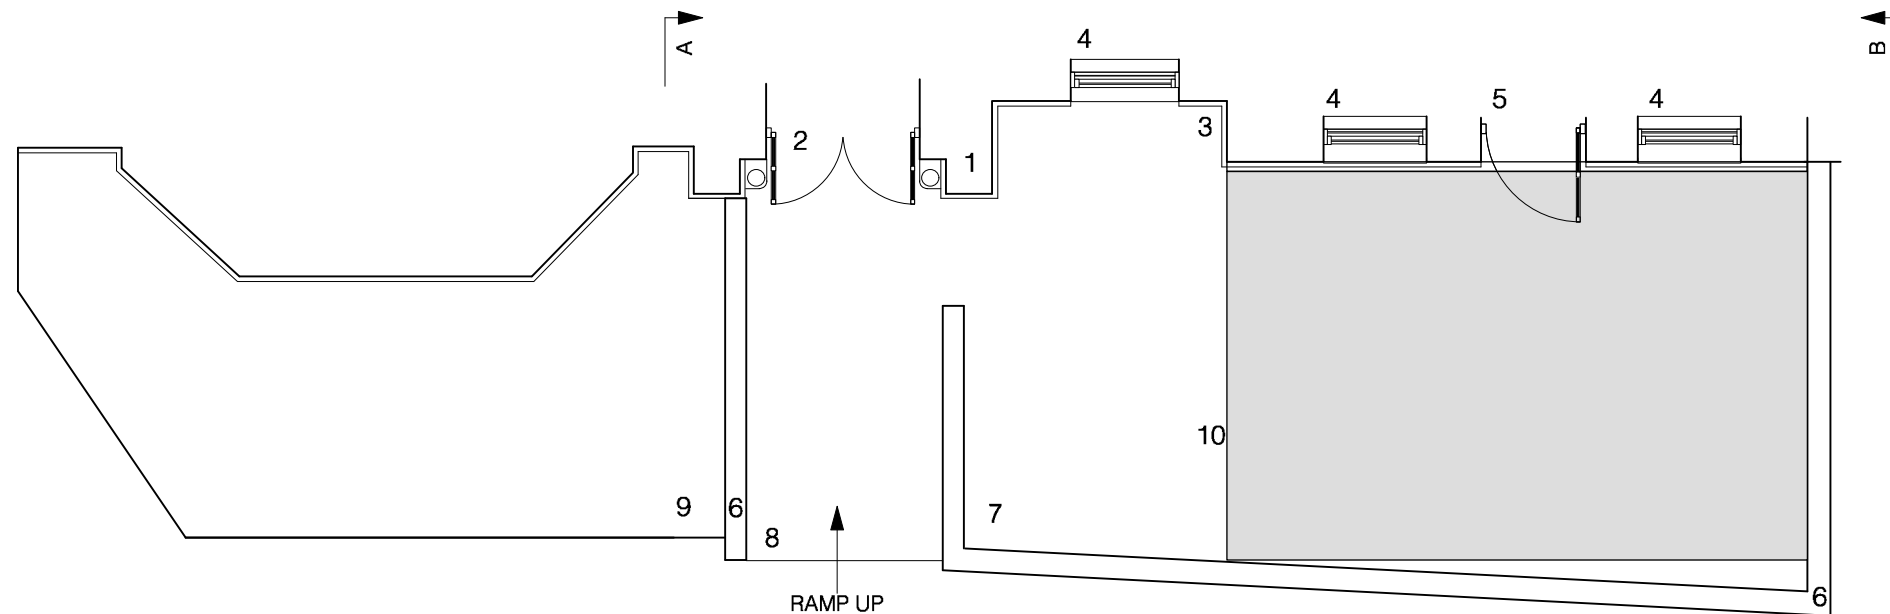

PLAN EXISTING

1. ORNATE STONEMWORK ENTRANCE WAY WITH PAINT FINISH IN GREY MASONRY PAINT.
2. ORIGINAL ARCHED TIMBER DOORWAY AND FAN LIGHT WITH NON ORIGINAL 2 PANEL GLAZED DOORS PAINT FINISH IN BLACK GLOSS
- 3 GREY PAINTED BRICKWORK TO FACADE.
4. TIMBER SASH WINDOWS WITH PAINT FINISH IN BLACK GLOSS.
5. ORIGINAL TIMBER SASH WINDOW OPENING CONVERTED TO DOORWAY BRICKWORK REMOVED TO FLOOR LEVEL AND 2 PANEL GLAZED DOOR WITH PAINT FINISH IN BLACK GLOSS.
6. LOW LEVEL WALL TO EXTERIOR OF SEATING AREA WITH PAINT FINISH AND STAINLESS STEEL BALUSTRADE WITH GLAZED PANELS.
7. RAISED EXTERNAL SEATING AREA WITH TILE FLOOR FINISH.
8. RAMP TO ENTRANCE WITH TILED FINISH
- 9 LINE DENOTING PROPERTY BOUNDARY WITH PAVEMENT AREA UNUSED
10. EXISTING RETRACTABLE ELECTRIC CANOPY POSITION EXTENDED SHOWN SHADED.

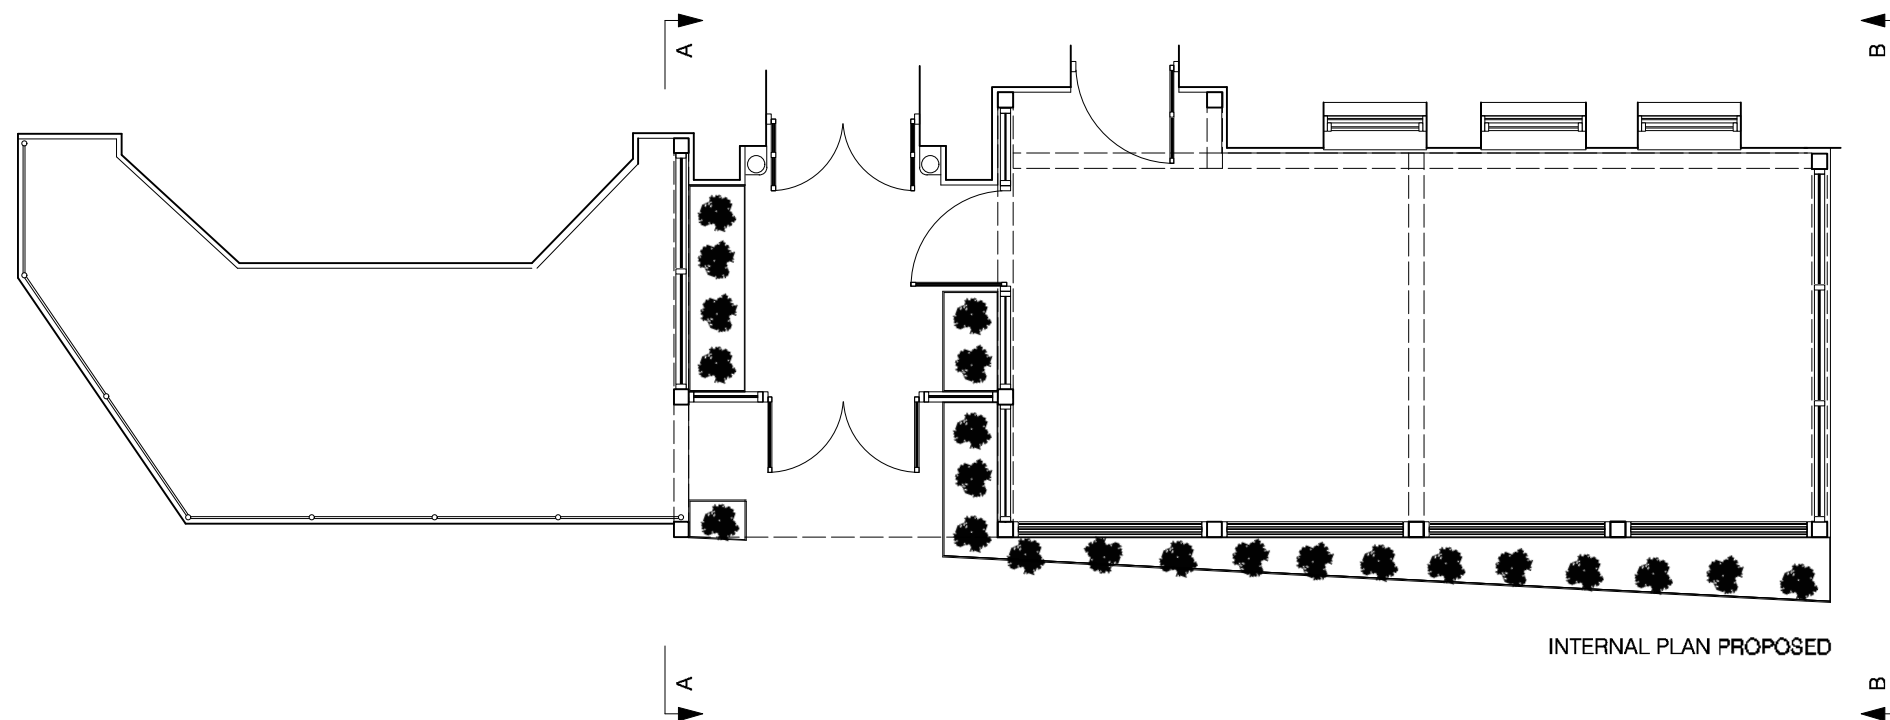

INTERNAL PLAN PROPOSED



**Paul Astill
& Associates**

Tel: 07956 922257.


www.astillassociates.com

Providence House
29 Windsor Road
Manchester
M40 1QQ

Check all measurements prior to any works commencing. Do not scale off drawing. This drawing remains the copyright of Paul Astill & Associates LTD there must be no reproduction or works carried out without the owners written consent. Ensure all works comply with current building regulations.

PROJECT
CLIENT
DATE
JOB NO
DRAWING NO
TITLE
SCALE

ONE EIGHT SIX DIDSBUY MANCHESTER
PROHIBITION NINETEEN20 LTD
NOVEMBER 2021
186/1/20
186 - 01 -32 - R1
FRONT EXTERNAL PERGOLA PLANS EXISTING &
PROPOSED INTERNAL. REV 1
1 : 75 (AT A3)

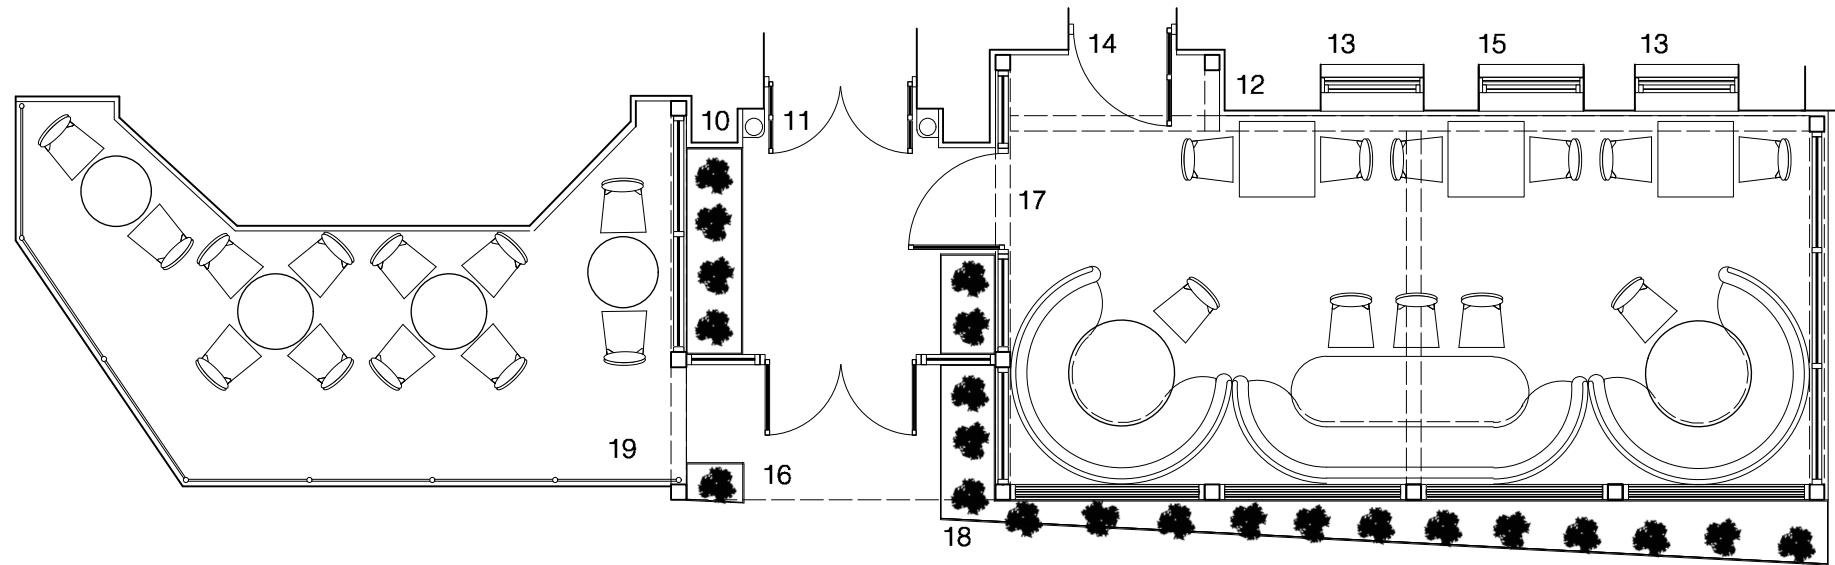

INTERNAL PLAN PROPOSED SHOWING FURNITURE

10. ORNATE STONEWORK ENTRANCE TO HAVE PAINT REMOVED BRINGING BACK ORIGINAL STONE AND BRICKWORK OF ENTRANCE WALKWAY, CONTRASTING EXISTING PAINTED FINISH TO WALLS AT SIDES AND RESTORING AN ORIGINAL FEATURE OF THE BUILDING VISIBLE THROUGH GLAZED WALLS OF ENTRANCE WHEN APPROACHING BUILDING FROM BOTH DIRECTIONS ON WILMSLOW ROAD.

11. ORIGINAL ARCHED TIMBER DOORWAY AND FAN LIGHT TO BE RETAINED AND MADE GOOD, WITH NEW TIMBER 8 PANEL GLAZED DOORS IN KEEPING WITH STYLE OF FACADE, ORNATE BRASS IRONMONGERY AND PAINT FINISH IN BLACK GLOSS.

12. PAINTED BRICKWORK MADE GOOD AND RECEIVE NEW PAINT FINISH IN EXTERIOR MASONRY PAINT FINAL COLOURS TO BE APPROVED BY PLANNERS

13. TIMBER SASH WINDOWS WITH PAINT FINISH IN BLACK GLOSS. TO BE RETAINED MADE GOOD WITH NEW PAINT FINISH.

14. NEW DOORWAY FORMING ACCESS TO EXTERNAL TERRACE. BRICKWORK REMOVED AND MADE GOOD NEW TIMBER FRAME MATCHING ORIGINAL SASH STYLE WITH NEW TIMBER 8 PANEL GLAZED DOOR MATCHING ENTRANCE.

15. EXISTING DOORWAY TO BE TAKEN BACK TO BEING WINDOW LOWER SECTION TO HAVE BRICKWORK MATCHING EXISTING. STONE WINDOW LEDGE TO BE RE-USED FROM WINDOW REMOVED. NEW TIMBER FRAME MATCHING EXISTING WINDOWS WITH ACOUSTIC DOUBLE GLAZED UNITS.

16. RAMP TO ENTRANCE TO HAVE TILES REMOVED AND BE MADE GOOD AND EVEN NEW BLACK NON SLIP TILED FINISH

17. GLAZED EXTERNAL LOBBY AND PERGOLA TO ENABLE EXTERNAL AREA TO BE USED ALL YEAR ROUND. LOBBY TO HAVE BLACK POWDER COATED ALUMINUM GLAZED WALLS WITH DOUBLE GLAZED ACOUSTIC UNITS. LOBBY FRAMING ORNATE STONEWORK OF ENTRANCE AND ENABLING IT TO BE VISIBLE FROM BOTH SIDES, CREATING DRAMATIC FOCAL FEATURE FROM INSIDE ENTRANCE DOORS. OUTER DOORS BLACK POWDER COATED ALUMINUM FRAMES WITH DOUBLE GLAZED ACOUSTIC UNITS. SKYROOF PRESTIGE' RETRACTABLE PERGOLA SYSTEMS @ 4,000MM (W) X 4,170MM (P), WITH HIGH GRADE EXTRUDED ALUMINUM PANELS THAT CAN ROTATE TO ANY ANGLE UP TO 120 DEGREES AND RETRACT TO ANY POSITION FOR OPTIMAL SUN EXPOSURE AND PREFERRED AIR FLOW. THE PANELS HAVE BEEN UPGRADED TO INCLUDE BP3 INSULATION. THE SYSTEMS WILL BE MANUFACTURED IN HIGH GRADE 6063 EXTRUDED ALUMINUM POWDER-COATED COLOUR TBC 5NR ADDITIONAL PILLARS TO ALLOW FOR THE INSTALL OF SYSTEMS TO THE PERIMETER AND THE INTERNAL DIVIDING SECTION. HARDWARE TO BE POWDER-COATED. THE SYSTEMS WILL OPERATE VIA ELECTRIC MOTORS & RTS REMOTE CONTROL UNITS. THE SYSTEM WILL HAVE A FIXED LOUVRE SECTION TO THE REAR TO JOIN THE ROOF SYSTEM TO THE EXISTING BUILDING AND ABOVE THE FRONT GLAZING TO BE FULLY RETRACTABLE BEHIND LINE OF PLANTERS OPENING ENTIRE SPACE ONCE ROOF HAS BEEN RETRACTED. 6NR X MOTORIZED GLASS PARAPETS TO BE FITTED 3 PANEL SYSTEMS, DOUBLE PANE TOUGHENED GLASS AND HARDWARE POWDER-COATED COLOUR TBC.

18. PLANTERS TO FRONT OF PERGOLA AND BOTH SIDES OF ENTRANCE WALK WAY. GALVANIZED WITH BLACK GLOSS POWDERCOATED FINISH. PLANING BY SPECIALISTS TO BE EVERGREEN AND PROVIDE NATURAL VISUAL FEATURE TO STREET AND ENTRANCE,

19. EXTERNAL SMOKING AREA AT CORNER WITH ENTRANCE AT SIDE OF EXTERNAL LOBBY DOORS. ALLOWING ACCESS AND CAPACITY TO BE MANAGED BY EITHER SIA DOORMAN OR STAFF MEMBER AT ALL TIMES. BLACK UPVC COMMERCIAL DECKING WITH STATIC POLES AND BLACK FABRIC BARRIERS PRINTED BRANDING. LOOSE FURNITURE TO SPACE SPEC TBC.



**Paul Astill
& Associates**

Tel: 07956 922257.


www.astillassociates.com

Providence House
29 Windsor Road
Manchester
M40 1QQ


Check all measurements prior to any works commencing. Do not scale off drawing. This drawing remains the copyright of Paul Astill & Associates LTD there must be no reproduction or works carried out without the owners written consent. Ensure all works comply with current building regulations.

**PROJECT
CLIENT
DATE
JOB NO
DRAWING NO
TITLE
SCALE**

ONE EIGHT SIX DIDSBUY MANCHESTER
PROHIBITION NINETEEN20 LTD
SEPTEMBER 2021
186/1/20
186 - 01 -33 - R1
FRONT EXTERNAL PERGOLA PLAN SHOWING
FURNITURE REV 1
1 : 75 (AT A3)

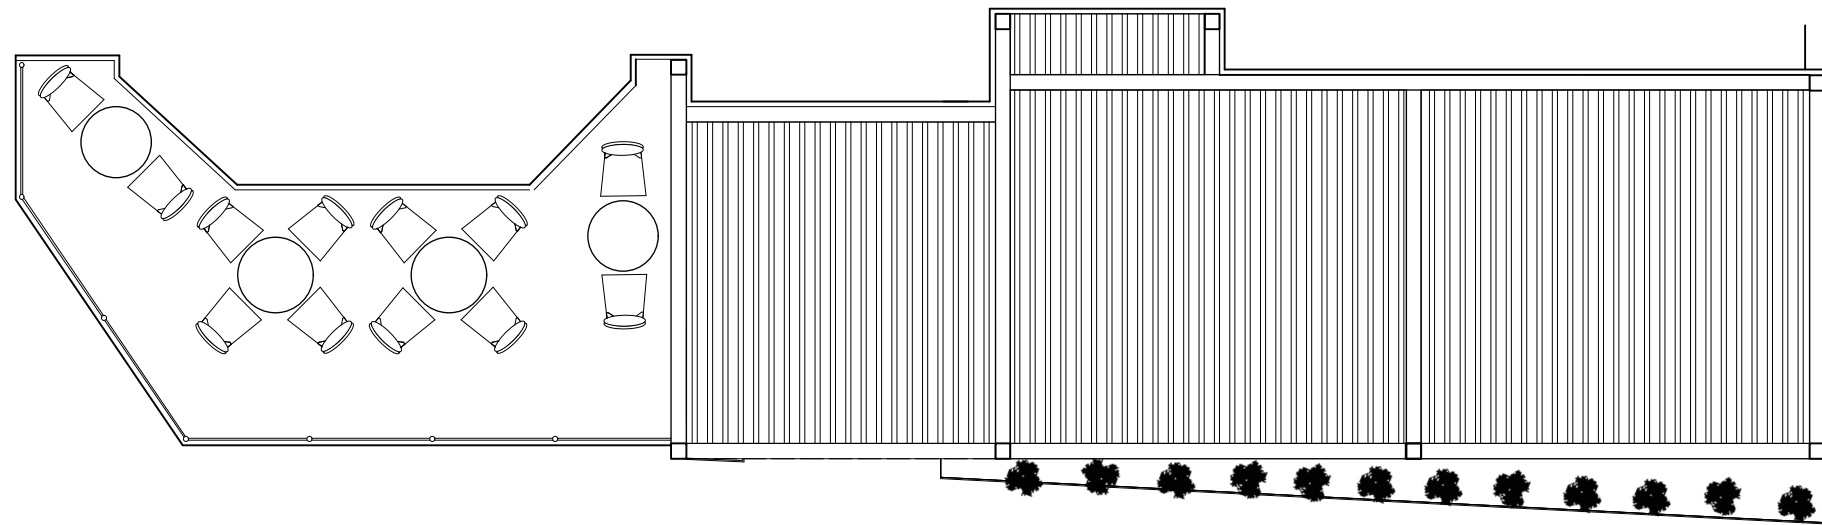

OVERALL PLAN PROPOSED SHOWING ROOF CLOSED

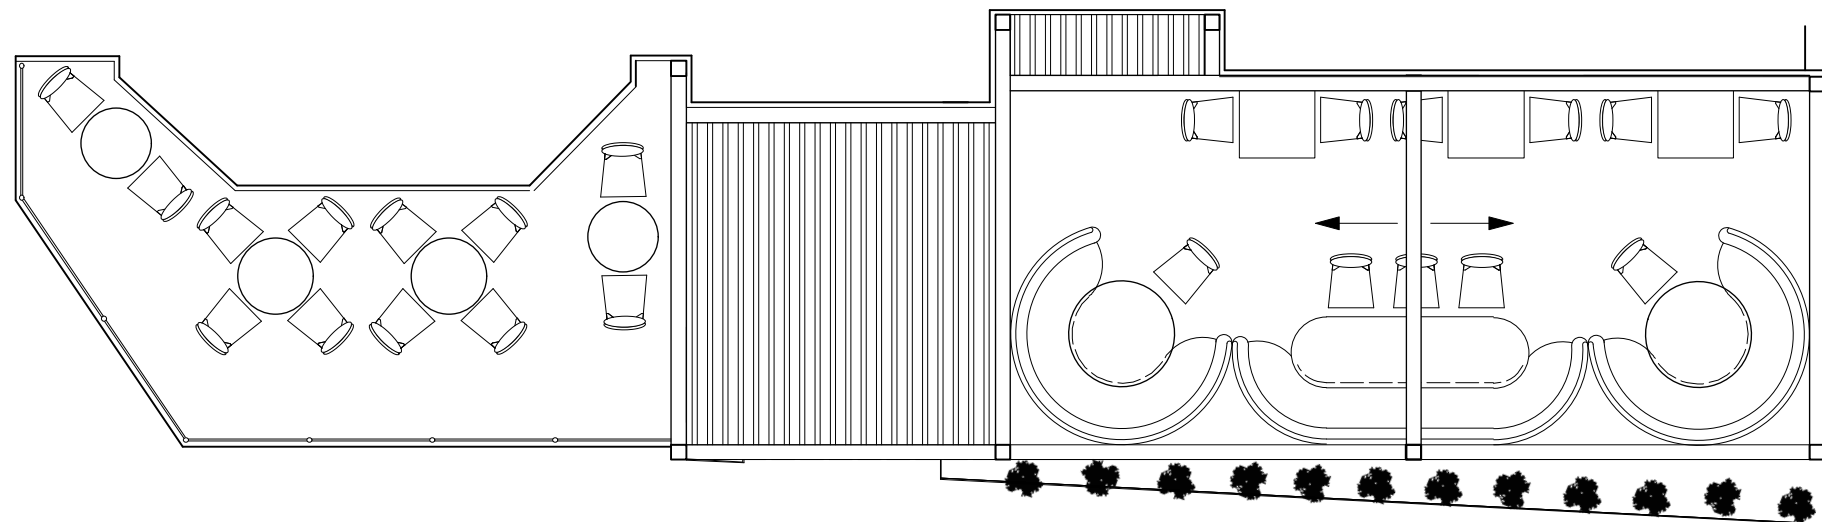

PLAN PROPOSED SHOWING ROOF OPEN



**Paul Astill
& Associates**

Tel: 07956 922257.

www.astillassociates.com

Providence House
29 Windsor Road
Manchester
M40 1QQ

Check all measurements prior to any works
commencing. Do not scale off drawing.
This drawing remains the copyright
of Paul Astill & Associates LTD there must
be no reproduction or works carried out without
the owners written consent. Ensure all works
comply with current building regulations.

PROJECT
CLIENT
DATE
JOB NO
DRAWING NO
TITLE
SCALE

ONE EIGHT SIX DIDSBURY MANCHESTER
PROHIBITION NINETEEN20 LTD
SEPTEMBER 2021
186/1/20
186 - 01 - 34 - R1
FRONT EXTERNAL PERGOLA PLANS SHOWING
ROOF OPEN AND CLOSED REV 1
1 : 75 (AT A3)



**Paul Astill
& Associates**

Tel: 07956 922257.

www.astillassociates.com

Providence House
29 Windsor Road
Manchester
M40 1QQ

Check all measurements prior to any works commencing. Do not scale off drawing. This drawing remains the copyright of Paul Astill & Associates LTD there must be no reproduction or works carried out without the owners written consent. Ensure all works comply with current building regulations.

PROJECT
CLIENT
DATE
JOB NO
DRAWING NO
TITLE
SCALE

ONE EIGHT SIX DIDSBURY MANCHESTER
PROHIBITION NINETEEN20 LTD
AUGUST 2021
186/1/20
186 - 01 -14 - R1
FRONT ELEVATION EXISTING REV 1
1 : 75 (AT A3)



**Paul Astill
& Associates**

Tel: 07956 922257.

www.astillassociates.com

Providence House
29 Windsor Road
Manchester
M40 1QJ

Check all measurements prior to any works commencing. Do not scale off drawing. This drawing remains the copyright of Paul Astill & Associates LTD there must be no reproduction or works carried out without the owners written consent. Ensure all works comply with current building regulations.

PROJECT
CLIENT
DATE
JOB NO
DRAWING NO
TITLE
SCALE

ONE EIGHT SIX DIDSBURY MANCHESTER
PROHIBITION NINETEEN20 LTD
AUGUST 2021
186/1/20
186 - 01 -15 - R1
FRONT ELEVATION PROPOSED REV 1
1 : 75 (AT A3)



**Paul Astill
& Associates**

Tel: 07956 922257.


www.astillassociates.com

Providence House
29 Windsor Road
Manchester
M40 1QQ


Check all measurements prior to any works commencing. Do not scale off drawing. This drawing remains the copyright of Paul Astill & Associates LTD there must be no reproduction or works carried out without the owners written consent. Ensure all works comply with current building regulations.

PROJECT
CLIENT
DATE
JOB NO
DRAWING NO
TITLE
SCALE

ONE EIGHT SIX DIDSBURY MANCHESTER
PROHIBITION NINETEEN20 LTD
AUGUST 2021
186/1/20
186 - 01 -15B - R1
FRONT ELEVATION PROPOSED REV 1 WINDOWS
OPEN
1 : 75 (AT A3)

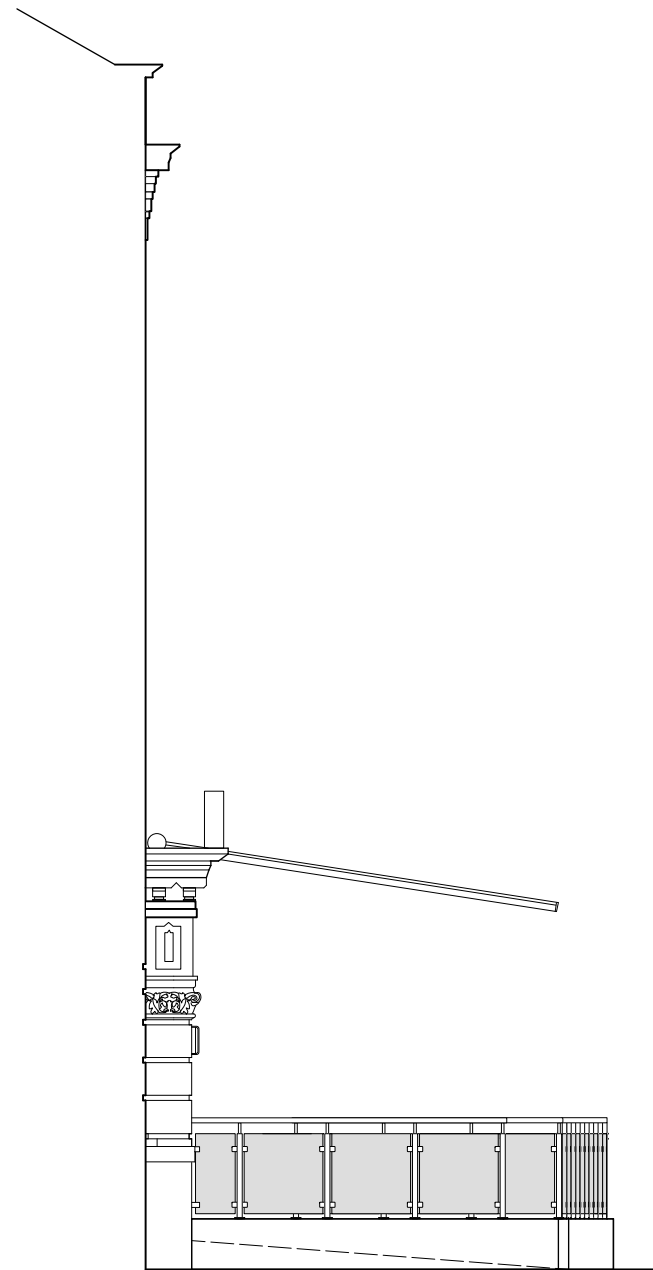

SECTION EXISTING

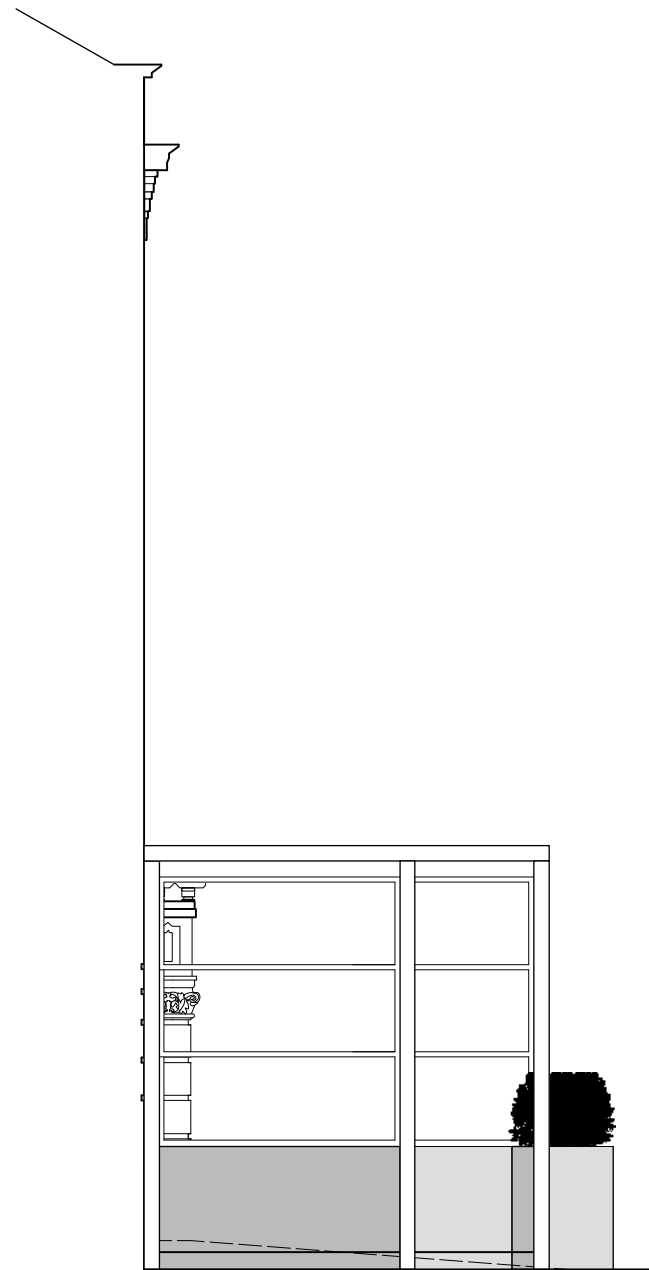

SECTION PROPOSED



**Paul Astill
& Associates**

Tel: 07956 922257.

www.astillassociates.com

Providence House
29 Windsor Road
Manchester
M40 1QQ


Check all measurements prior to any works
commencing. Do not scale off drawing.
This drawing remains the copyright
of Paul Astill & Associates LTD there must
be no reproduction or works carried out without
the owners written consent. Ensure all works
comply with current building regulations.

PROJECT
CLIENT
DATE
JOB NO
DRAWING NO
TITLE


SCALE

ONE EIGHT SIX DIDSBURY MANCHESTER
PROHIBITION NINETEEN20 LTD
NOVEMBER 2021
186/1/20
186 - 01 - 38
FRONT SECTION AA EXISTING AND PROPOSED

1 : 75 (AT A3)

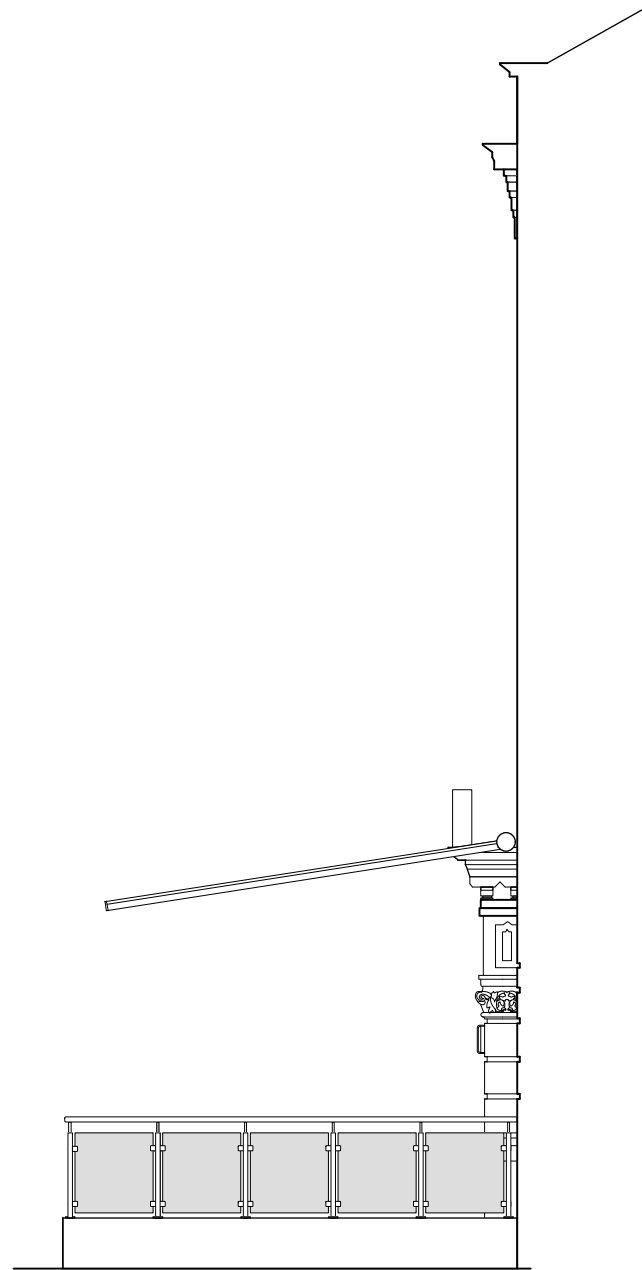

SECTION EXISTING

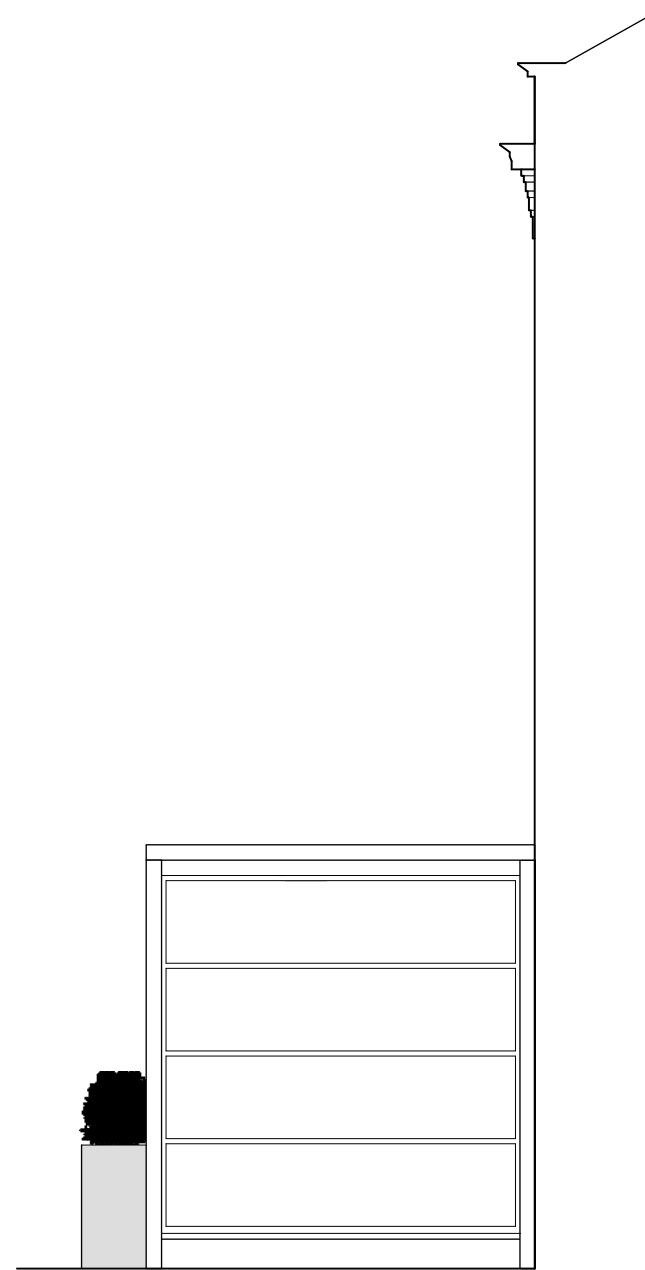

SECTION PROPOSED



**Paul Astill
& Associates**

Tel: 07956 922257.

www.astillassociates.com

Providence House
29 Windsor Road
Manchester
M40 1QQ

Check all measurements prior to any works commencing. Do not scale off drawing.
This drawing remains the copyright of Paul Astill & Associates LTD there must be no reproduction or works carried out without the owners written consent. Ensure all works comply with current building regulations.

PROJECT
CLIENT
DATE
JOB NO
DRAWING NO
TITLE

SCALE

ONE EIGHT SIX DIDSbury MANCHESTER
PROHIBITION NINETEEN20 LTD
NOVEMBER 2021
186/1/20
186 - 01 - 39
FRONT SECTION BB EXISTING AND PROPOSED
1 : 75 (AT A3)