


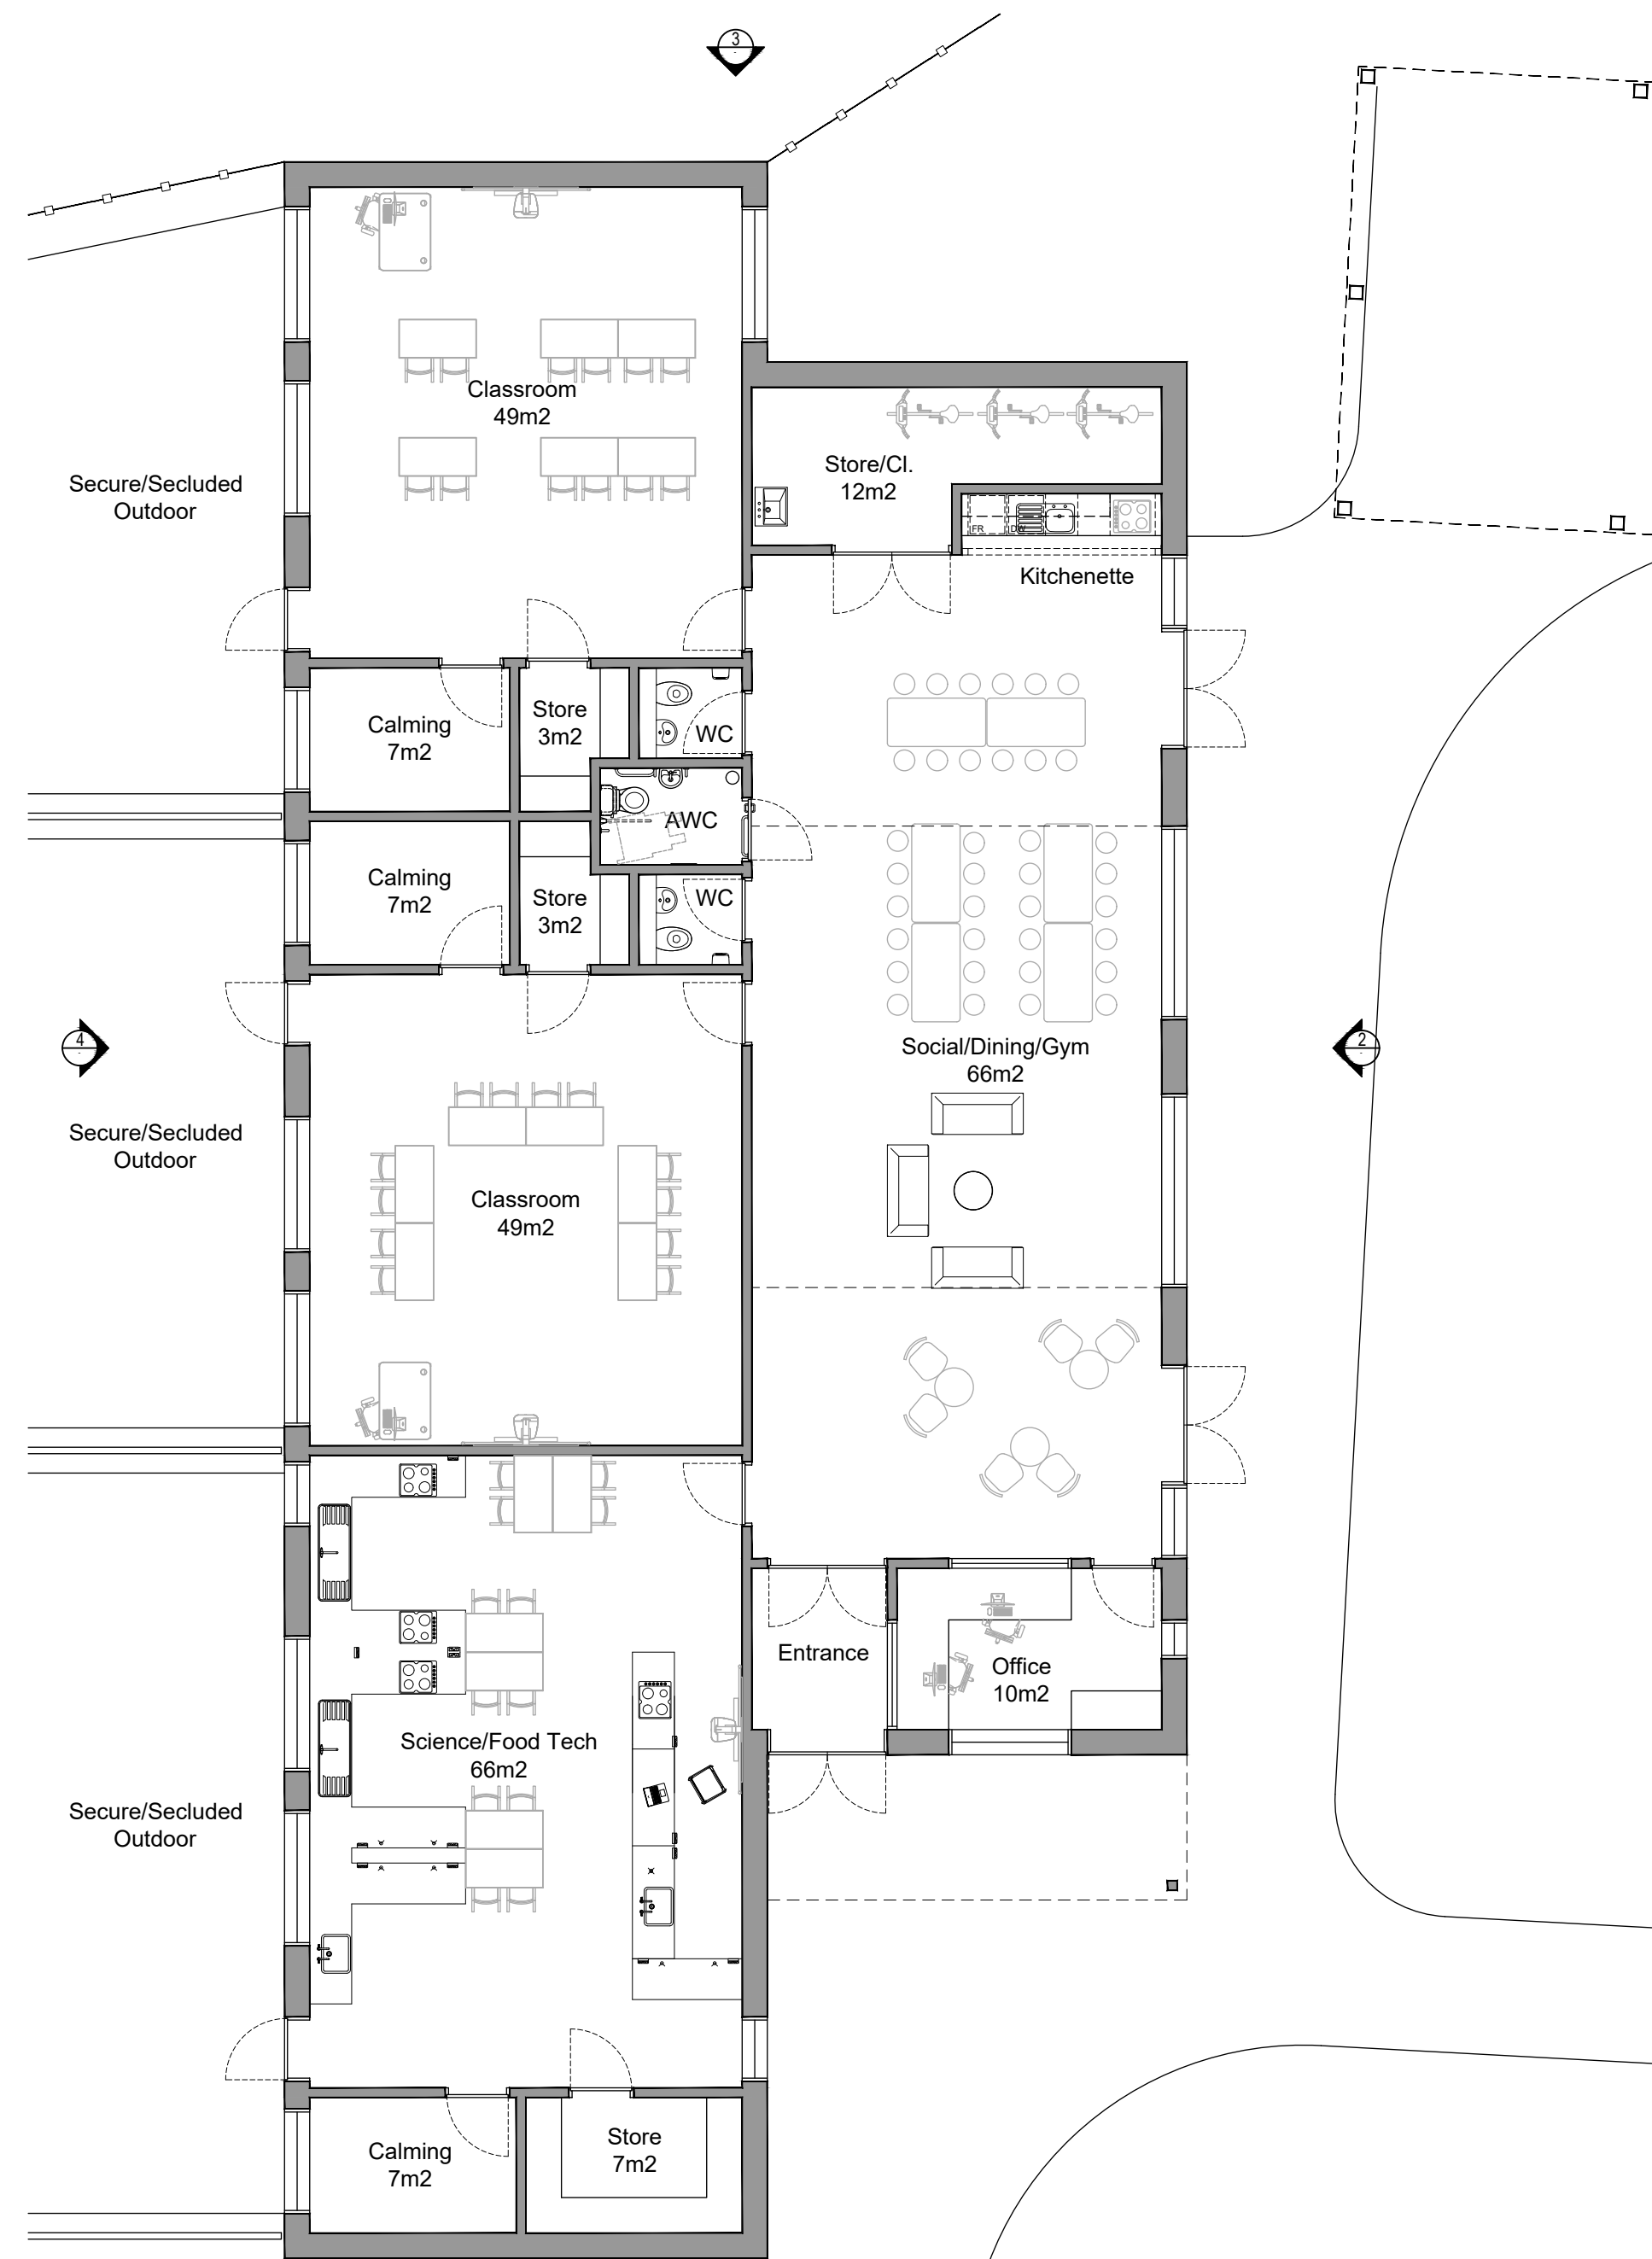


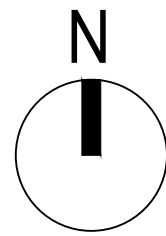


FLOOR PLAN
GIFA = 348m²

 

ELEVATION 1

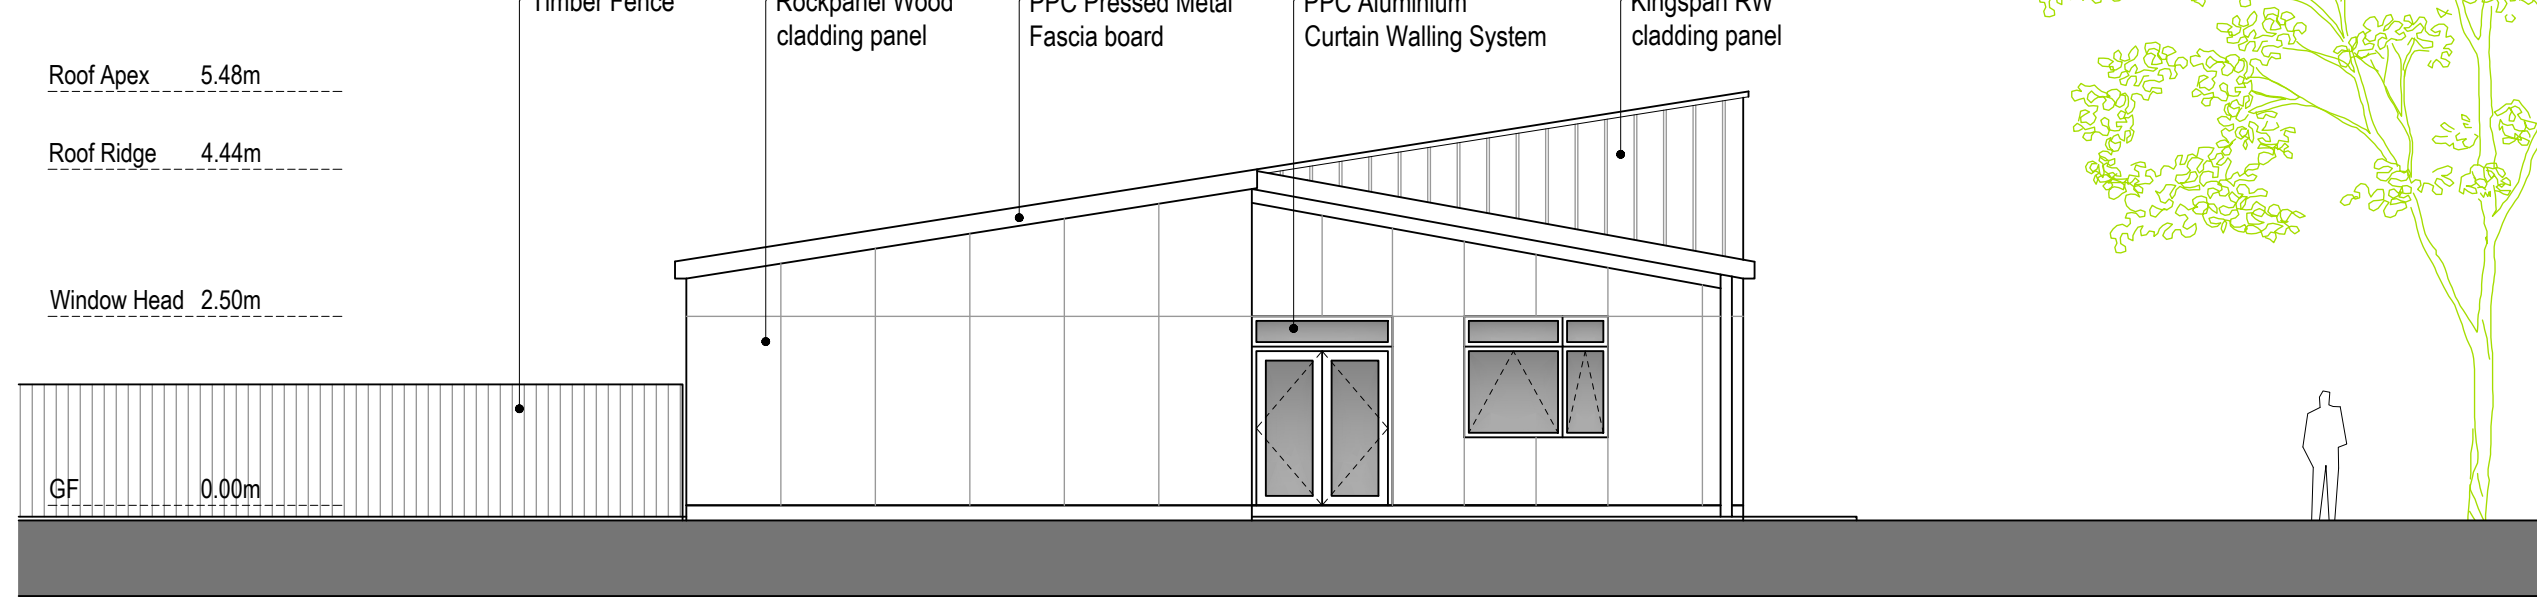

ELEVATION 2

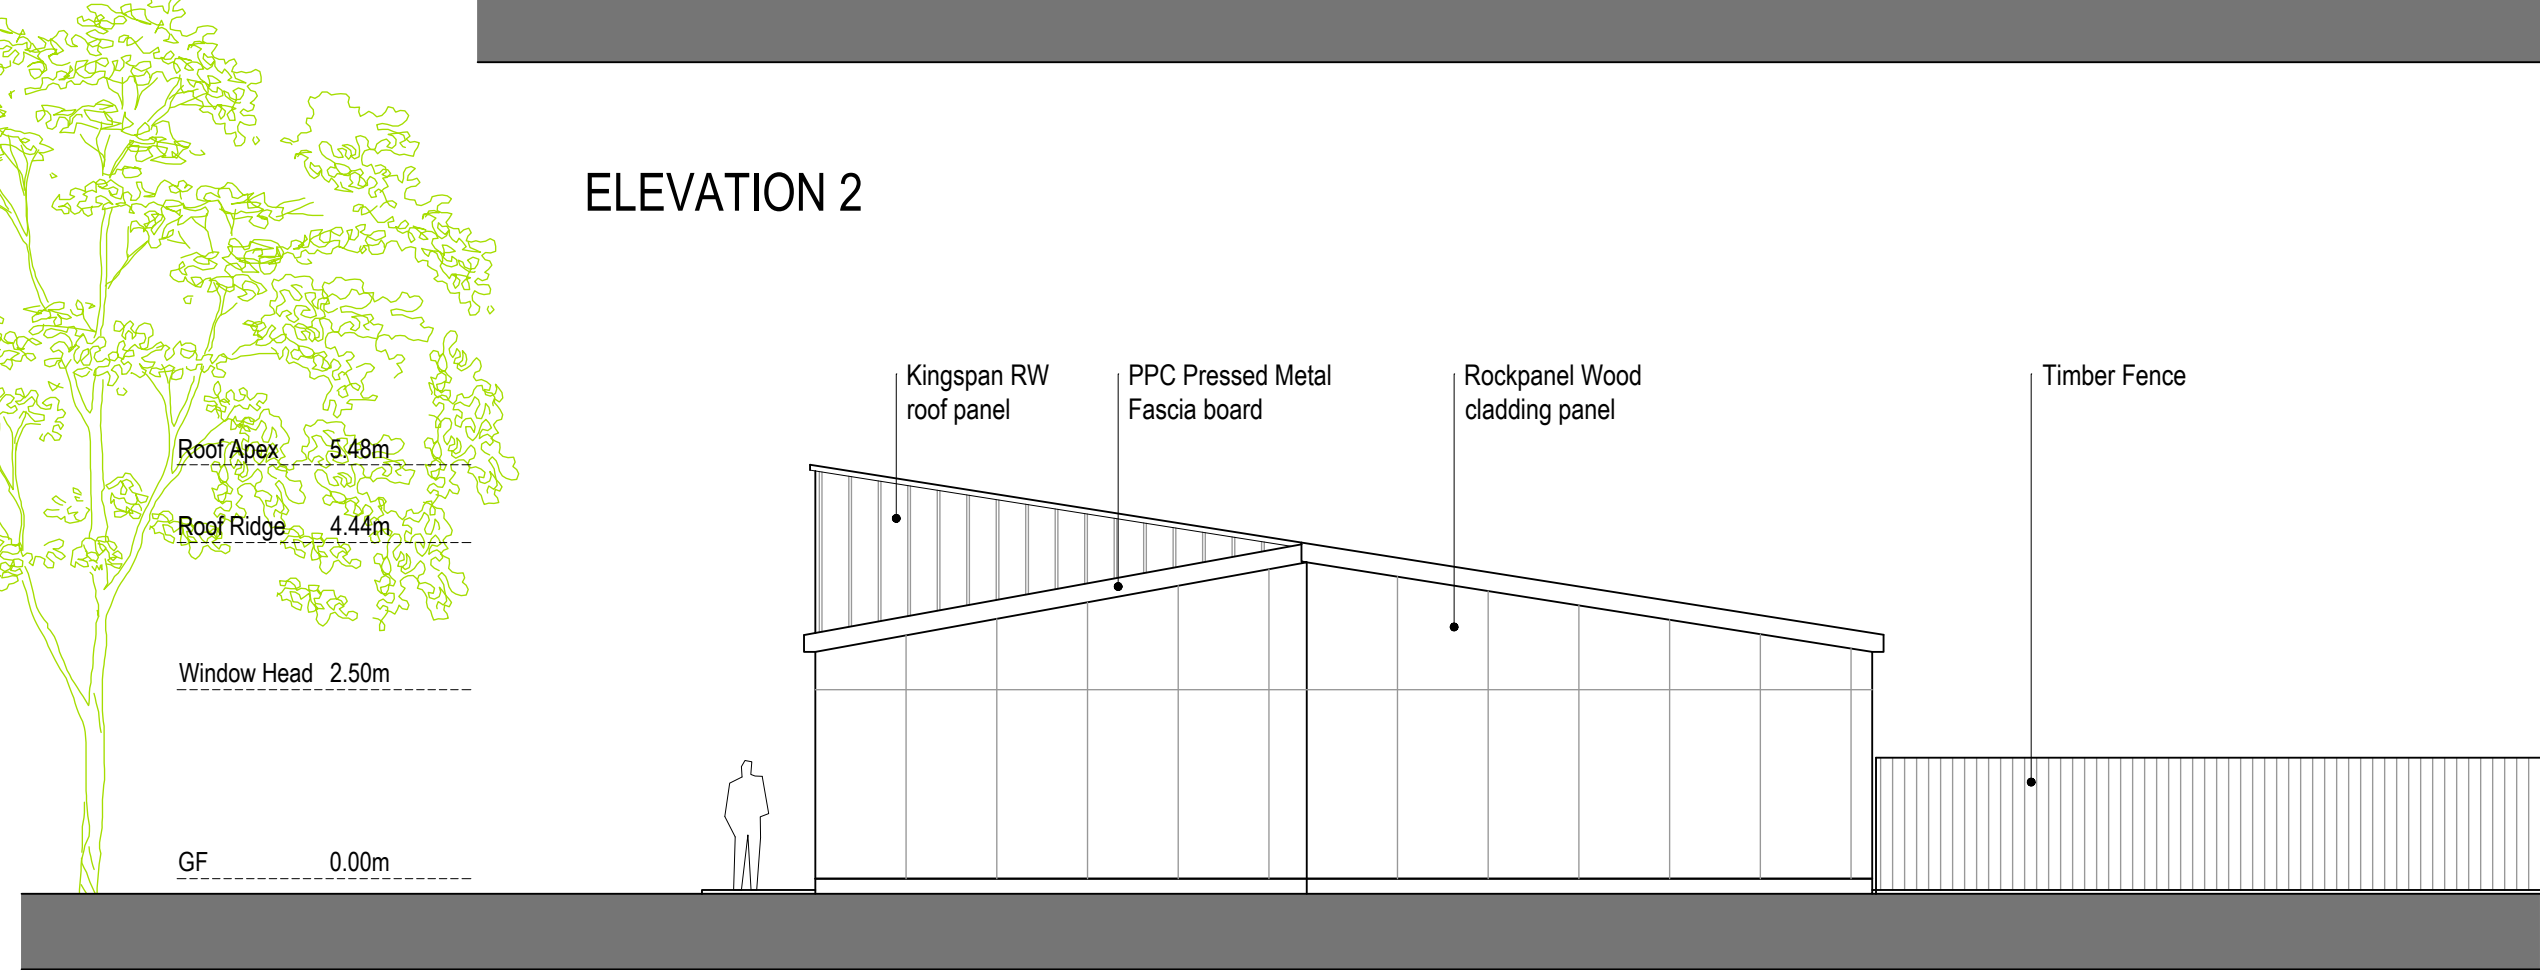

ELEVATION 3



ELEVATION 4

NOTES
Copyright: All rights reserved.
This drawing must not be reproduced without permission.
This drawing must not be scaled. Dimensions are in millimetres unless specified.
Any discrepancies to be brought to the attention of the architect.
This drawing is to be read in conjunction with all relevant Architects, Structural Engineers and Services Engineers drawings and specification.

Roof, Rainwater Goods, Flashings, Doors and Cladding Panels
to match The Hub



The Hub

P2	04/04/2022	Issued for Planning	PI	RC
P1	23/03/2022	Furniture and Fenestration added. Issued for Approval	PI	RC
P0	22/03/2022	Issued for Approval	PI	RC
REV	DATE	REVISION NOTE	BY	CHECK

GRATED APPLE
Architecture/ Urban Design

T: +44 7421 642876 / +44 7786006386
The Piggery, 2 Wigsey Lane, Warburton, Lymm, Cheshire WA13 9JL

MEA - NEW BUILD

Floor Plan - Elevations

22002 04

DRAWN BY PI DATE 20/03/22 STATUS Planning

REV SCALE 1:100 @ A1

P2