



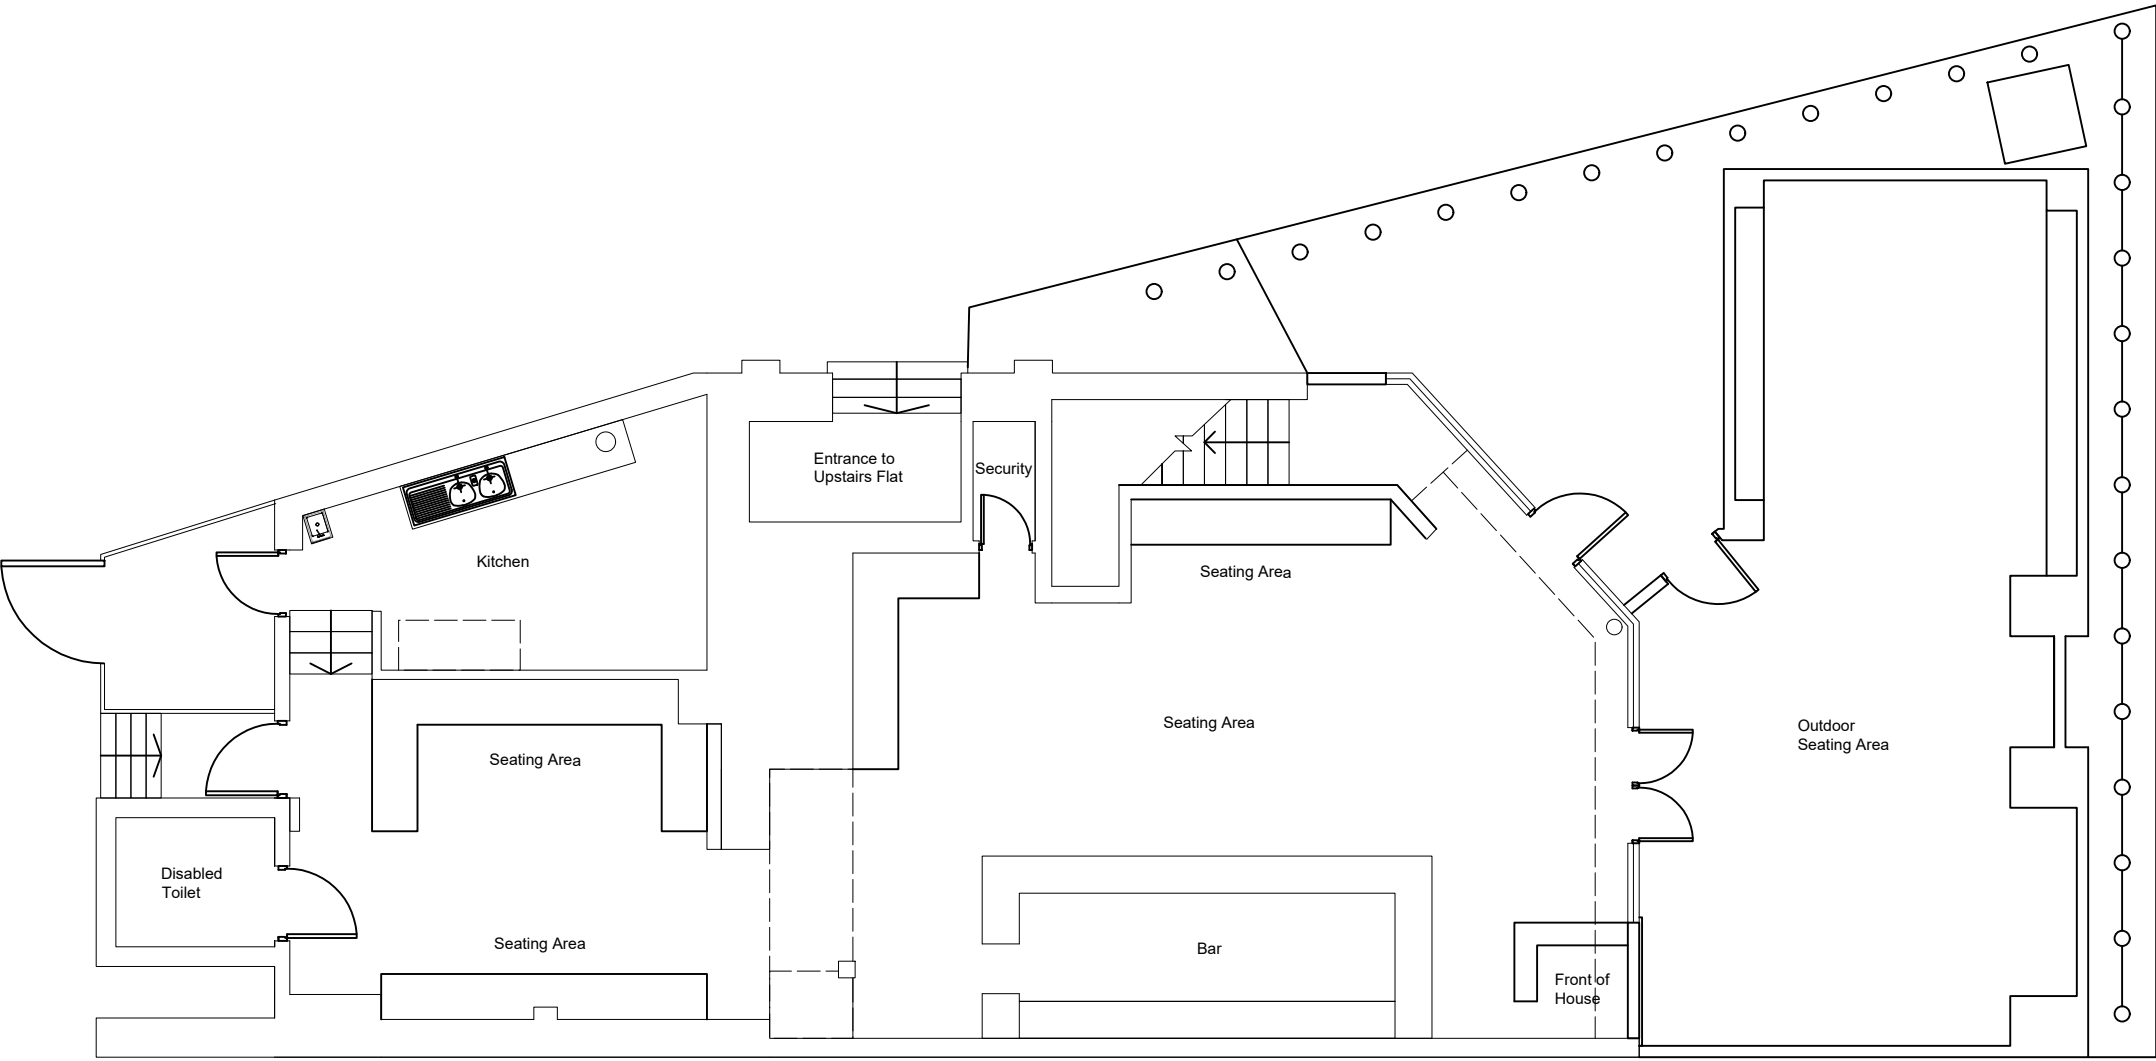

GROUND FLOOR PLAN

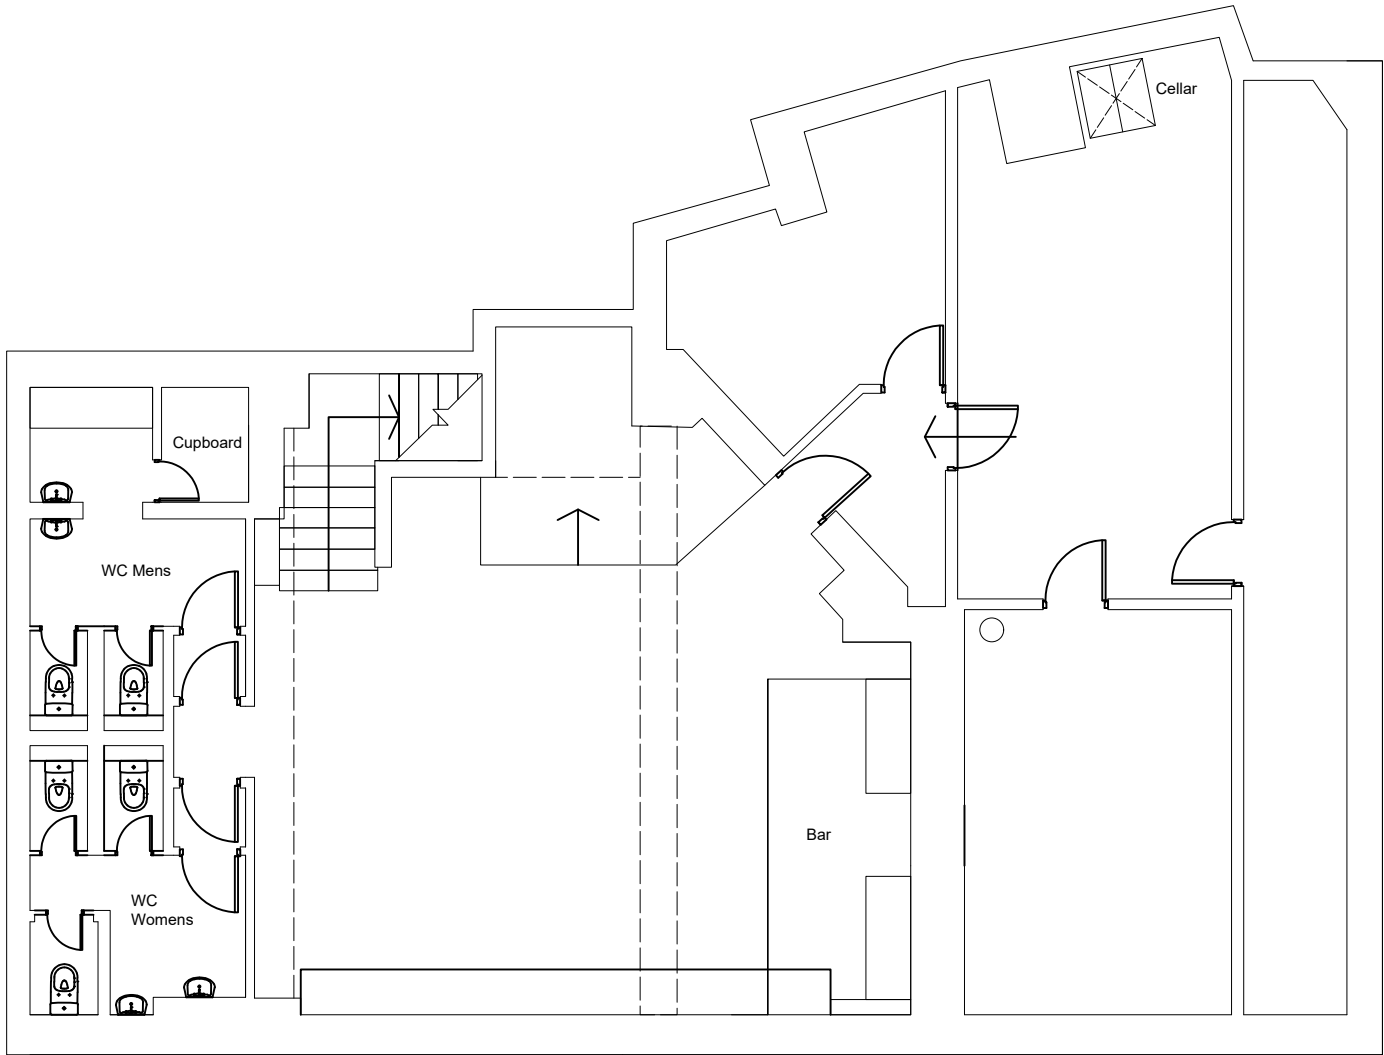

BASEMENT FLOOR PLAN



DRAWING NOTES

Written dimensions to be taken in preferences to scaled dimensions. The Contractor is responsible for checking all dimensions before work starts.

All work is to be carried out to the requirements, and to the satisfaction of the Local Authority. These drawings are for planning purposes only

Any discrepancies to be brought to the attention of 4D Planning Consultants immediately.

REVISIONS

REV	DATE	DESCRIPTION	BY	CH

PROJECT TITLE

NEST
310 Wilmslow Road
Manchester
M14 6XQ

DRAWING TITLE

Pre-Existing Plans

CLIENT

Ben Hourahine

DRAWING No	REV
4D03	/
Scale 1: 50 @ A2	
DATE	DRAWING STATUS
Nov 2021	Planning

4D PLANNING™

Architecture | Town Planning

T: 0203 1500 183 www.GetMePlanning.com

www.GetMePlanning.com