



Existing Elevations

For Building Regulation and construction purposes this plan is to be read in conjunction with A & S INMAN (Designs) Ltd. General Building Specification GBS 01.00.00 Rev. 'P' and as amended and the Full Plans Approval documentation issued by the Local Authority Building Control Department and as agreed with the BCO.

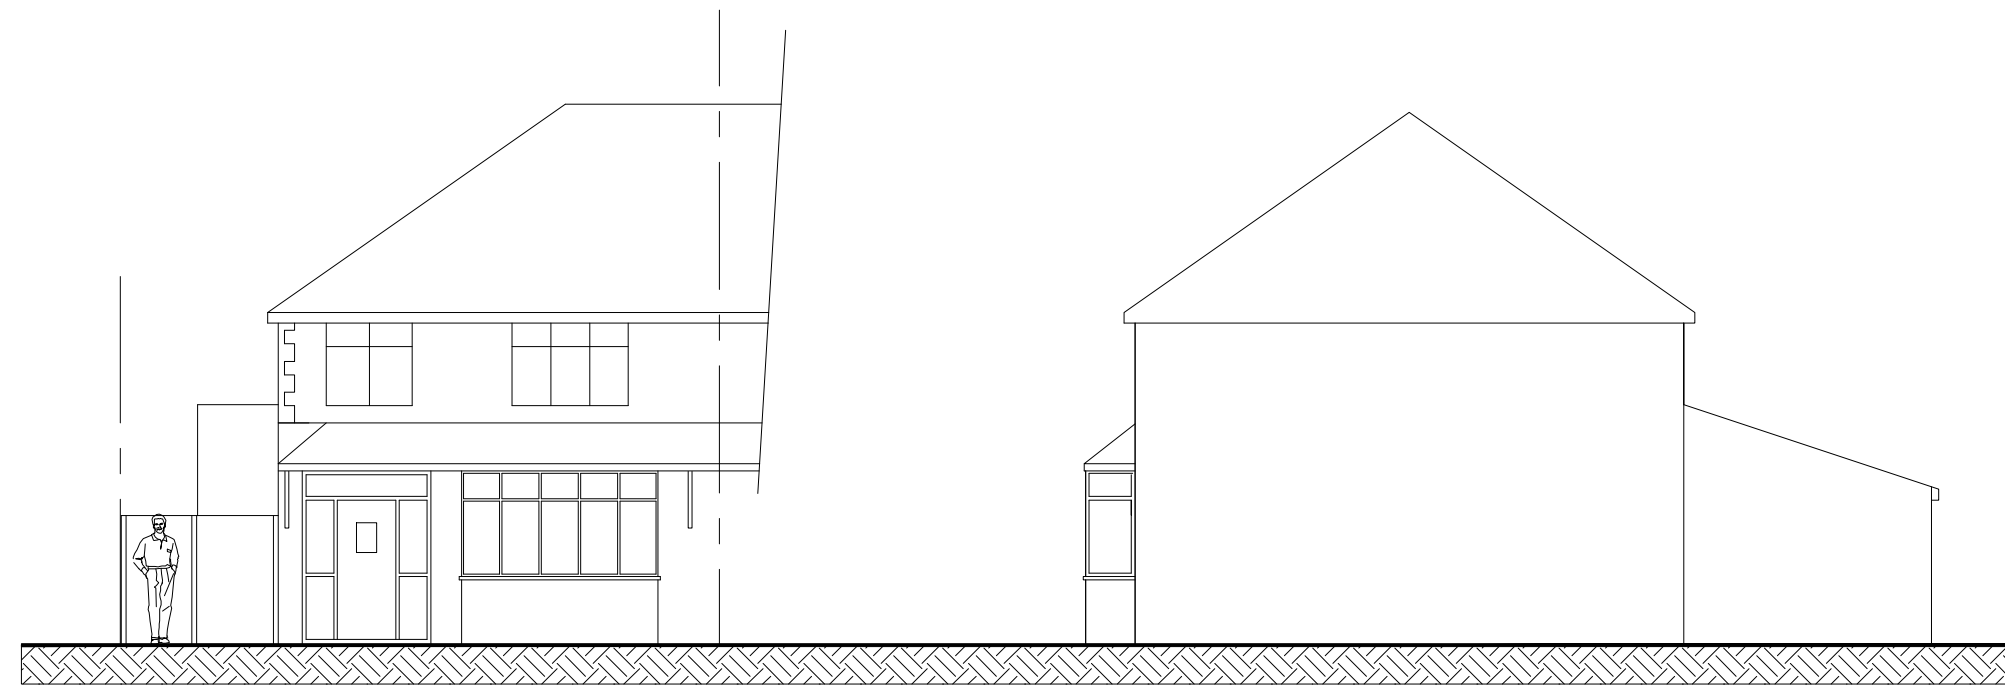

Front


Side

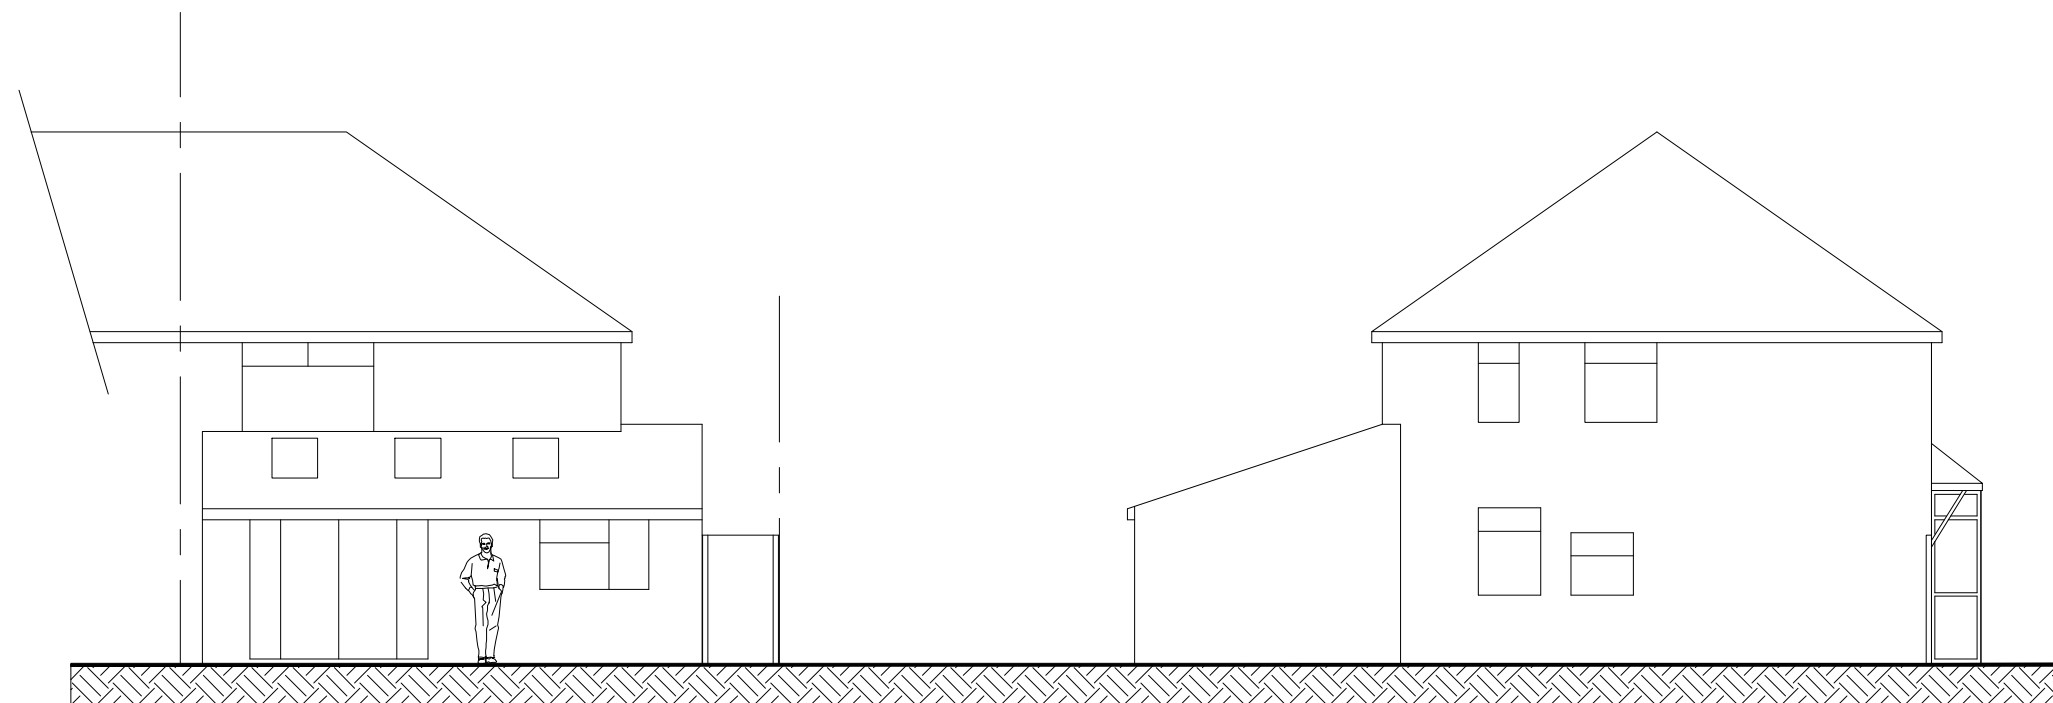


Rear

Side

Existing Floor Plan

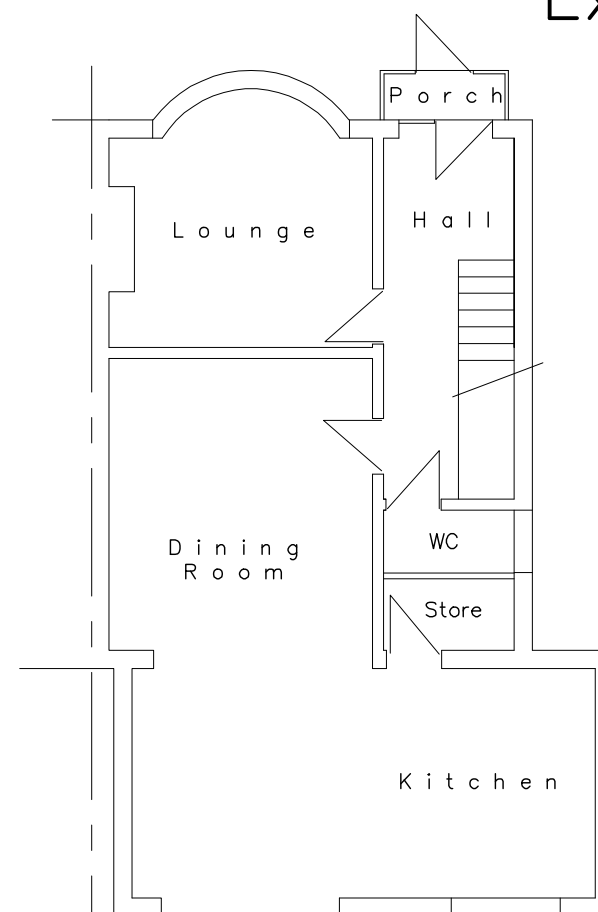

Ground Floor

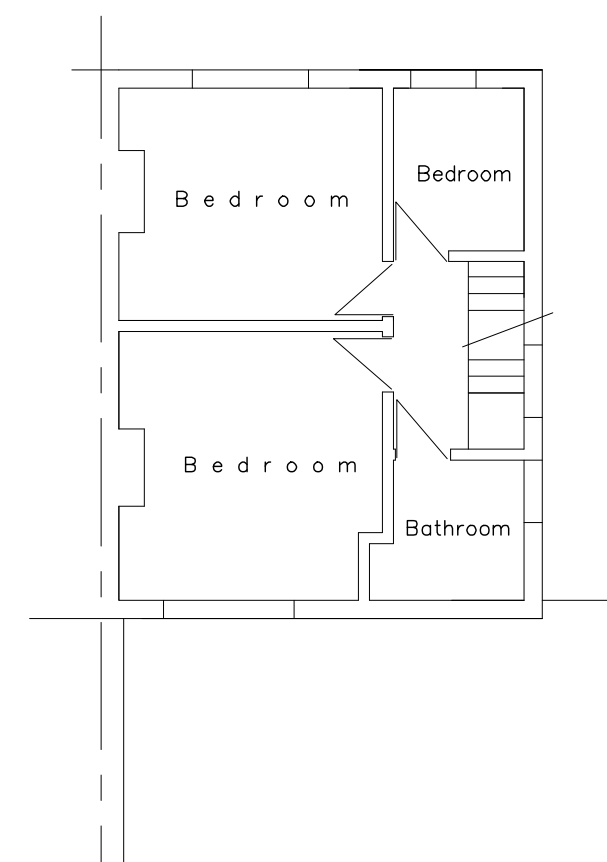

First Floor


Scale 0 1 2 3 4 5

Planning Plan

Proposed Two Storey Side and Front Extension
16 ARTHOG ROAD
DIDSBURY
MANCHESTER
M20 6HG



Prepared by:-
A & S INMAN (Designs) Ltd.
24 GRANGETHORPE ROAD
URMSTON
MANCHESTER
M41 9HT

 

Phone 0161 747 7433

Scale 1:100 @ A2

Drg. No. 1790 / 01 / 22 Sht. 1

A