



VISUAL SCALE 1:100 @ A3

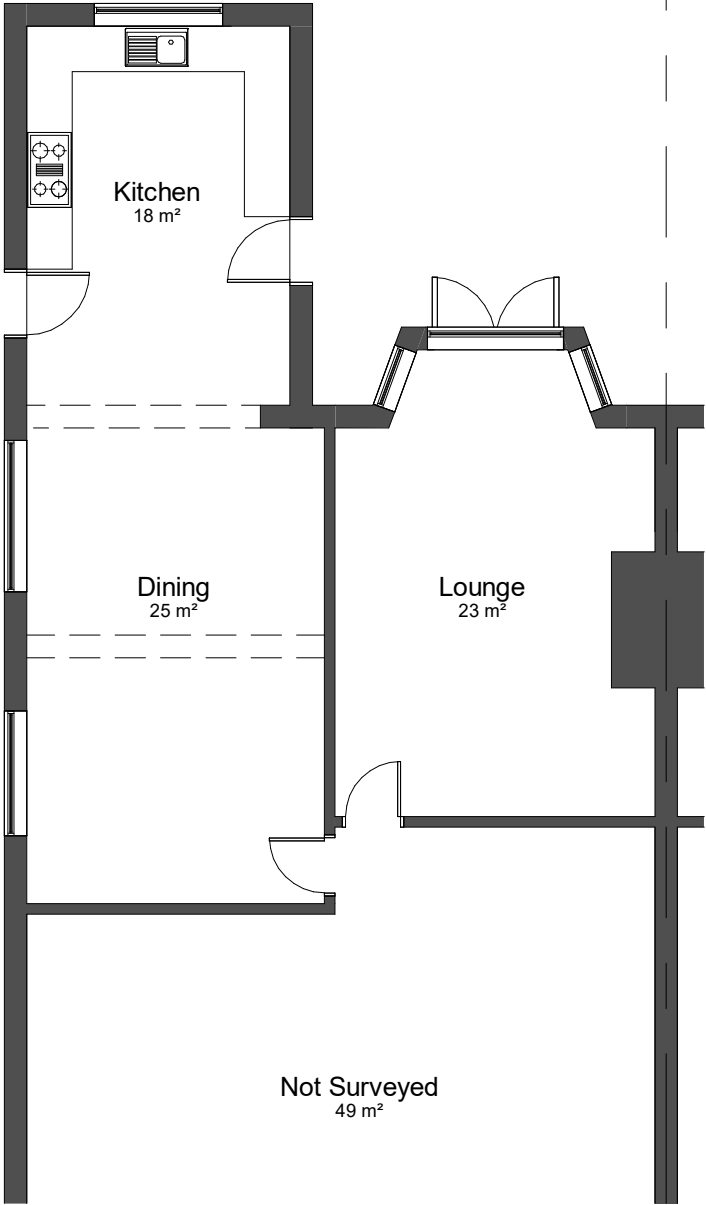

00-E-Ground Floor
1 : 100

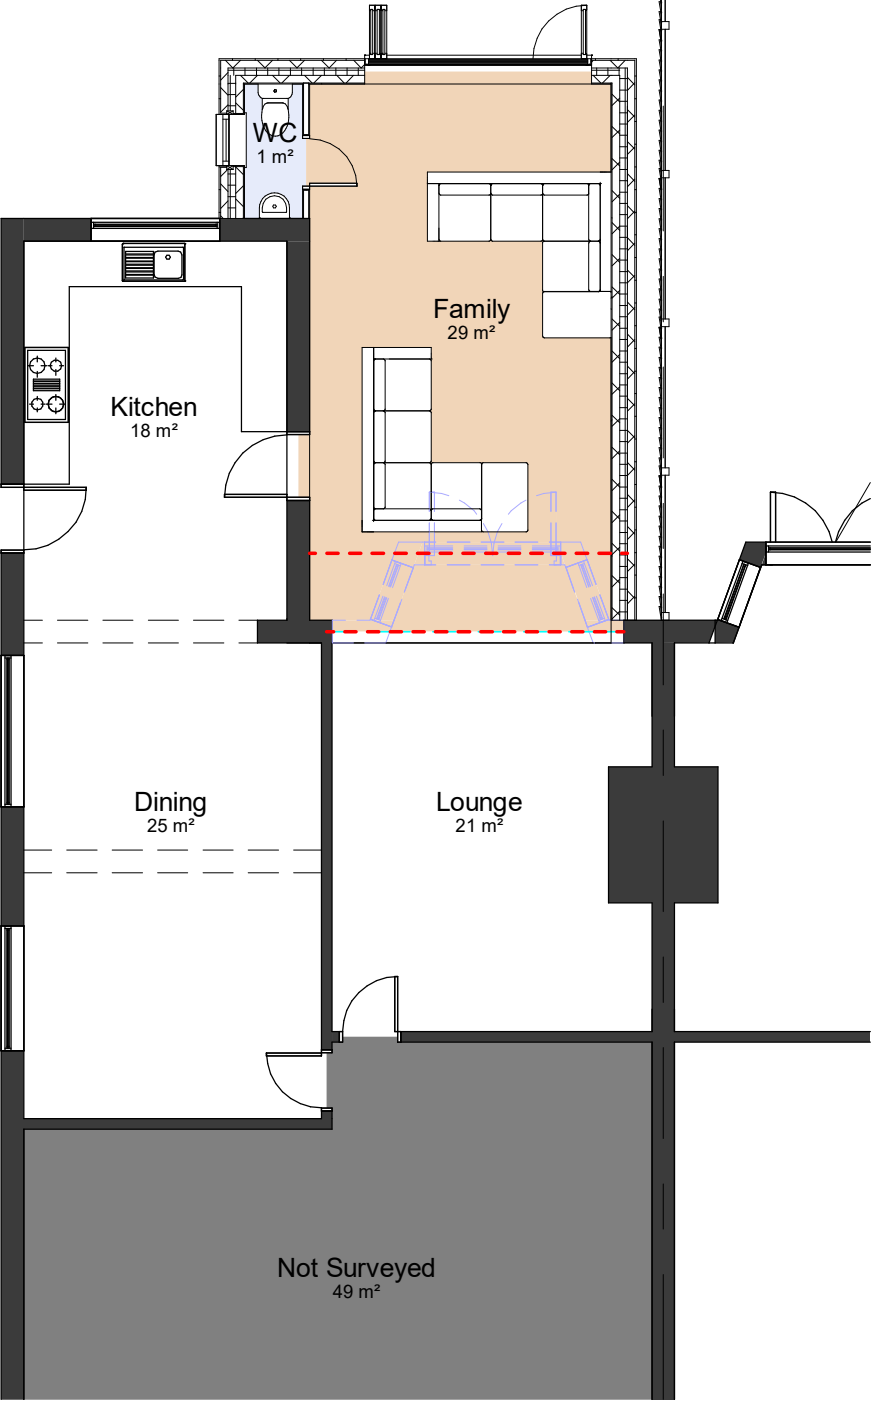

00-P-Ground Floor
1 : 100

COPYRIGHT © ALL RIGHTS RESERVED BY VIKAS ALYAS LTD. DO NOT SCALE FROM DRAWING. DRAWING INDICATES DESIGN INTENT ONLY. REPORT ANY DISCREPANCIES TO CLIENT / VA LTD. NOT TO BE USED FOR CONSTRUCTION UNLESS STATED SO. TO BE READ IN CONJUNCTION WITH OTHER DRAWINGS OR SPECIFICATION WHERE PROVIDED.

ARCHITEK

BUILDING DESIGN CONSULTANCY

0161 511 8479

vikas@architek.uk

916 Stockport Road, Levenshulme, Manchester, M19 3AB

No.	Description	Date
P1	Issue to Planning	10.12.2022

PROJECT		ADDRESS		CLIENT		
Single storey rear extension		264 Wilbraham Road, Whalley Range, Manchester, M16 8QL		Mr Abdul Koser		
		SHEET		Date 14.12.2021	Project number 1128	Scale (@ A3) 1 : 100
Manchester City Council		PURPOSE OF ISSUE		Drawn by VA	DRAWING NUMBER	
Planning		Existing & Proposed Floor Plans		Checked by VA	A102	REV P1