



- do not scale dimensions from this drawing
- all dimensions to be checked on-site and
discrepancies to be reported to the architects

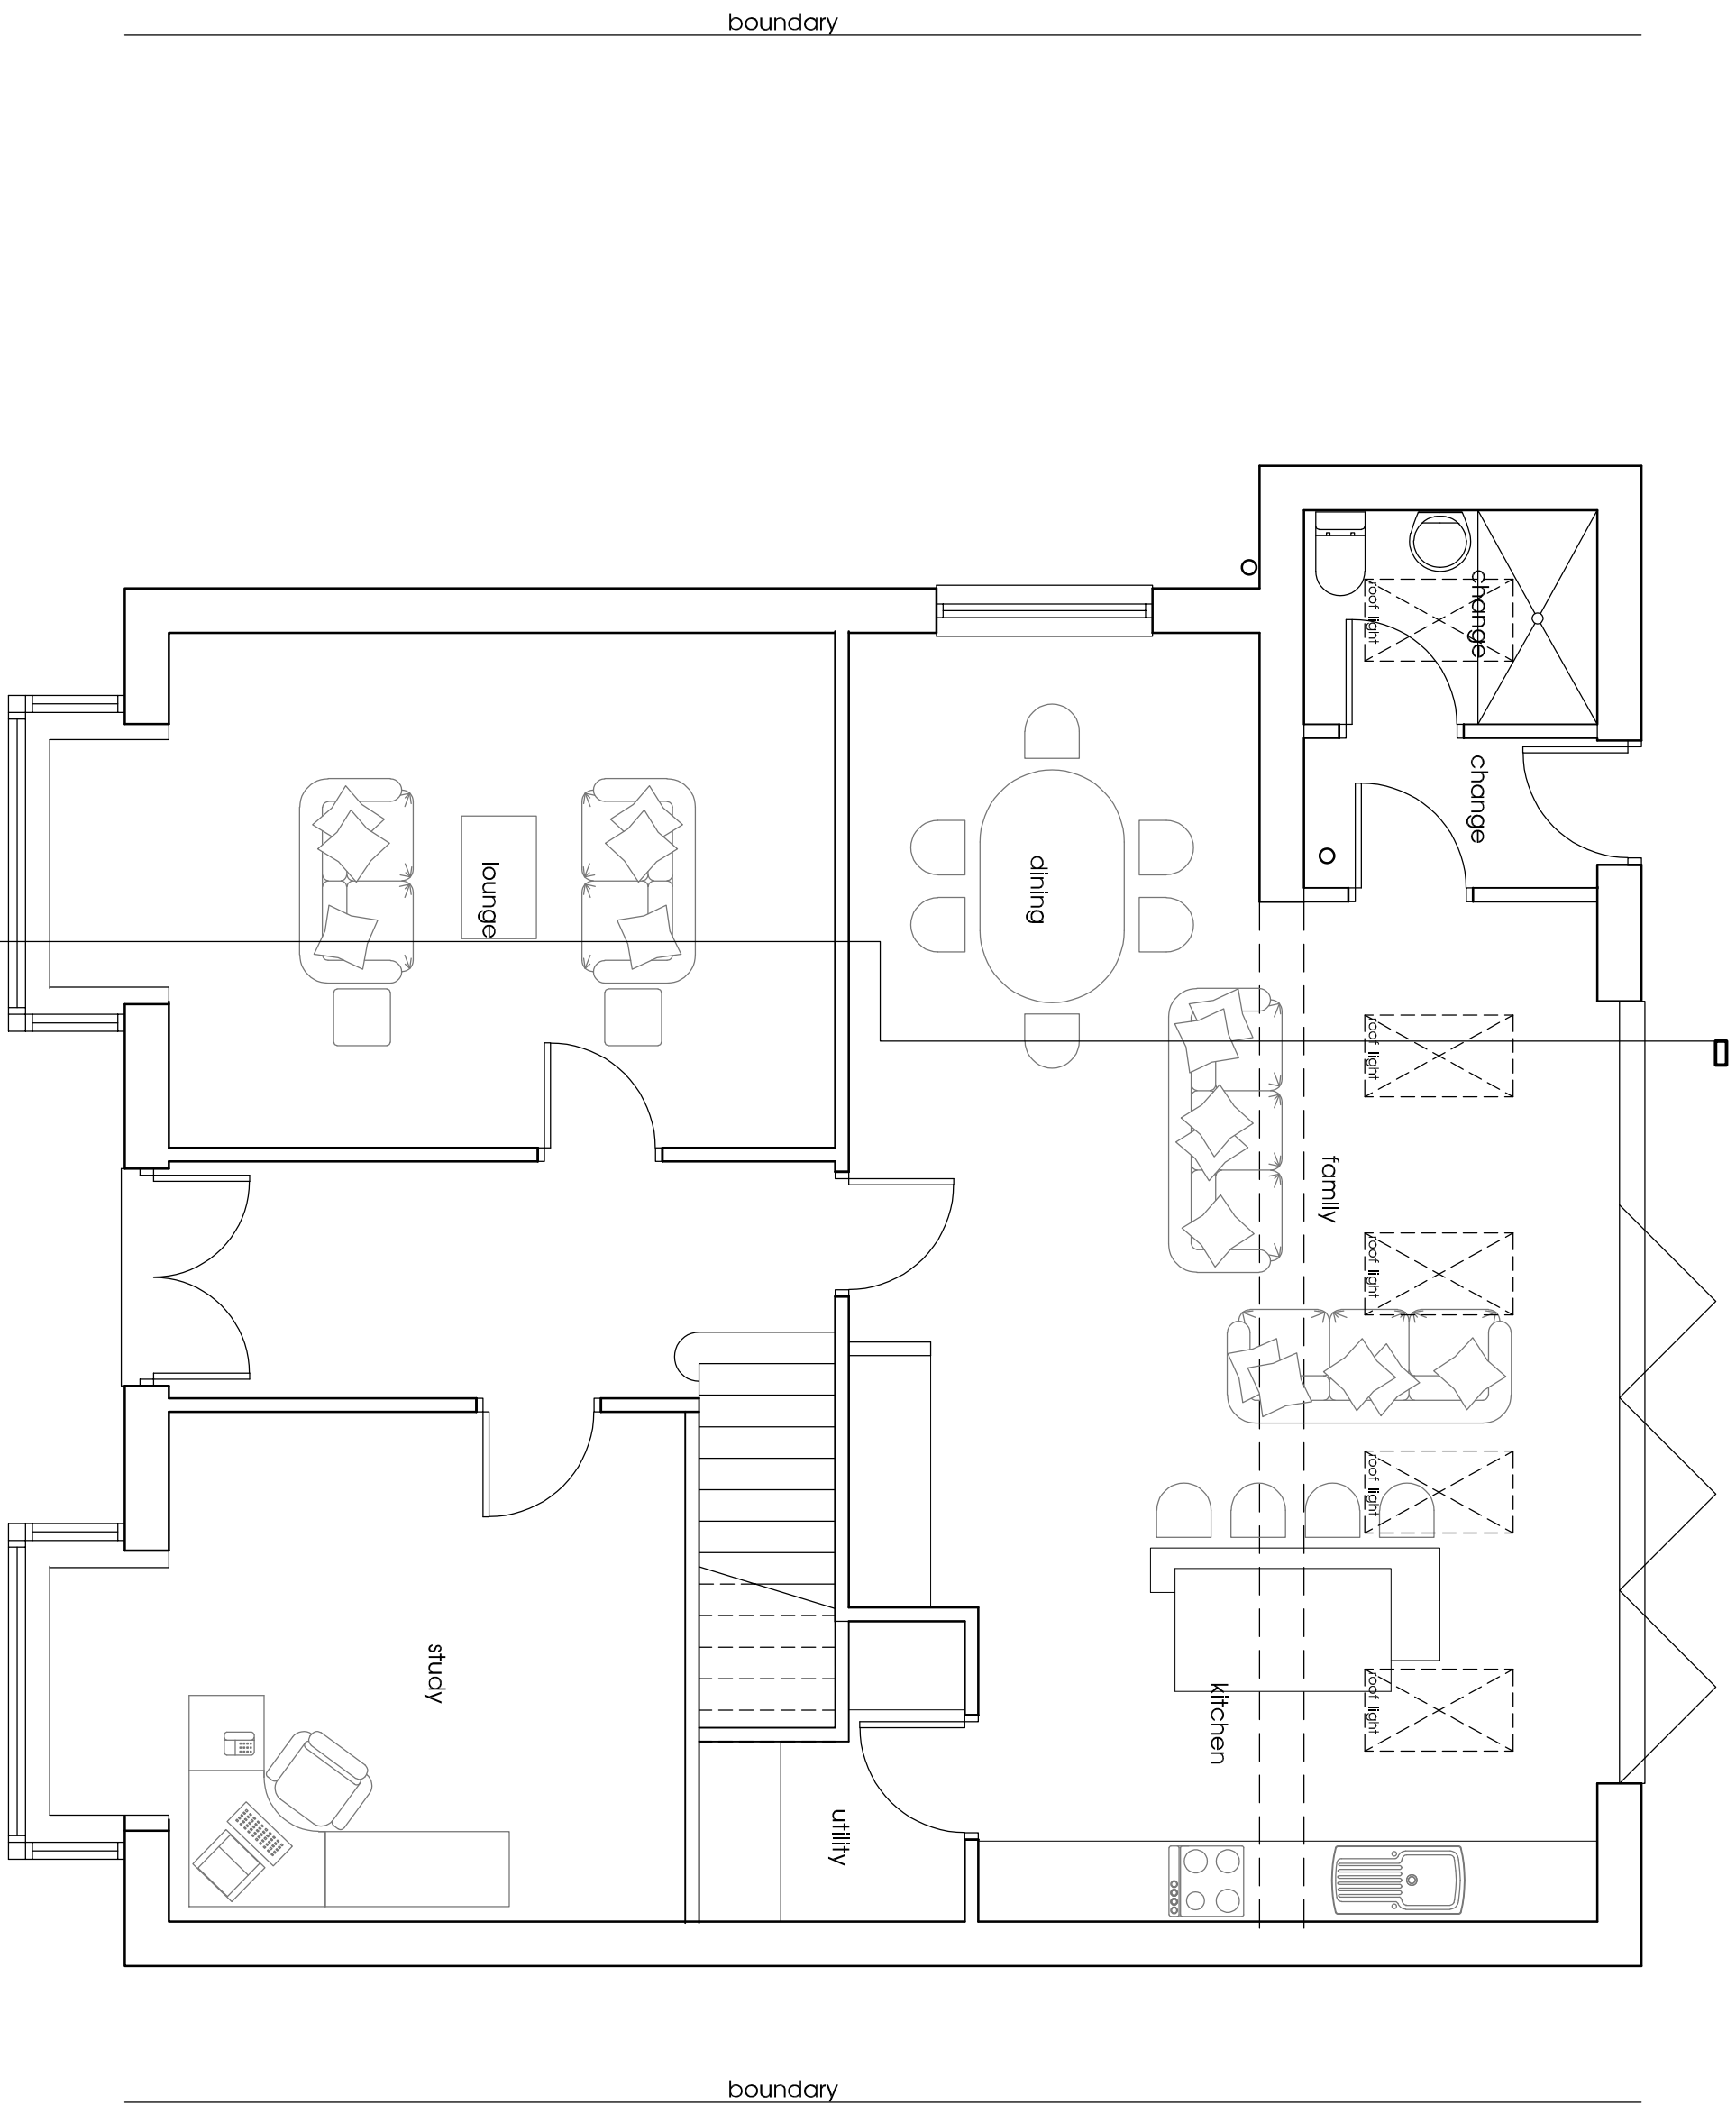


Ground Floor Plan scale 1:50

0 5 metres
SCALE

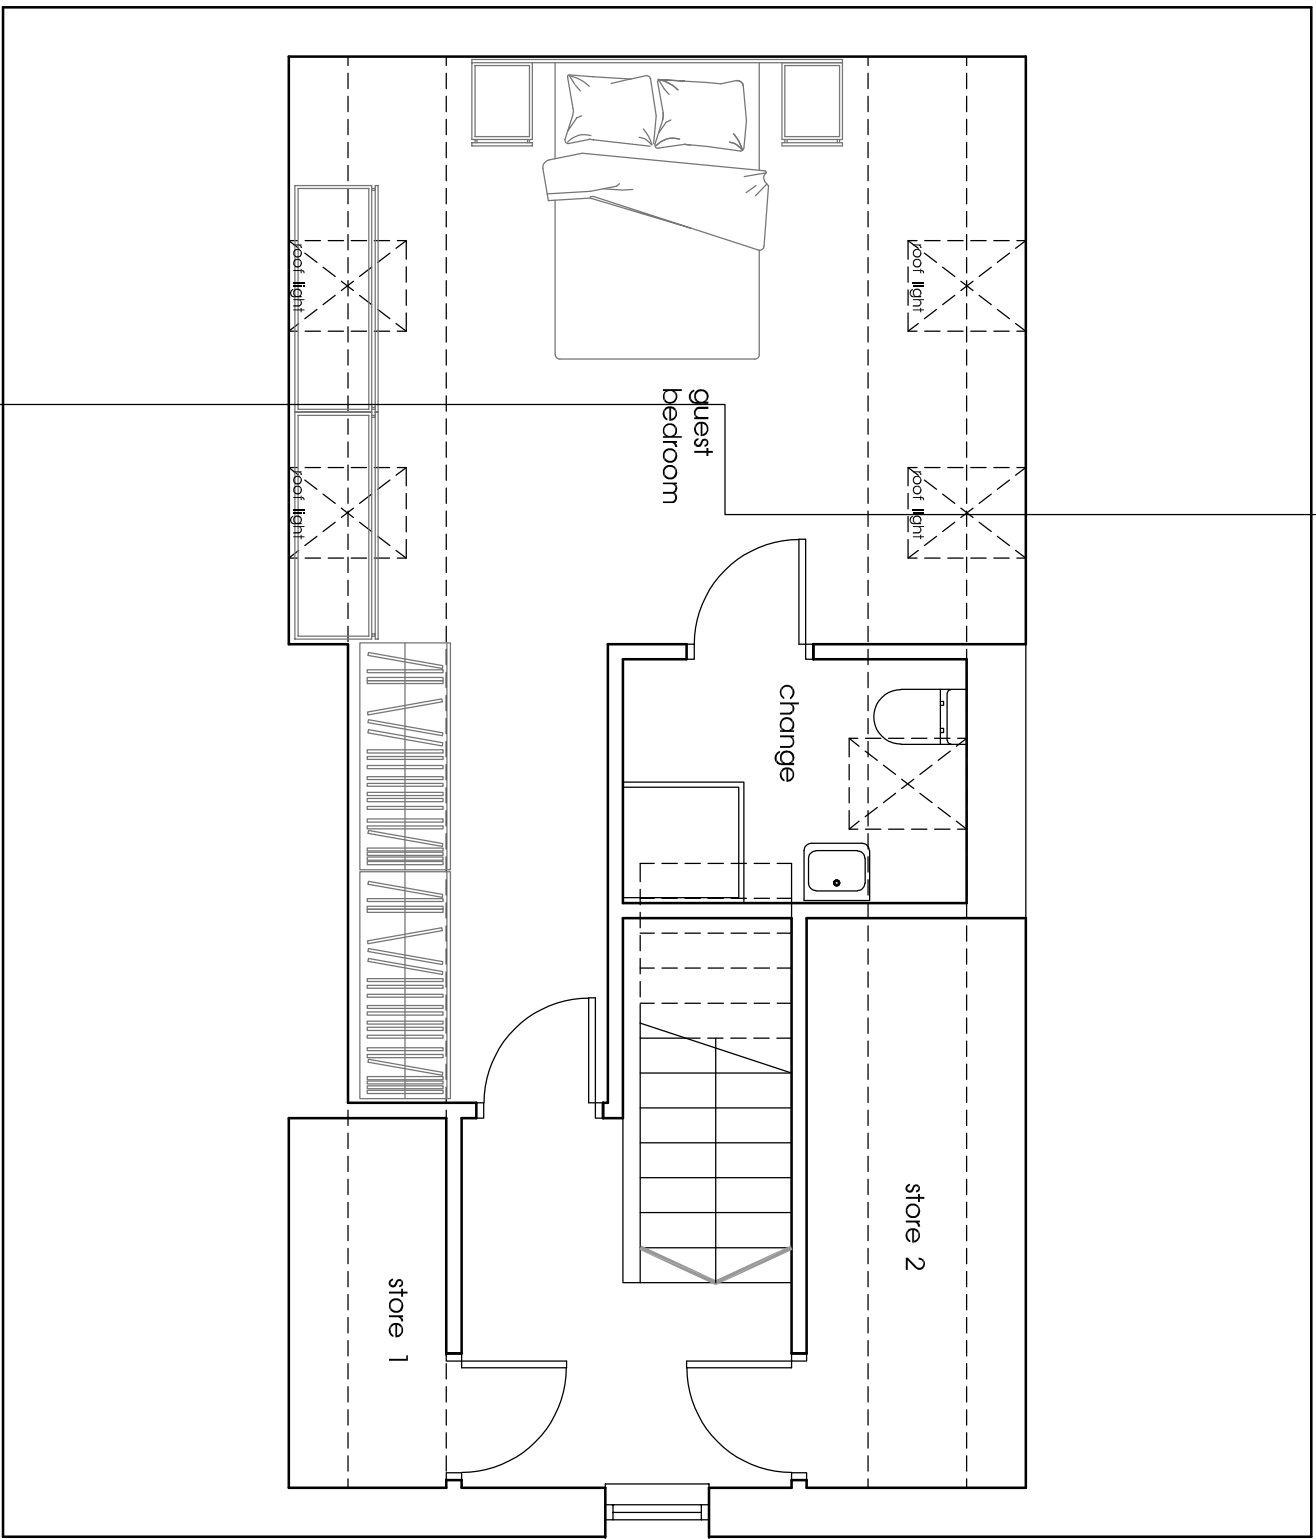


Second Floor Plan scale 1:50

0 5 metres
SCALE

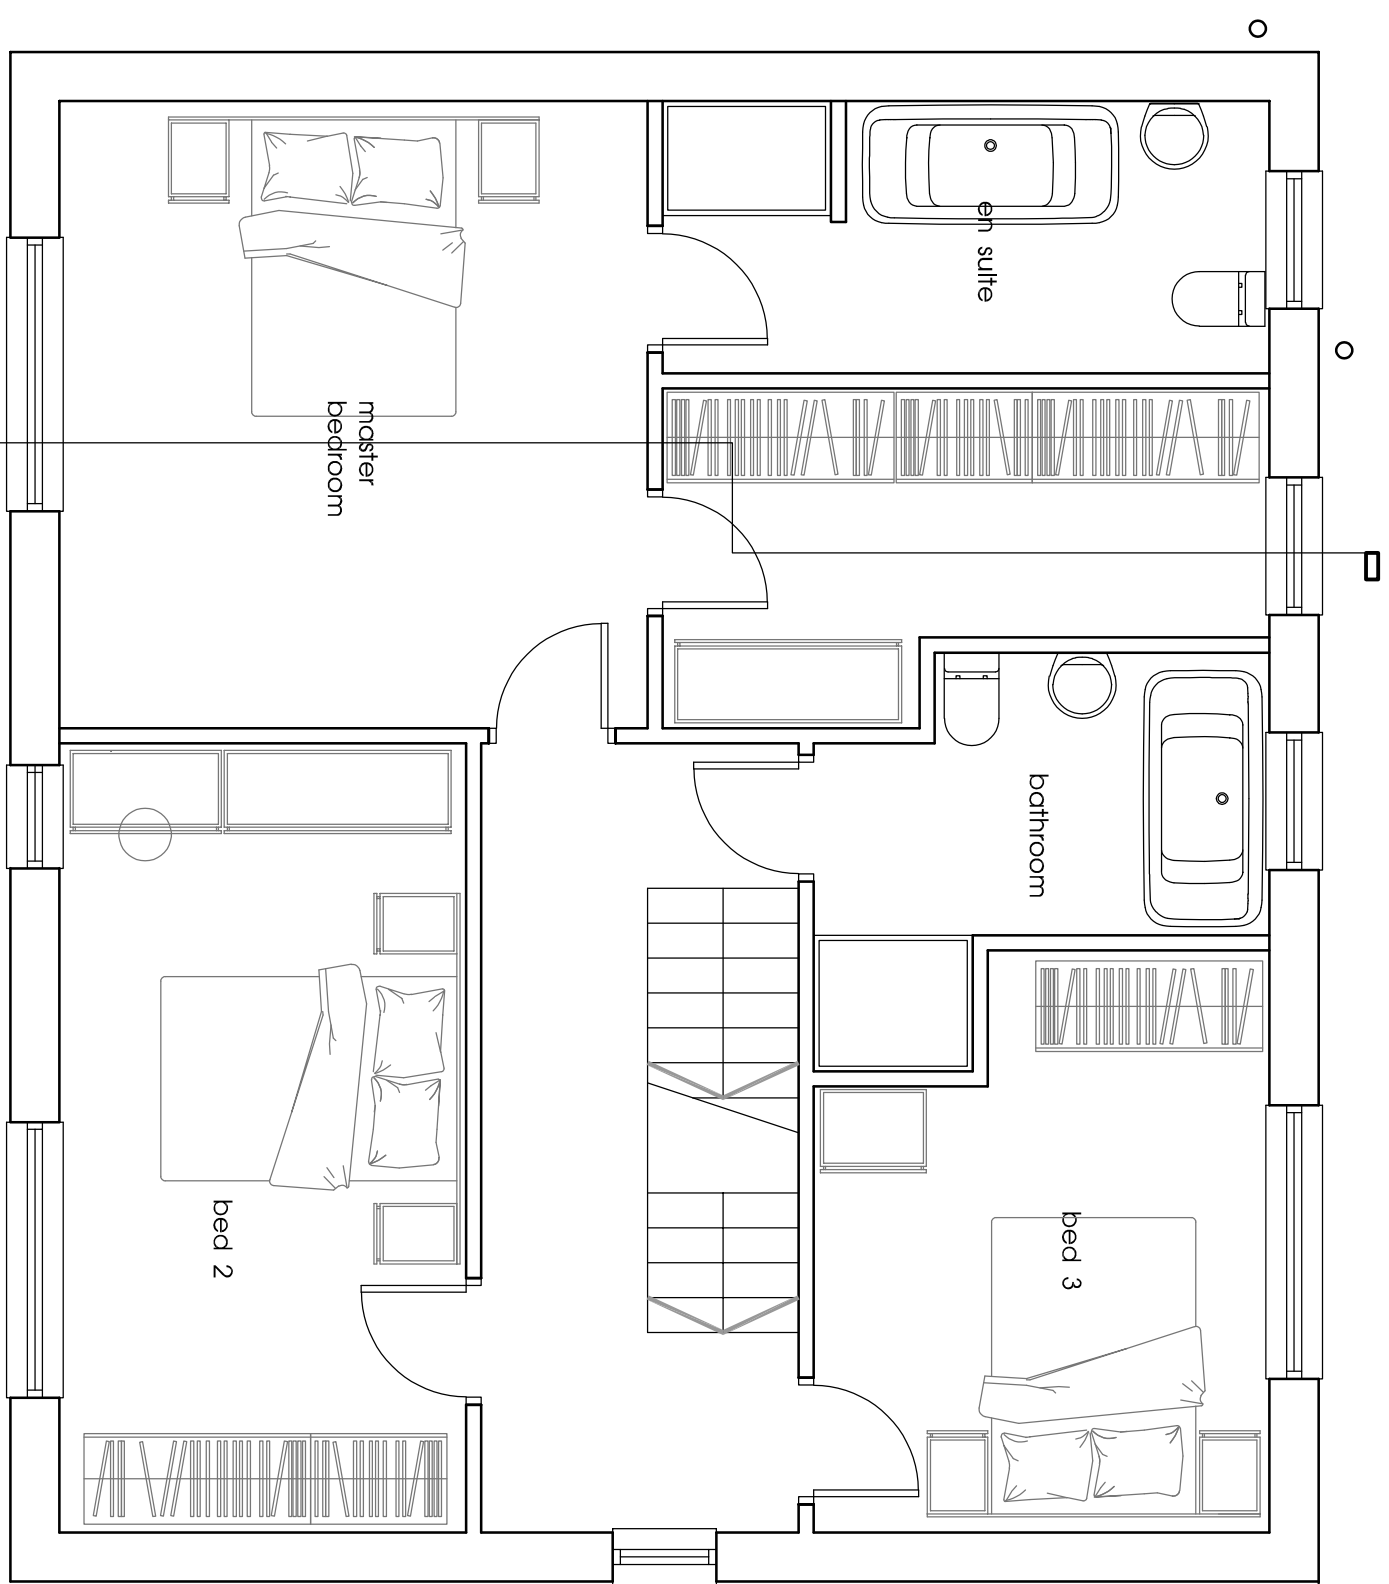

First Floor Plan scale 1:50

0 5 metres
SCALE

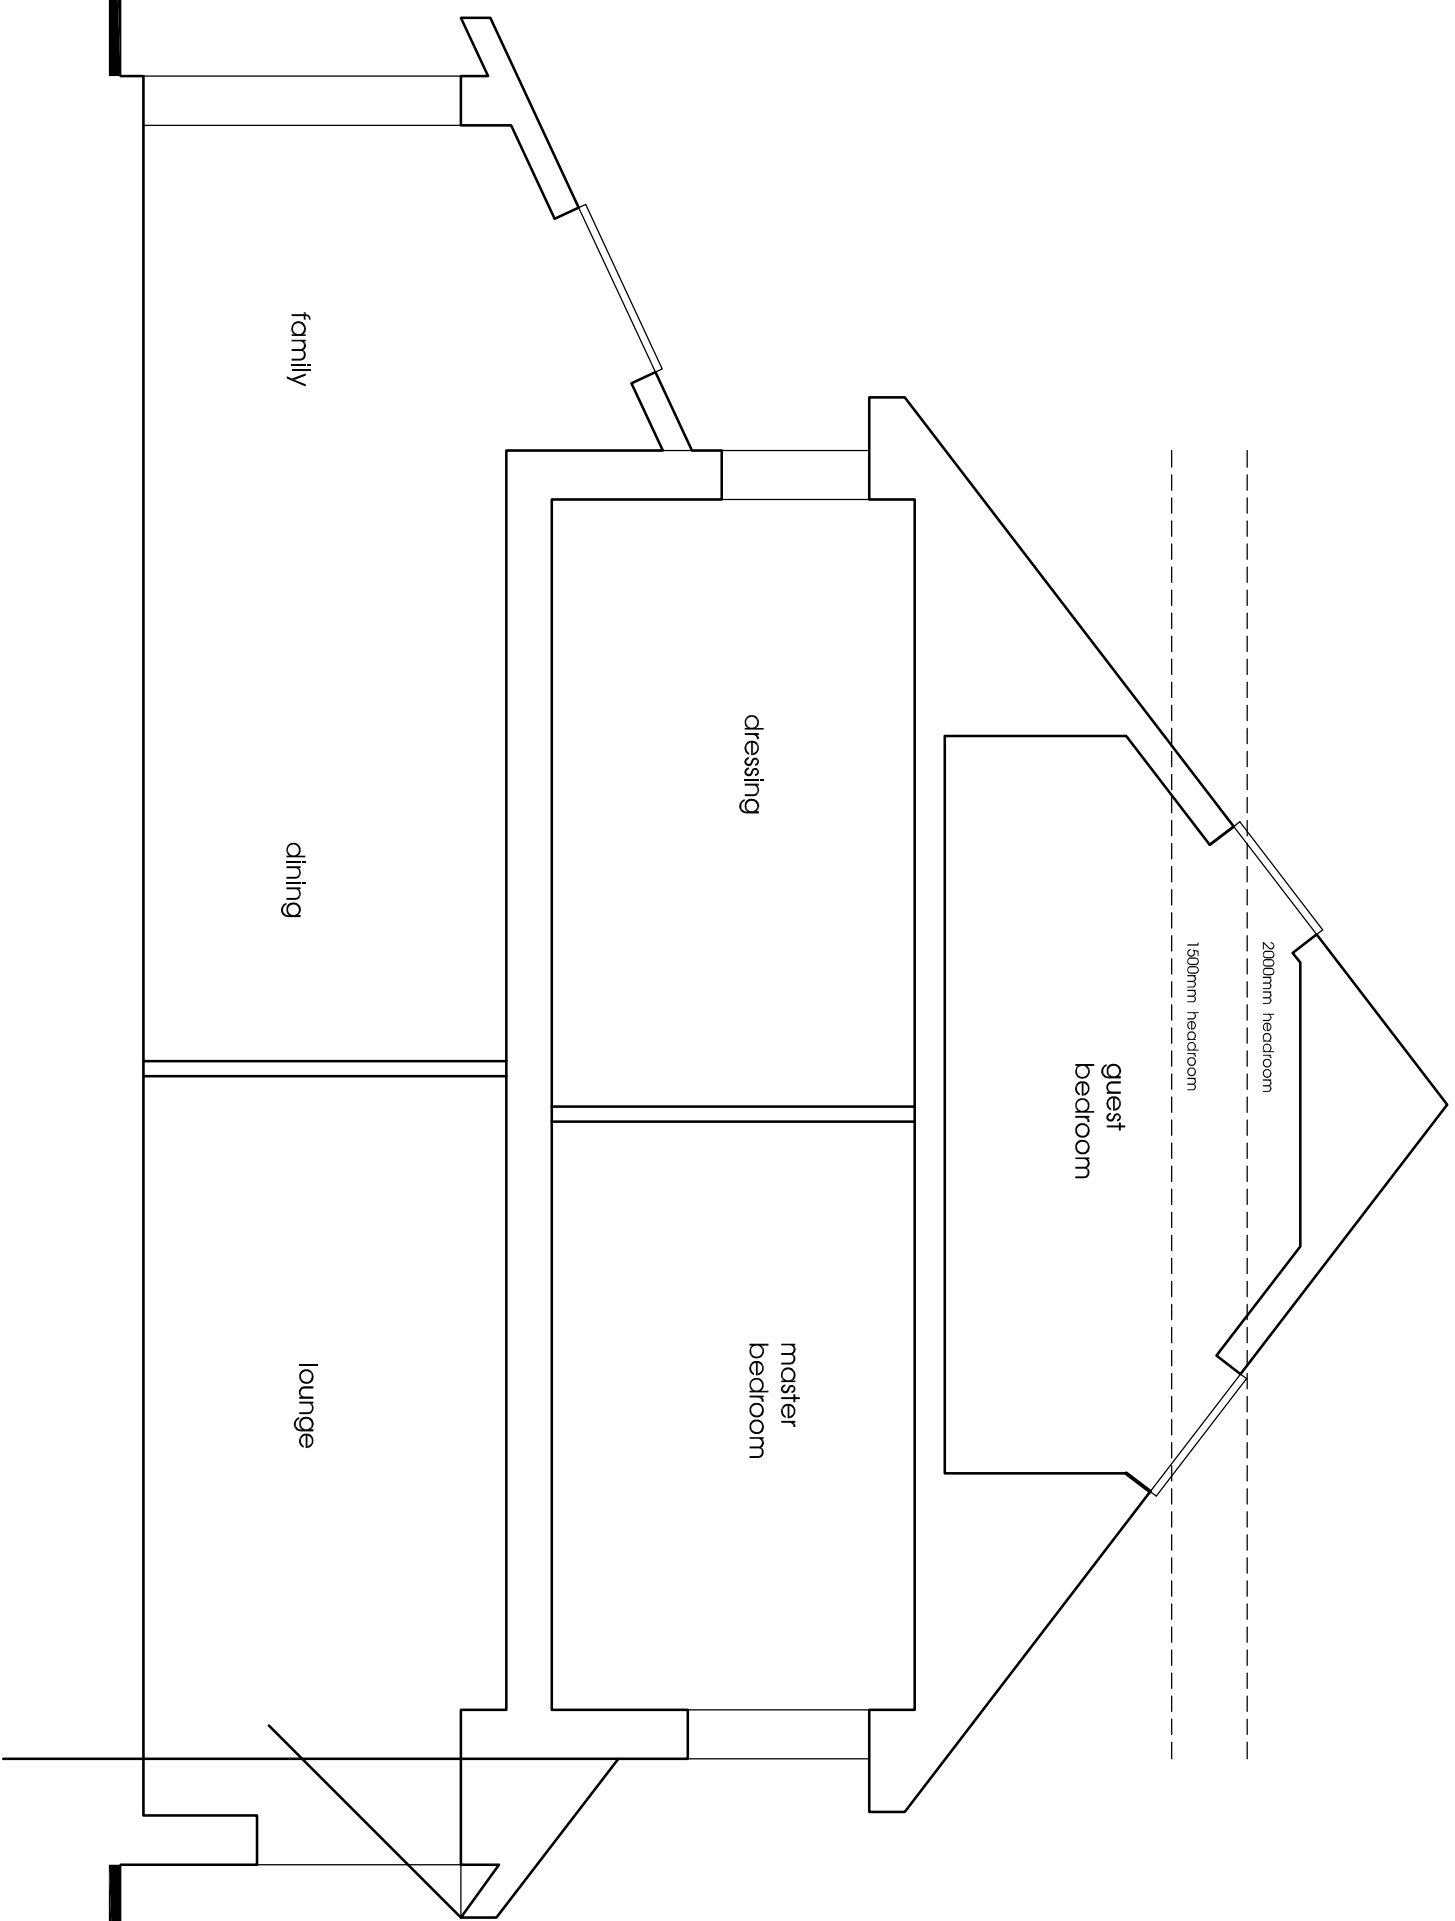

Section scale 1:50

fisk
& associates
architects

20 chorley road, swinton, manchester, m27 5oj
t - 0161 793 5300 e - info@rfsk.co.uk

client	N. Hughes esq.,
project	Proposed Dwelling Wilton Road, Crumpsall, Manchester, M8 4PX
title	Floor Plans
drawing number	1194:03
scale	1:50 A1
drawn by	June 2021
revision	Planning

