



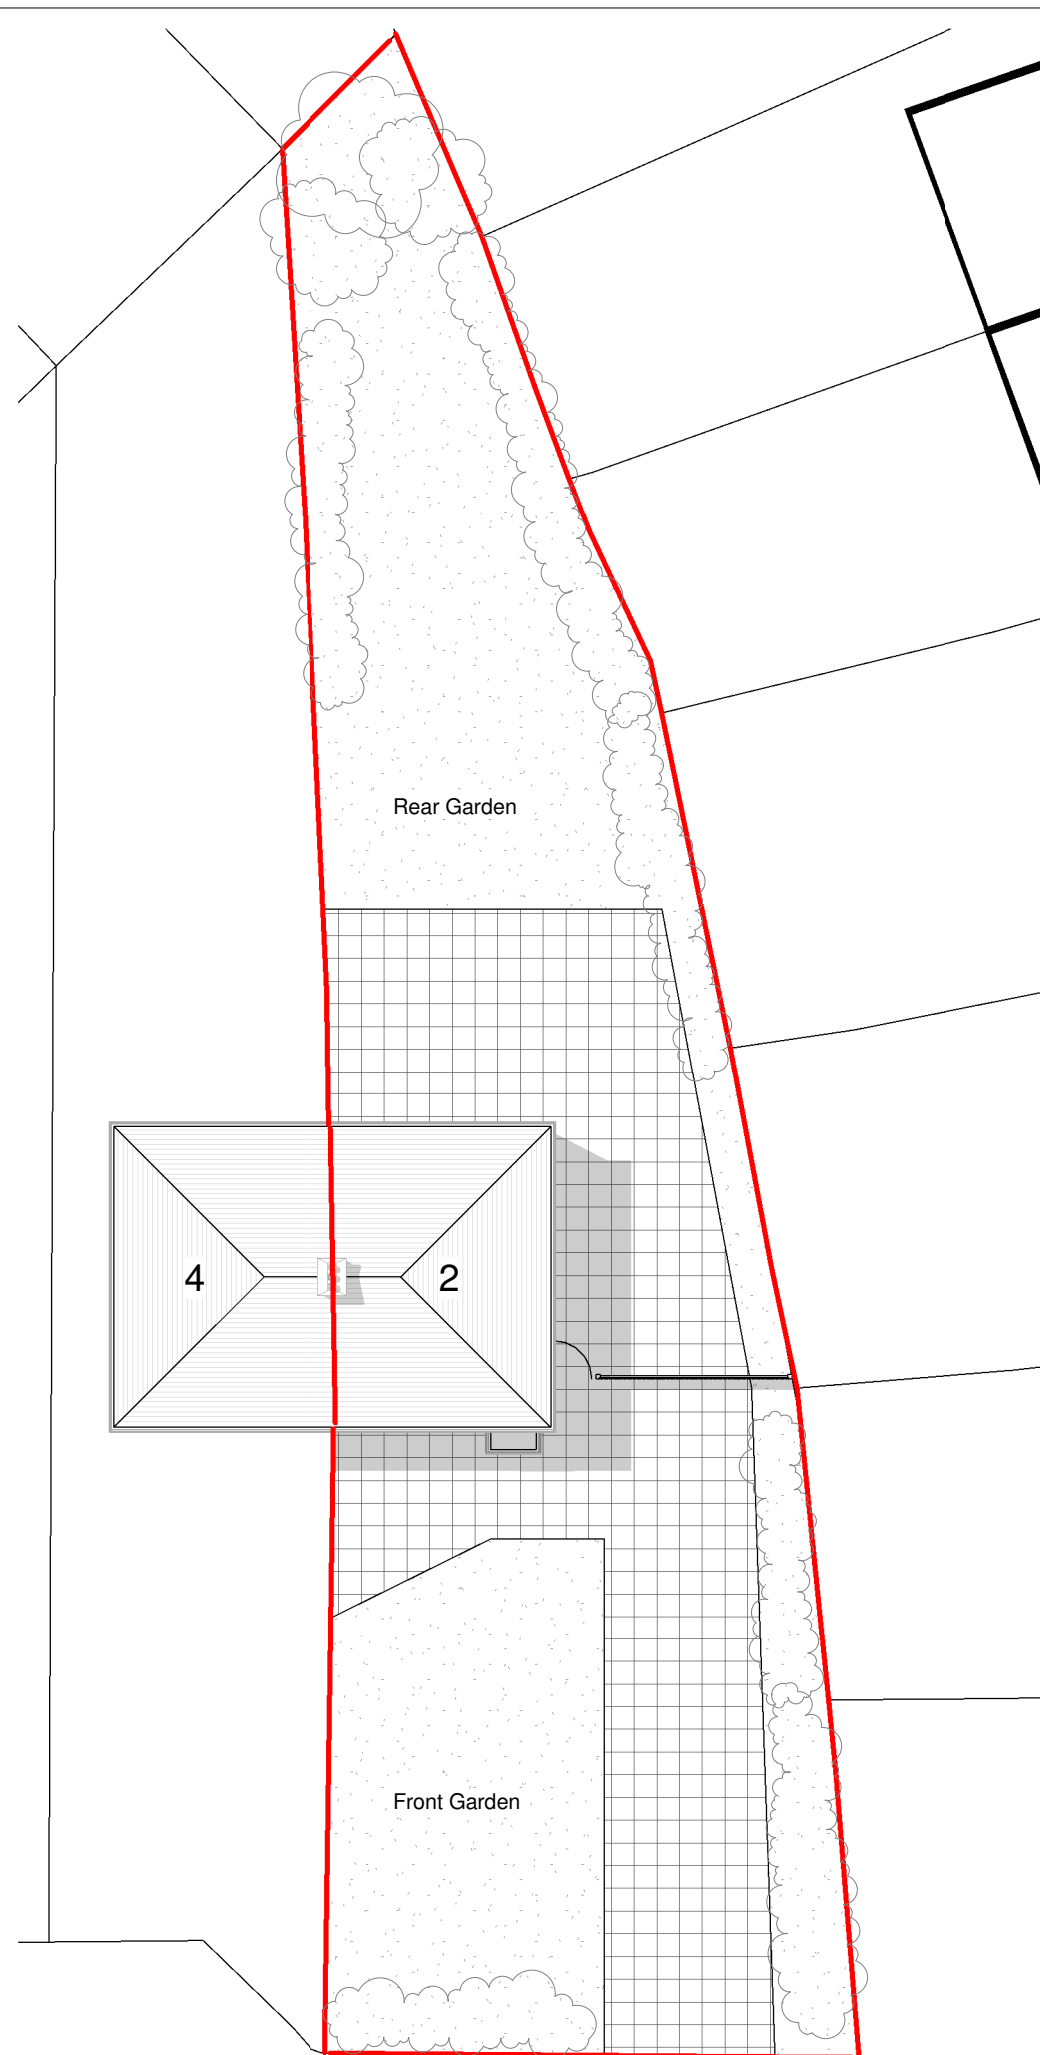

1 Location Site Plan
1 : 1250

2 Existing Site Plan
1 : 200

0 2 4 6 8m
1:200

 

General Notes
The Architect shall have no responsibility for any use made of this document other than for that which it was prepared and issued.
All dimensions should be checked on site. Do not scale from this drawing. To be read in conjunction with all other Consultant's drawings. The Architect to be immediately notified of any discrepancies.
Copyright on this drawing retained by the Architect.

LEGEND
 Site Boundary

01/06/21 SA SH Initial Issue
No. Date Dwn Chk App Revision or reason for issue

Client
MD Saifur Rahman

createit studios
Architects & Designers

Create It Studios (NW) Ltd
Universal Square
Devonshire Street North
Manchester M12 6JH
0161 974 6165
www.createitstudios.co.uk
info@createitstudios.co.uk

Project Title
2 Grinton Avenue, Longsight,
Manchester M13 0QS

Scale / North Point
As indicated

Drawing Title
Existing Location and Site Plan

Drawing Number
A1355(01)AP001
Drawing Status
Preliminary
Revision
-