





Existing West Elevation
Scale 1:100 at A3

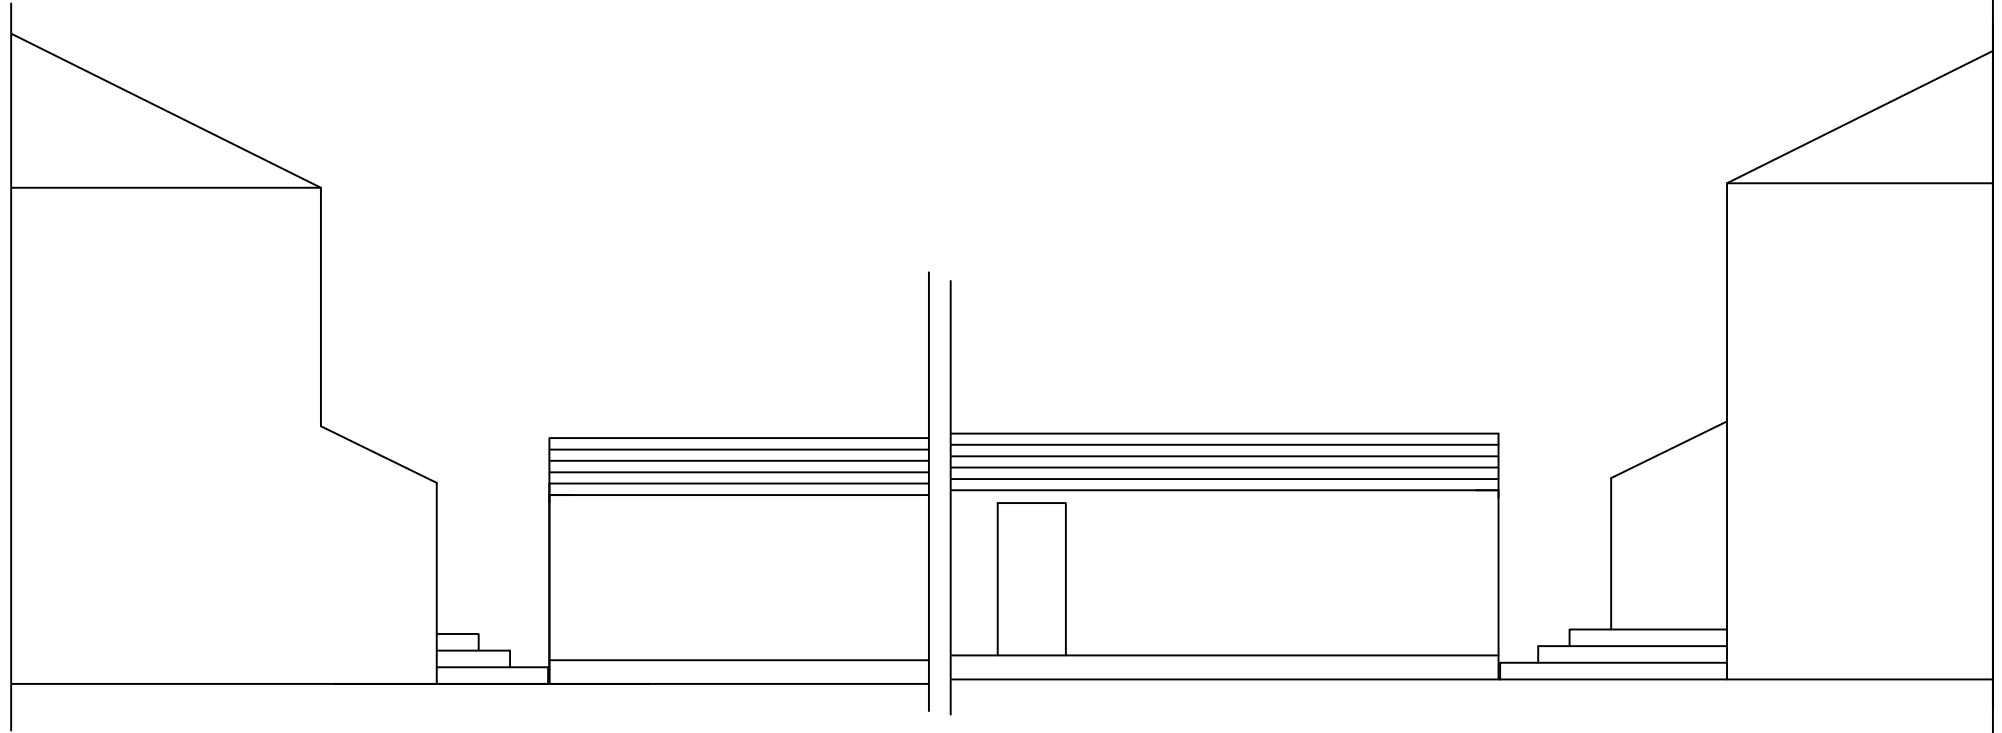


Existing North Elevation
Scale 1:100 at A3

Existing South Elevation
Scale 1:100 at A3

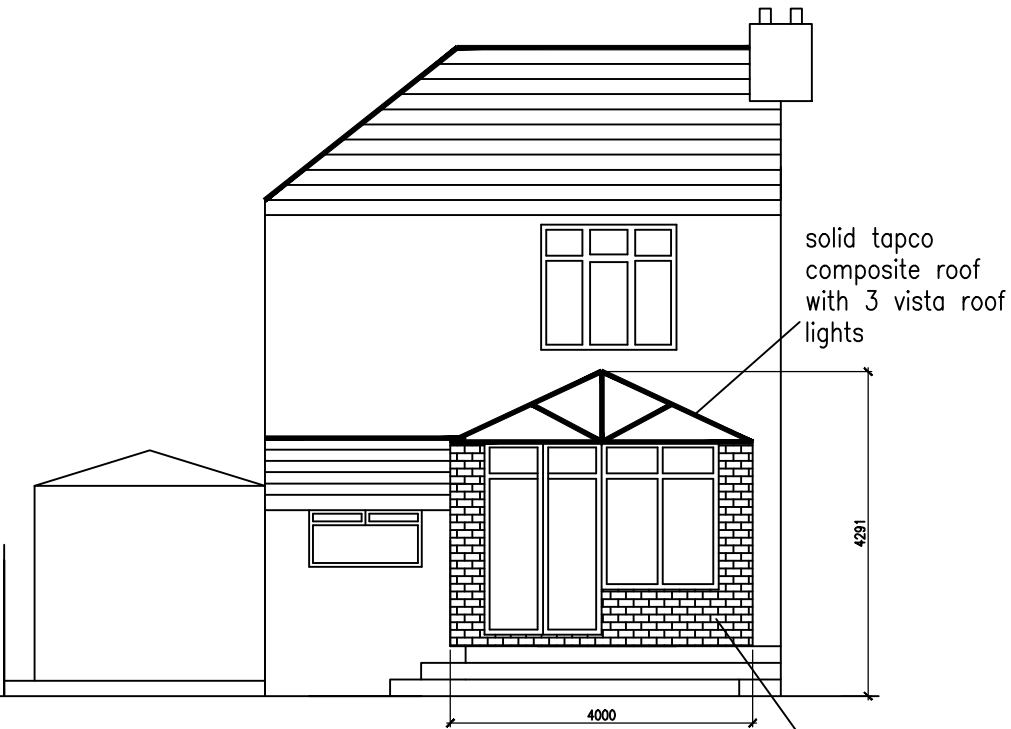

Proposed West Elevation
Scale 1:100 at A3


Facing Bricks to match existing house. Accoya timber windows and doors

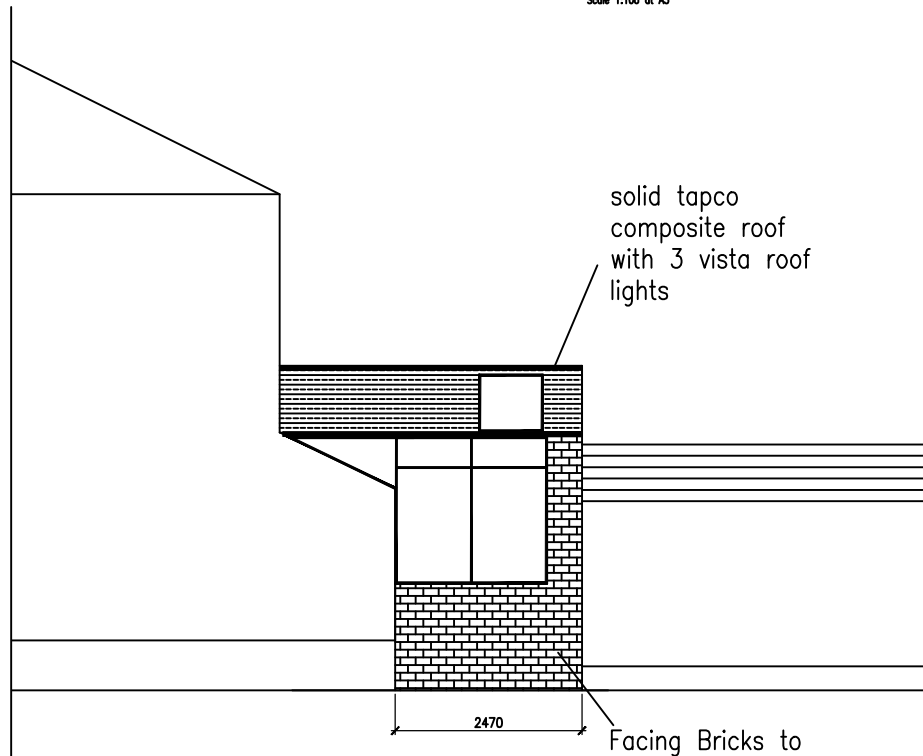

Proposed North Elevation
Scale 1:100 at A3

solid tapco composite roof with 3 vista roof lights

Facing Bricks to match existing house

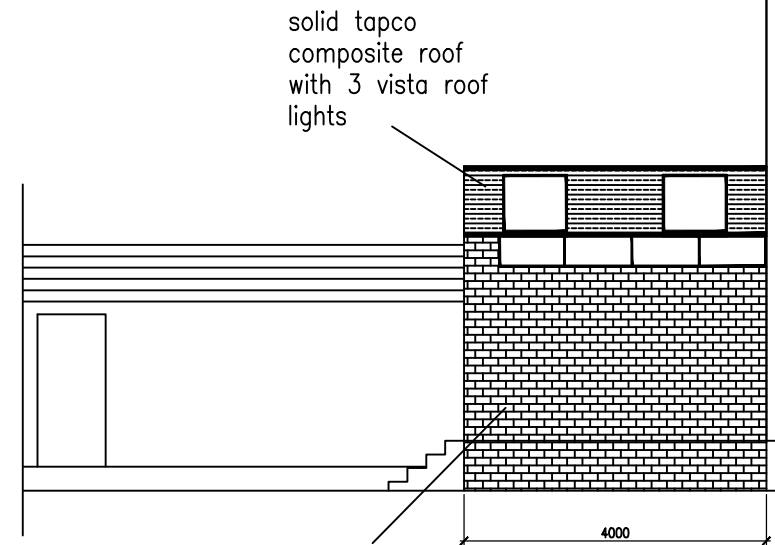

Facing Bricks to match existing house

Proposed South Elevation
Scale 1:100 at A3

Mr & Mrs Davies				
24 Reeves Road				
Chorlton, M21 8BT				
DRAFTER	AME	ENGINEER	AME	
TITLE				
Existing & Proposed Elevations				
SCALE	1:100@A3	DRAWING No	Dwg 03	DATE
				21.03.22
			AMDT	P1