




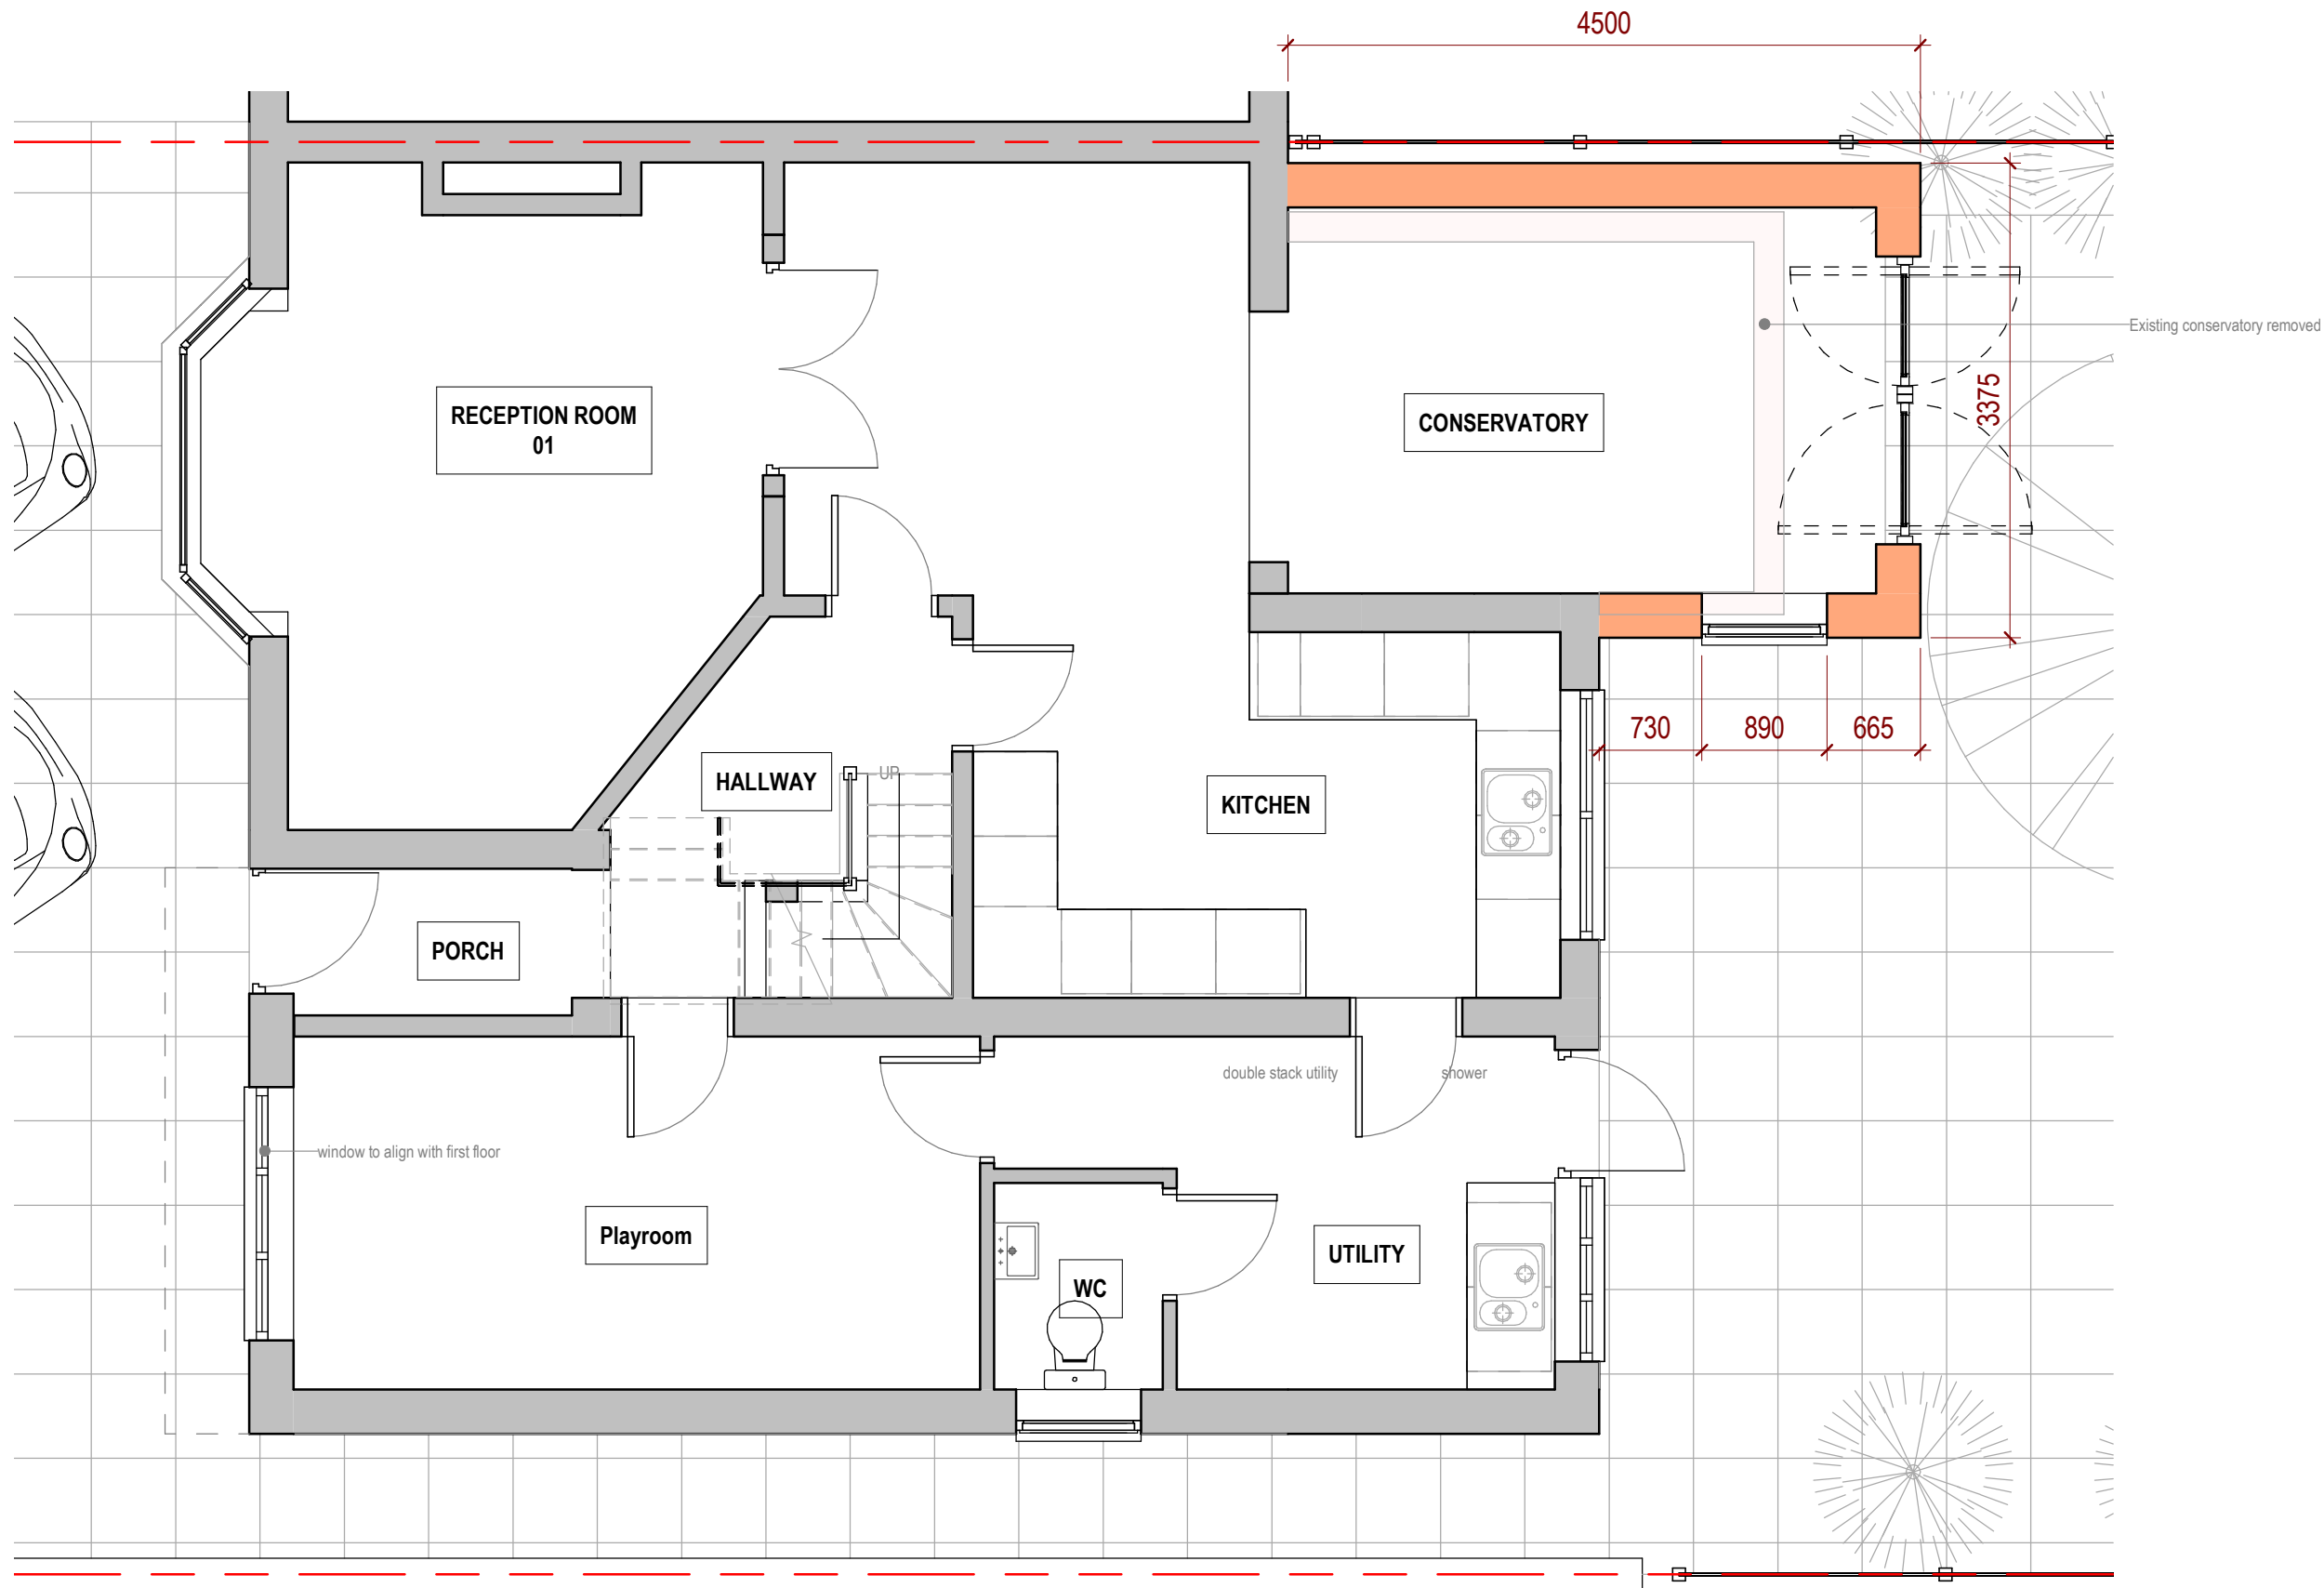


GROUND FLOOR PLAN

 


rev.	description	date
C	Garage amended to play room. Issued for planning comment	16.03.21
note	Do not scale from this drawing - use figured dimensions only. Read in conjunction with all other consultants / specialist drawings. Report any discrepancies before affected work commences. All setting out dimensions are to be checked on site by contractor prior to commencement of work. This drawing remains copyright of Planning People. Distribution and duplication of the drawings is not permitted without consent of the author.	
 planning people 5 Lynn Avenue, Sale, Cheshire, M33 7BN t: 07824332432 e: info@planningpeople.co.uk w: www.planningpeople.co.uk		
client	<u>Mr & Mrs H Nguyen</u>	
project	<u>Proposed extension to 18 Parkbrook Road</u>	
drawing title	<u>Ground Floor Plan - Proposed</u>	
job no.	<u>J-XXXX</u>	
drawing no.	<u>105</u>	revision C
scale	<u>1 : 50</u>	date <u> </u>
status	<u>PLANNING DOCUMENT</u>	

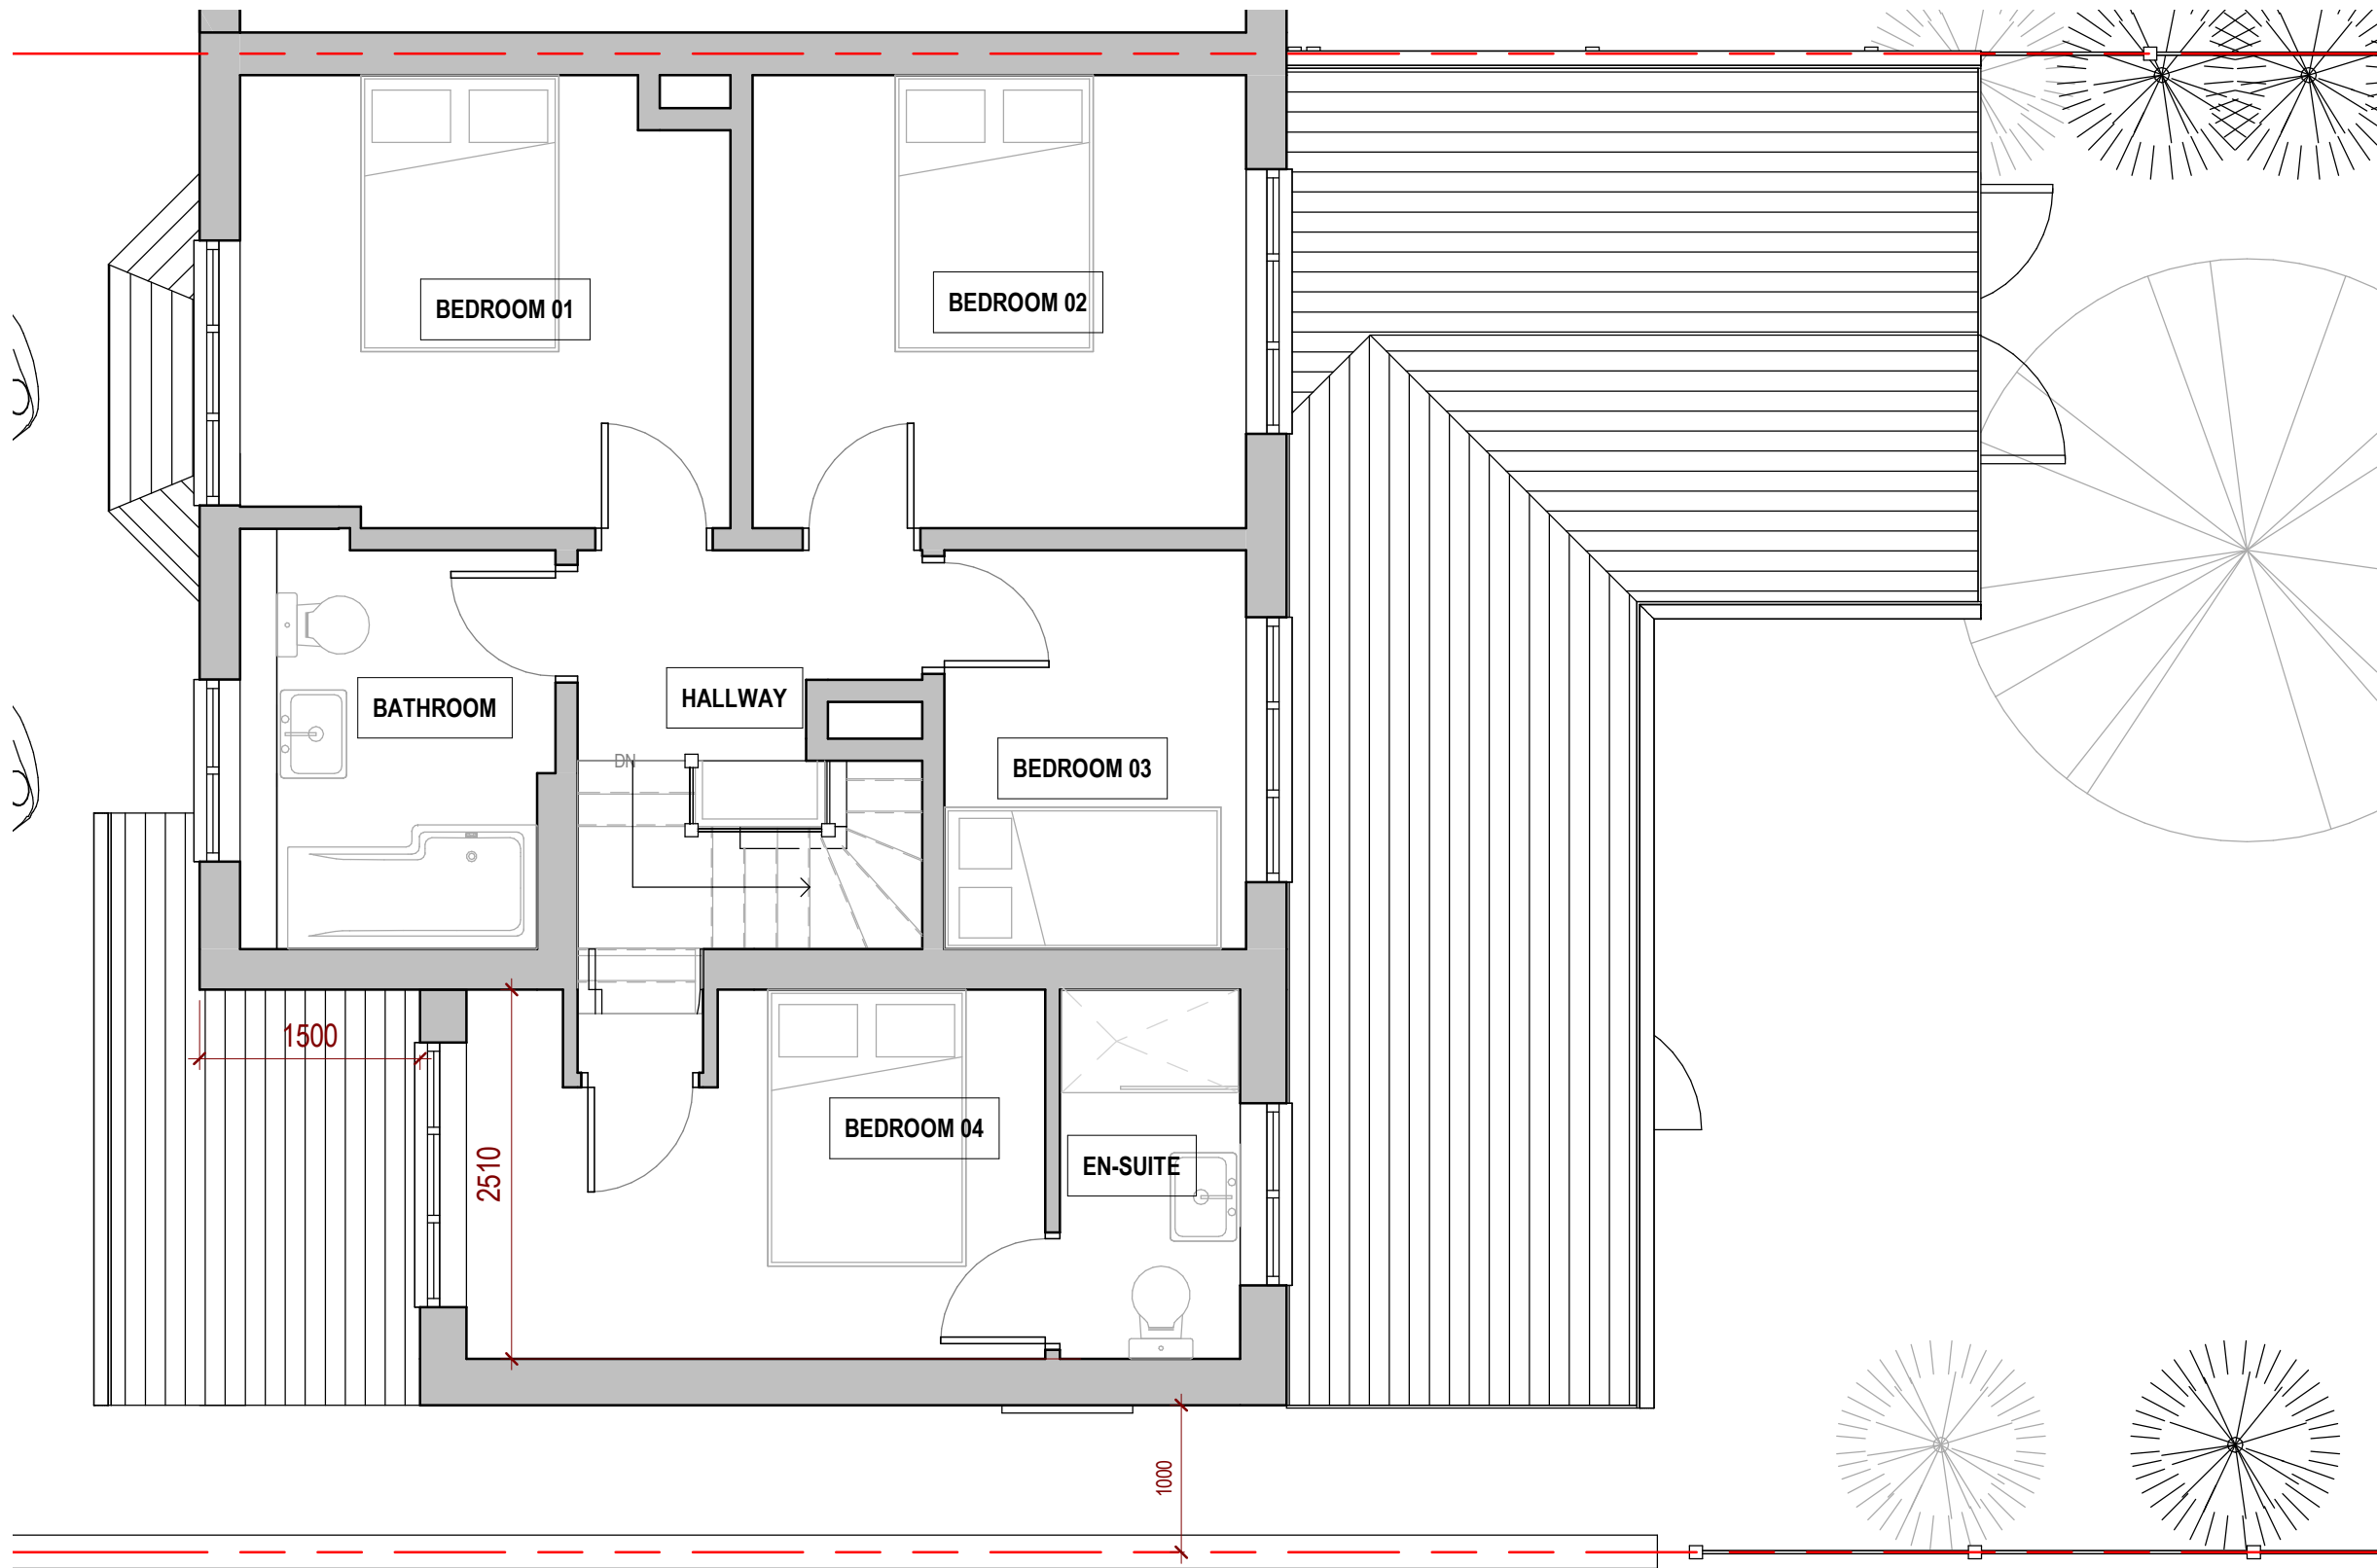

FIRST FLOOR PLAN

 

rev.	description	date
B	Amended to planners request	08.11.20
note	Do not scale from this drawing - use figured dimensions only. Read in conjunction with all other consultants / specialist drawings. Report any discrepancies before affected work commences. All setting out dimensions are to be checked on site by contractor prior to commencement of work. This drawing remains copyright of Planning People. Distribution and duplication of the drawings is not permitted without consent of the author.	
5 Lynn Avenue, Sale, Cheshire, M33 7BN t: 07824332432 e: info@planningpeople.co.uk w: www.planningpeople.co.uk		
client	Mr & Mrs H Nguyen	
project	Proposed extension to 18 Parkbrook Road	
drawing title	First Floor plan - proposed	
job no.	J-XXXX	
drawing no.	106	revision B
scale	1 : 50	date
status	PLANNING DOCUMENT	

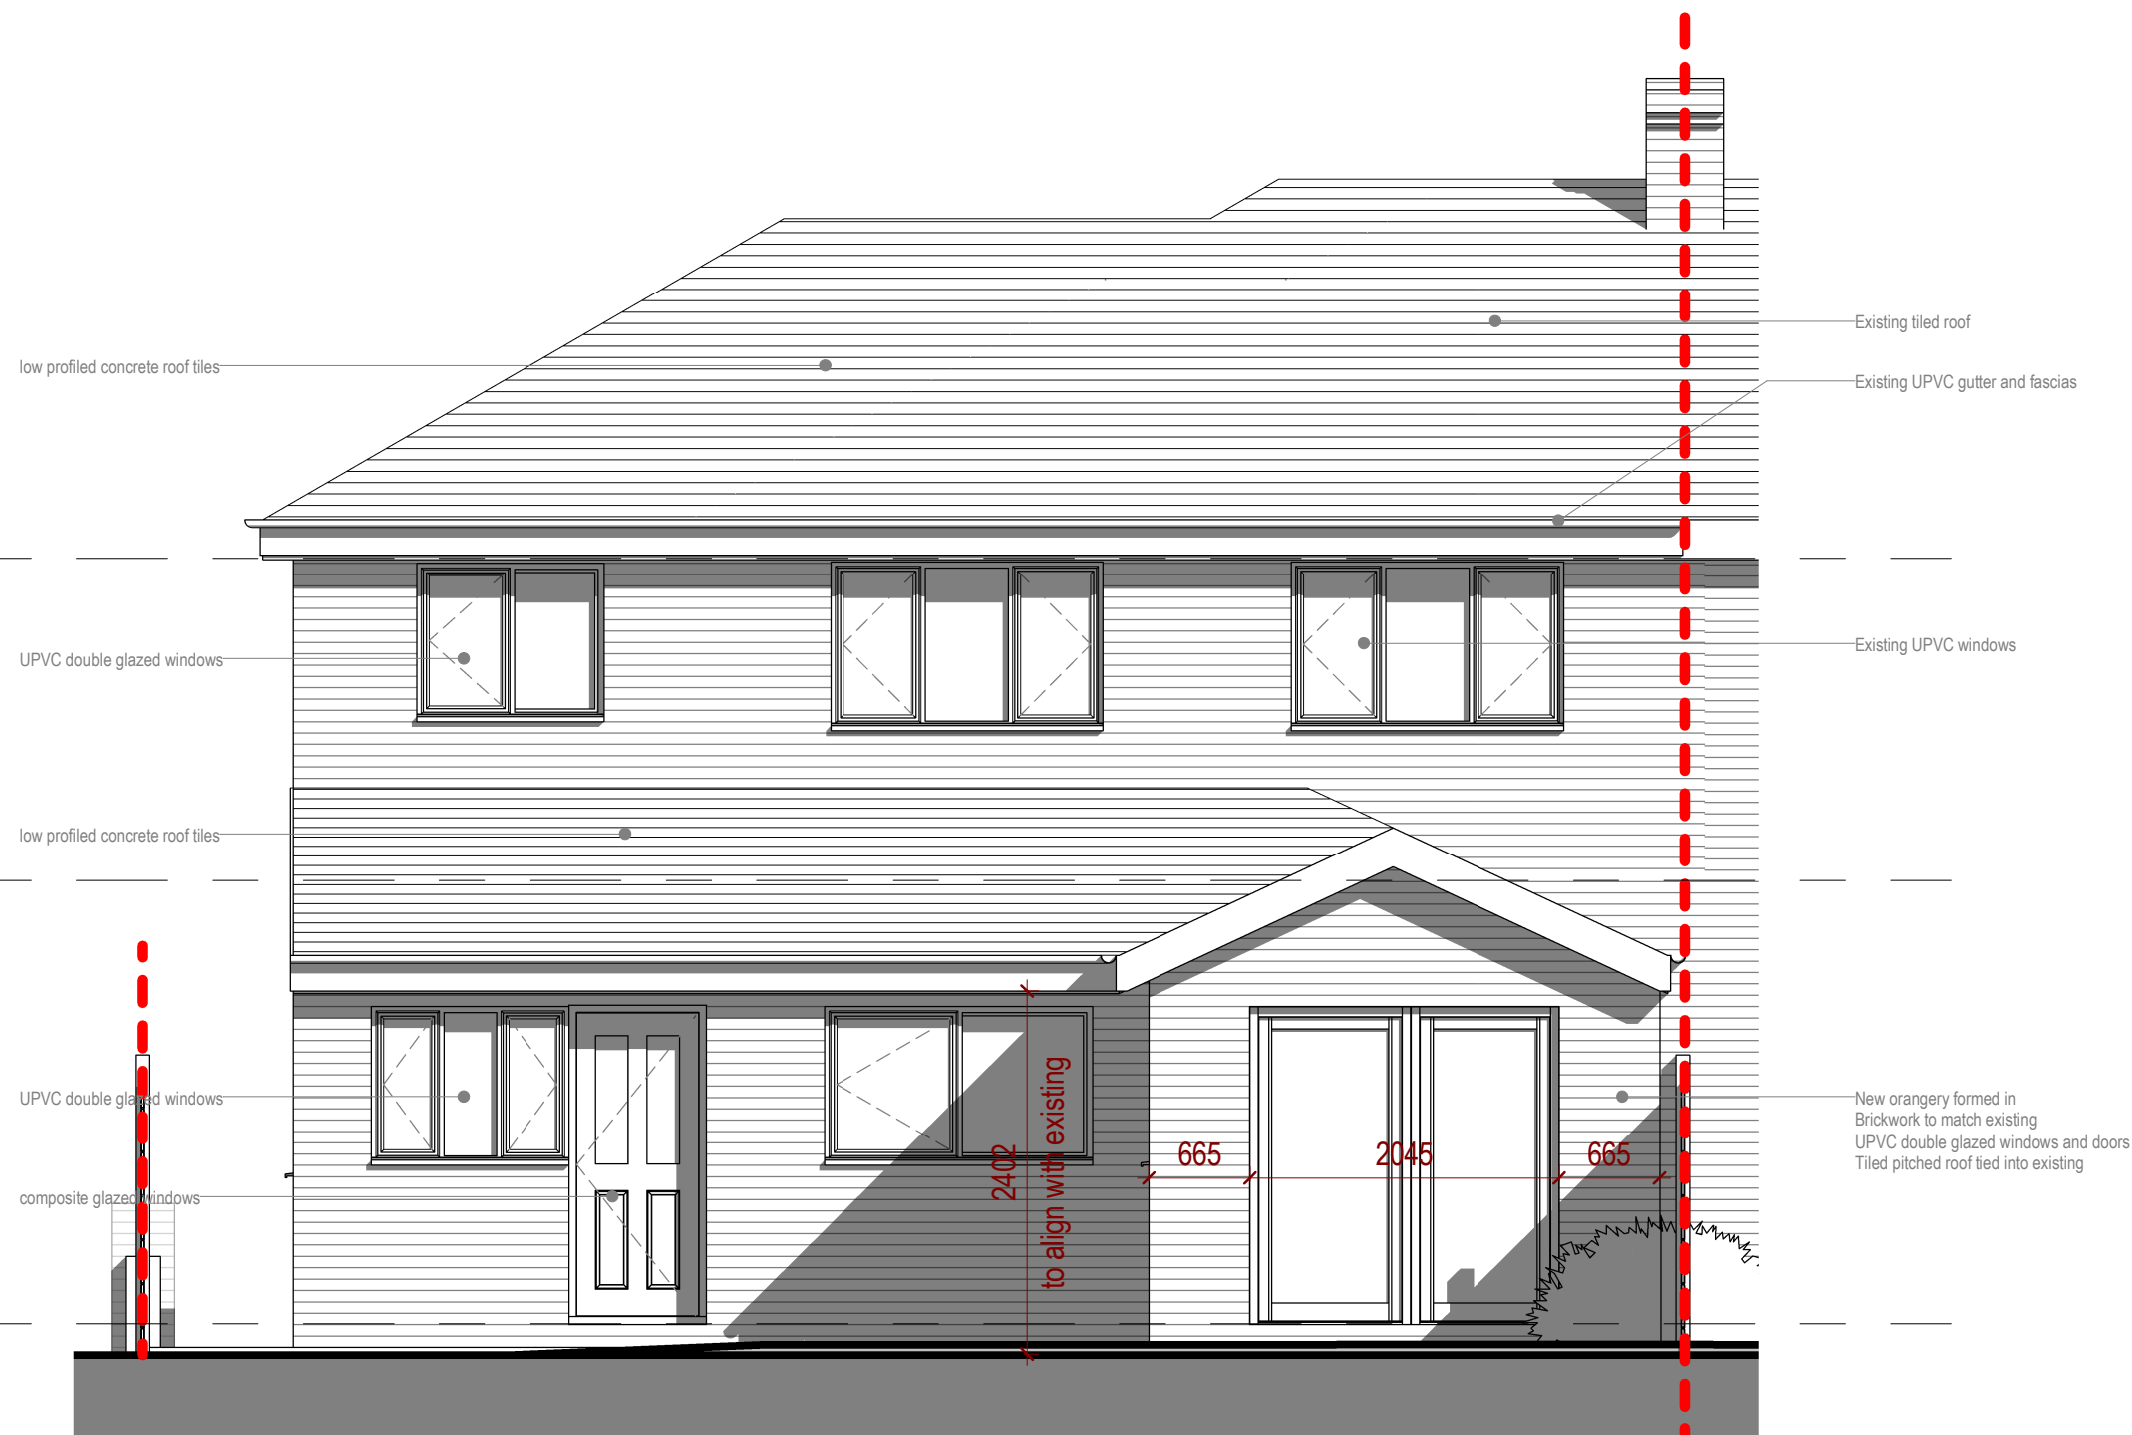

rev.	description	date
B	Amended to planners request	08.11.20

note Do not scale from this drawing - use figured dimensions only. Read in conjunction with all other consultants / specialist drawings.

Report any discrepancies before affected work commences.

All setting out dimensions are to be checked on site by contractor prior to commencement of work.


This drawing remains copyright of Planning People. Distribution and duplication of the drawings is not permitted without consent of the author.

planning people
5 Lynn Avenue, Sale, Cheshire, M33 7BN
t: 07824332432
e: info@planningpeople.co.uk
w: www.planningpeople.co.uk

client	Mr & Mrs H Nguyen		
project	Proposed extension to 18 Parkbrook Road		
drawing title	Rear Elevation - Proposed		
job no.	J-XXXX	revision	B
drawing no.	111	scale	1 : 50
status	PLANNING DOCUMENT		



GABLE ELEVATION 01
1 : 50

 

rev.	description	date
B	Amended to planners request	08.11.20

note

Do not scale from this drawing - use figured dimensions only. Read in conjunction with all other consultants / specialist drawings.

Report any discrepancies before affected work commences.

All setting out dimensions are to be checked on site by contractor prior to commencement of work.


This drawing remains copyright of Planning People. Distribution and duplication of the drawings is not permitted without consent of the author.




planning
people

5 Lynn Avenue, Sale, Cheshire, M33 7BN
t: 07824332432
e: info@planningpeople.co.uk
w: www.planningpeople.co.uk

client	Mr & Mrs H Nguyen		
project	Proposed extension to 18 Parkbrook Road		
drawing title	Gable Eelvation 01 - Proposed		
job no.	J-XXXX		
drawing no.	112	revision	B
scale	1 : 50	date	
status	PLANNING DOCUMENT		

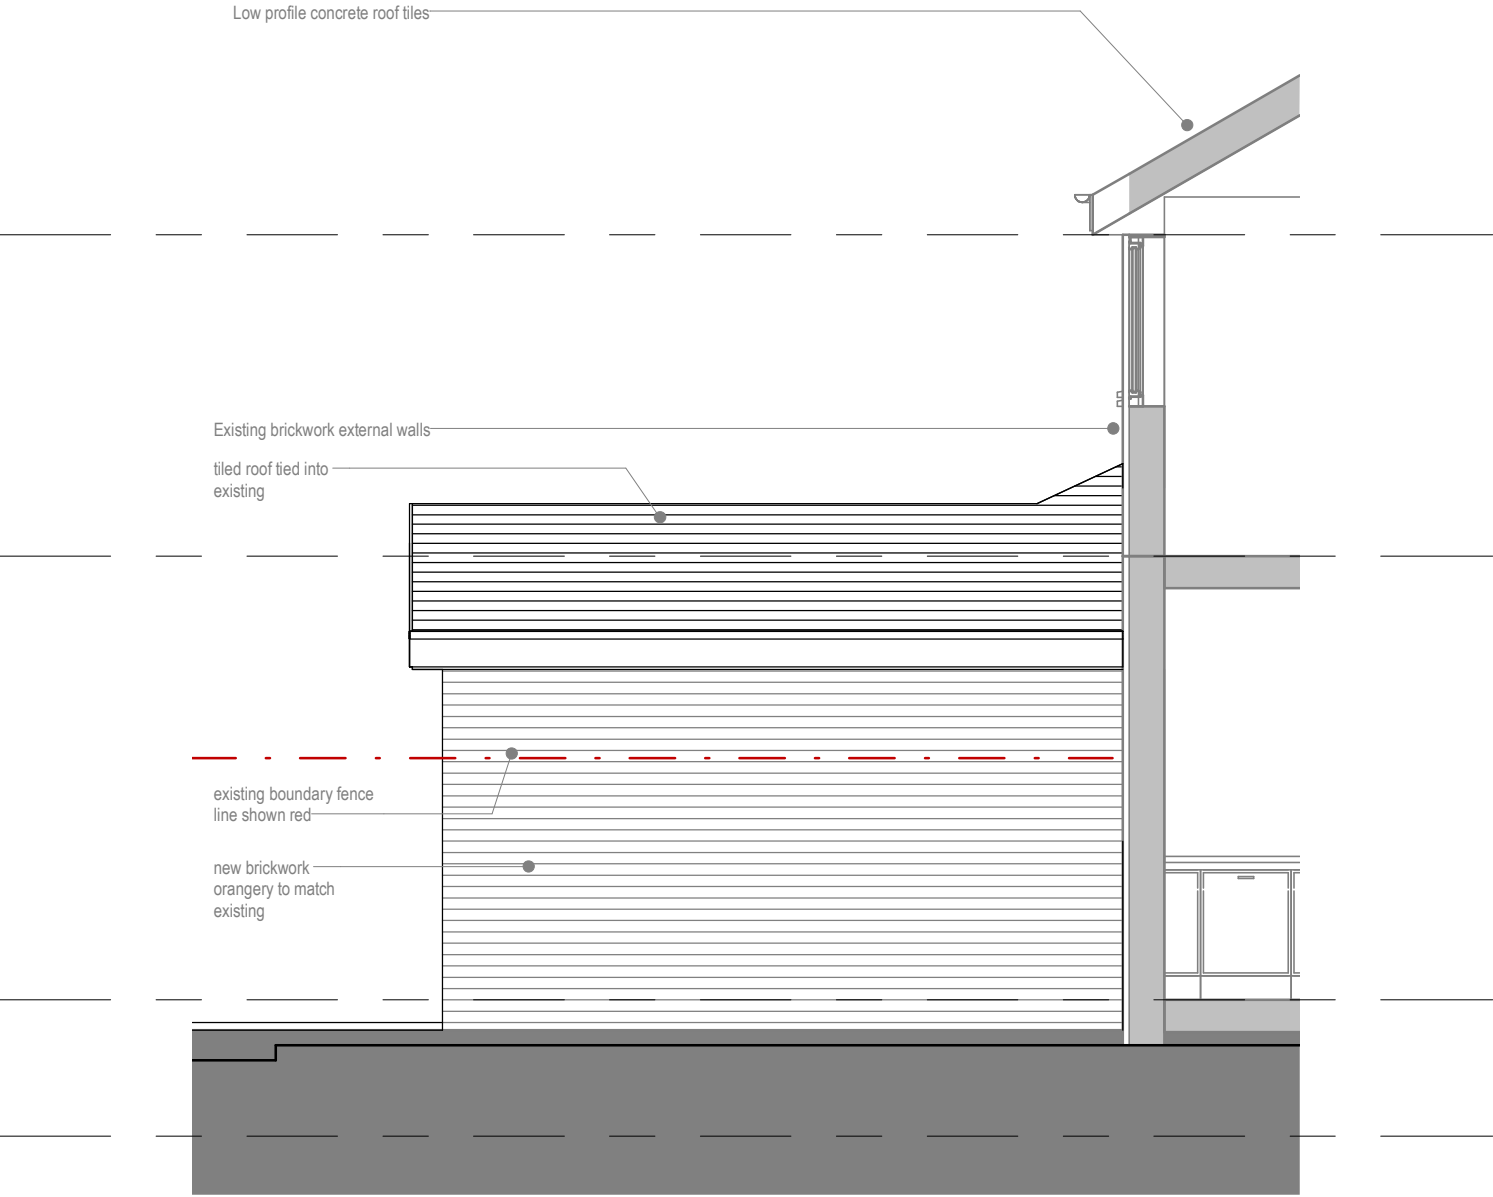

GABLE ELEVATION 02
1 : 50

 

rev.	description	date
B	Amended to planners request	08.11.20

note

Do not scale from this drawing - use figured dimensions only. Read in conjunction with all other consultants / specialist drawings.

Report any discrepancies before affected work commences.


All setting out dimensions are to be checked on site by contractor prior to commencement of work.

This drawing remains copyright of Planning People. Distribution and duplication of the drawings is not permitted without consent of the author.




5 Lynn Avenue, Sale, Cheshire, M33 7BN
t: 07824332432
e: info@planningpeople.co.uk
w: www.planningpeople.co.uk


client	Mr & Mrs H Nguyen		
project	Proposed extension to 18 Parkbrook Road		
drawing title	Gable elevation 02 - proposed		
job no.	J-XXXX		
drawing no.	113	revision	B
scale	1 : 50	date	
status	PLANNING DOCUMENT		

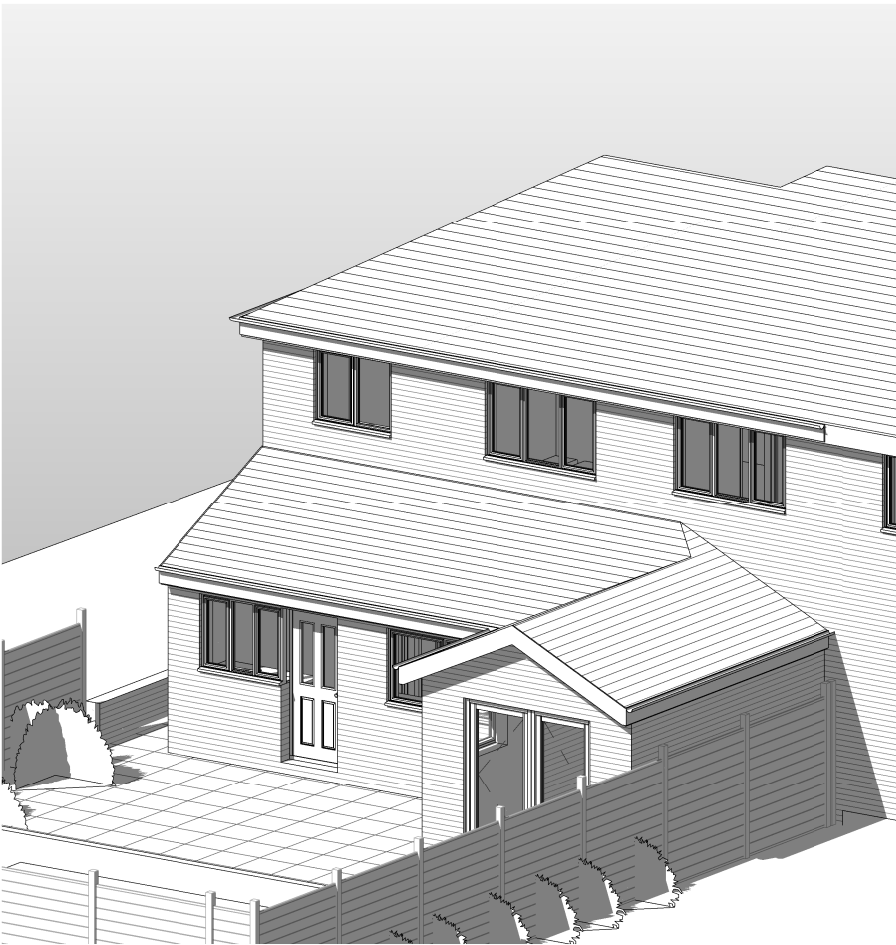

3D View - rear 01

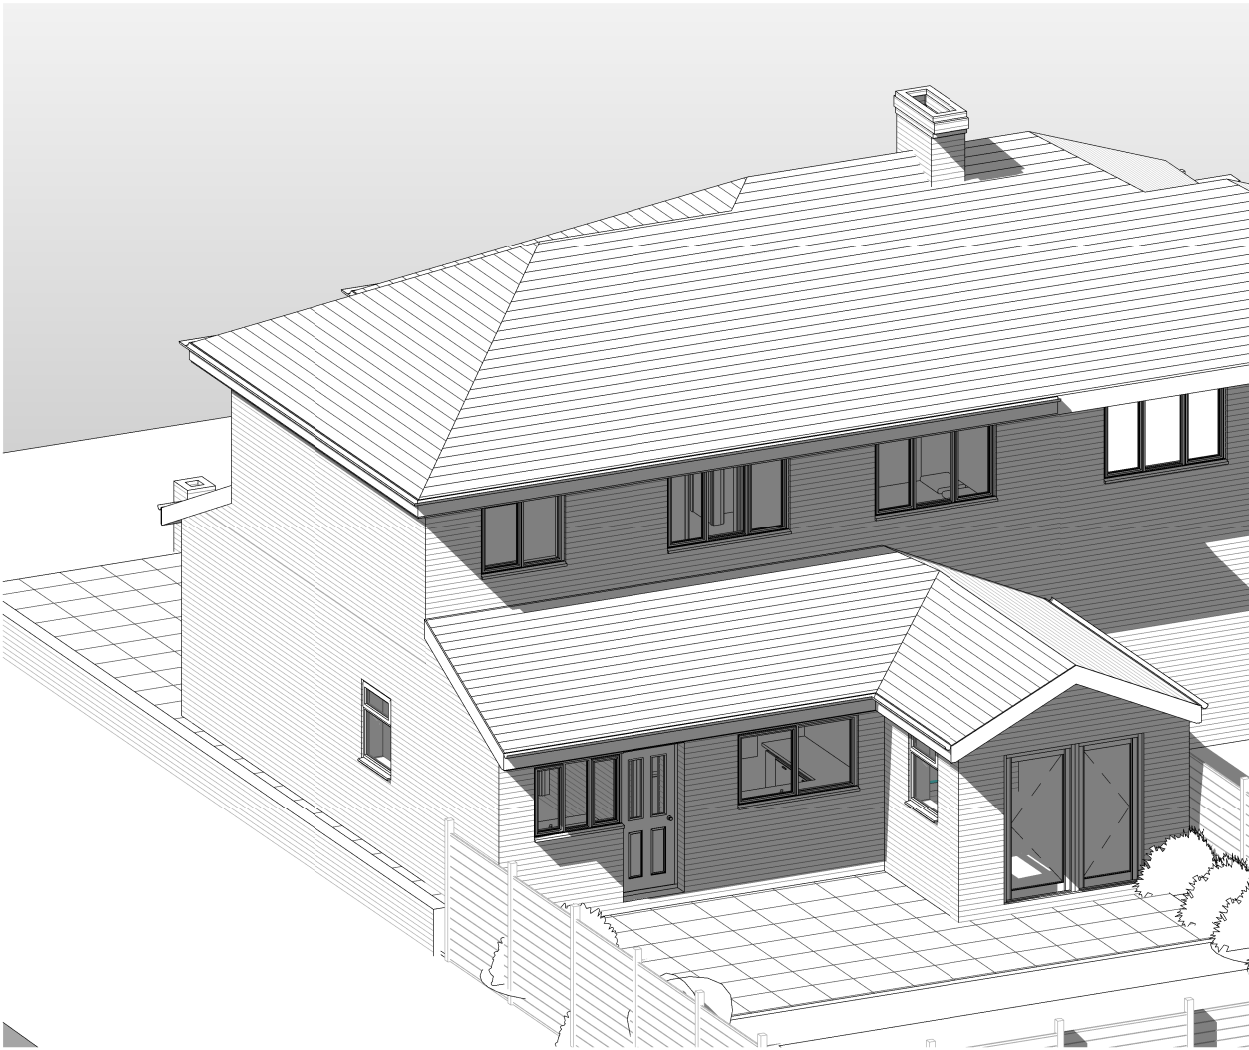

3D View - rear 02

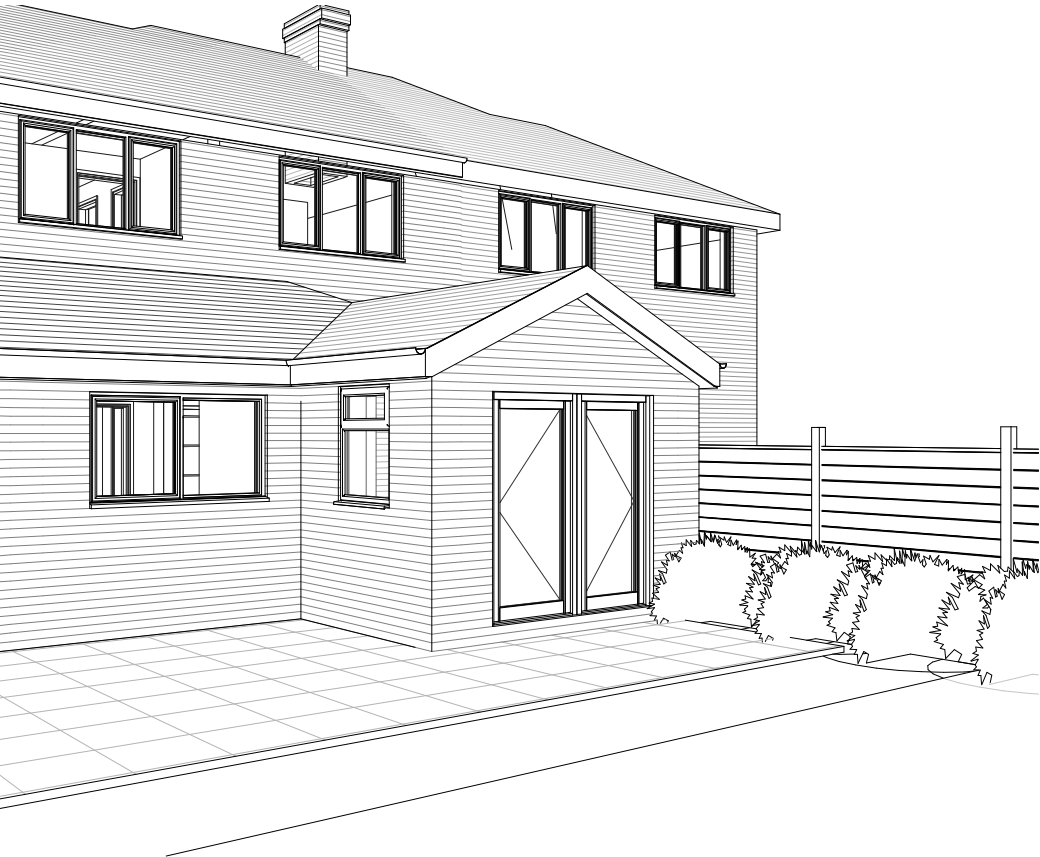

1 3D - rear 03

rev.	description	date
A	Issued for client comment	06.01.22
note	Do not scale from this drawing - use figured dimensions only. Read in conjunction with all other consultants / specialist drawings. Report any discrepancies before affected work commences. All setting out dimensions are to be checked on site by contractor prior to commencement of work. This drawing remains copyright of Planning People. Distribution and duplication of the drawings is not permitted without consent of the author.	
 planning people 5 Lynn Avenue, Sale, Cheshire, M33 7BN t: 07824332432 e: info@planningpeople.co.uk w: www.planningpeople.co.uk		
client	<u>Mr & Mrs H Nguyen</u>	
project	<u>Proposed extension to 18 Parkbrook Road</u>	
drawing title	<u>Context Images</u>	
job no.	<u>J-XXXX</u>	
drawing no.	<u>115</u>	revision A
scale	<u></u>	date <u></u>
status	<u>PLANNING DOCUMENT</u>	