





EXISTING EAST FACING REAR ELEVATION

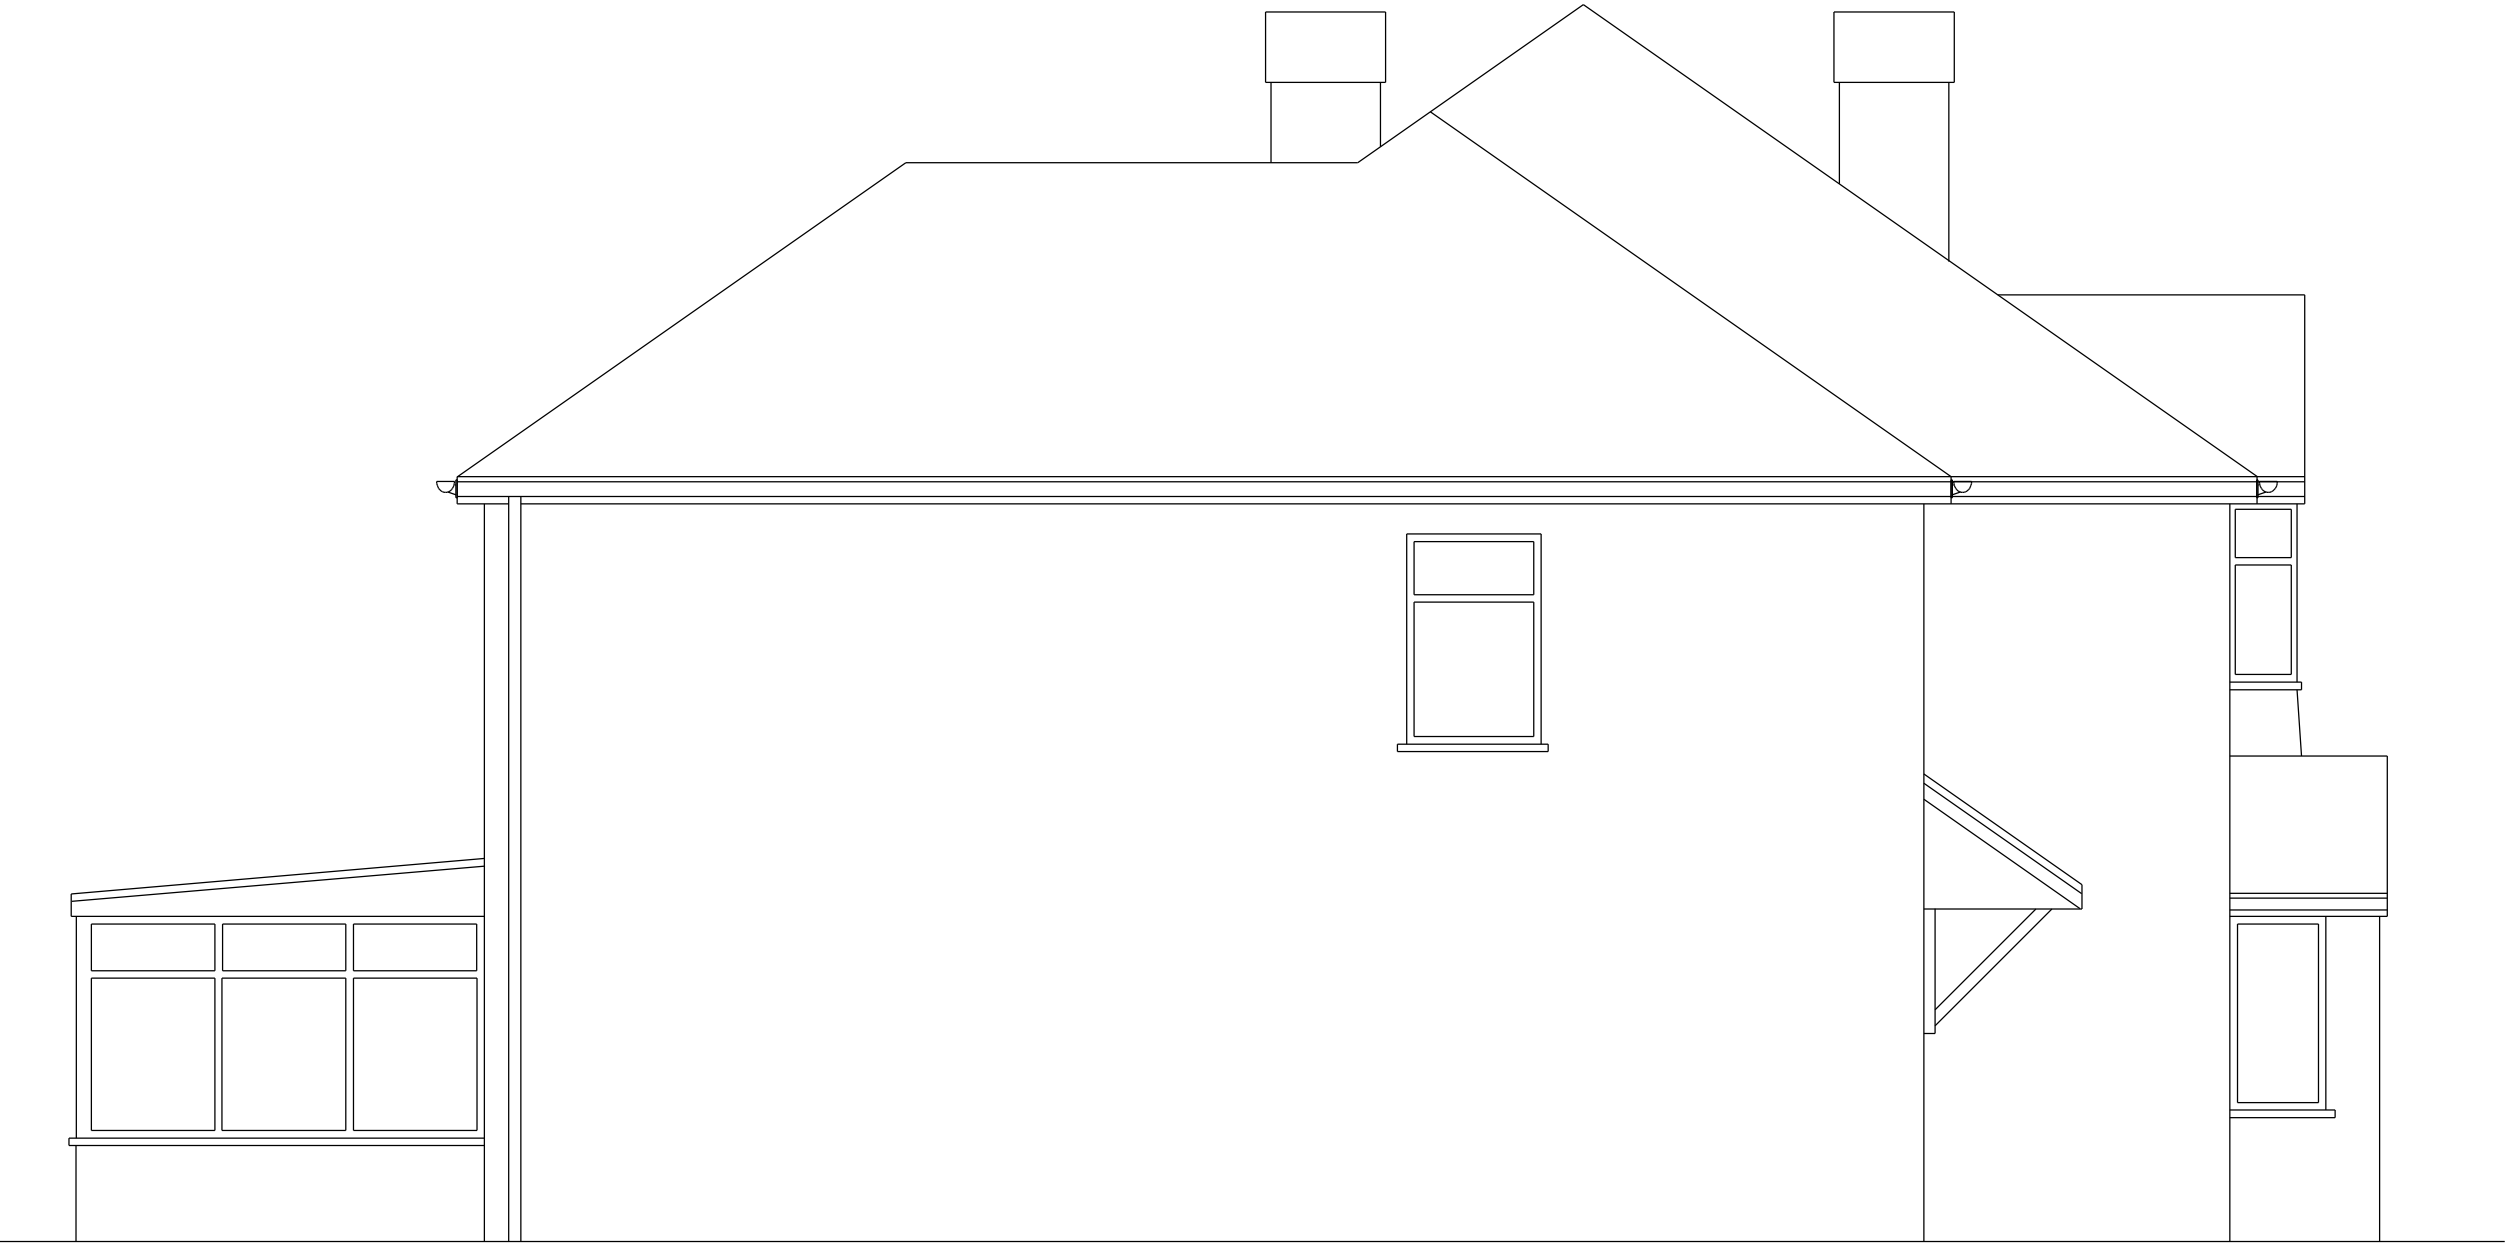


EXISTING NORTH FACING SIDE ELEVATION



EXISTING WEST FACING FRONT ELEVATION

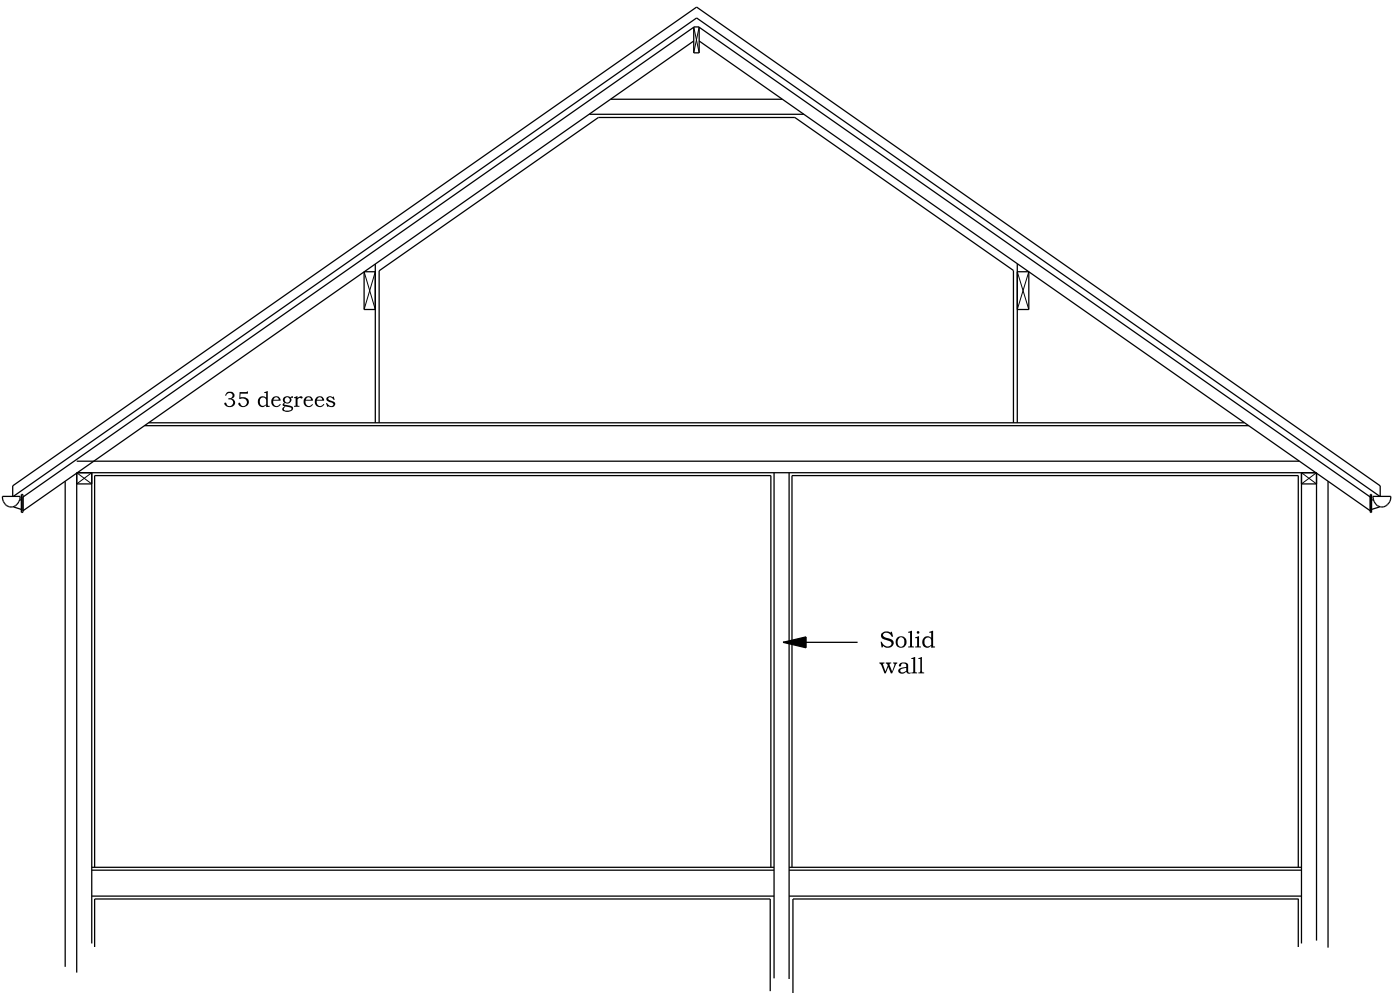

EXISTING SECTION

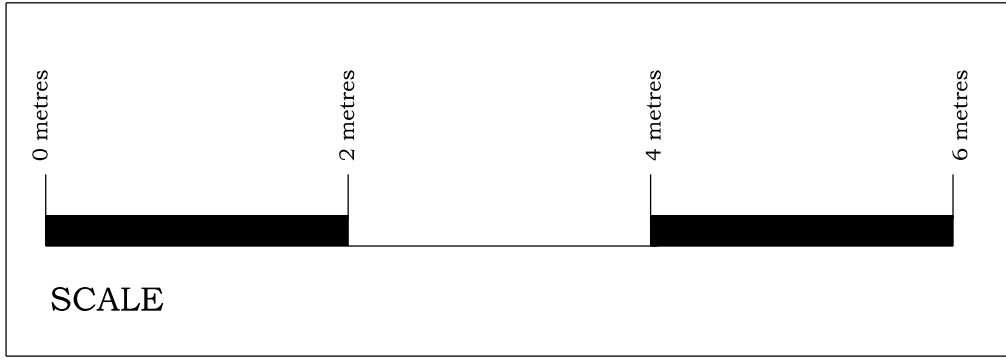

BRADLEY BUILDING DESIGN LTD.
KEEPERS COTTAGE,
LYME PARK,
DISLEY,
STOCKPORT.
SK12 2NS.
01625 858244
Mob 07989 326039
bradleybuildingdesign@btopenworld.com

EXISTING ELEVATIONS
SINGLE STOREY REAR EXTENSION
& HIP TO GABLE LOFT CONVERSION

for
Mr. and Mrs. P. MATTIMORE
at

3, HAZEL DRIVE,
MANCHESTER,
M22 5LY.

Scale 1:50 @ A1

Date JANUARY 2022

Drawing Number 2038/1