


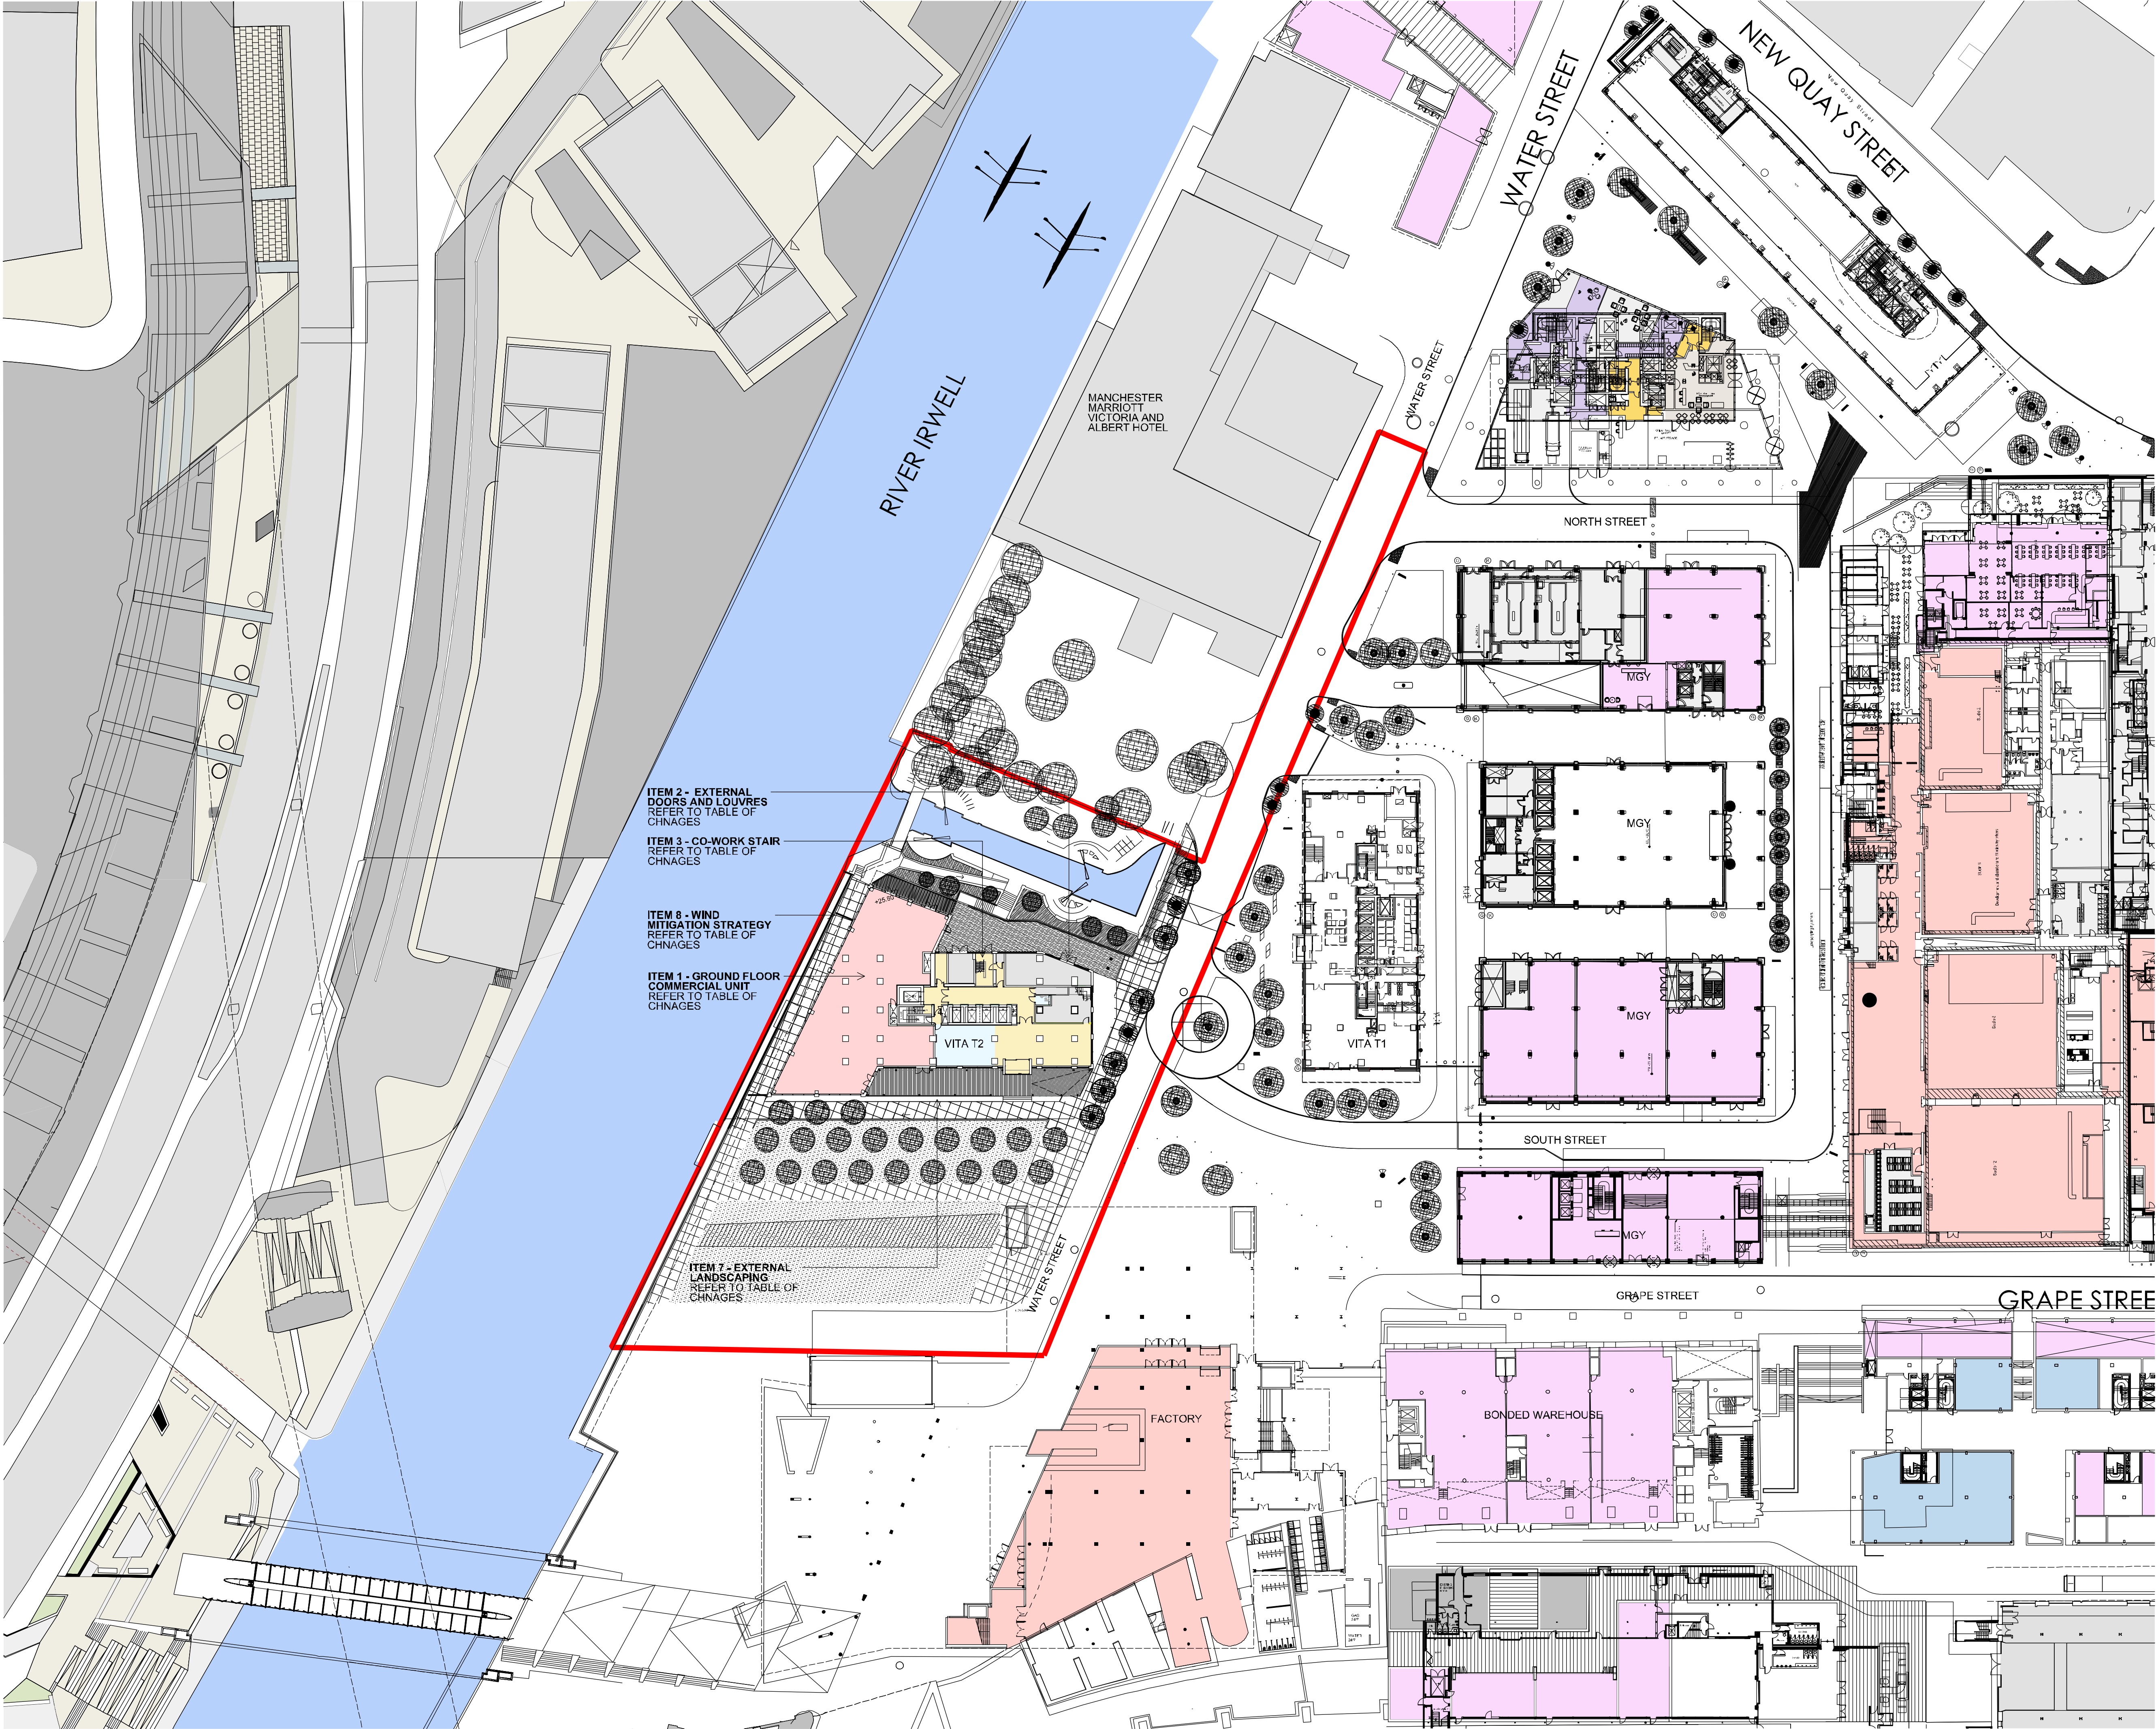

General Notes
Do not scale from drawing. Use marked dimensions.
To be read in conjunction with all other Consultant's drawings.
The Architect to be immediately notified of any discrepancies.
Copyright on this drawing retained by the Architect.

PLANNING APPLICATION
BOUNDARY

TABLE OF CHANGES FOR PLANNING AMENDMENTS:
PLAN

NOTE: REFER TO 6555 VITA T2_401_SCHEDULE
OF CHANGES_20211018

SUMMARY OF CHANGES BETWEEN
CONSENTED
PLANNING DRAWINGS, AS PER APPLICATION
REF. 126648/FO/2020 AND RESUBMITTED
PROPOSED

- 1 - GROUND FLOOR COMMERCIAL UNIT
GROUND FLOOR FOOTPRINT DEVELOPED TO
INCLUDE
COMMERCIAL UNIT
- 2 - EXTERNAL DOORS AND LOUVRES
INTRODUCED AND RECONFIGURED TO
GROUND
FLOOR AND MEZZANINE LEVEL
- 3 - CO WORKING STAIRCASE
NEW STAIR CASE INTRODUCED SERVING AS A
SECOND
MEANS OF ESCAPE
- 4 - BIN CHUTE
REMOVED AND REPLACED WITH INTERNAL
STORE
- 5 - BMU AMENDED
STATIC ROOF-MOUNTED MAINTENANCE UNIT
(BMU)
AMENDED TO MOBILE PERIMETER
TRACK-MOUNTED
TYPE BMU WHICH WHEN PARKED IS FULLY
CONCEALED
- 6 - INTERNAL PLANT
PLANT RECONFIGURED AT MEZZANINE LEVEL
INTRODUCTION OF NEW INTERNAL PLANT
ROOMS TO
LOWER ROOFLEVEL STAIR ACCESS TO UPPER
LEVEL ALSO INDICATED
- 7 - EXTERNAL LANDSCAPING
LANDSCAPING UPDATED TO ALIGN WITH
LATEST
PROPOSALS
- 8 - WIND MITIGATION STRATEGY
ADDITIONAL TREES, CANOPY, WALKWAY
ARCHES,
BALUSTRADES AND SCREENS INTRODUCED
FOLLOWING
WIND MITIGATION ANALYSIS
- 9 - ROOF TERRACE
INTRODUCED AT LEVEL 01 WITH GLAZED
PERIMETER BALUSTRADE

G	20201113	ML	GS	JR	ISSUED FOR PLANNING
F	20211130	JG	GS	JR	ISSUED FOR PLANNING
E	20211018	JG	GS	JR	ISSUED FOR PLANNING
D	20200308	GS	GS	JR	ISSUED FOR PLANNING
C	20200327	PT	PT	JR	ISSUED FOR PLANNING
B	20200320	PT	PT	JR	ISSUED FOR PLANNING
A	20200315	PT	PT	JR	ISSUED FOR INFORMATION - DESIGN FREEZE First Issue
No.	Date	Dwn	Chk	App	Revision or reason for issue

DENTON
CORKER
MARSHALL

Architect:
Denton Corker Marshall LLP
3.04 The Frames 1 Philip Street
London EC2A 4PB
Telephone 020 7553 2120
Email mail@dentoncorkermarshall.co.uk

Project Title
T2 VITA LIVING, ST. JOHNS

Client
VITA
The Box, Horseshoe Lane
Alderley Edge, SK9 7QP
Telephone:
Email info@selectproperty.com

Scale / North Point
1:1000 @ A3
0 5 10 15 25m
1:500 @ A1
0 5 10 15 25m

Drawing Title
**LEVEL 00
PROPOSED SITE PLAN**

Drawing Number
6555-P-B500-P-00-001

Drawing Status
PLANNING

Revision
G