




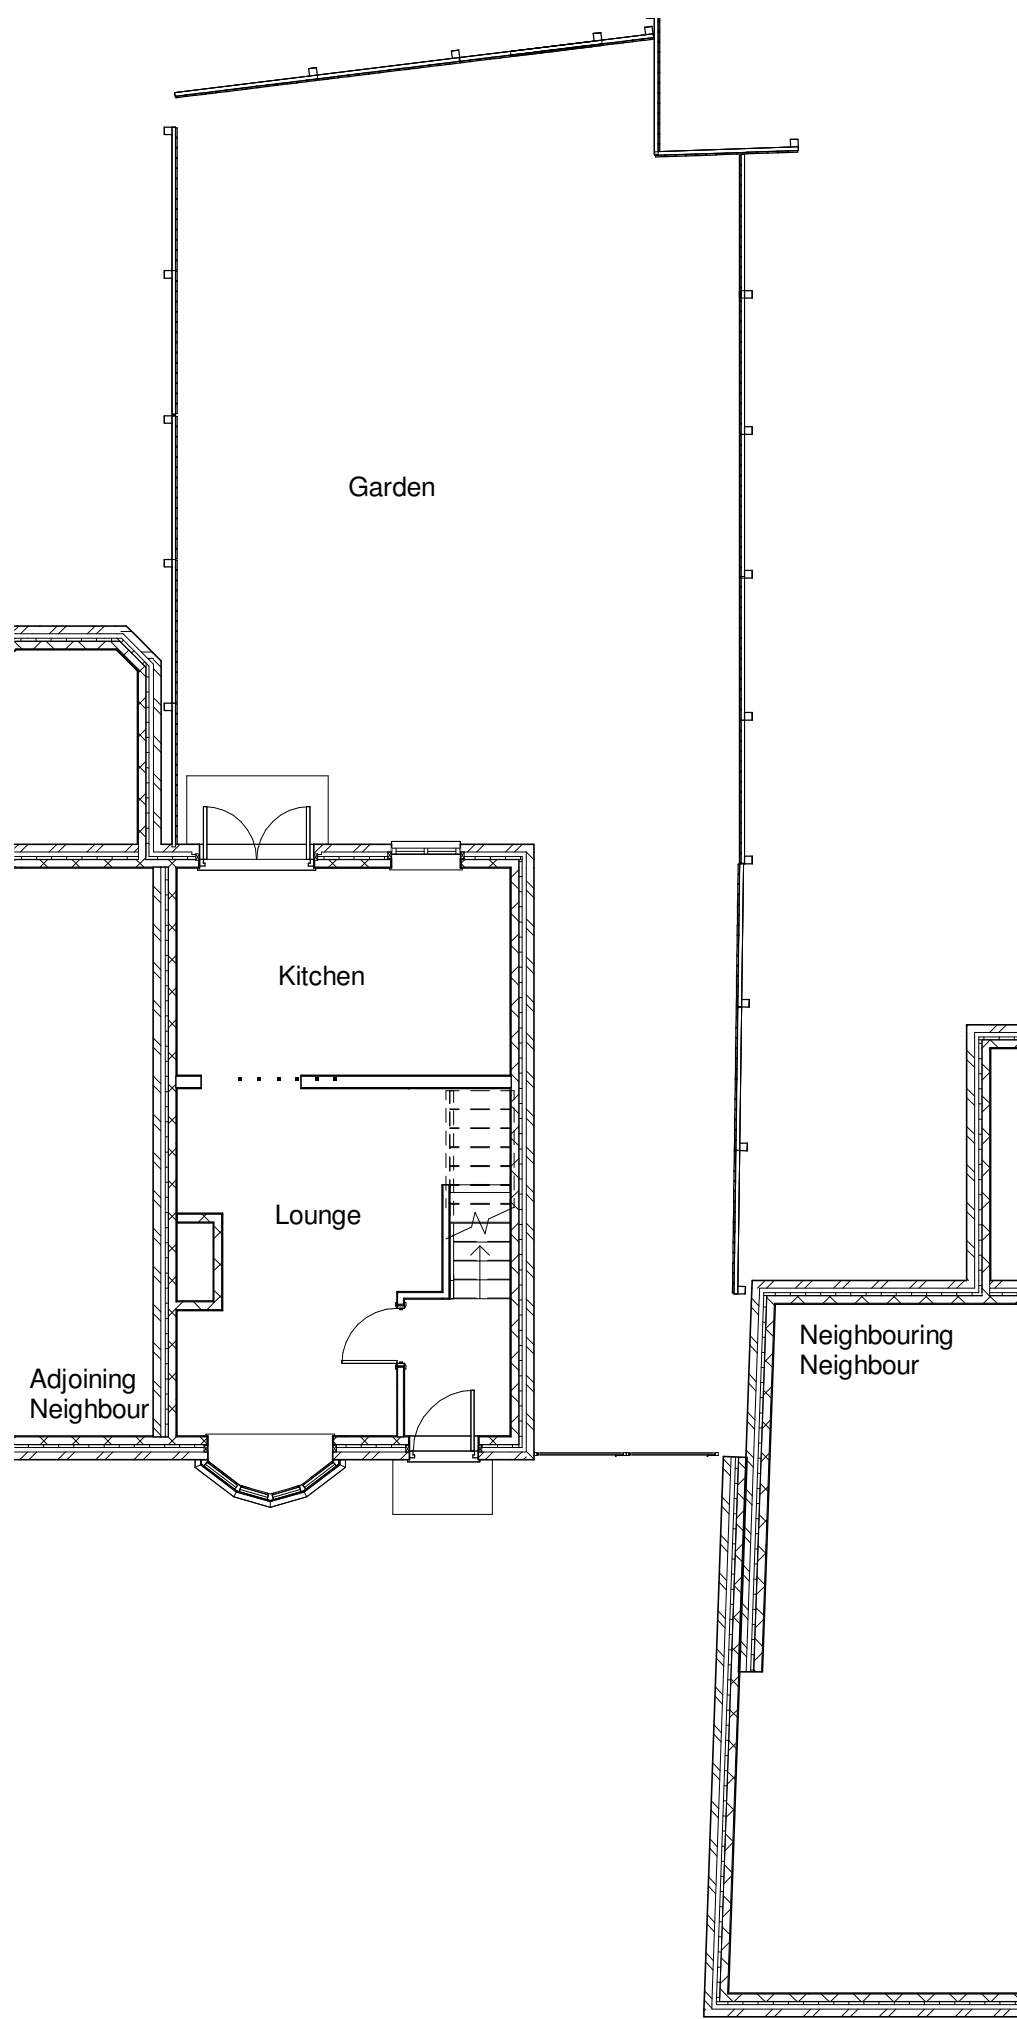

01 Existing Ground Floor Plan
1 : 100

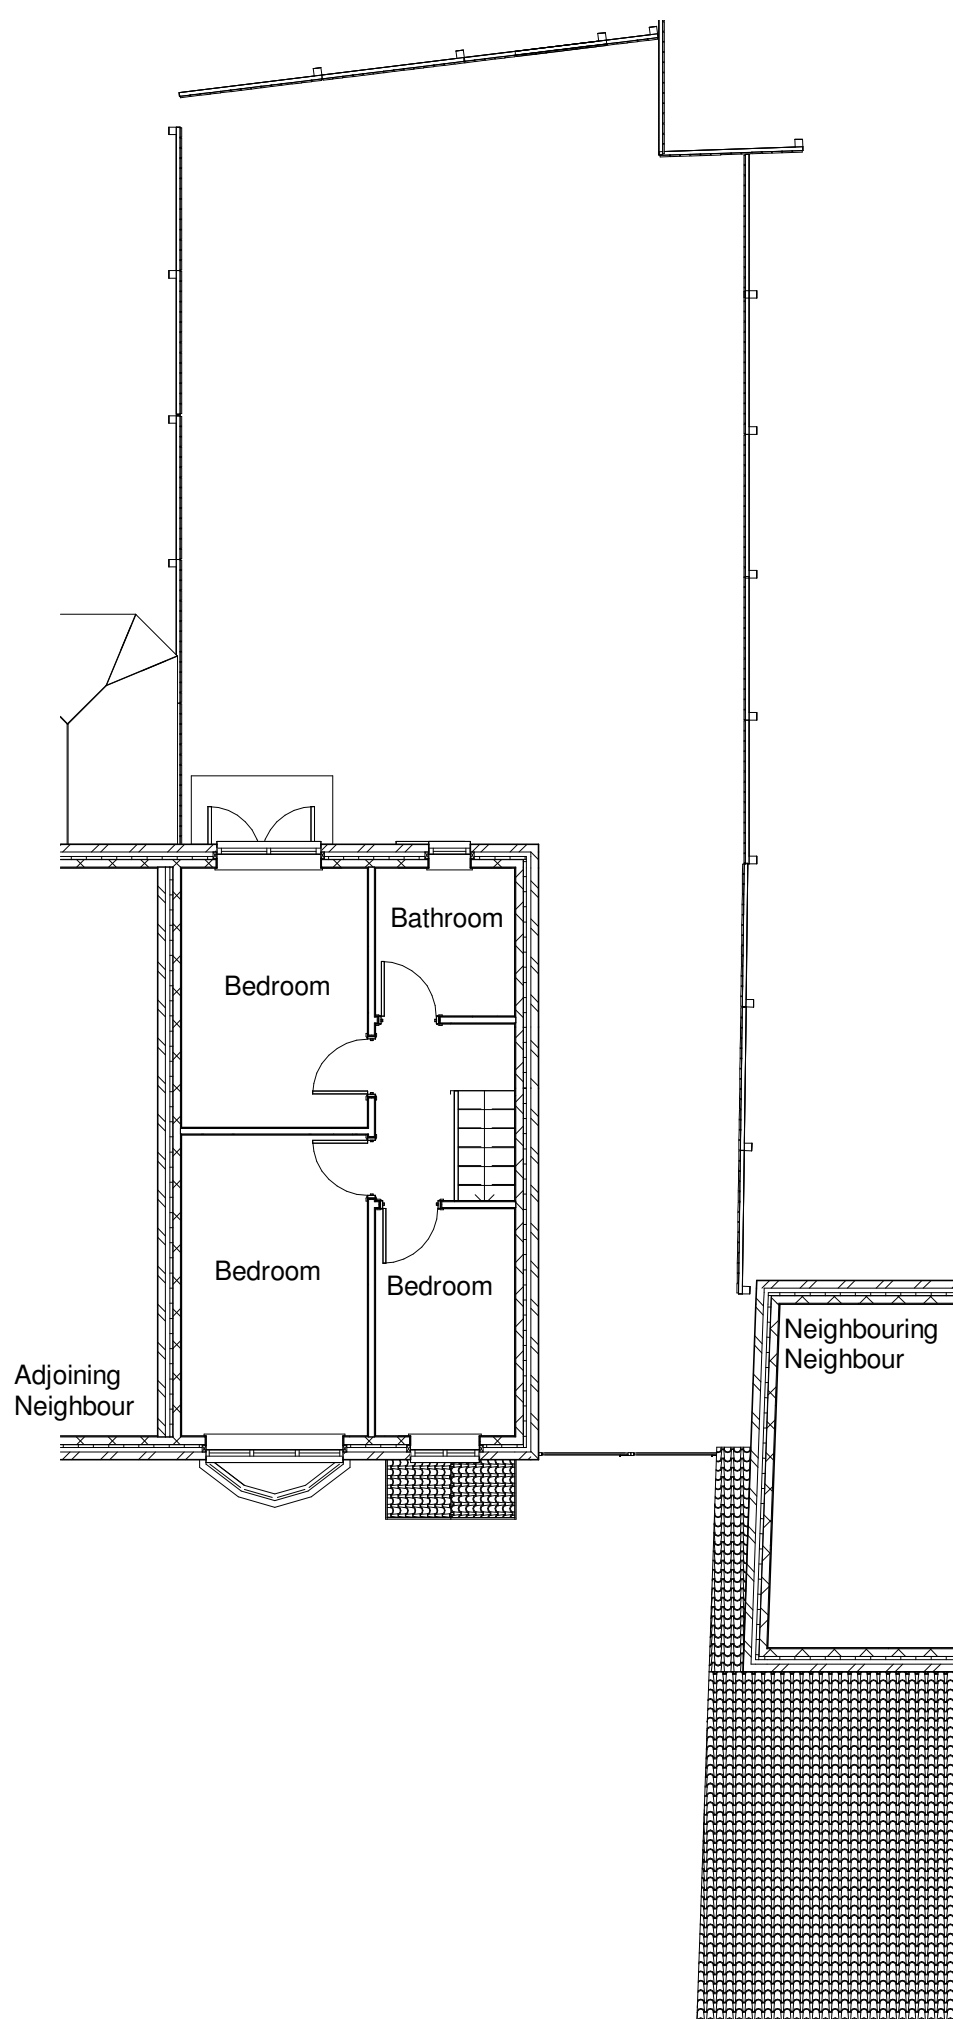

02 Existing First Floor Plan
1 : 100

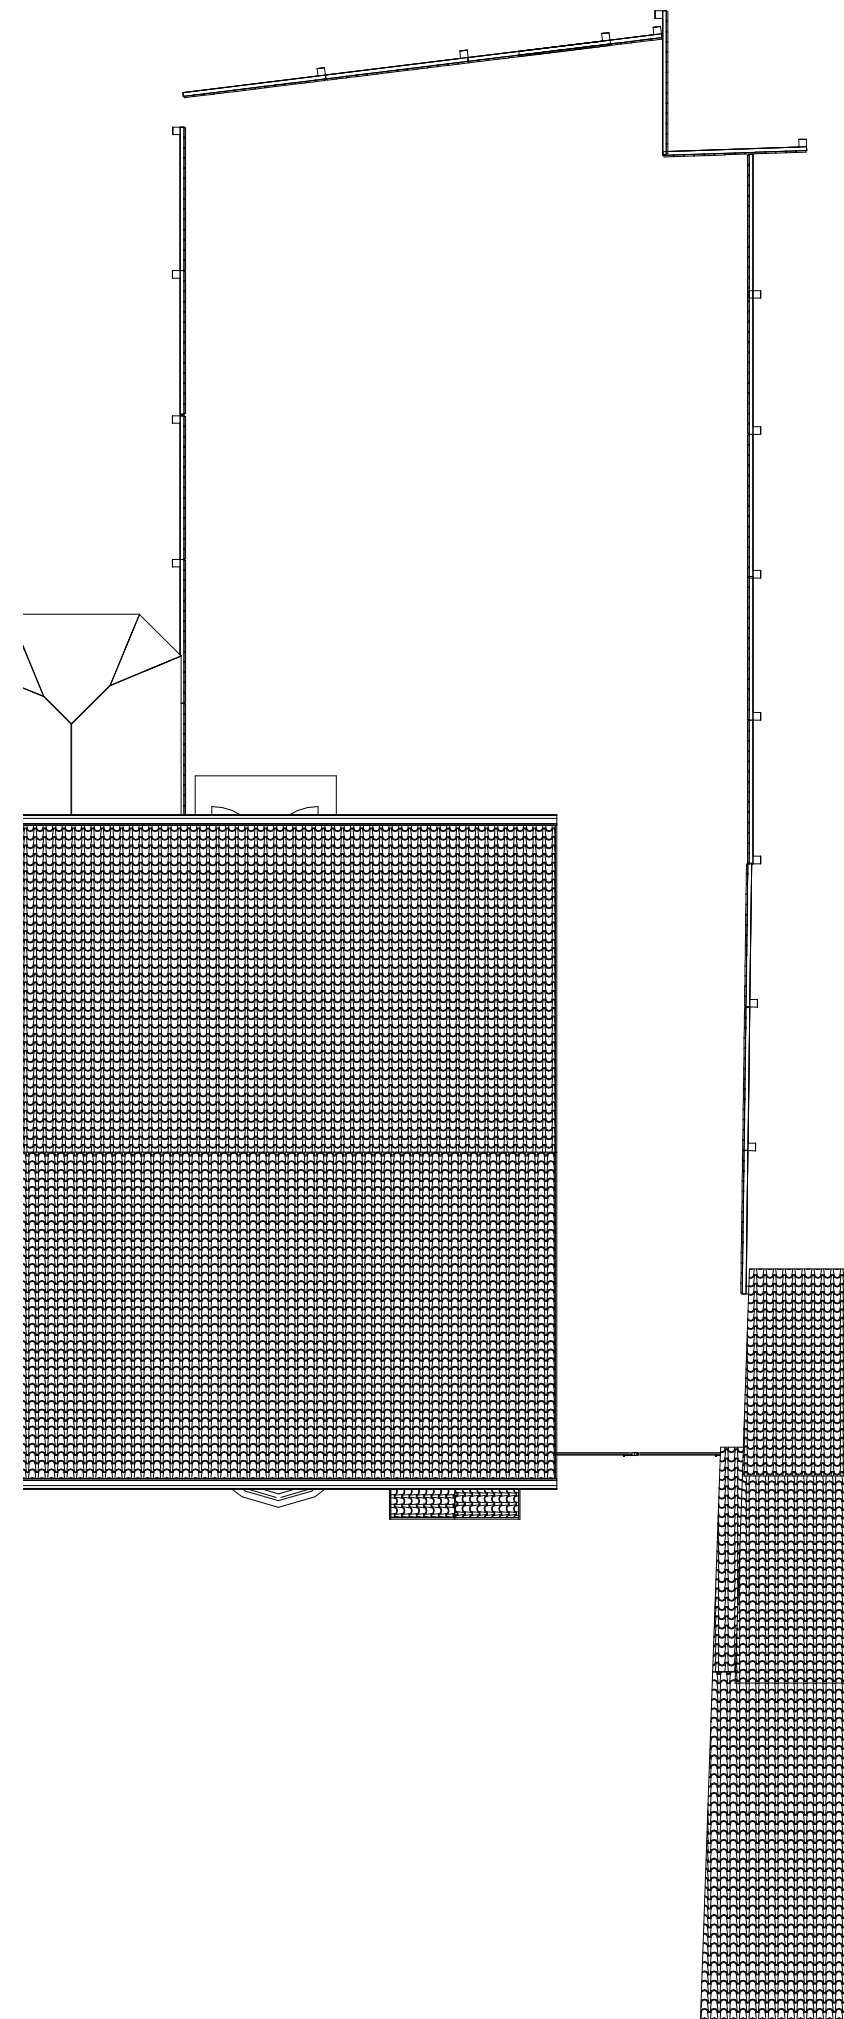



04 Existing Roof Plan
1 : 100



3D View 3




3D View 1

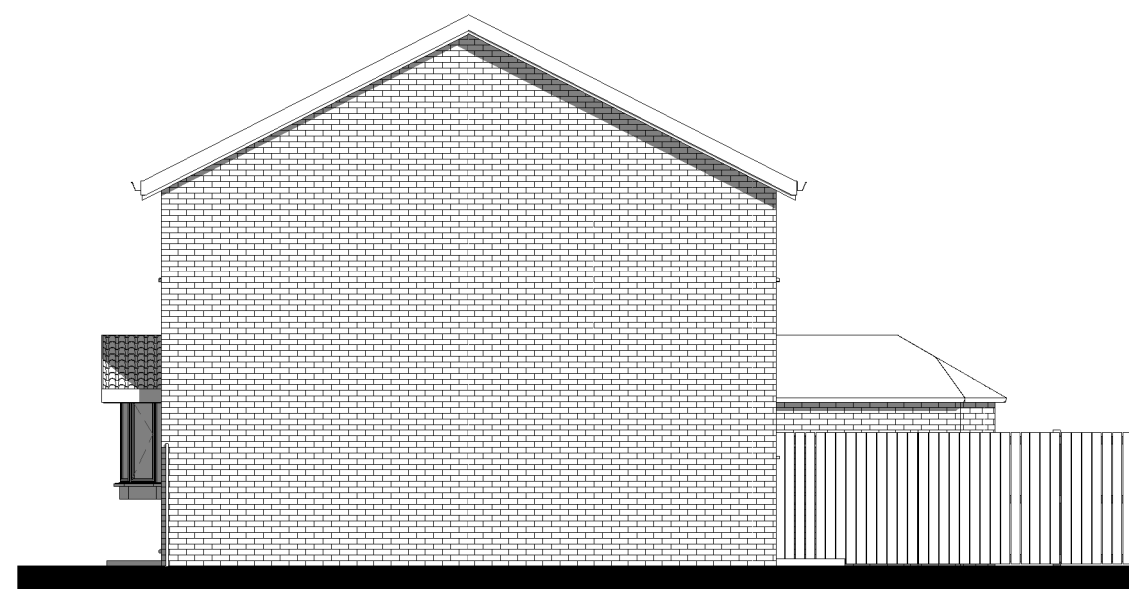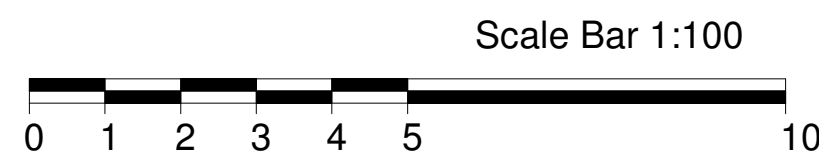

Existing Side Elevation
1 : 100



Existing Rear Elevation
1 : 100

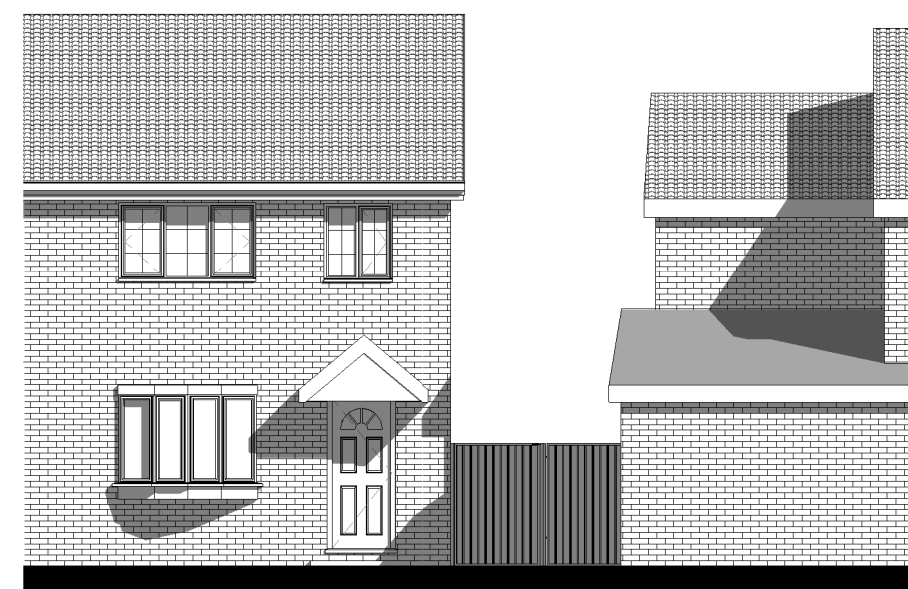

Existing Front Elevation
1 : 100

SCALE 1 : 100
A2 DRAWING

Client:
Mr David Barrow
22 Bolesworth Close
Chorlton
Manchester
M21 9BE



Bricks and Pieces
Suite 301
Broadstone Mill
Broadstone Road
Stockport
SK5 7DL
Tel: 0161 443 4117