
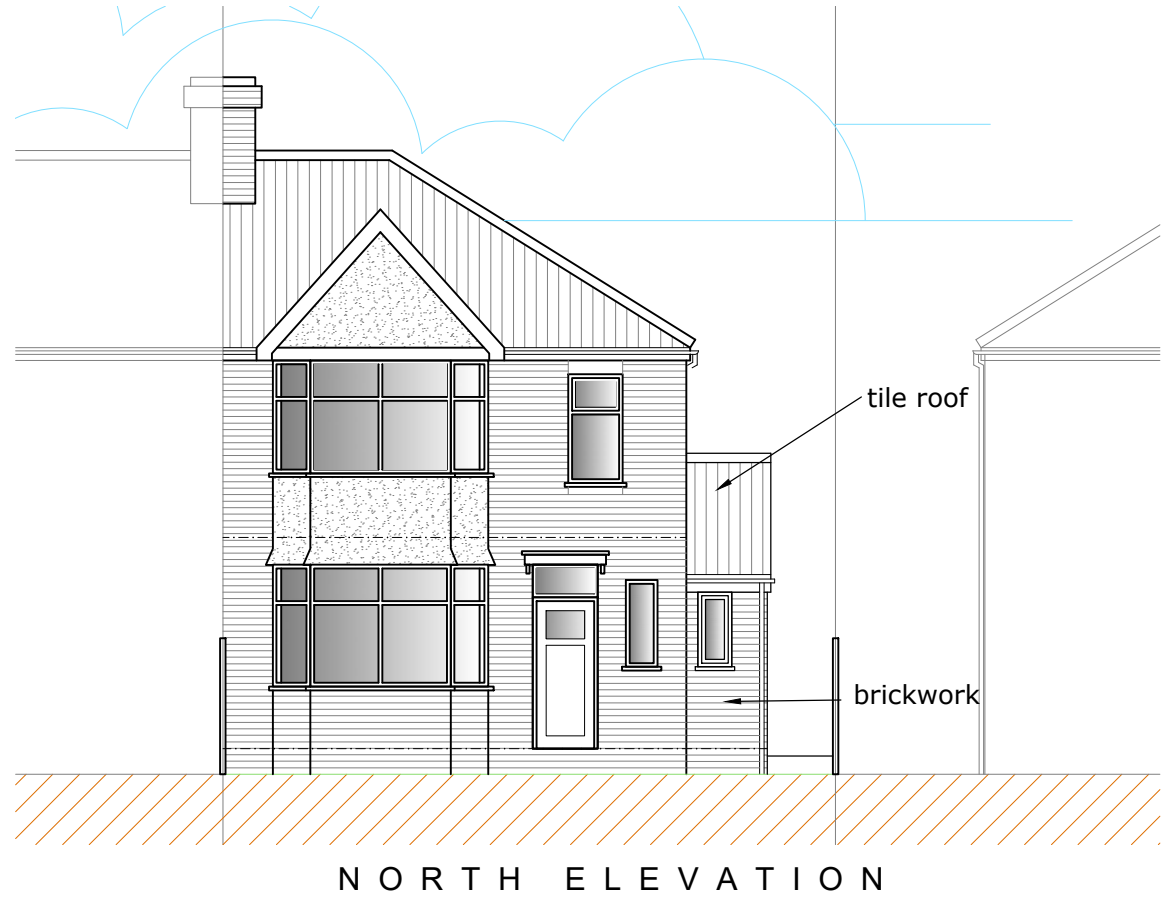


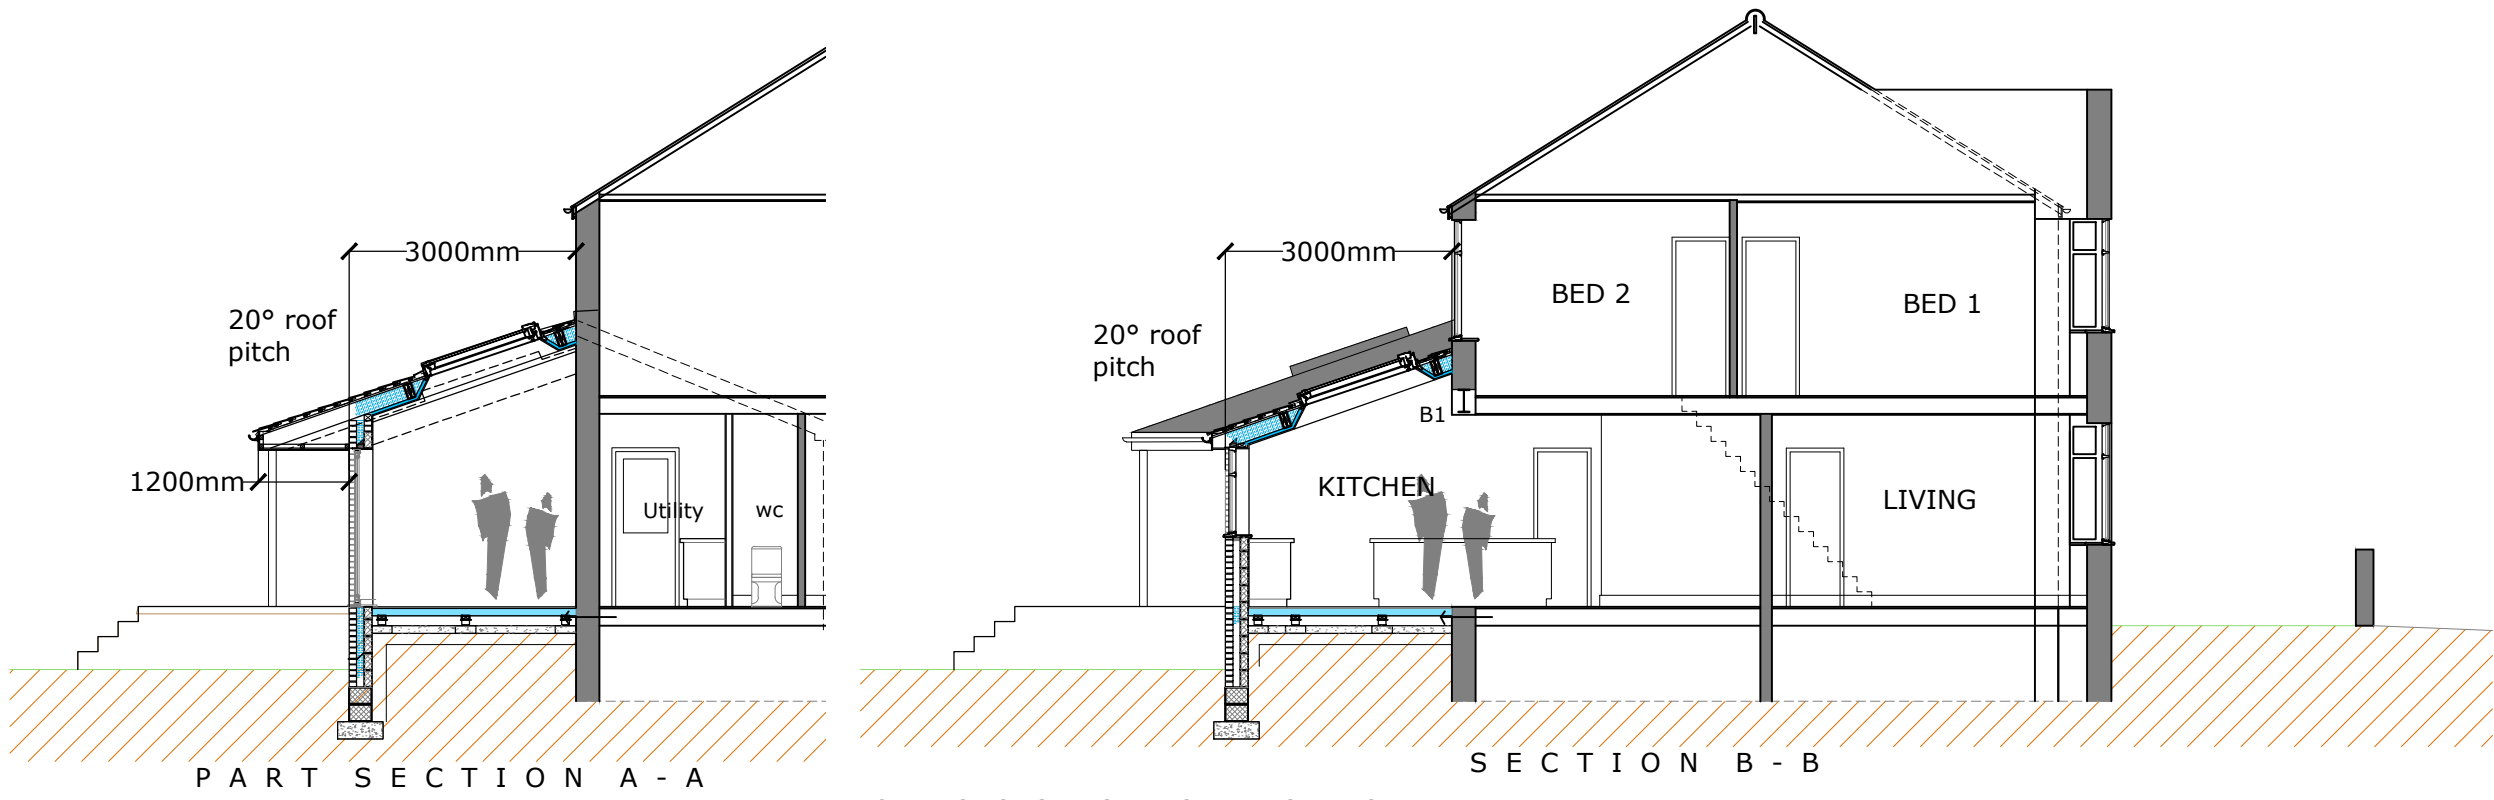

Revisions: Rev A - 290322 - North Elevation added, sheet size was A3
Planning drawings are not for construction, please refer to the Building Regulation Stage Plans and Setting out drawings.

PRIDE RD. The architect your home deserves

www.prideroad.co.uk Tel: 0151 665 0103 Email: magda@prideroad.co.uk @architectMagda Manchester

Stage:	Planning	Client:	Sinead O'Brien
Title:	Proposed Elevations	Project:	14 Belwood Rd Manchester M21 9FN
0 1 2 3	Scale@A2 1:100	Date:	15/03/22
		Drawn:	BR
		Job no:	M429
		No.	11
		Rev:	A