


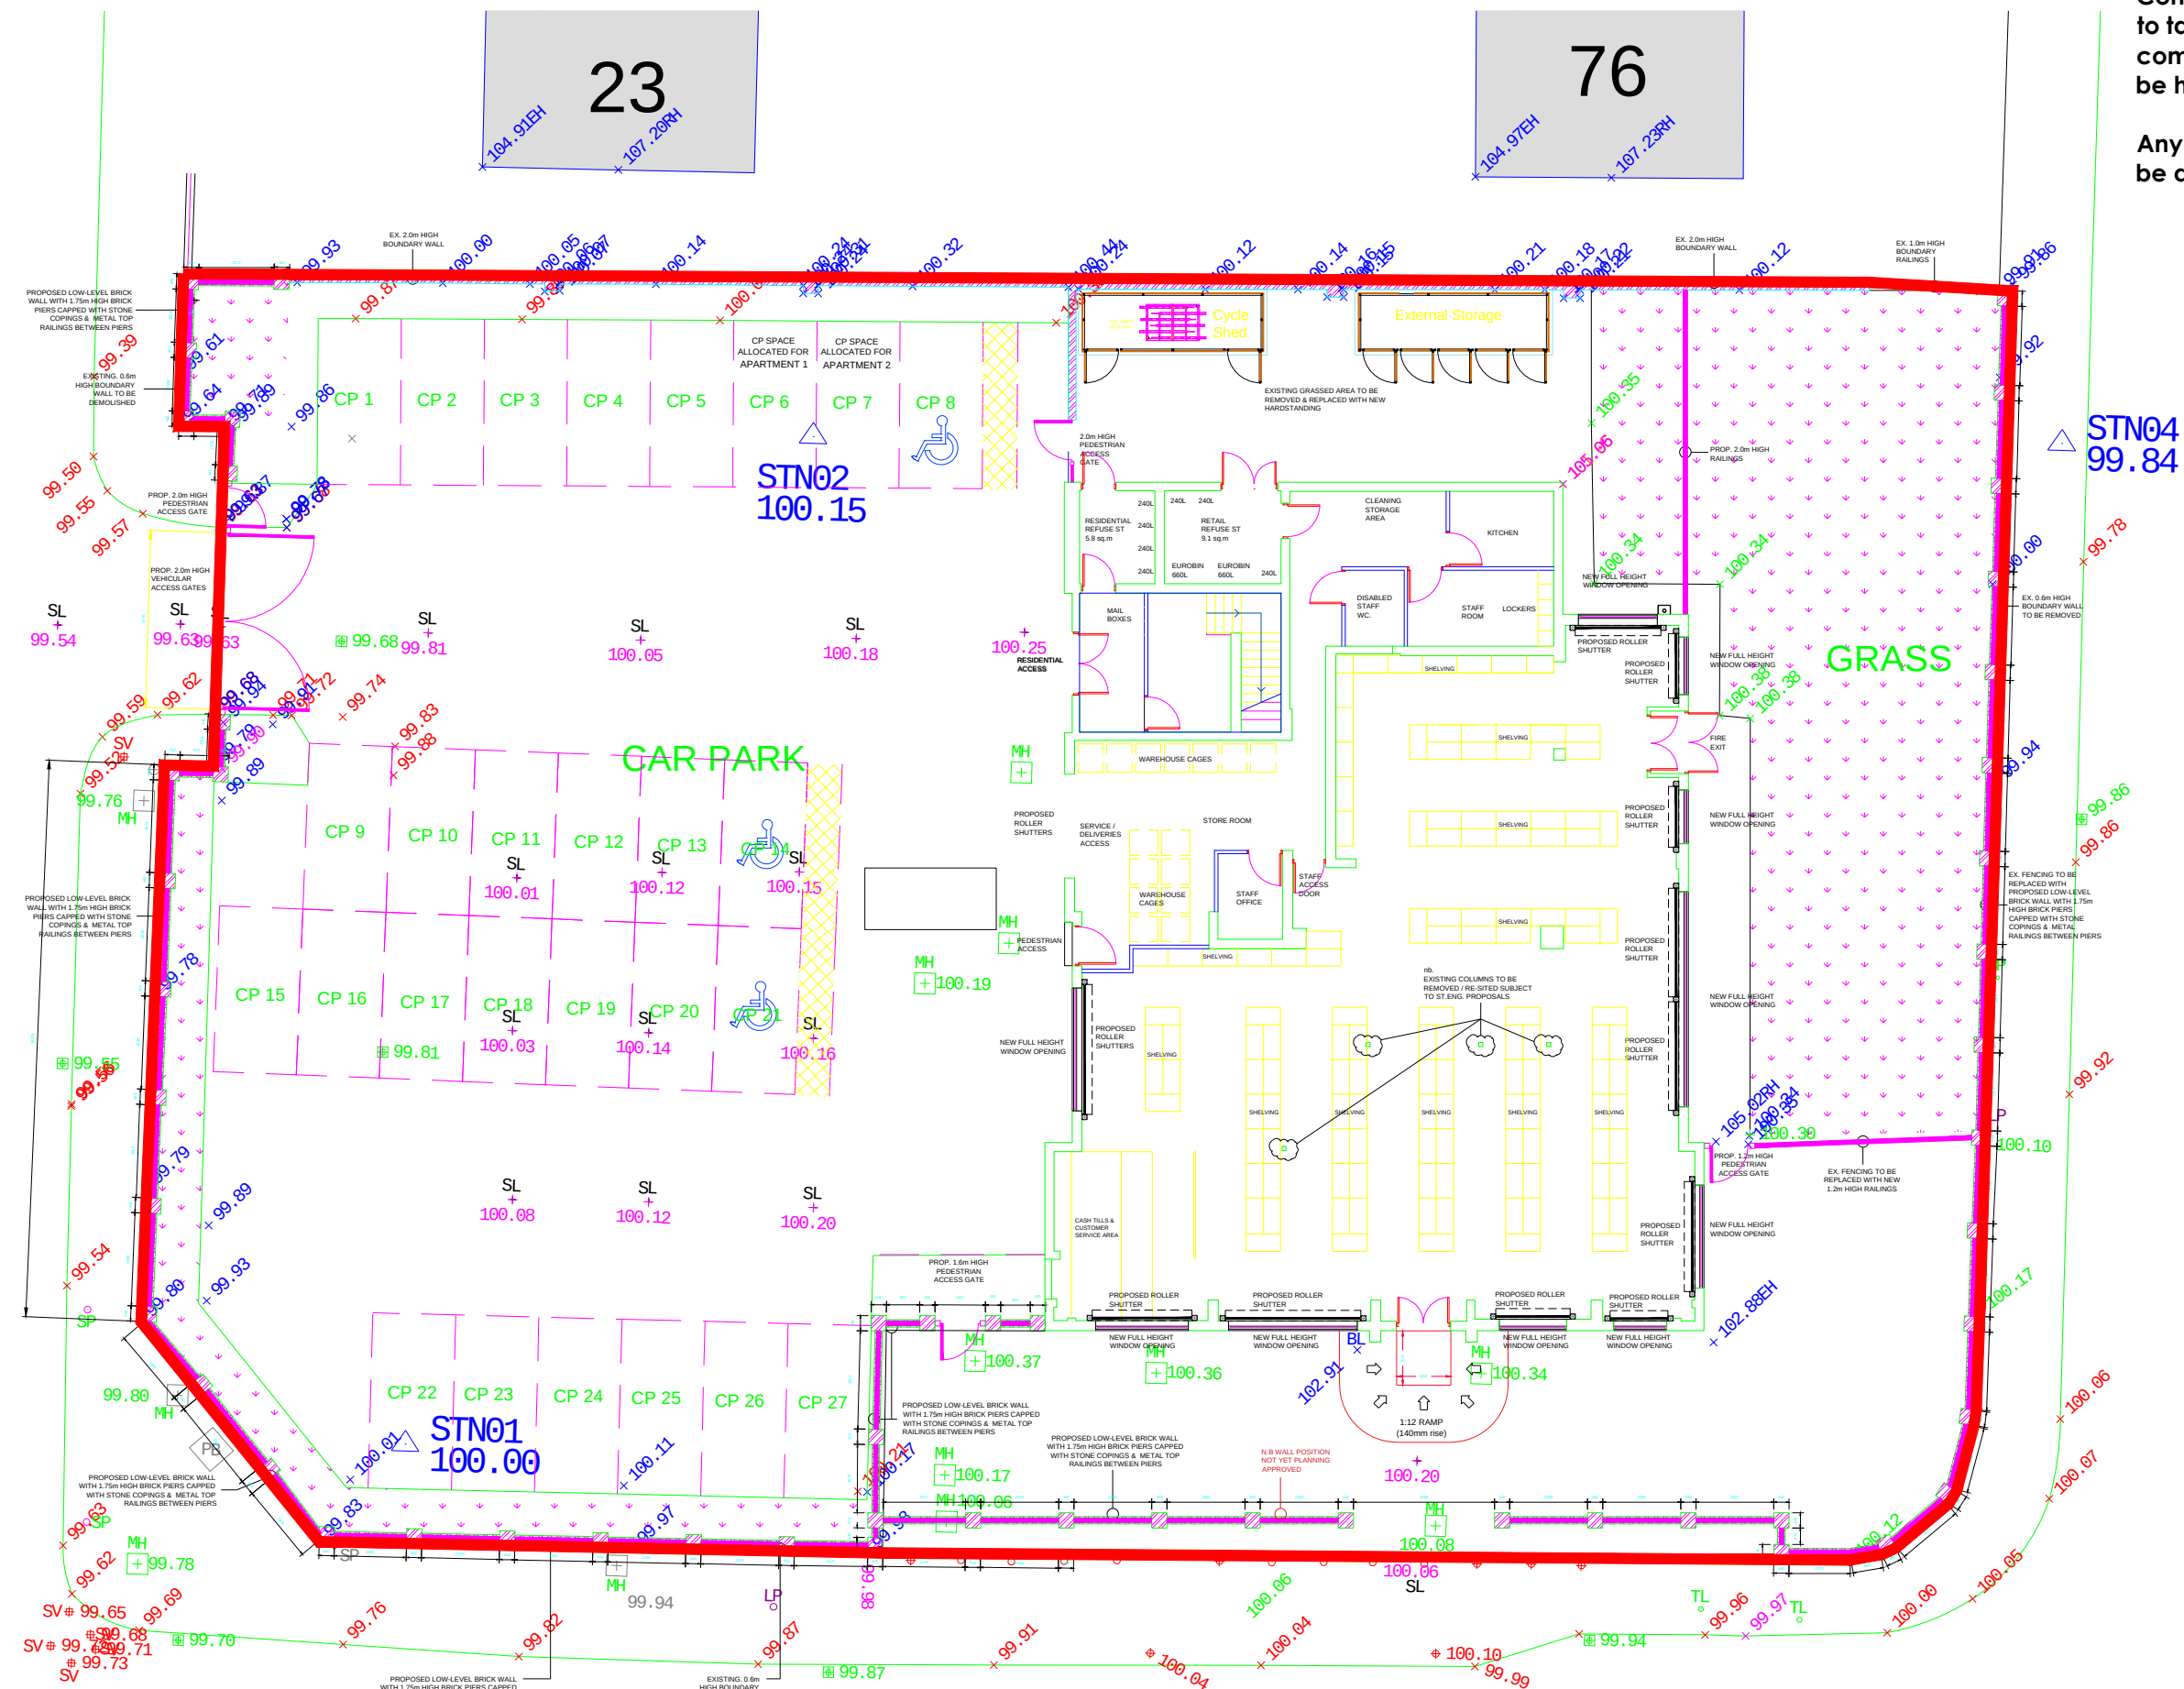

Contractor and furniture manufacturers to take on site measurements before commencing any work, architect will not be held responsible for any mis-fits on site

Any internal layout changes will need to be approved by head office prior.

STANLEY GROVE

NORTHMOOR ROAD

Drawing no. 1.0	
SIGN OFF	
DATE:	
CLIENT:	
HEAD OFFICE:	
date	rev. revision/author/checker
purpose of issue PLANNING	
project HOWDY'S - MANCHESTER	
drawing EXISTING SITE PLAN	
Job no. 2020-280	rev.
drawn GS	checked
scale 1:200@A3	date 16.02.2022

architecture
and interior design

17 COLESHILL ROAD
BIRMINGHAM
TEL: 0121-783-6211
Email: g@architectinteriors.co.uk
www.architectinteriors.co.uk