


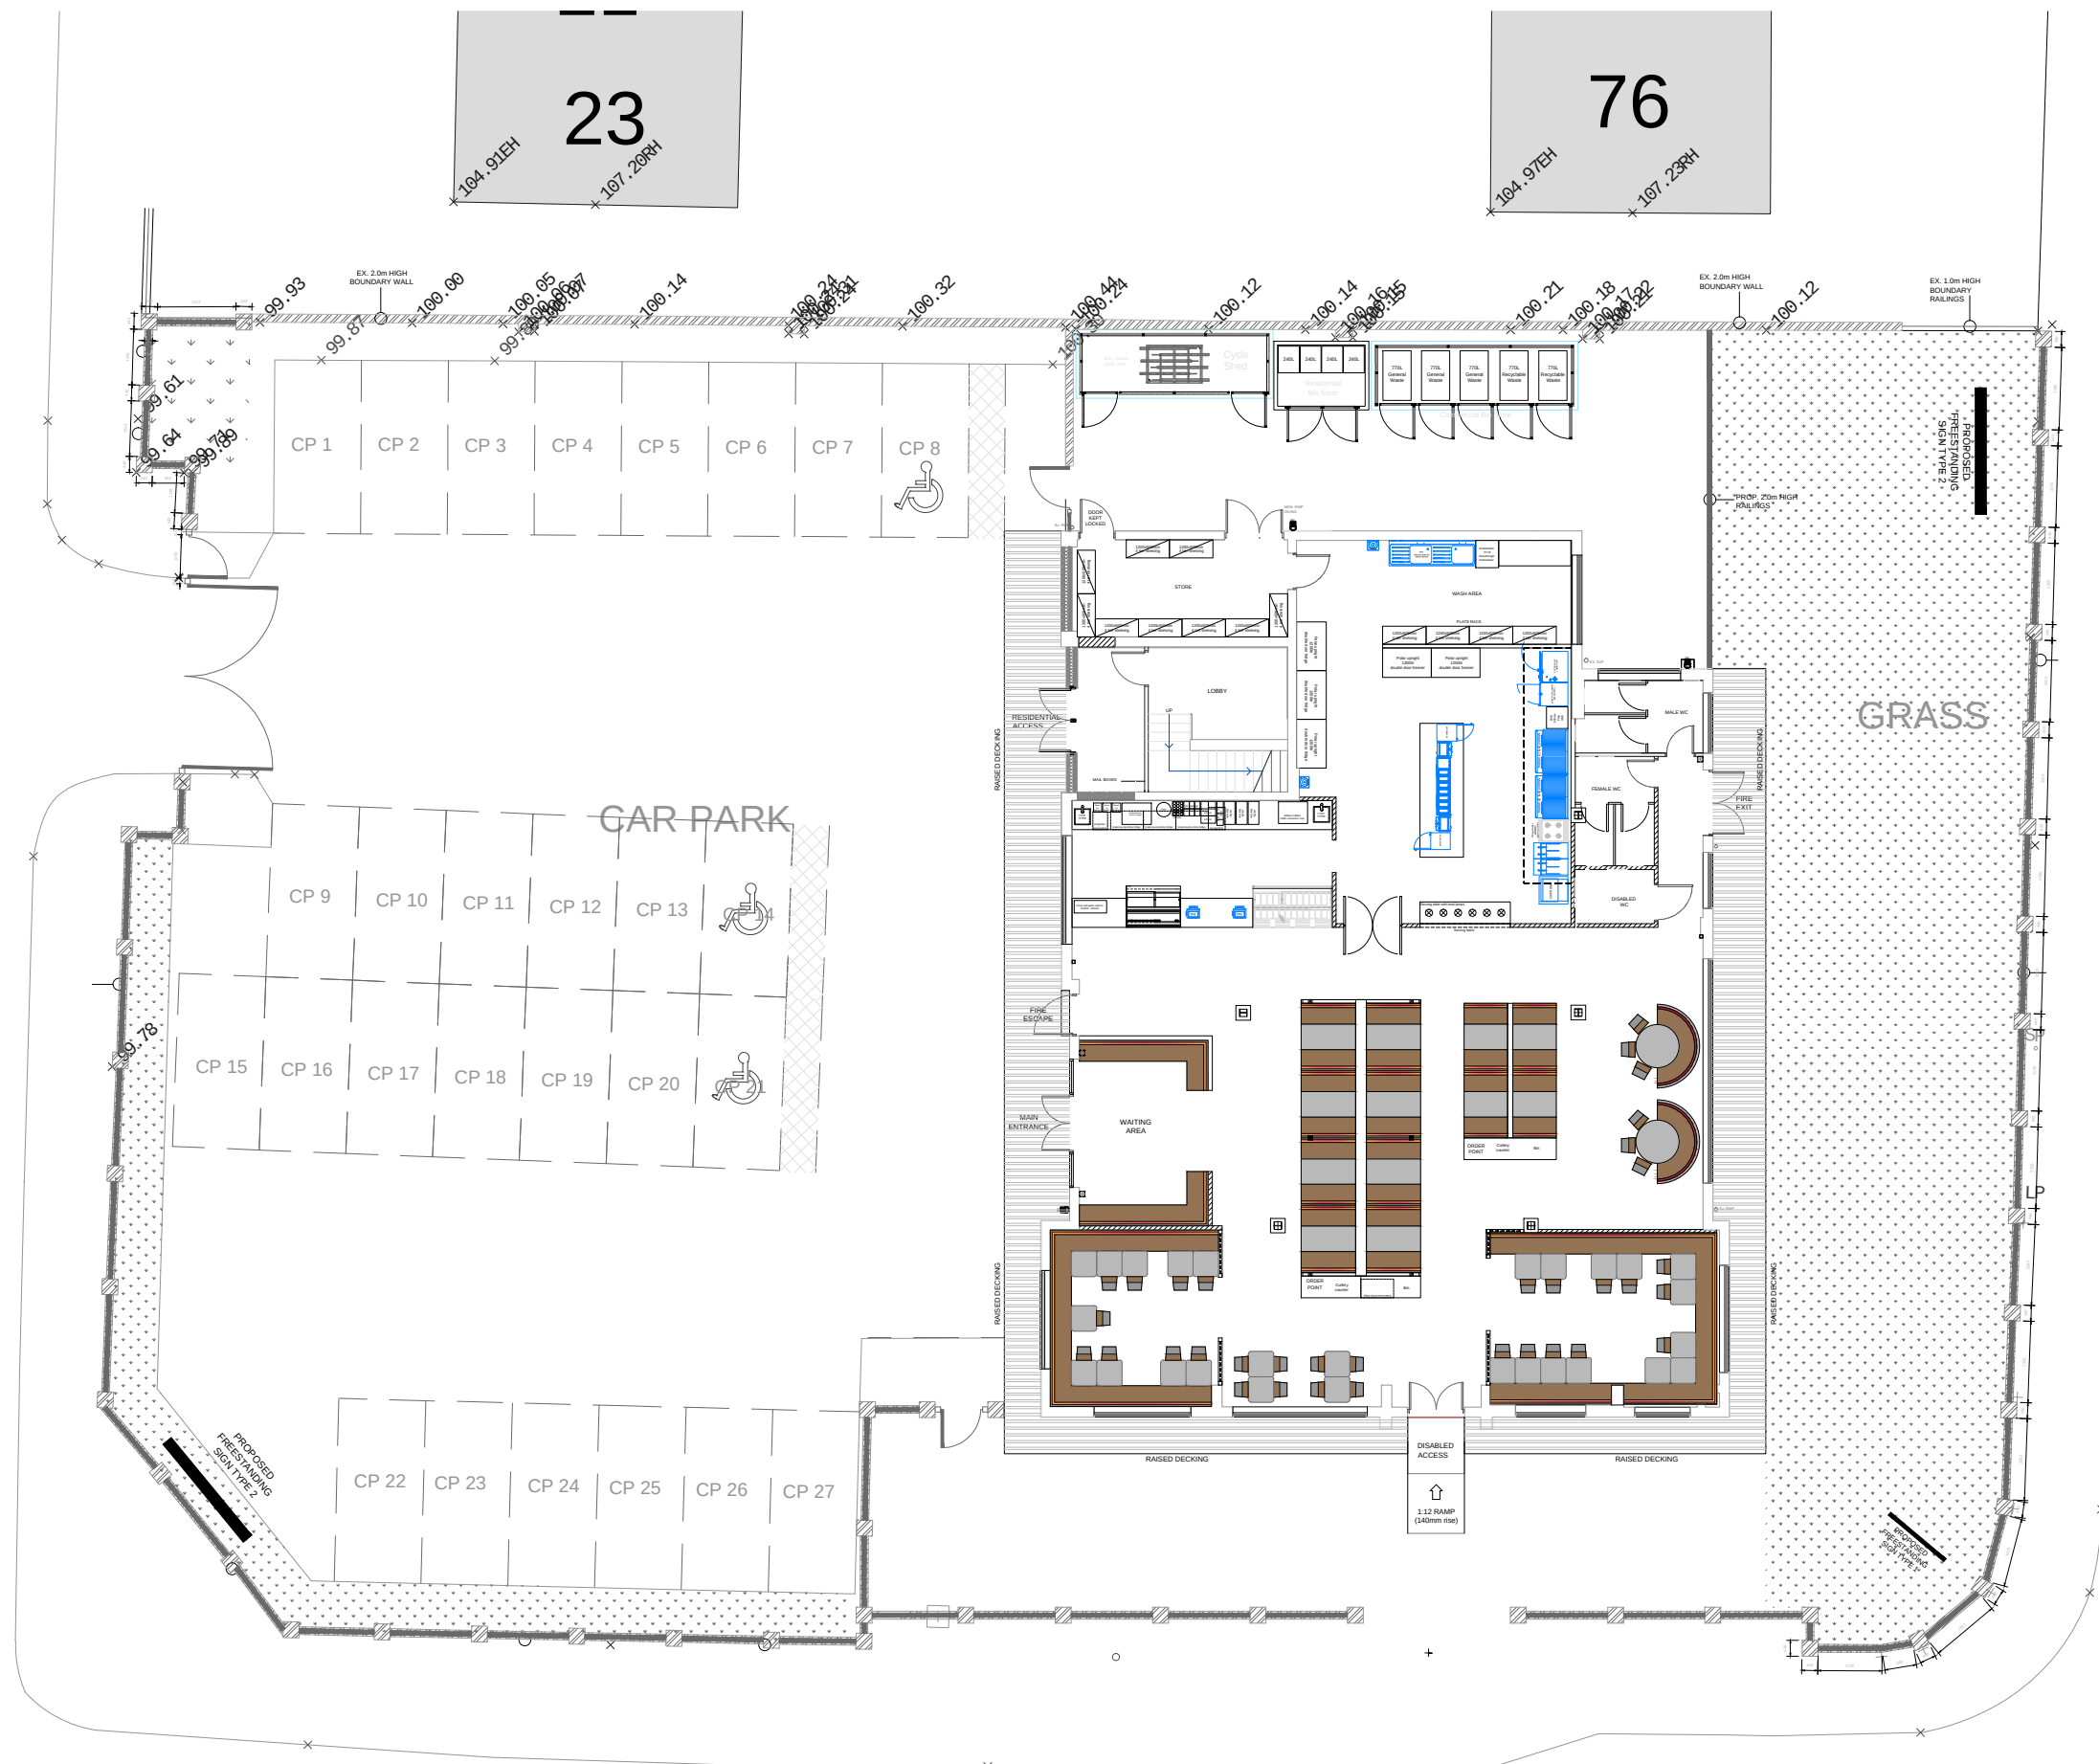

NORTHMOOR ROAD

Contractor and furniture manufacturers to take on site measurements before commencing any work, architect will not be held responsible for any mis-fits on site

Any internal layout changes will need to be approved by head office prior.

STANLEY GROVE

Drawing no. 3.0					
SIGN OFF					
DATE:					
CLIENT:					
HEAD OFFICE:					
date	rev.	revision/author/checker			
purpose of issue					
PLANNING					
project					
HOWDY'S - MANCHESTER					
drawing					
PROPOSED SITE PLAN					
Job no.			rev.		
2020-280					
drawn	GS	checked			
scale	1:200@A3	date	16.02.2022		

architecture
and interior design

17 COLESHILL ROAD BIRMINGHAM B36 8DT
TEL: 0121-783-6211 Mob: 07832135945
Email: gs@architectureinteriors.co.uk www.architectureinteriors.co.uk