




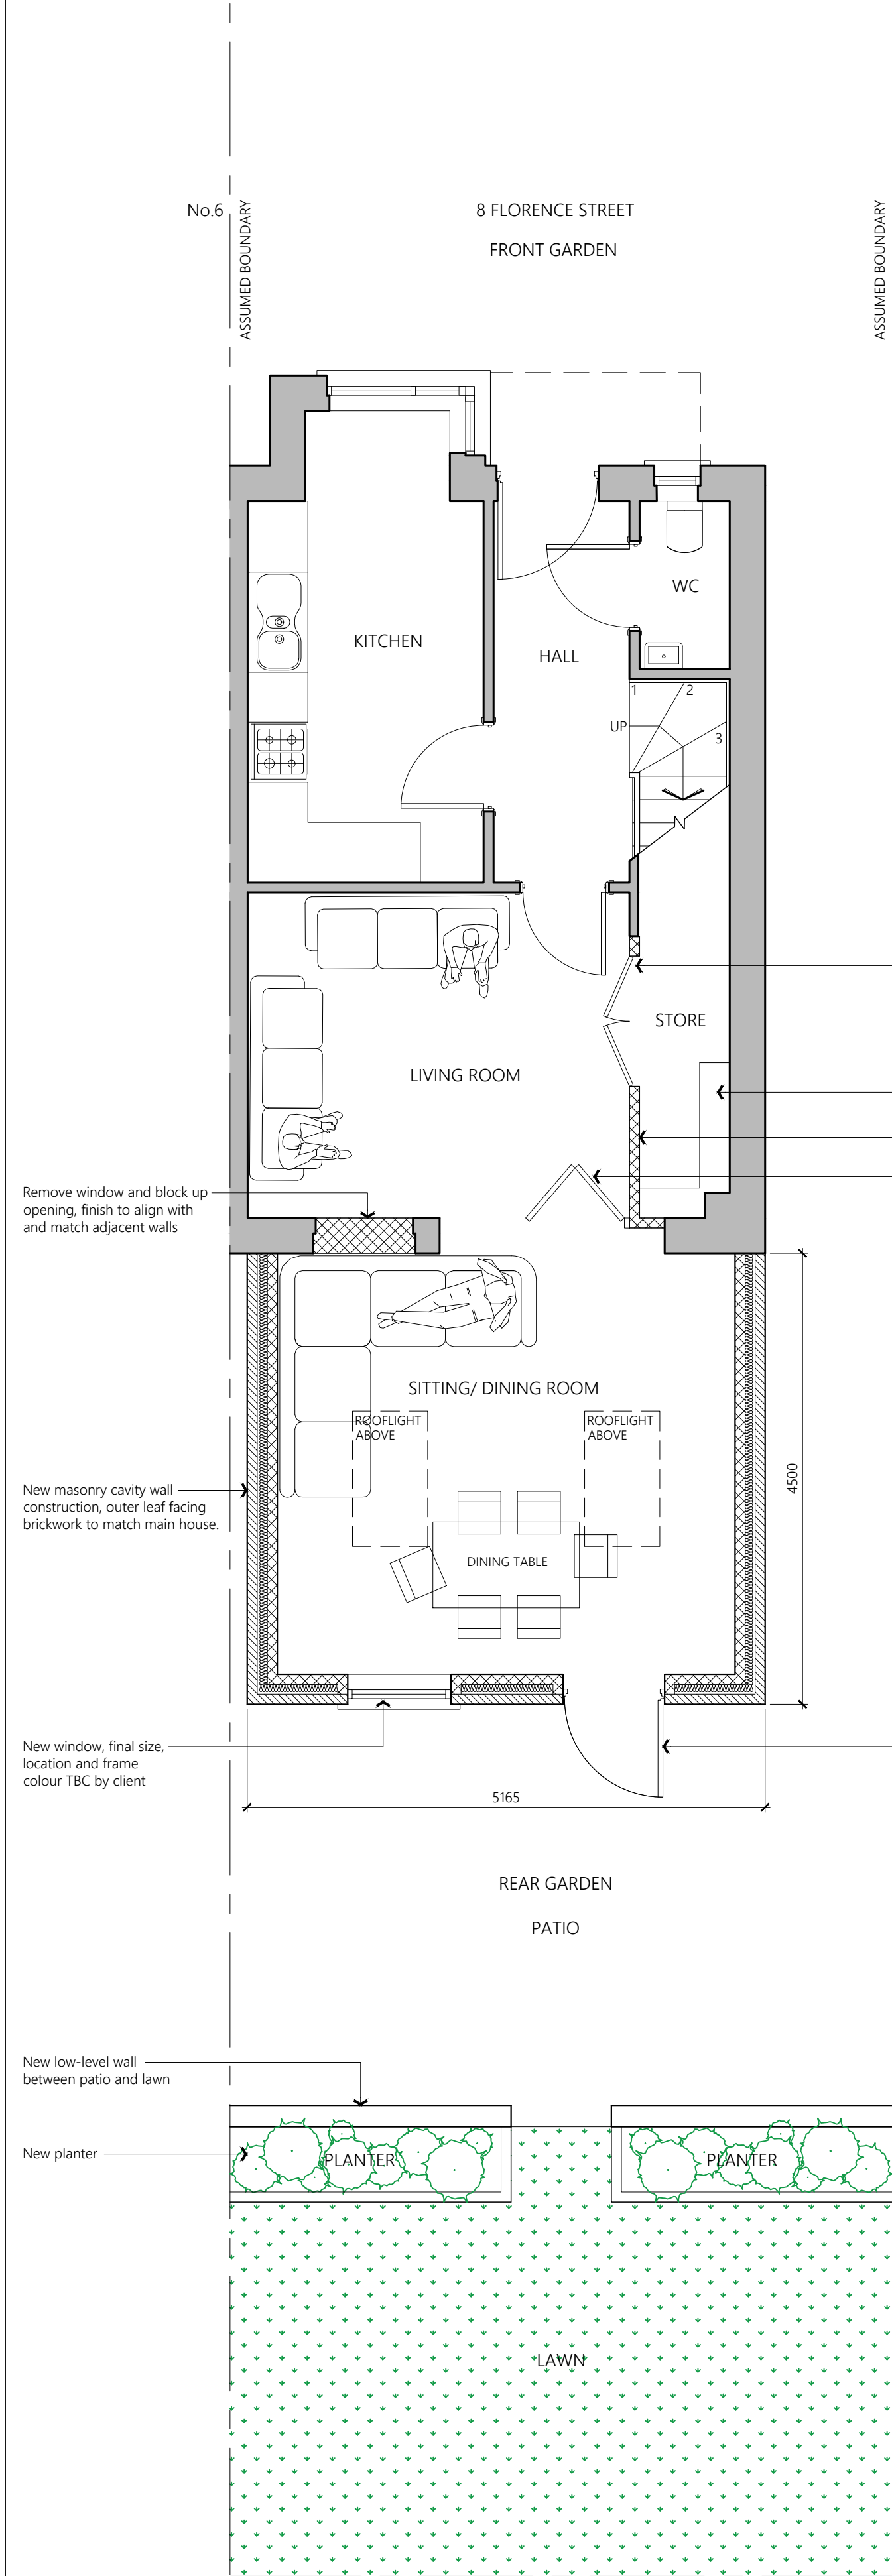


PROPOSED GROUND FLOOR PLAN

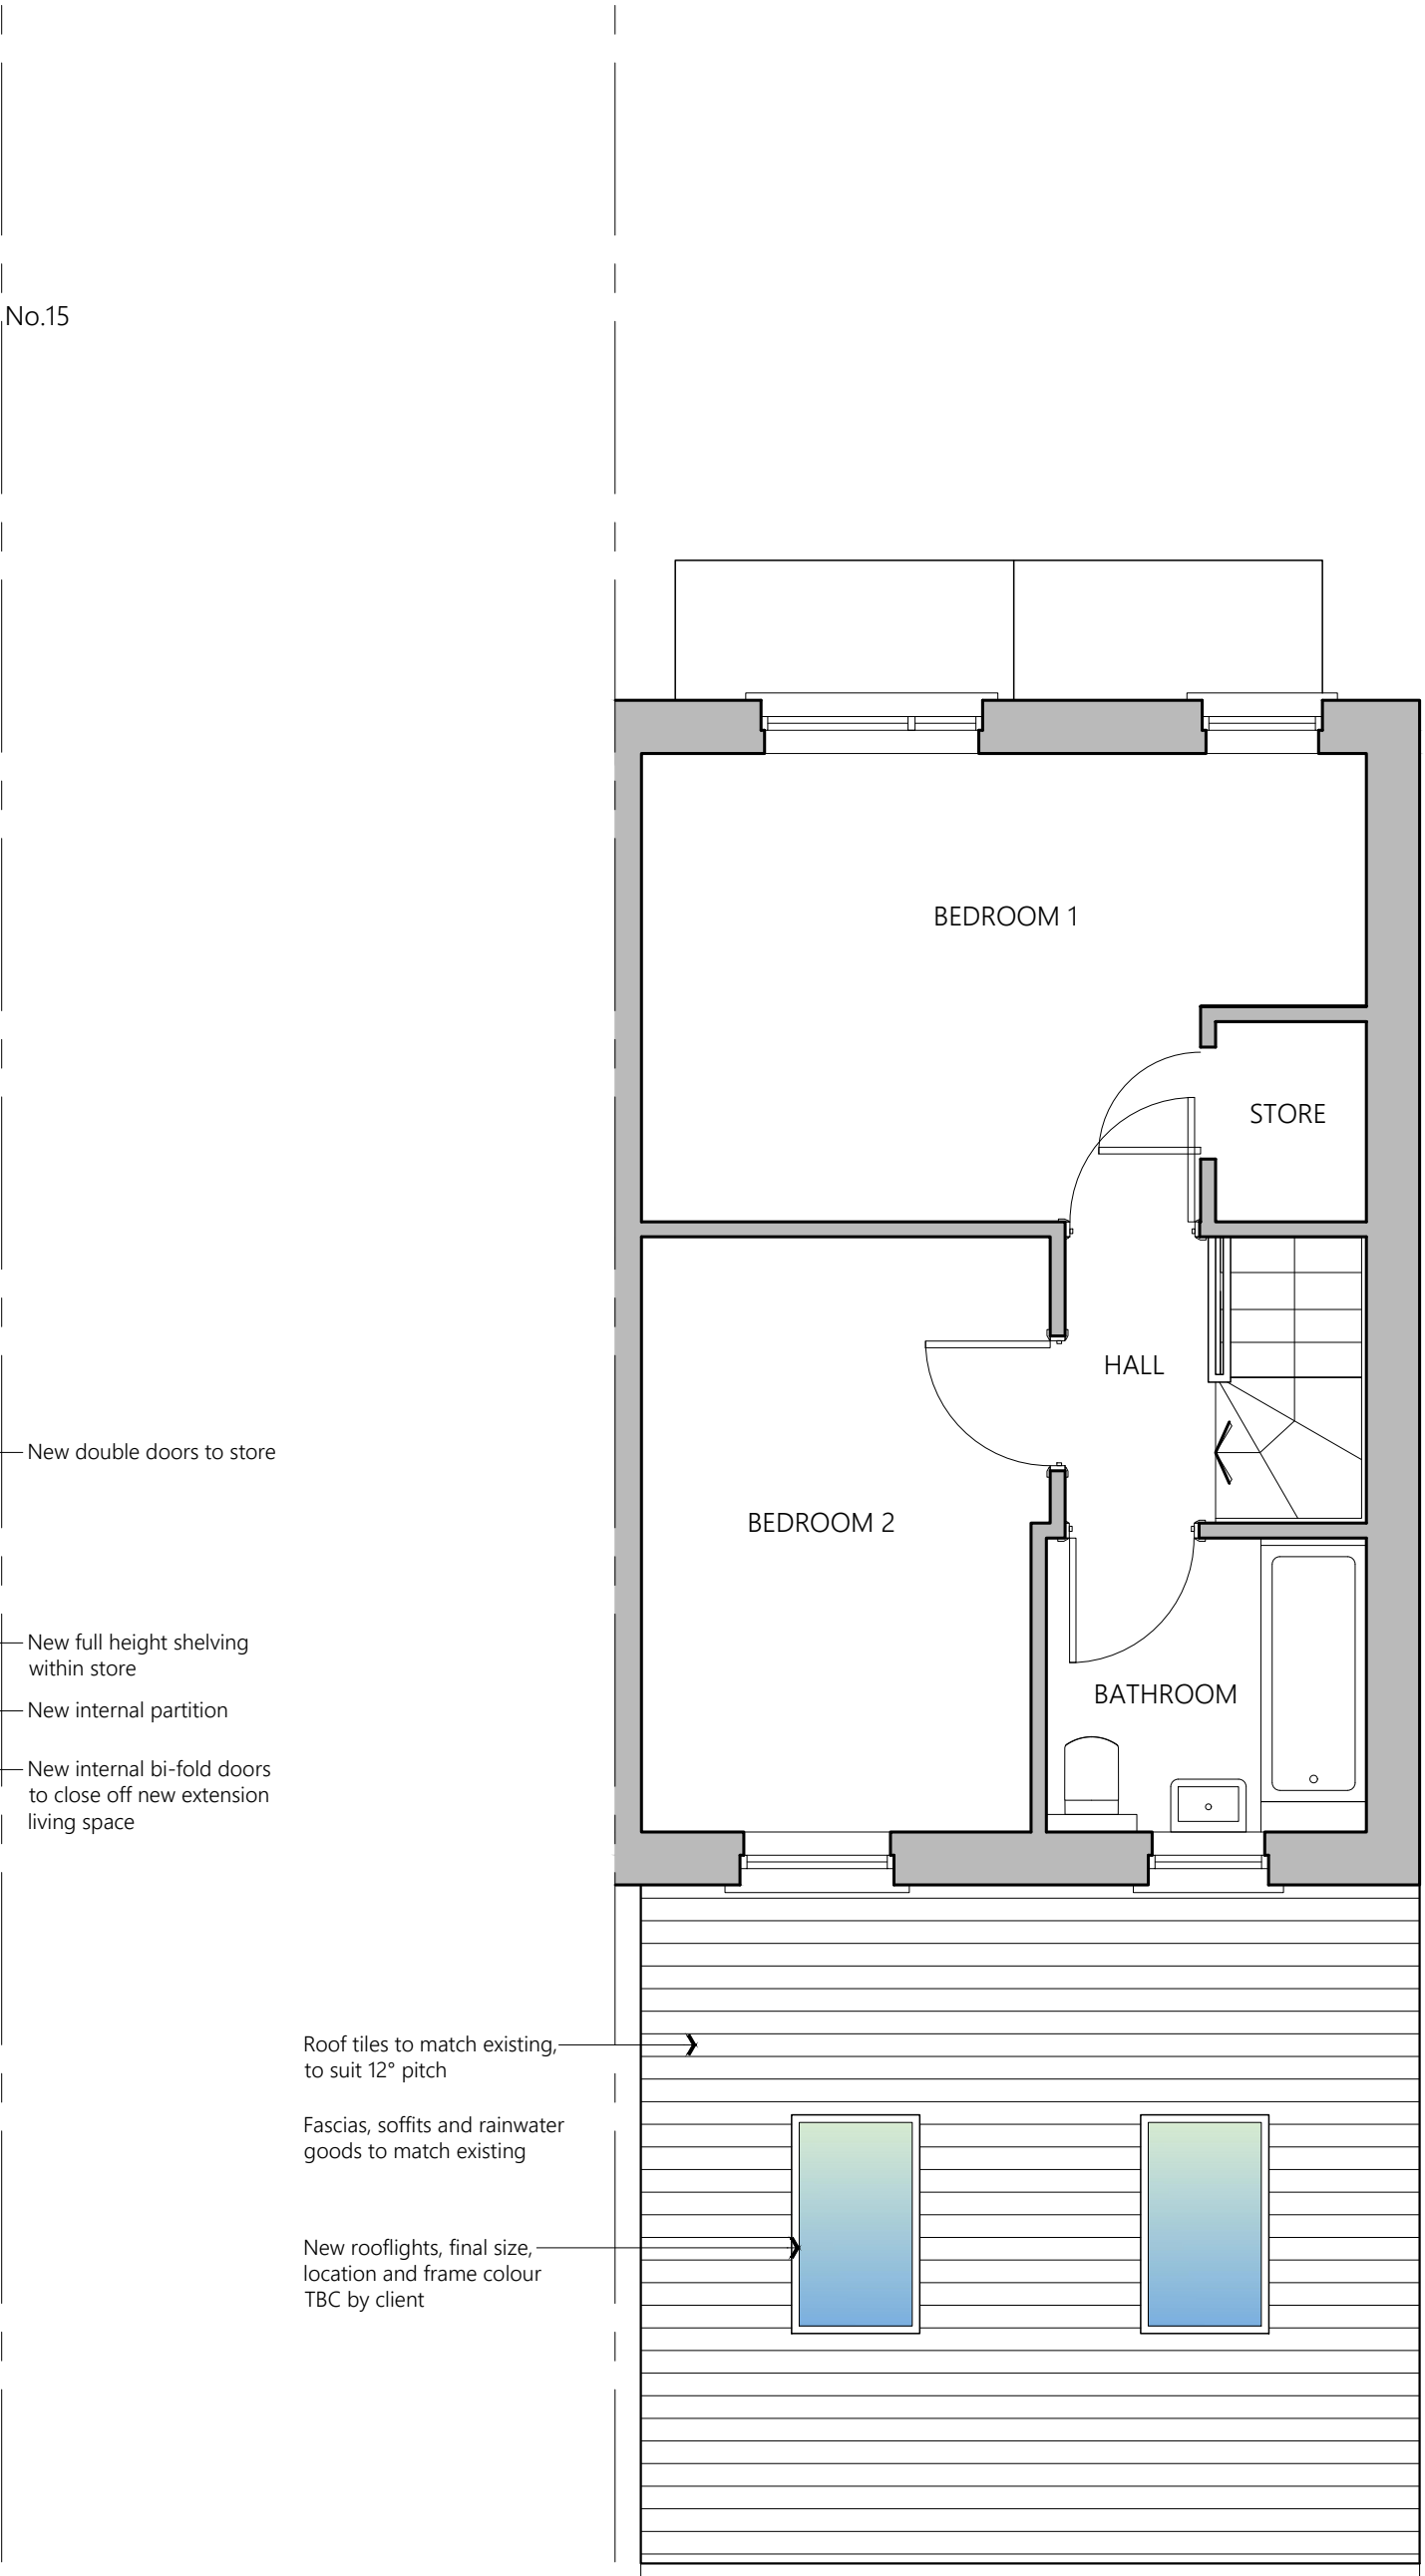


PROPOSED FIRST FLOOR PLAN

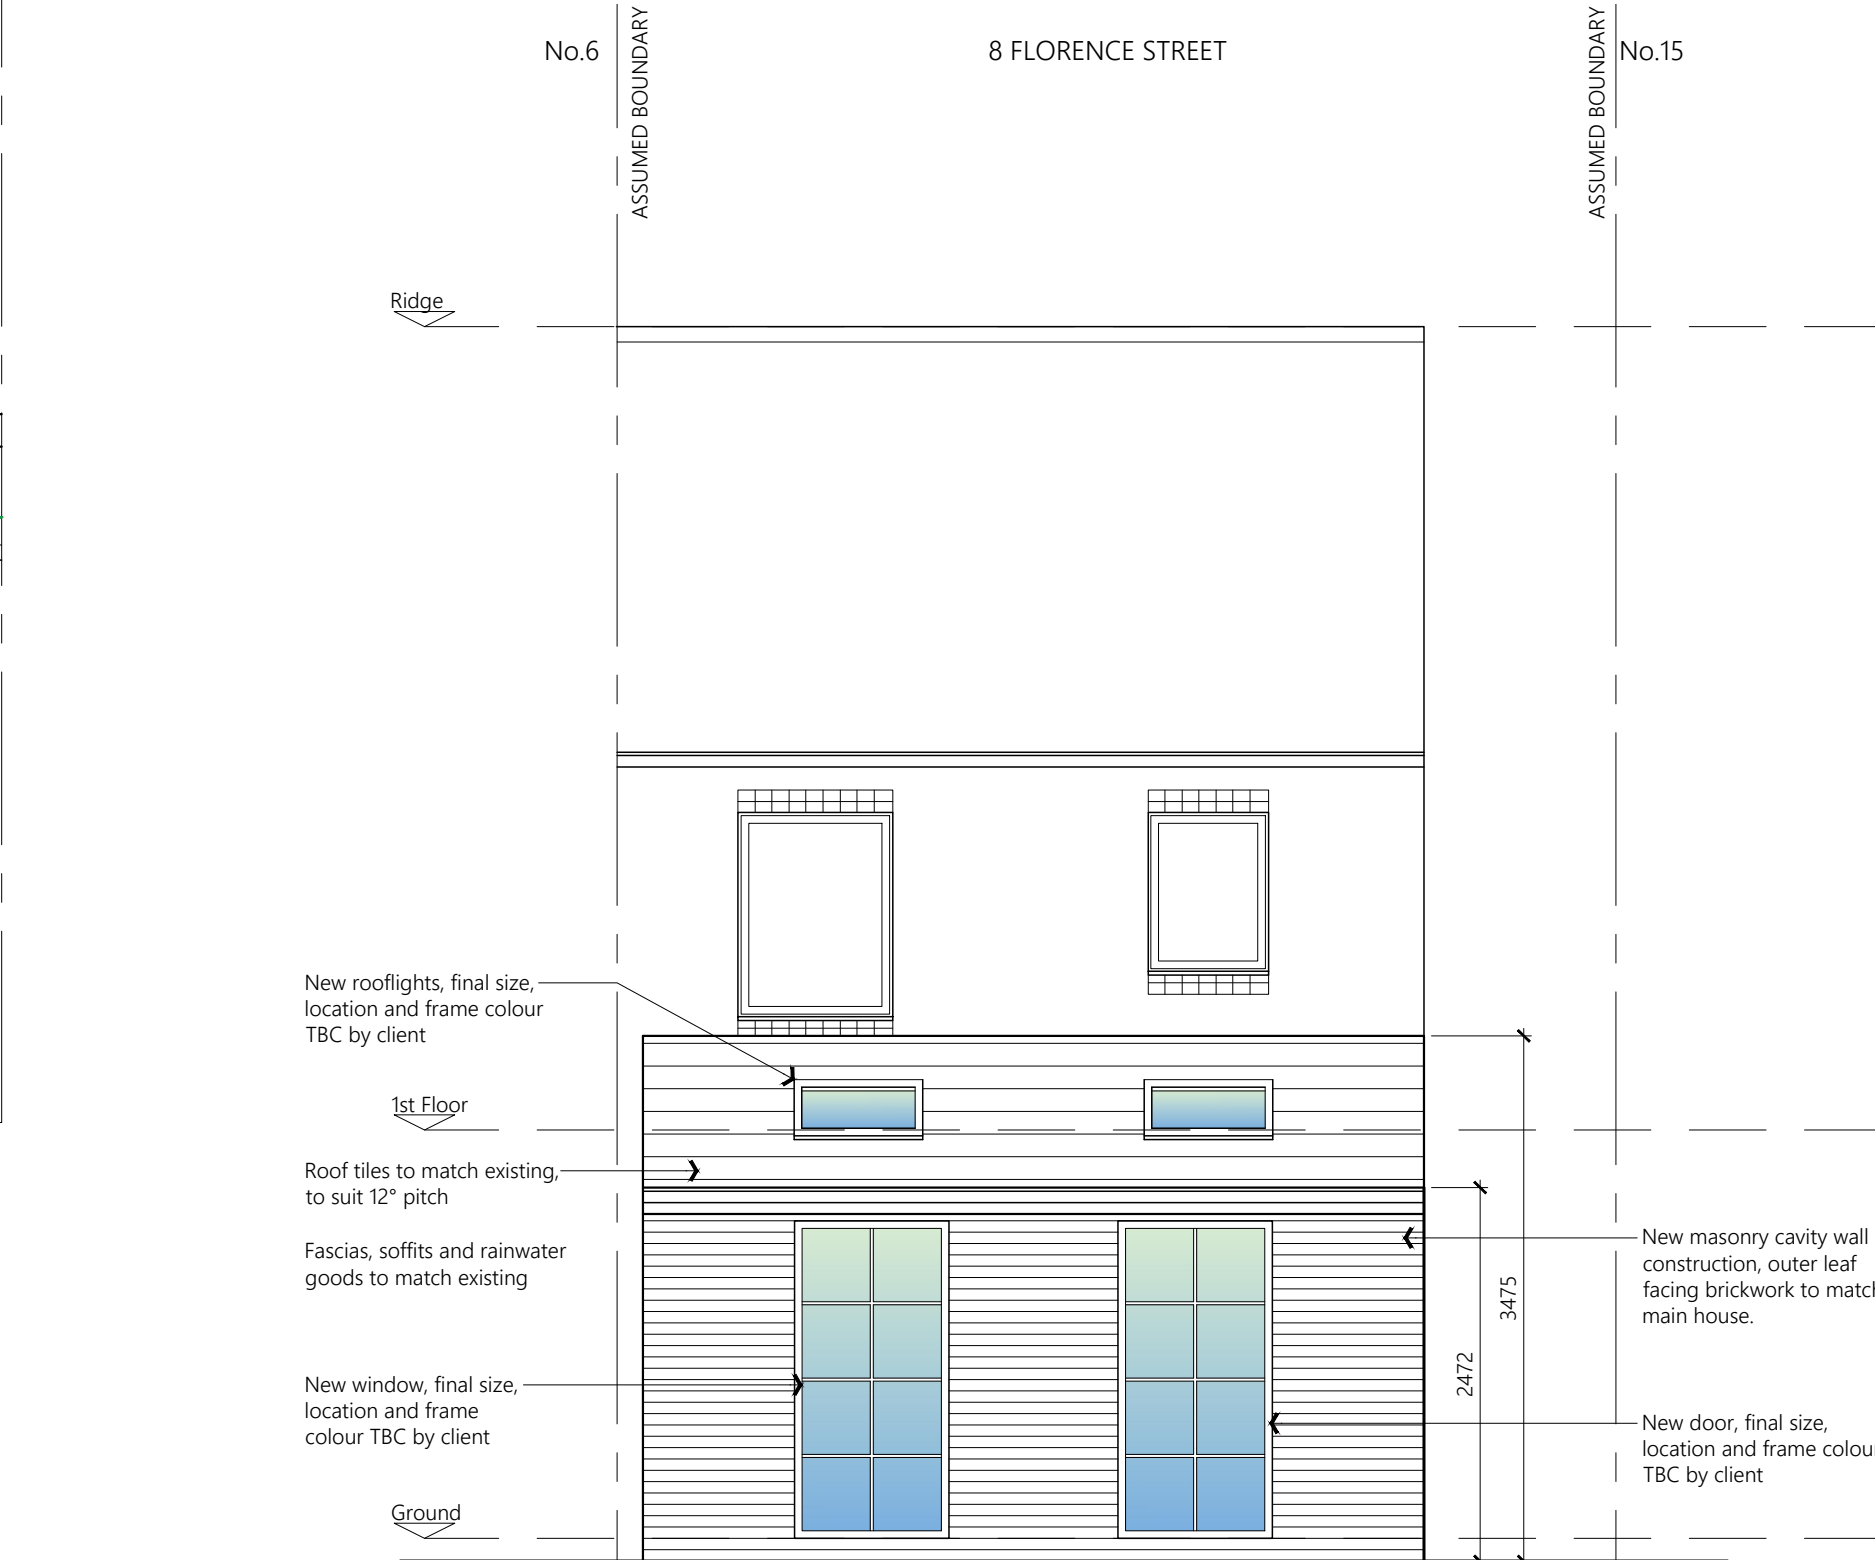

PROPOSED REAR ELEVATION

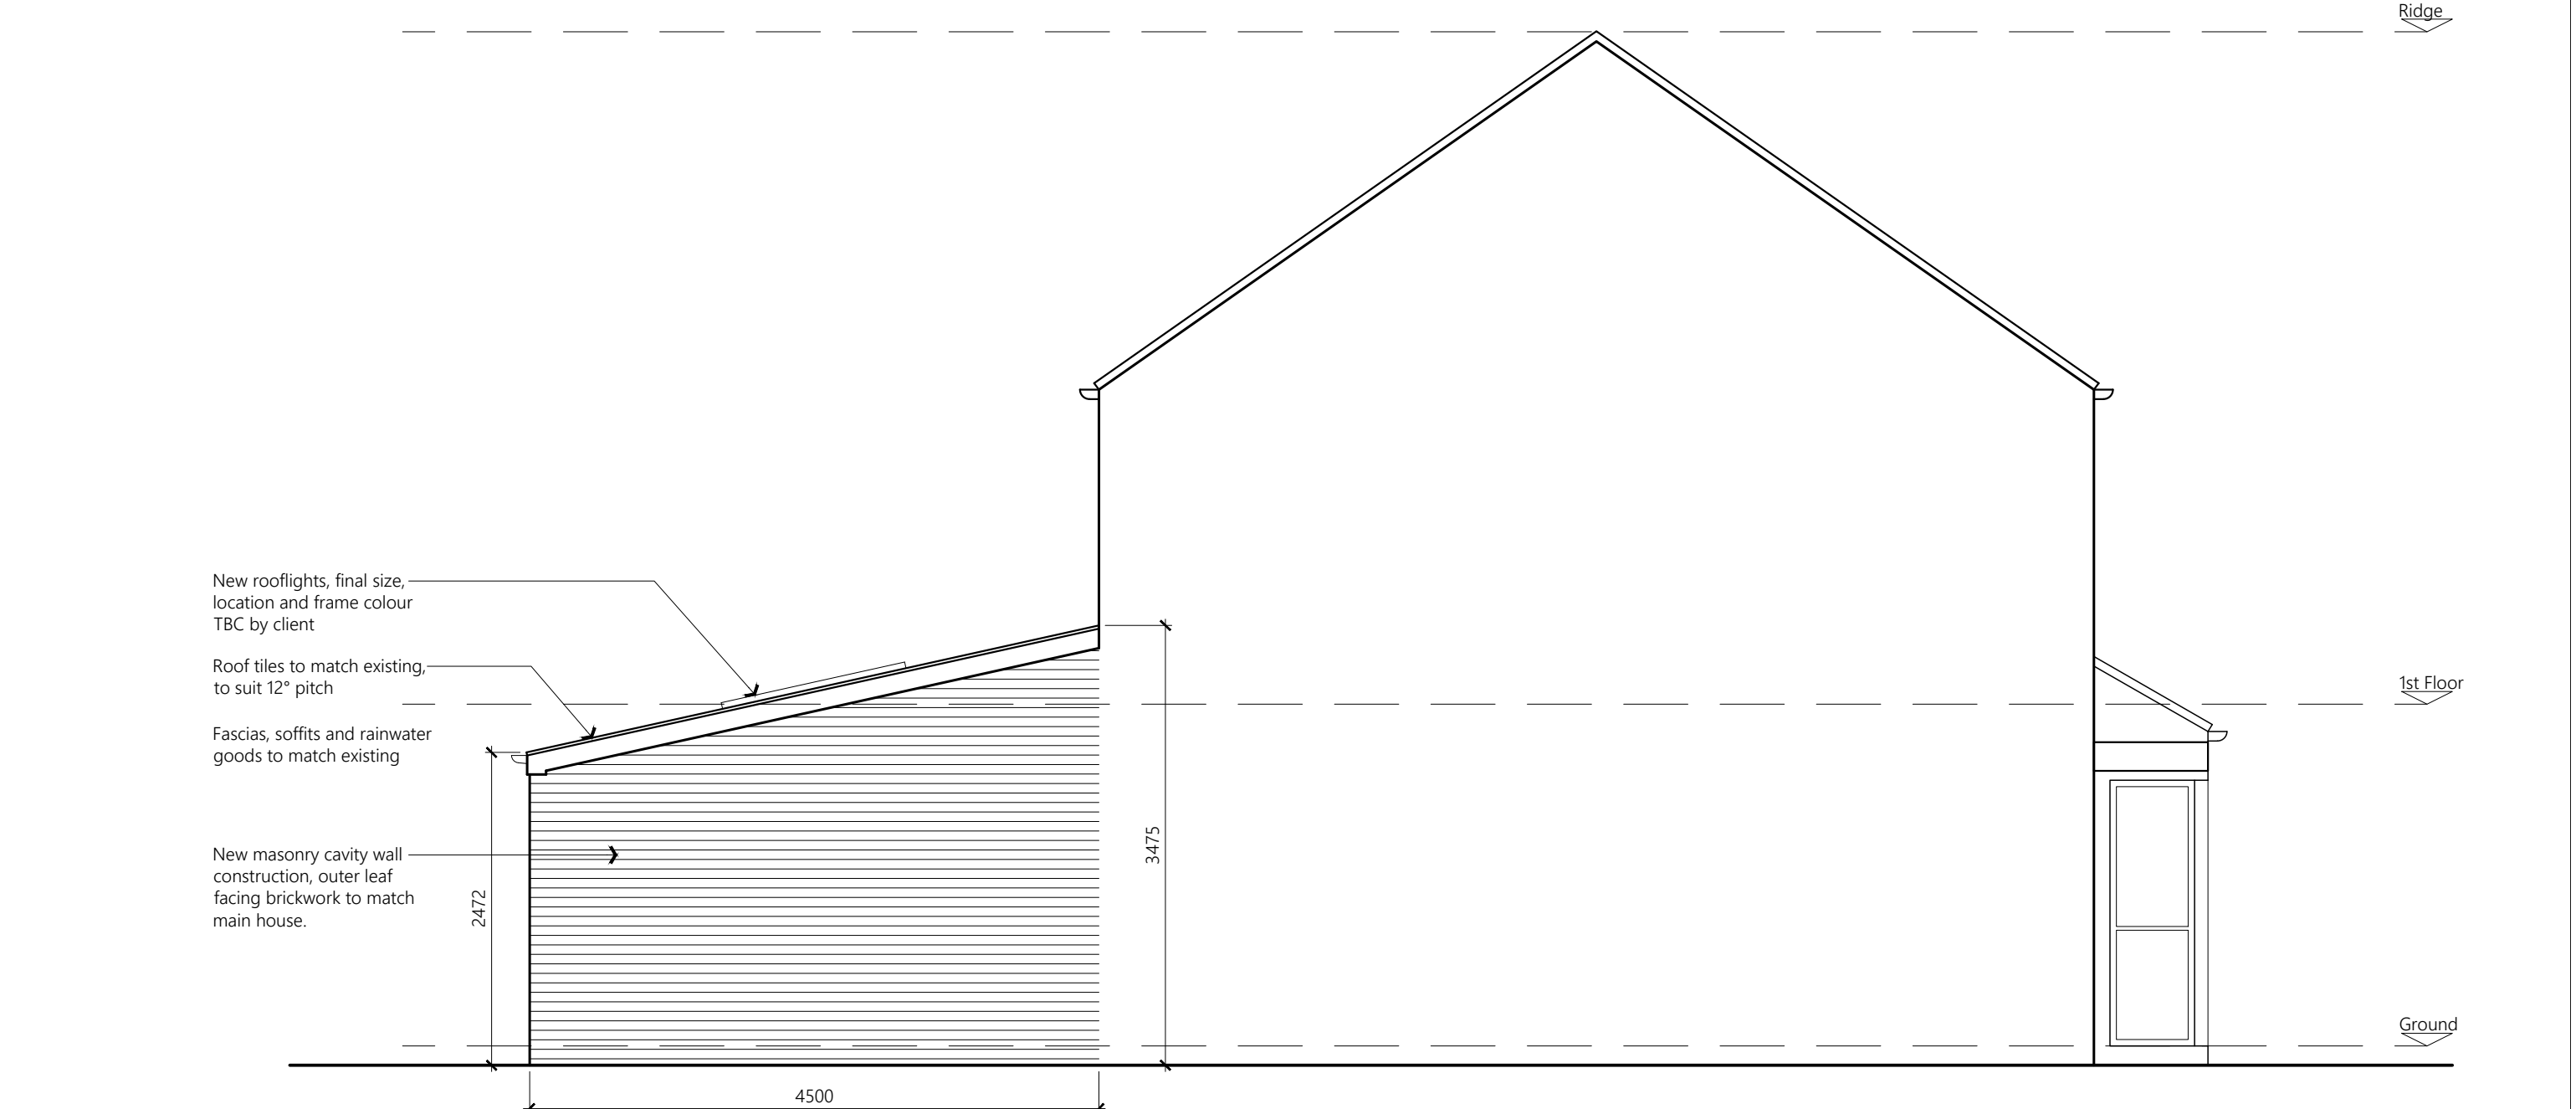

PROPOSED SIDE ELEVATION

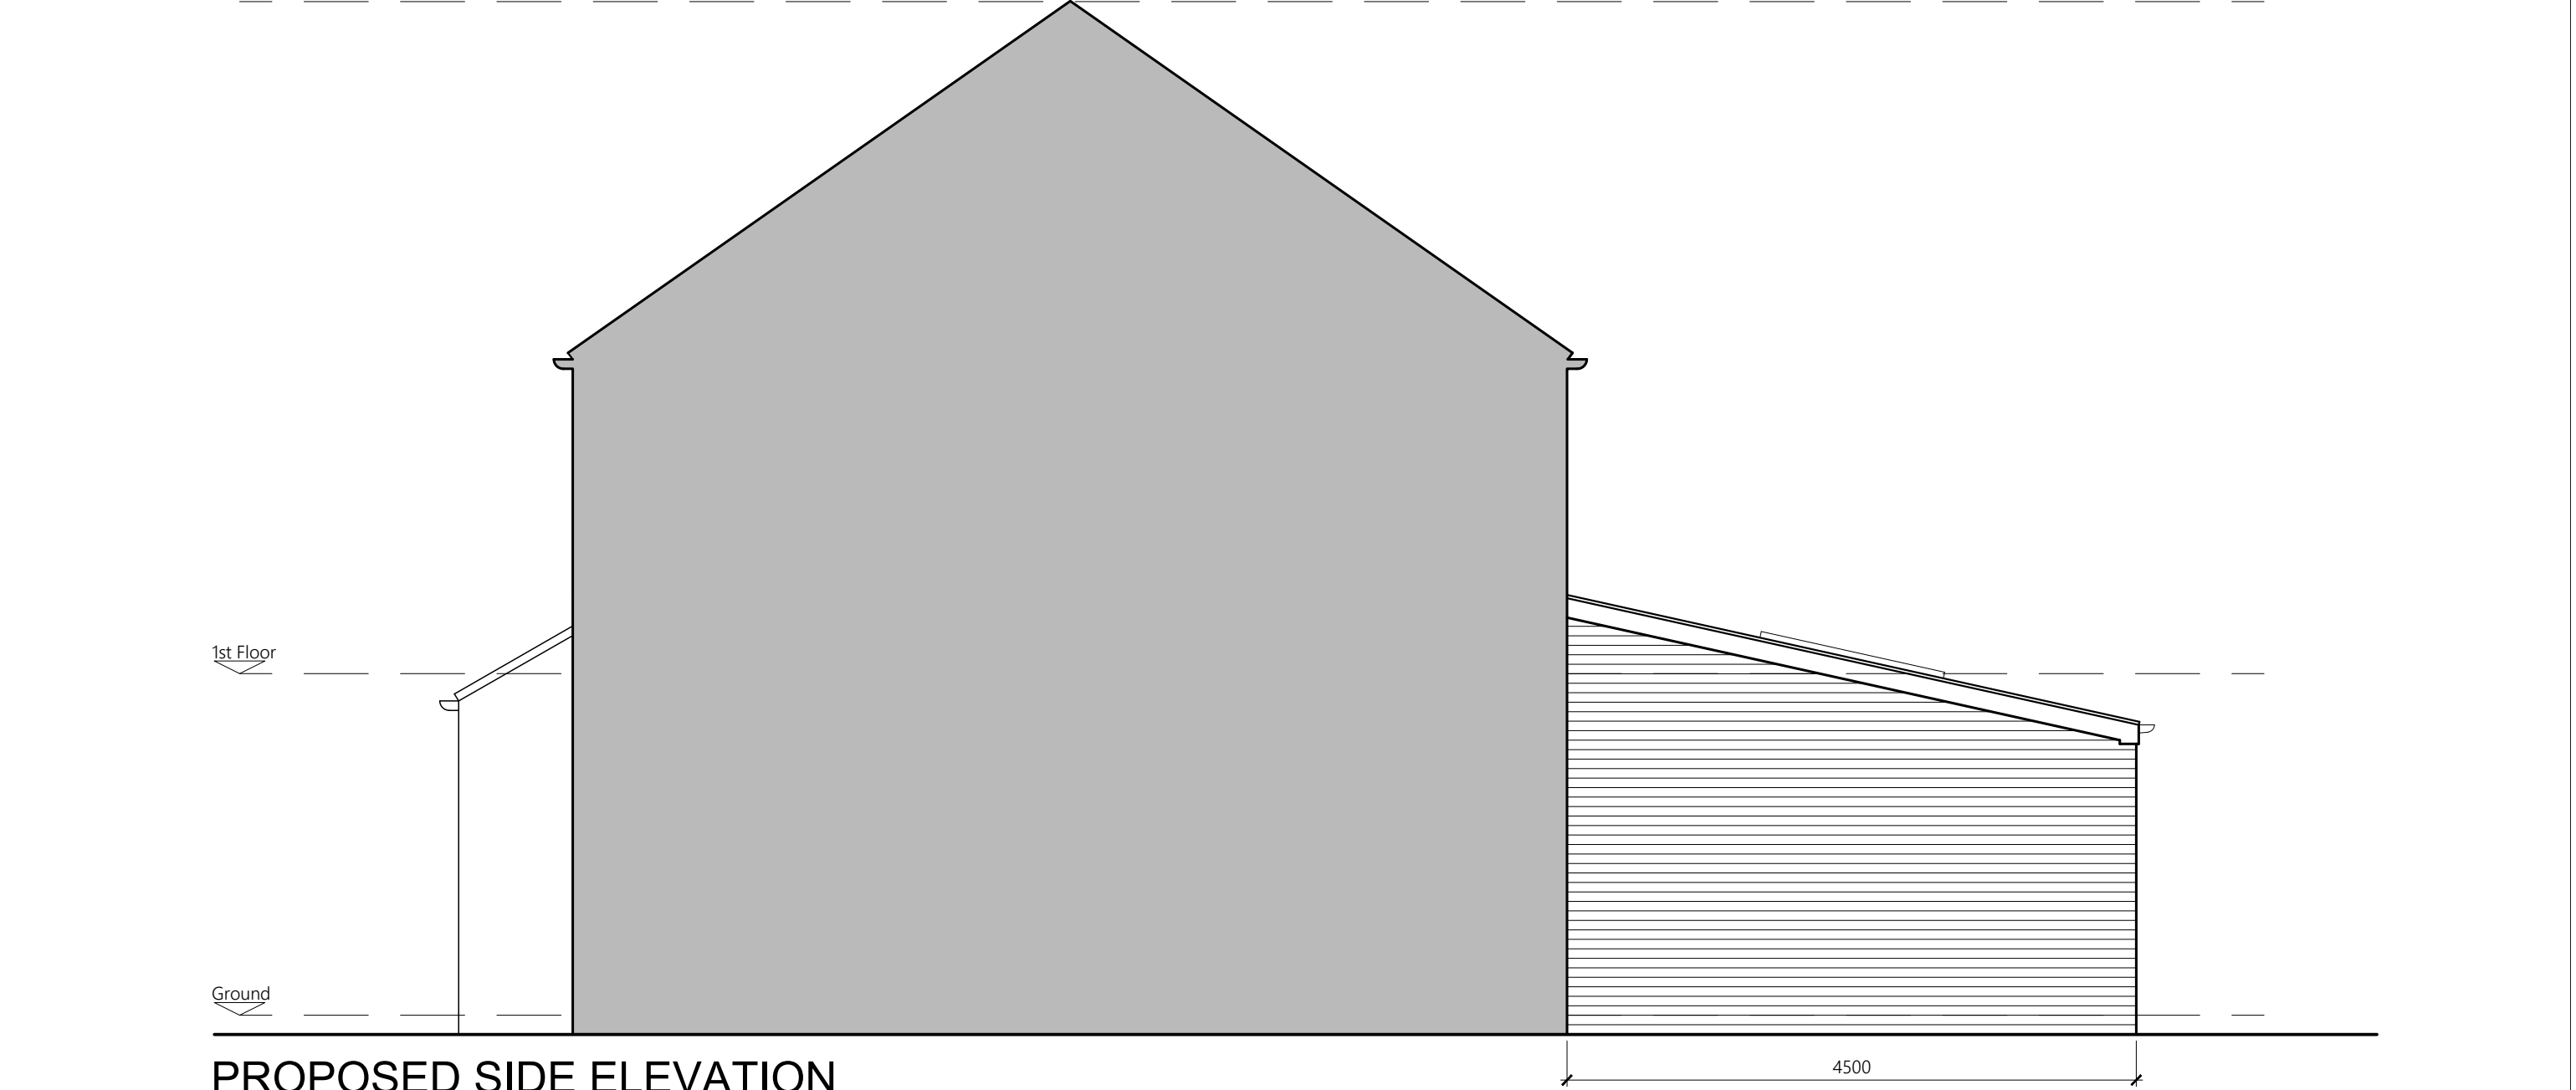

PROPOSED SIDE ELEVATION



PROPOSED FRONT ELEVATION - NO CHANGE

PROJECT	8 Florence Street Openshaw M11 1PG		
CLIENT	Laura Bee		
STATUS	Information		
DRAWING	Proposed Plans & Elevations		
DWG No.	2213-003	REV	
SCALE	1:50@A1	DATE	March '22
AGB CAD SERVICES			
website: www.agbcad.co.uk email: info@agbcad.co.uk telephone: 07912 090 125 DO NOT SCALE FROM THIS DRAWING			