



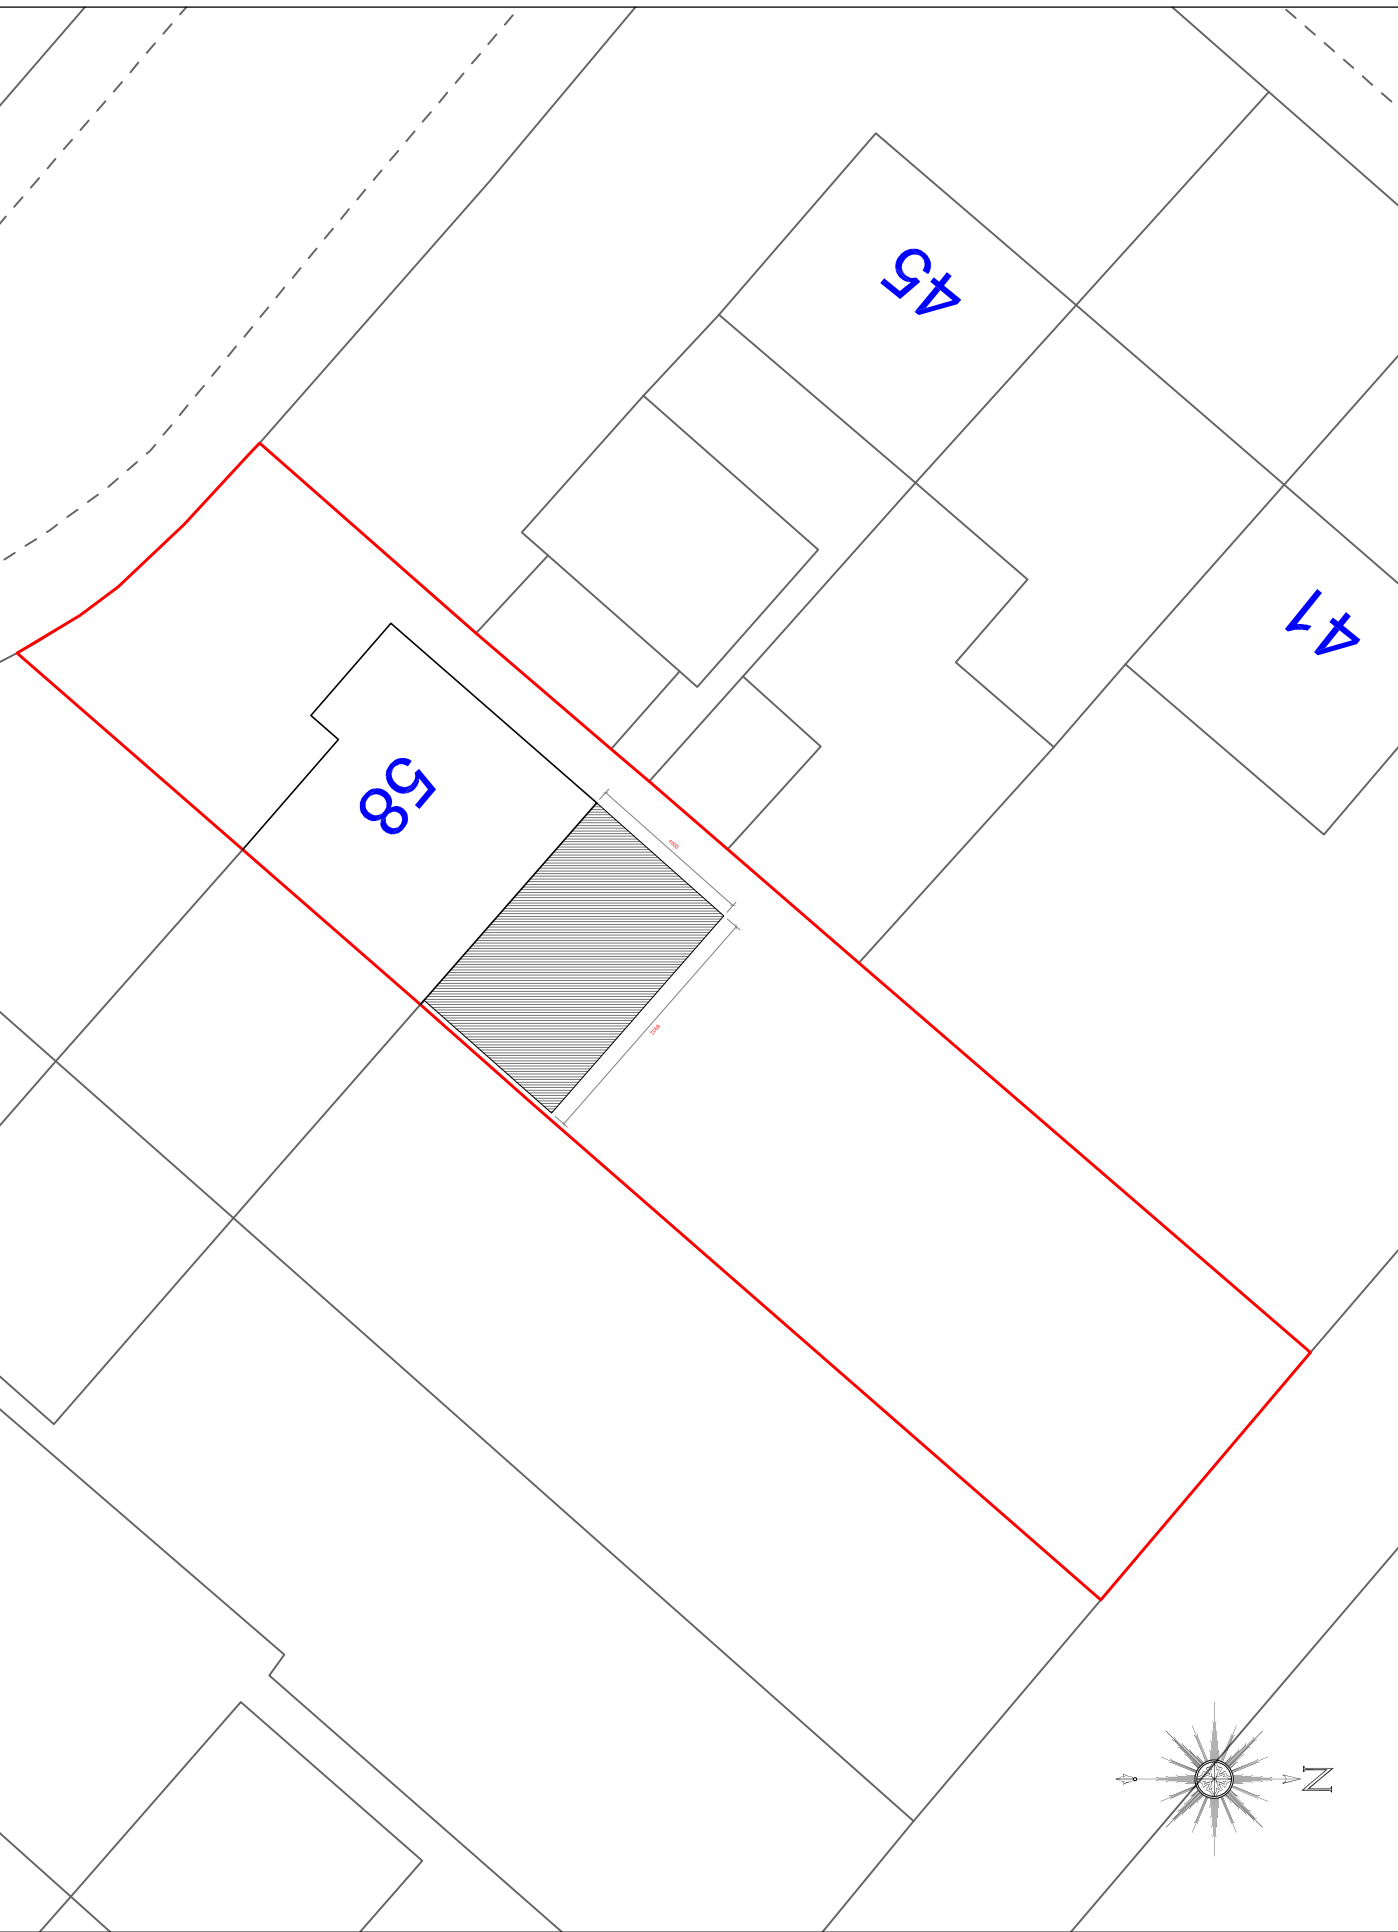

A7

A5

58

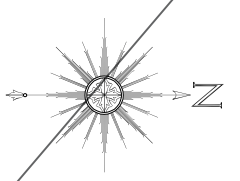

0.05 1m
5m
10m



PROJECT #

22023

DRAWING #

220

BLUECHIP ARCHITECTURE

SCALE

1:200 @ A4

DATE

MAR 22

CLIENT
MR & MRS BROWN
58 COTTON ROAD
WYTHENSHAW
MANCHESTER
M22 0FA

PROJECT
SINGLE STOREY REAR EXTENSION

DRAWING TITLE
PROPOSED SITE PLAN
PLANNING



BLUECHIP ARCHITECTURE

07999 294 675

DESIGN@BLUECHIP-ARCHITECTURE.CO.UK
WWW.BLUECHIP-ARCHITECTURE.CO.UK

LOWRY HILL, 1 LEE ST, 1 SHINCH, 1 MANCHESTER, 1 M2 4BN

DO NOT SCALE FROM THIS DRAWING. COPIES OF THIS DRAWING ARE NOT VALID FOR ANY PURPOSES. THIS DRAWING IS THE PROPERTY OF BLUECHIP ARCHITECTURE. IT IS TO BE USED ONLY FOR THE PROJECT AND SITE SPECIFICALLY IDENTIFIED. IT IS NOT TO BE REPRODUCED OR USED FOR ANY OTHER PROJECT WITHOUT THE WRITTEN PERMISSION OF BLUECHIP ARCHITECTURE.

ISSUED FOR PLANNING APPROVAL 24.03.22